



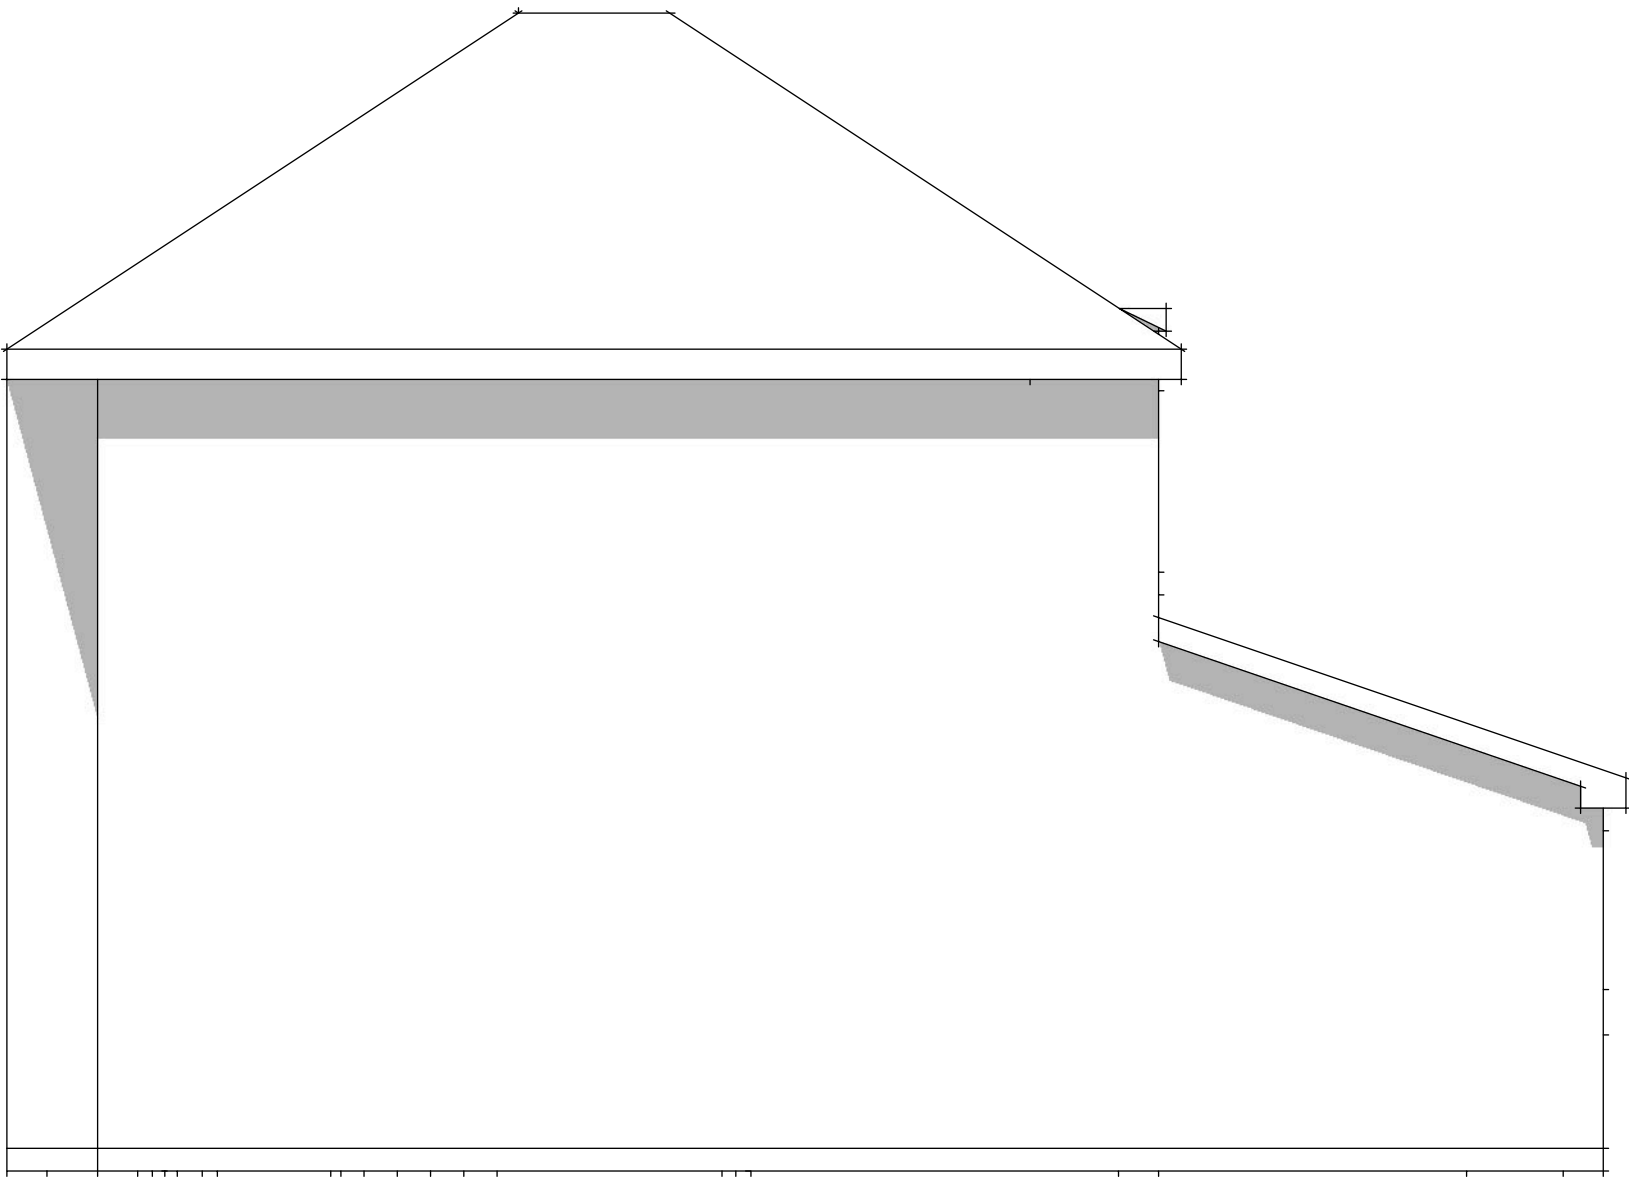

Existing Side Elevation 1: 50

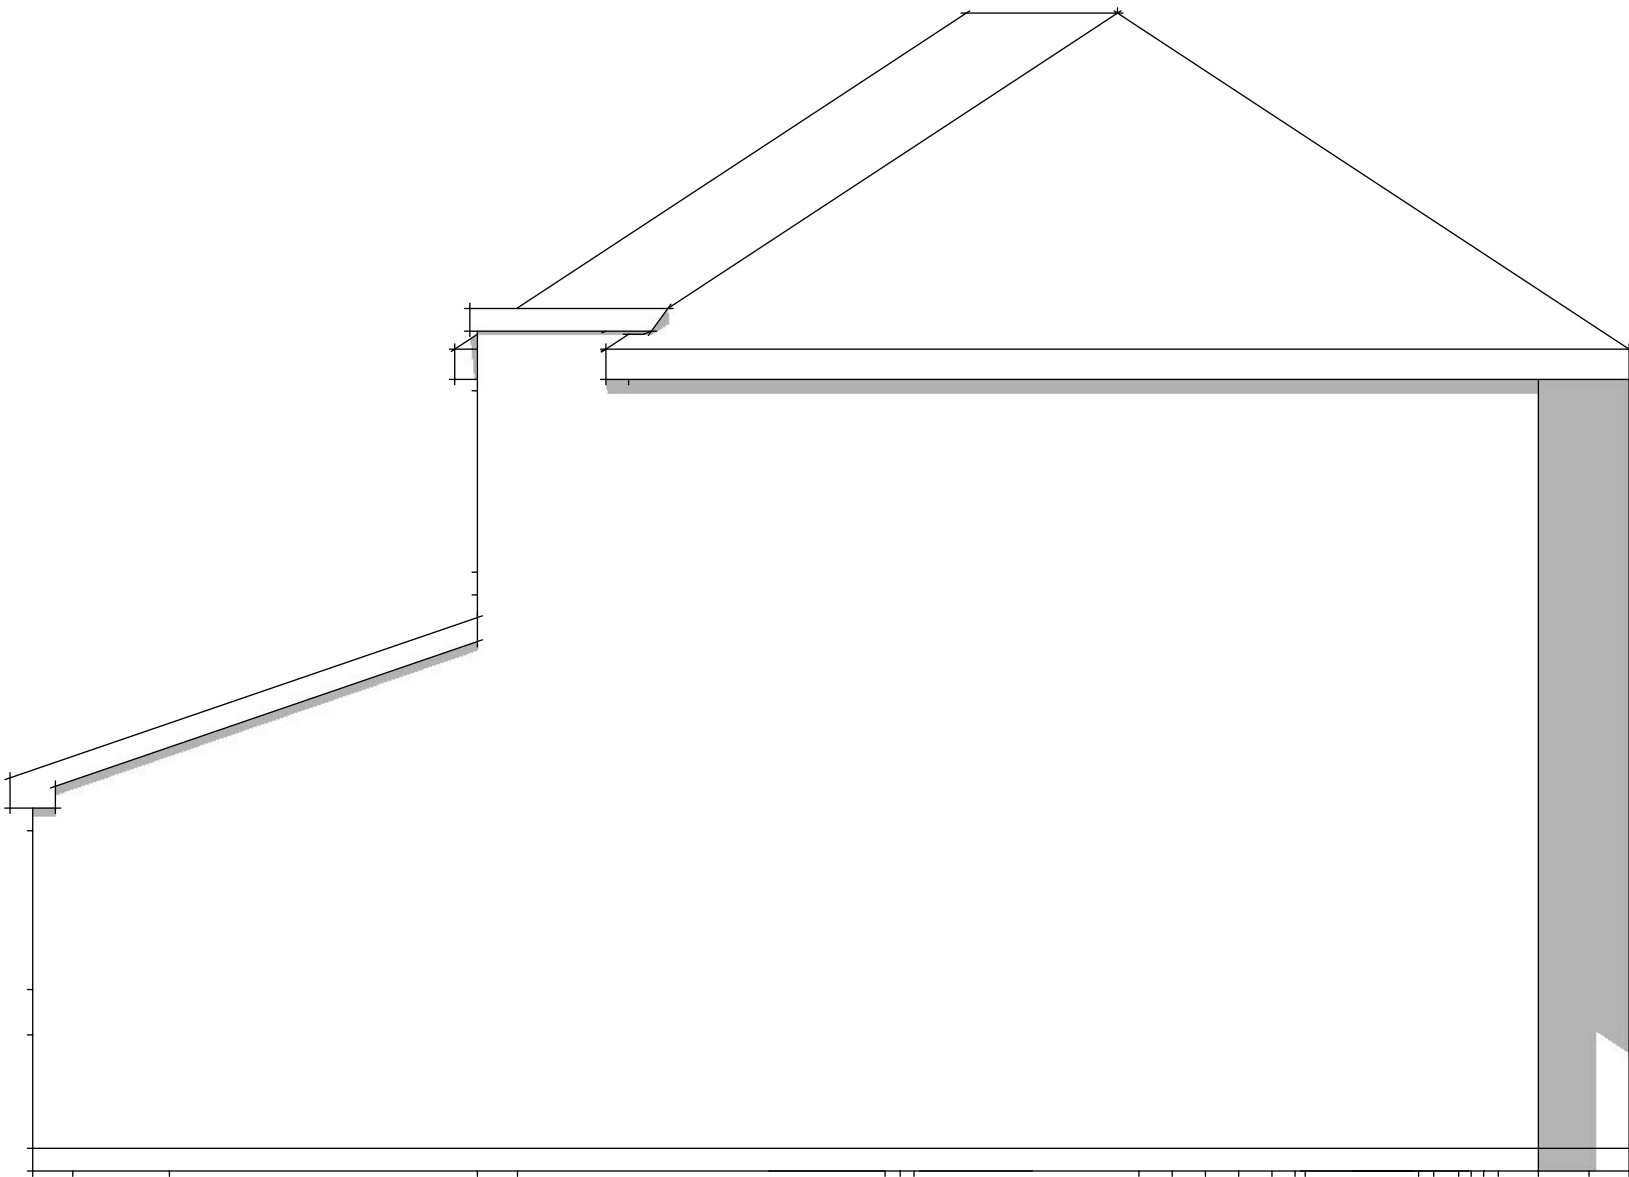

Existing Side Elevation 1: 50



Existing Rear Elevation 1: 50

404, UTTOXETER ROAD, BLYTHE BRIDGE, STOKE-ON-TRENT, ST11 9ND


Supplied by: www.ukmapcentre.com
Serial No: 237541
Centre Coordinates: 396573,340765
Production Date: 05/04/2022 09:10:21






© Crown copyright and database rights 2022 Ordnance Survey 100048957. The representation of road, track or path is no evidence of a boundary or right of way. The representation of features as lines is no evidence of a property boundary.

0m 1cm = 12.5m 62.5m
Scale 1:1250

Location Plan 1:1250

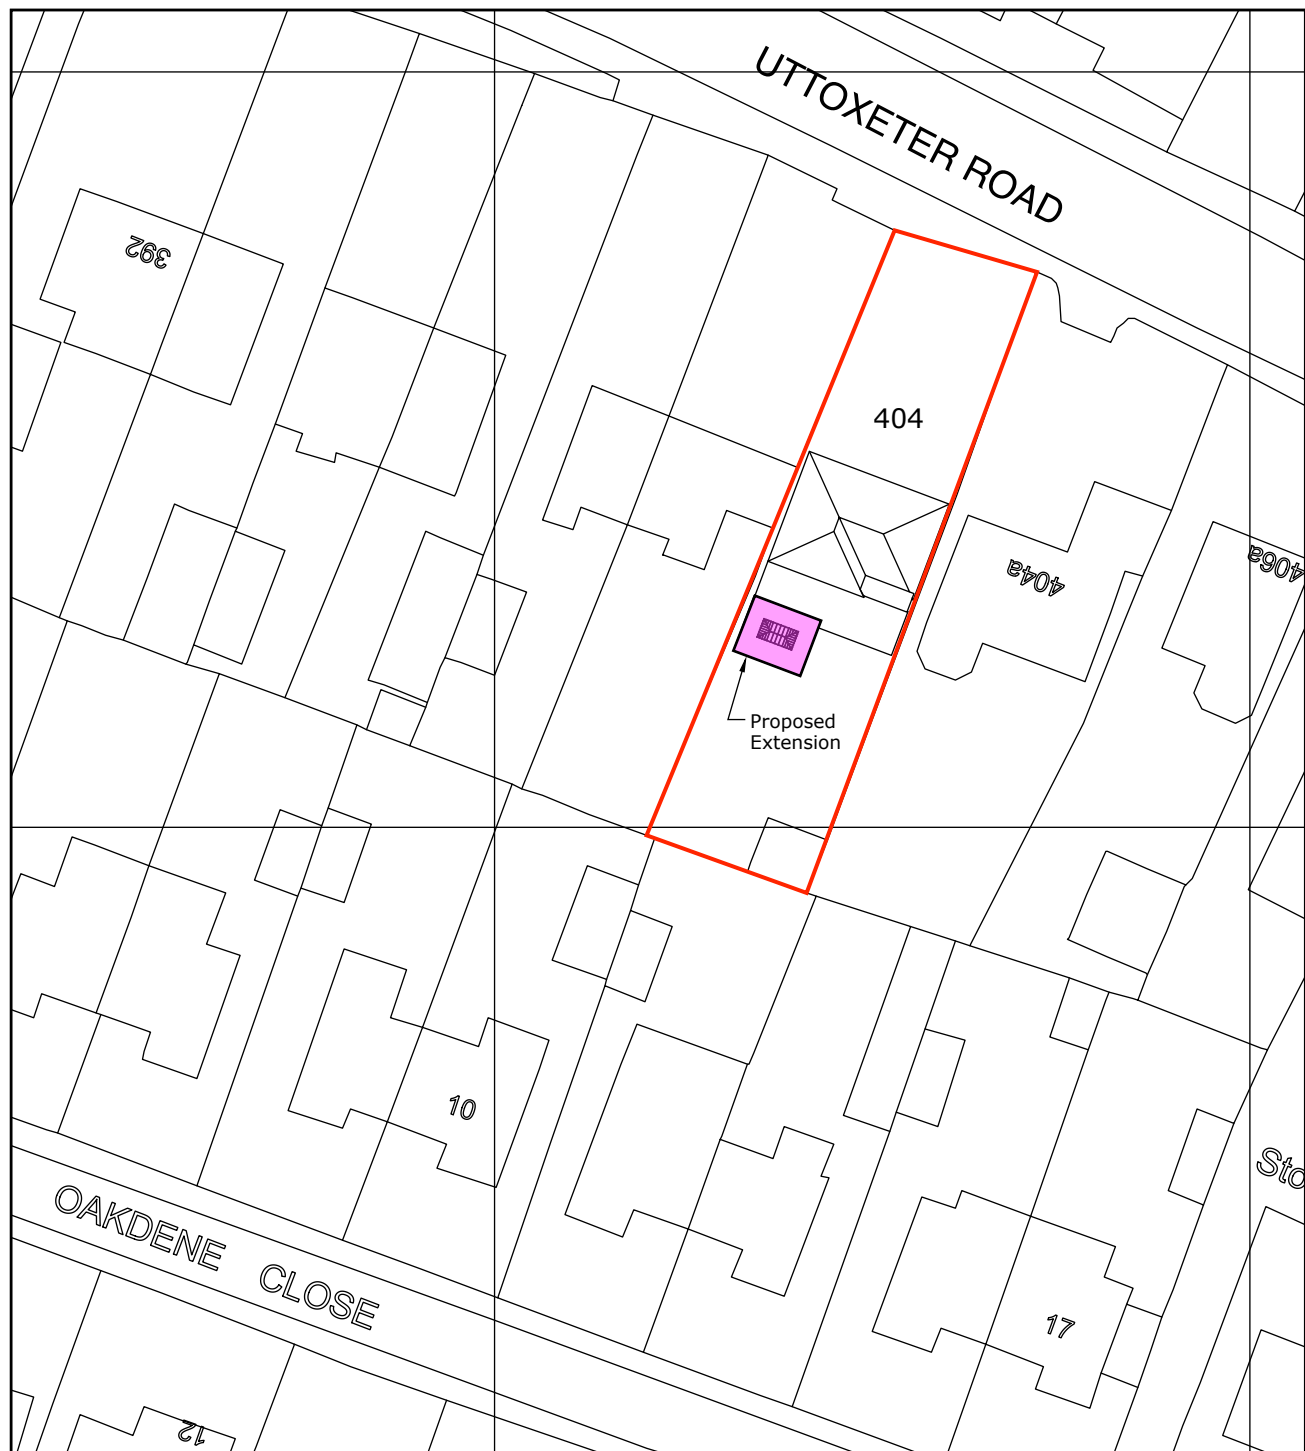

Site/Block Plan 1:500

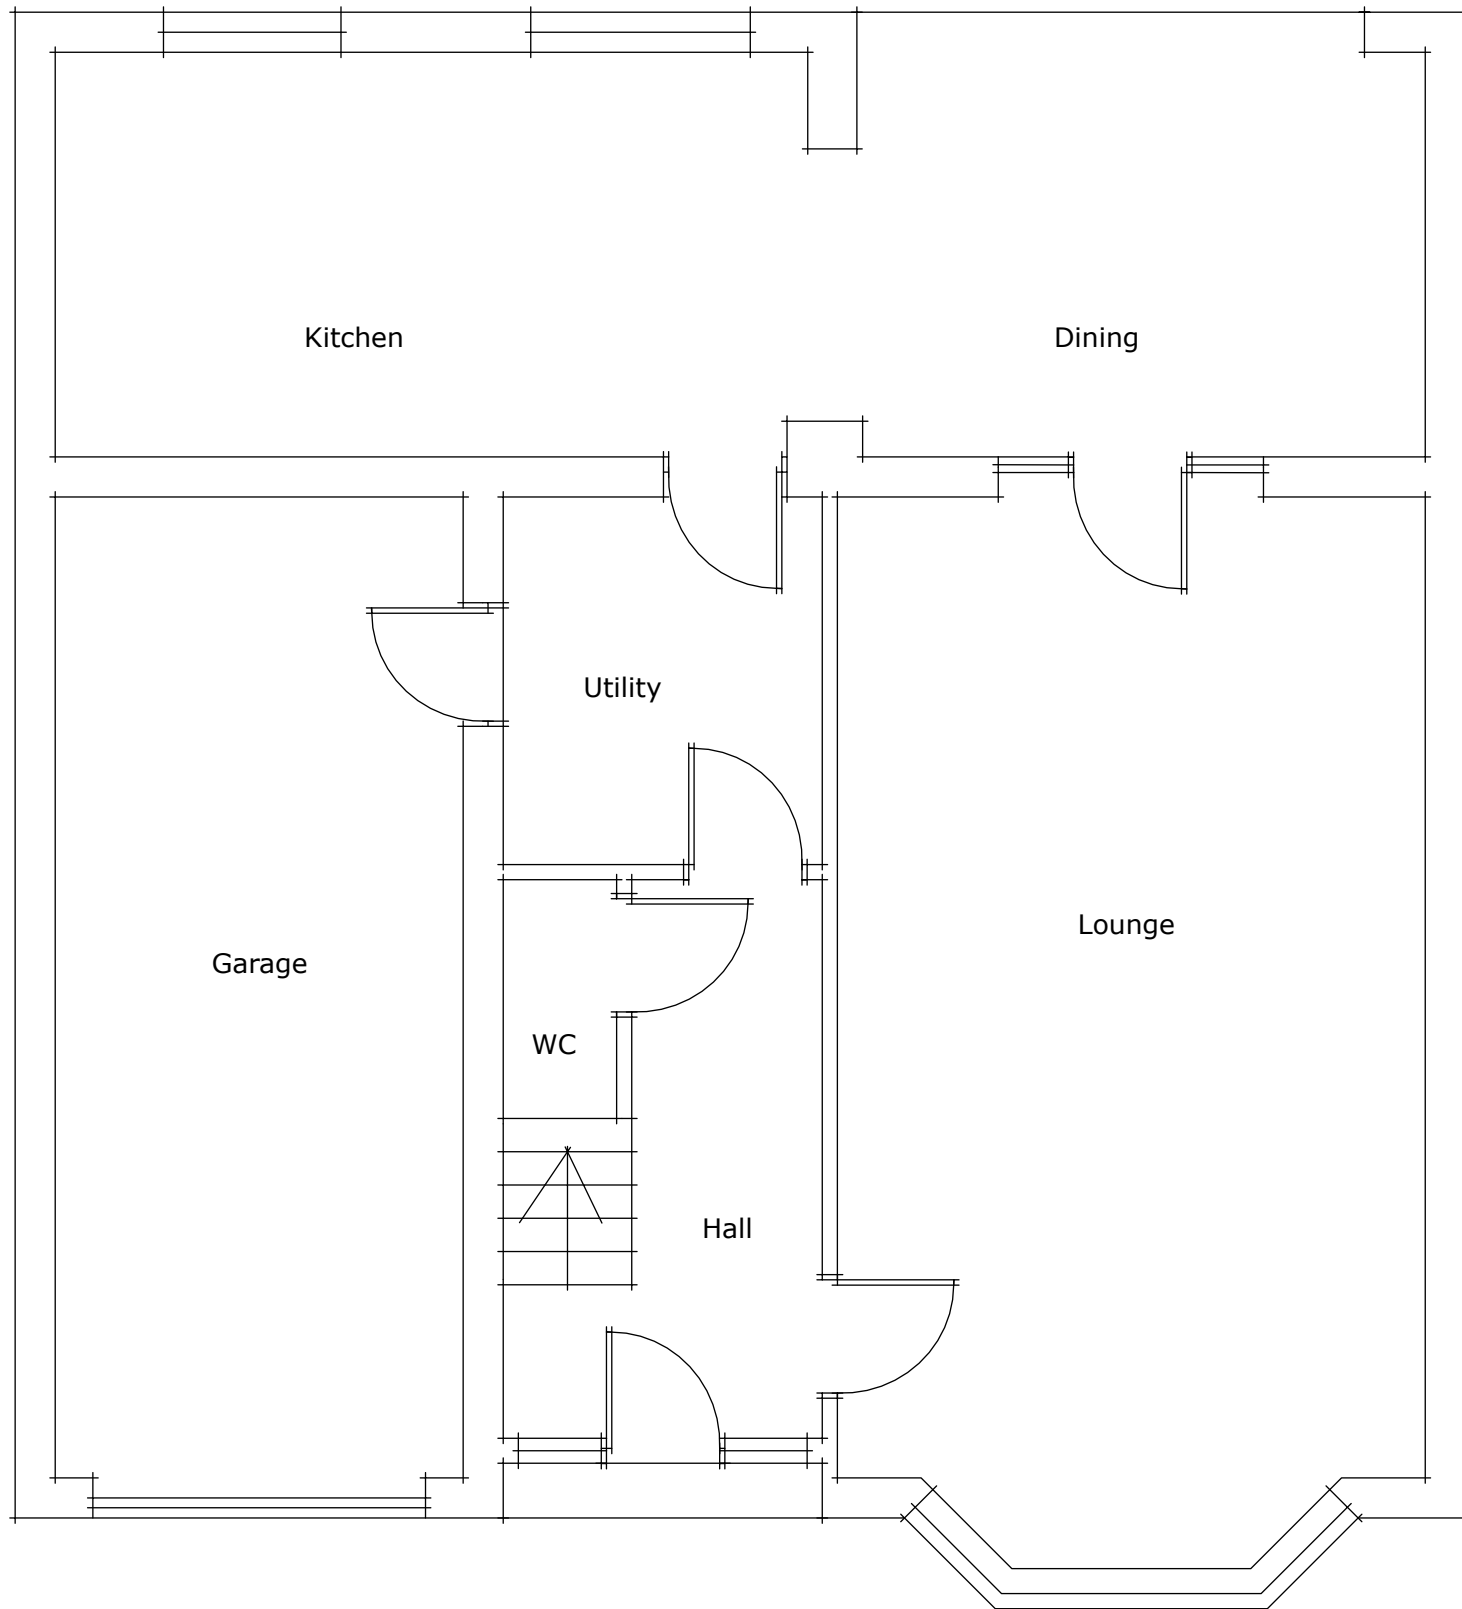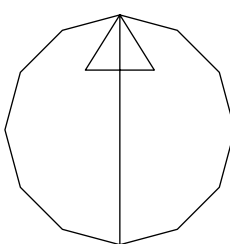 

Existing Ground Floor Layout 1: 50



Rev.	Date	Remark
-	-	-

Site Address

404 Uttoxeter Road
Blythe Bridge
Stoke on Trent ST11 9ND

Project

Rear Extension

Scale : 1:50 1:500 1:1250 @ A1

Drawing No. UR_404_01

Drawing Title : Site & Survey



47 Rockside Mow Cop ST7 4PG
Tel. 07889364105
Email phil@philipkelsall.co.uk