



Side Elevation


Side Elevation

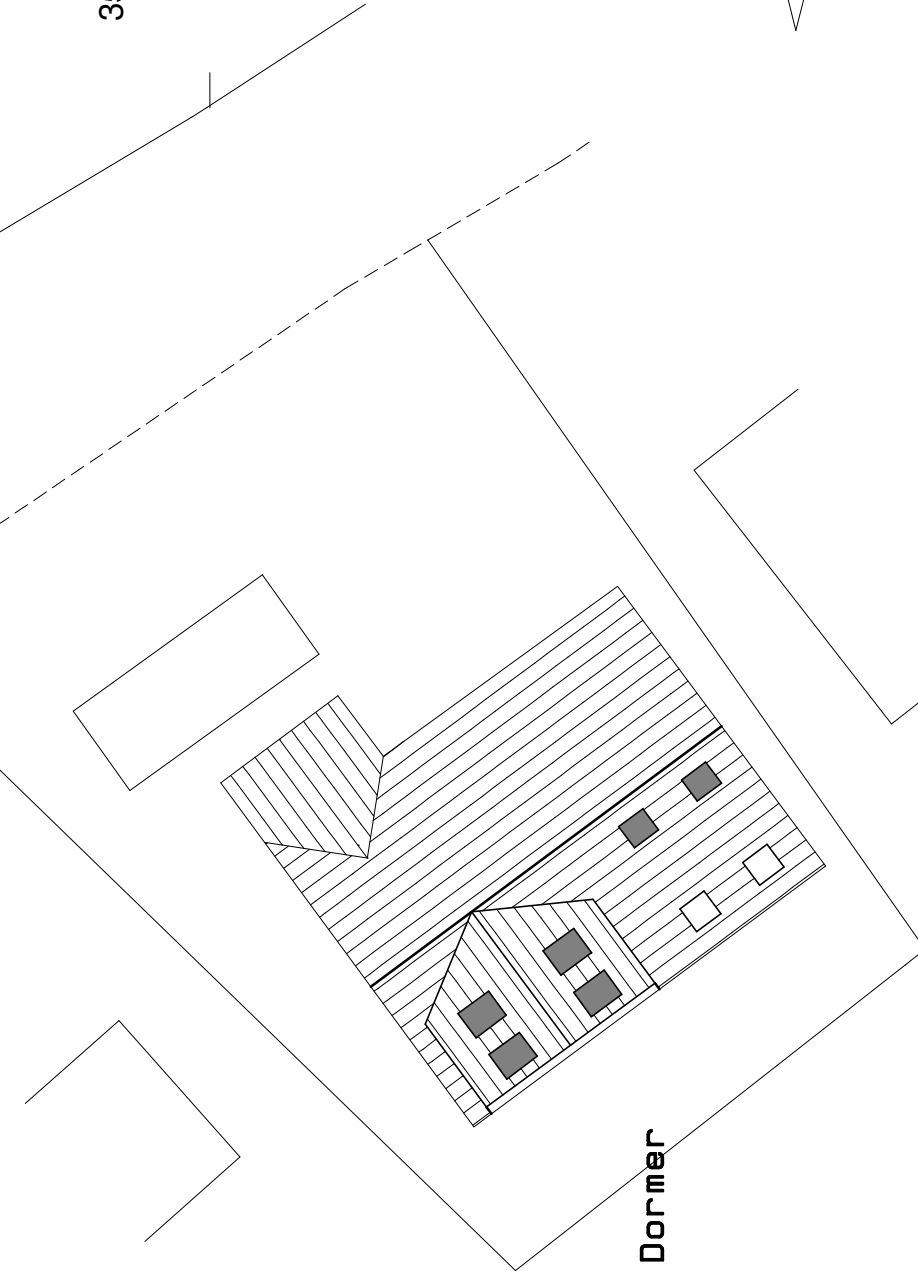


Section A-A

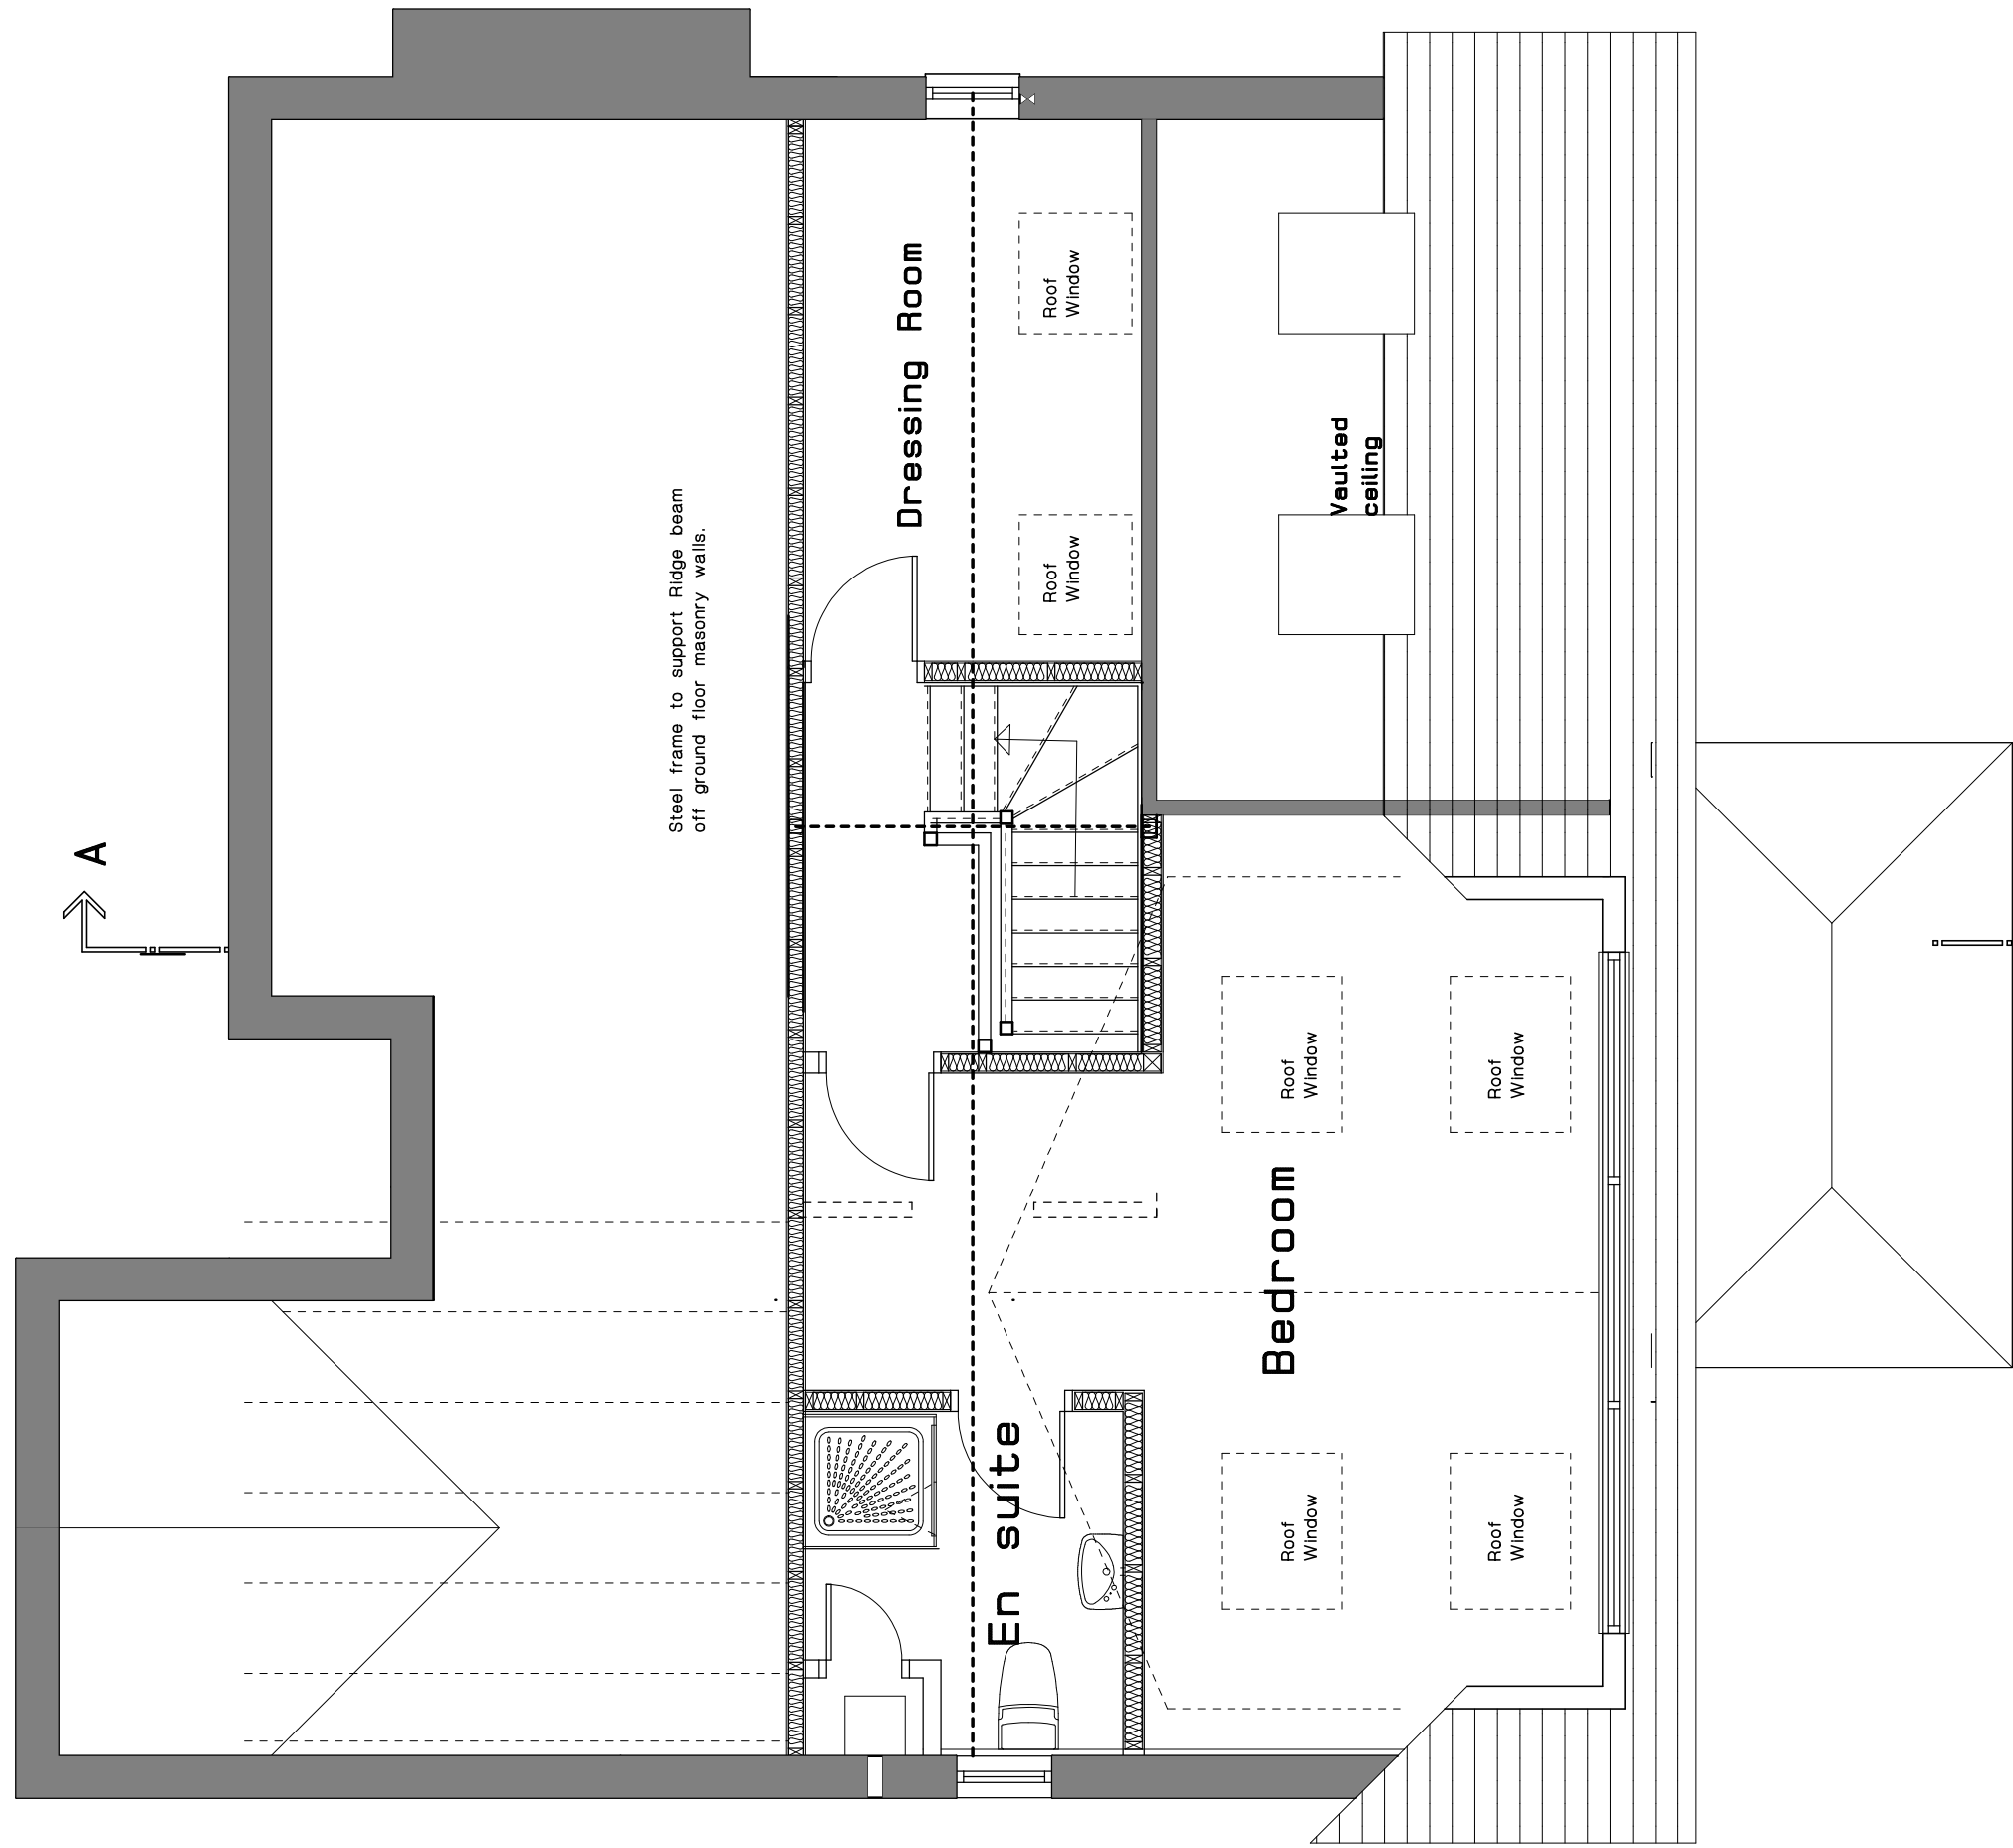


## Proposed First Floor Layout

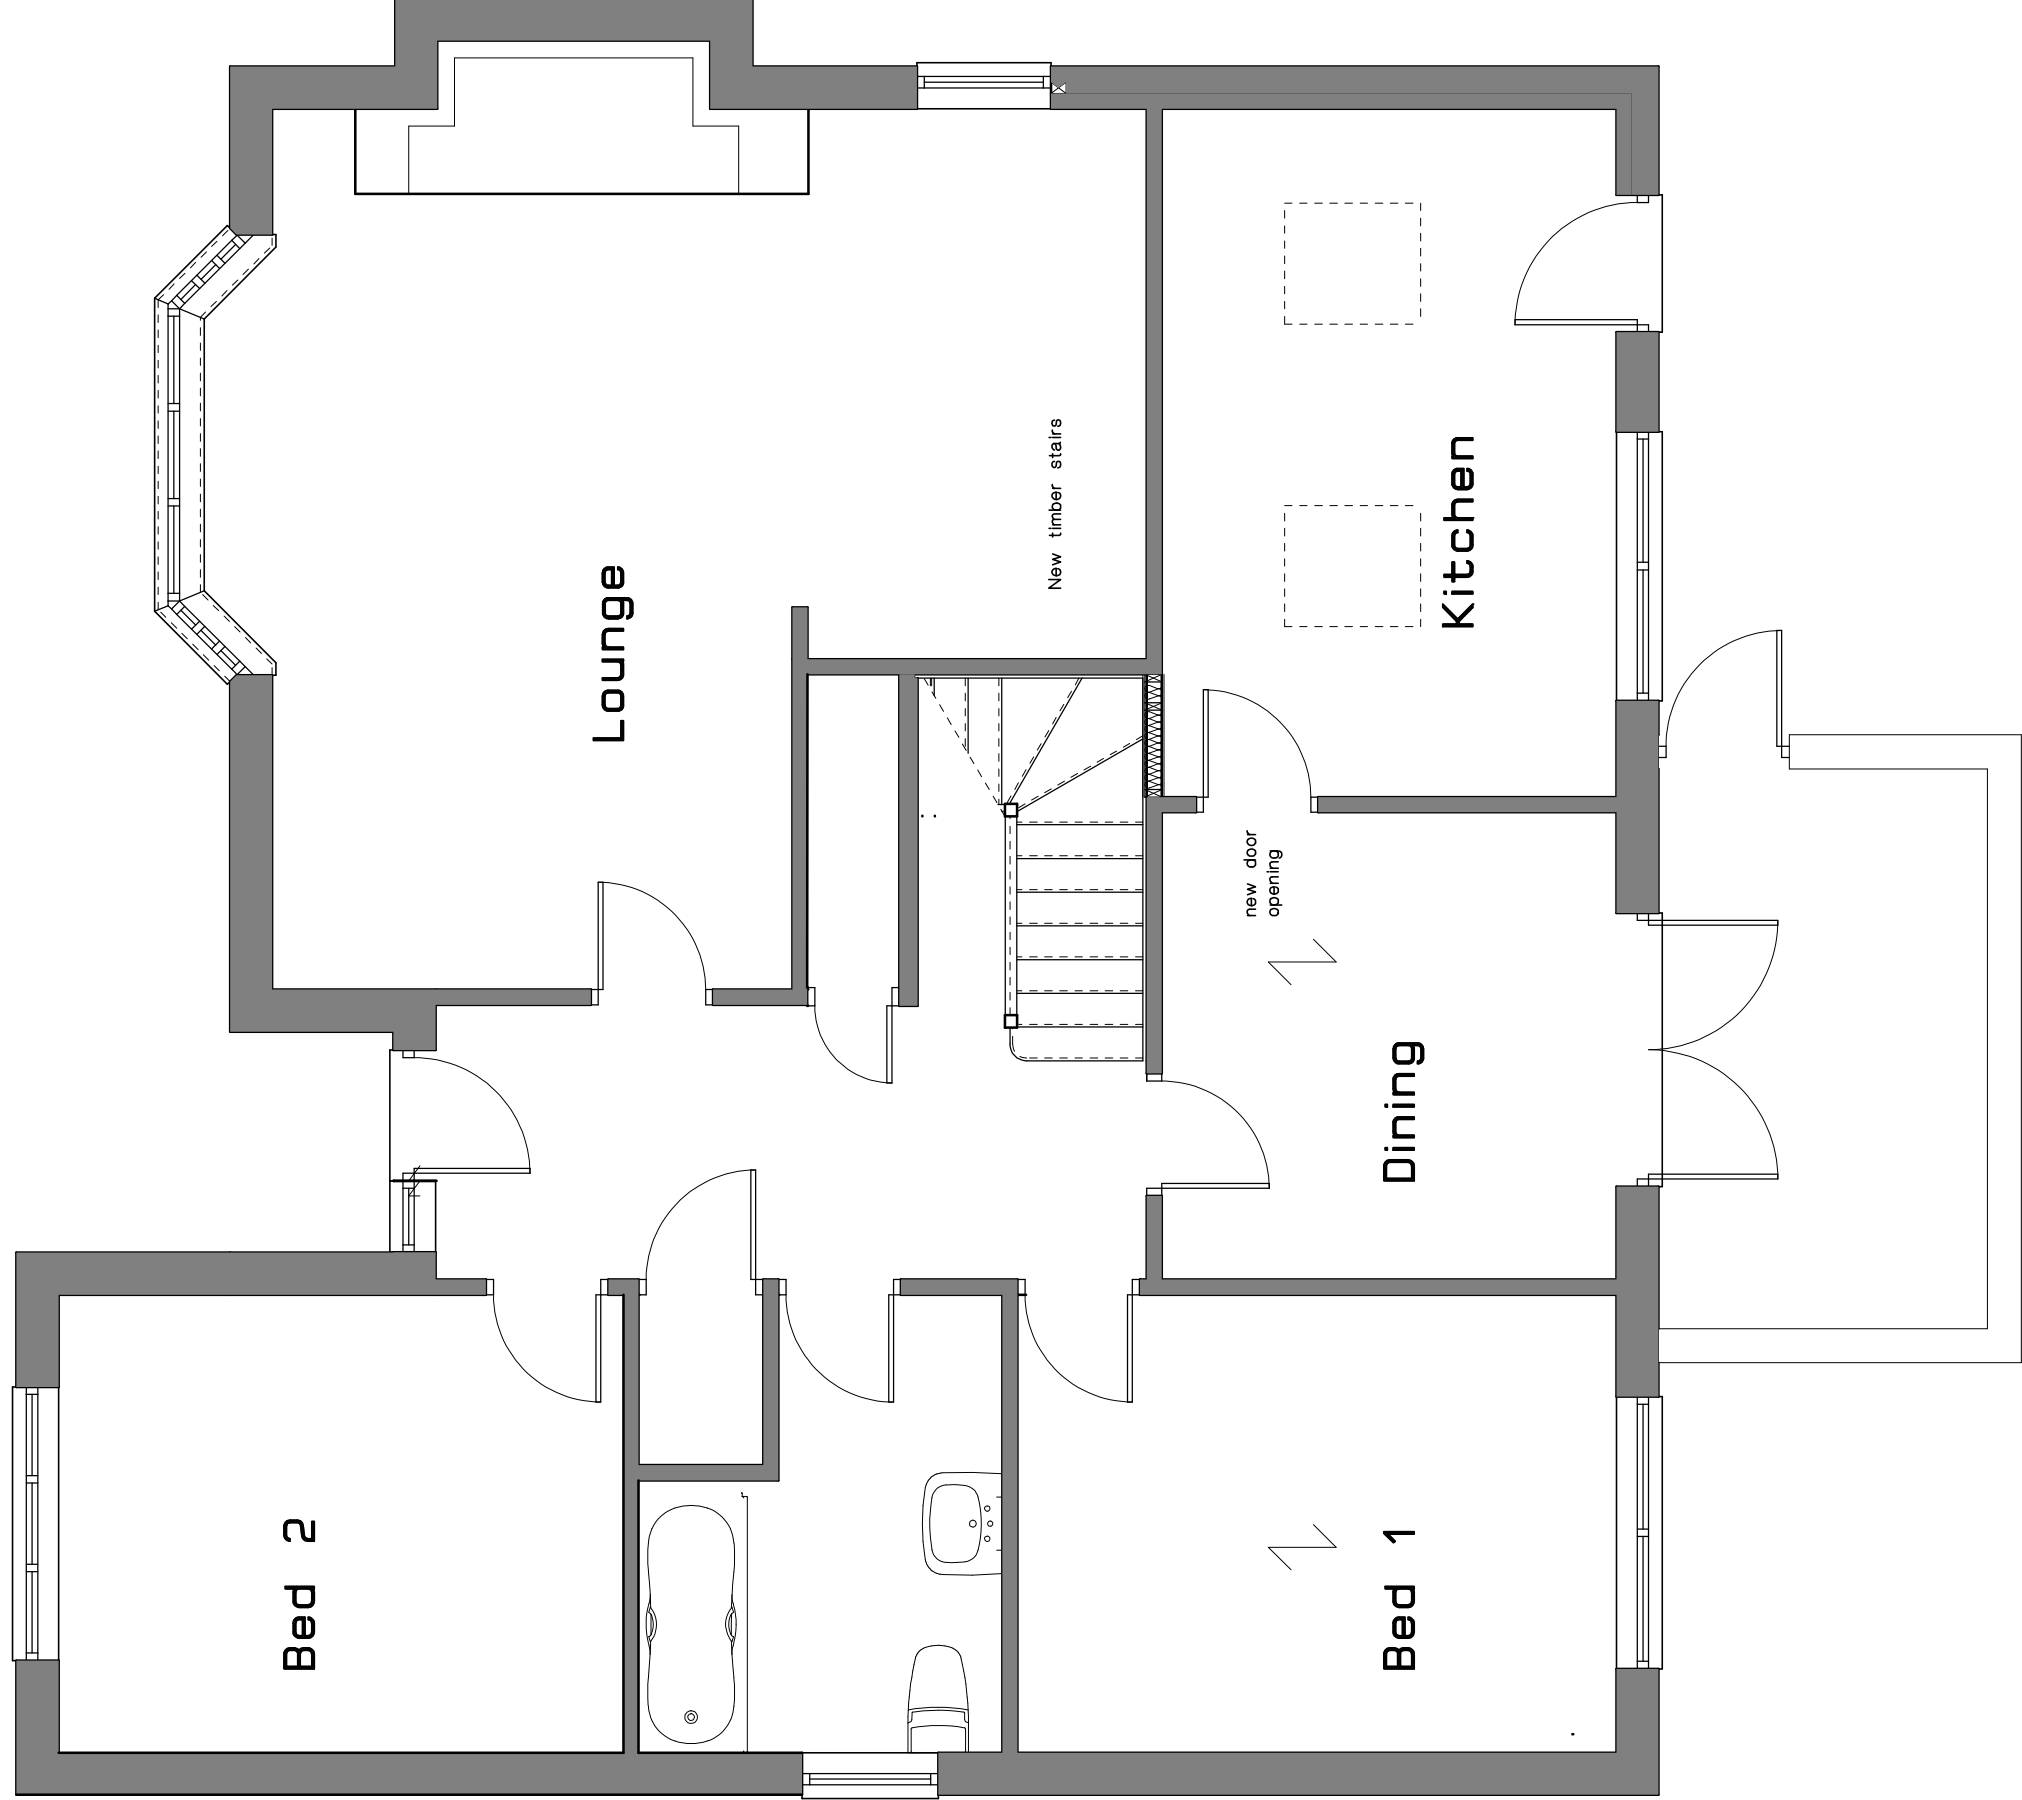

### Proposed Ground Floor Layout

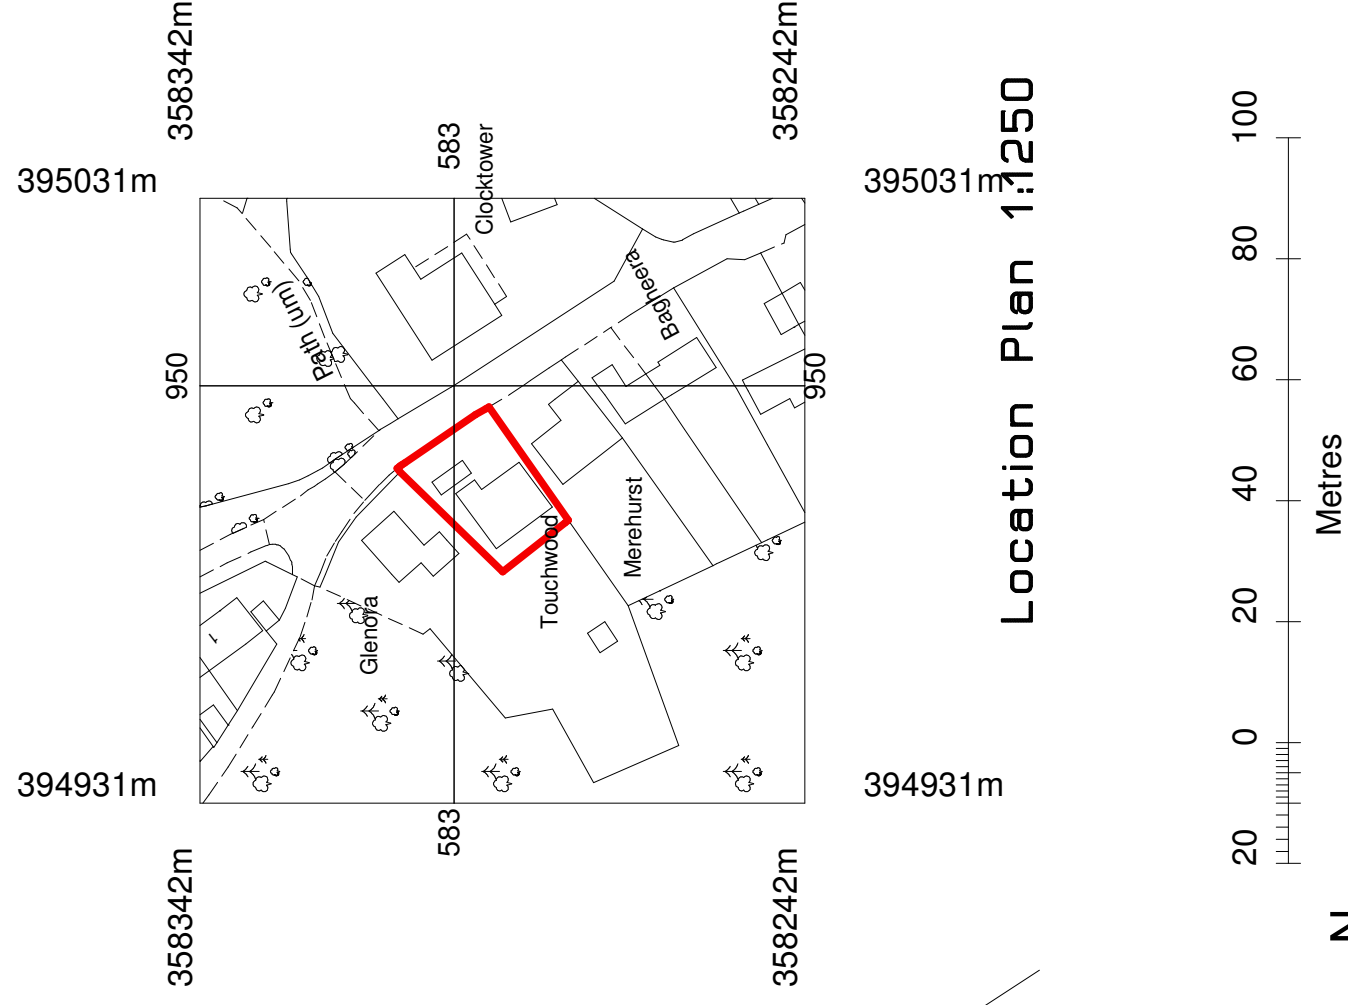


Location Plan 1:1250m

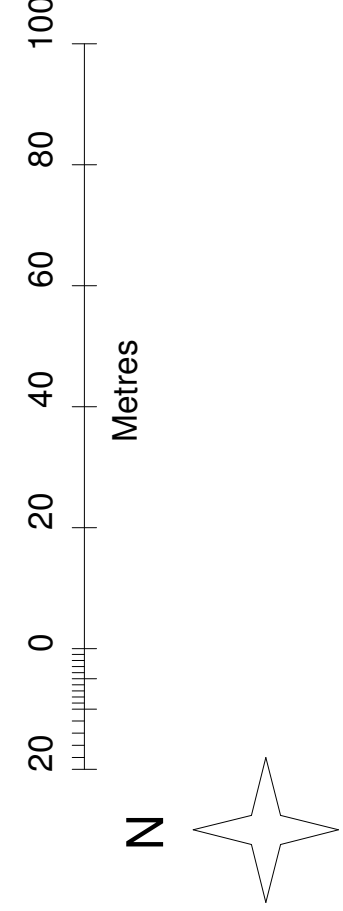

© Crown copyright and database rights 2022 OS 100035409  
Reproduction in whole or in part is prohibited  
without the permission of Ordnance Survey.

Site Plan 1:200

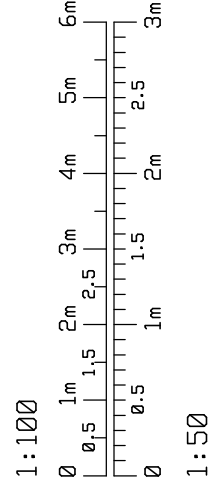

|          |   |                      |
|----------|---|----------------------|
|          | Revision   | Date                 |
| Project. | Proposed Conversion<br>of roof space.   |                      |
| Client.  | Mr and Mrs Heyward<br>Touchwood<br>Lake Road<br>Rudyard   |                      |
|          |  design associates   |                      |
|          | <div> <div> Email: <a href="mailto:david@dlh.org.uk">david@dlh.org.uk</a><br/> Mobile: 01977057211 </div> </div>   |                      |
| Date.    | 02/22   | Scale. 1:50 1:100 A1 |
| Drawn.   | DH   | Drw. No. 21/1933/2   |
| Note:-   | <p>Figured dimensions to be followed in preference to scaled. All dimensions to be checked on site, in the event of any discrepancy refer to the Architect. This drawing remains the property of DLH Design Associates and may not be copied in whole or part without prior written consent.</p> |                      |