




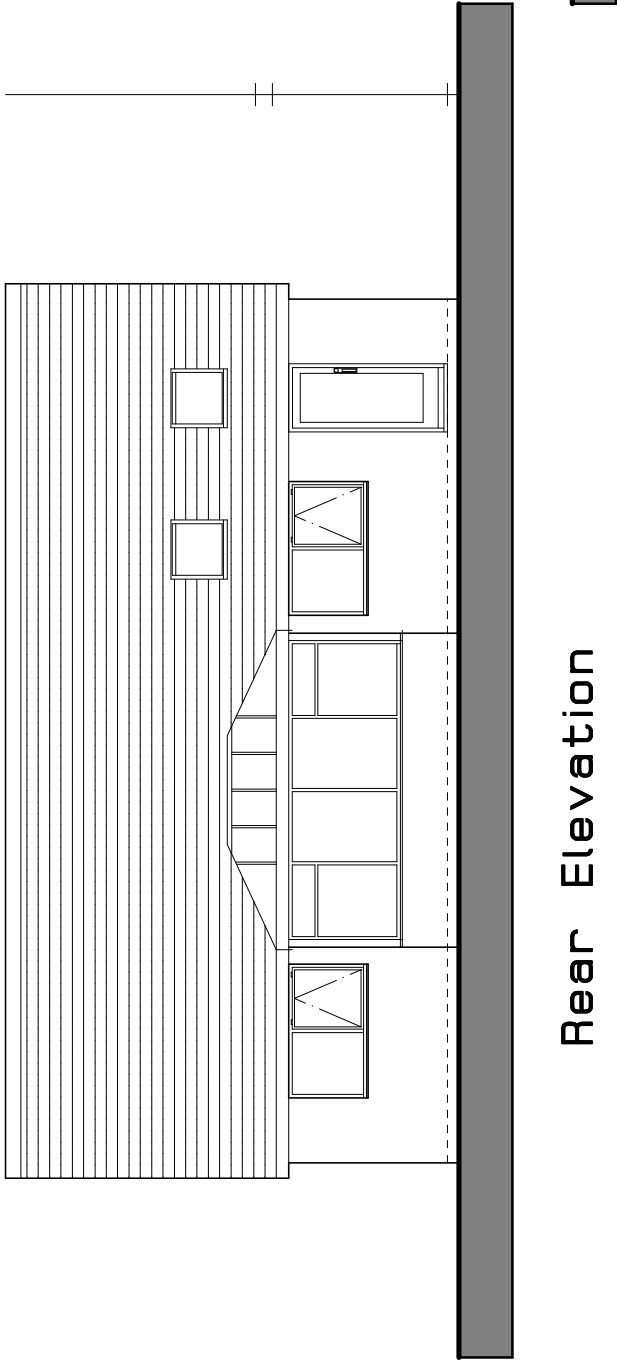



Rear Elevation

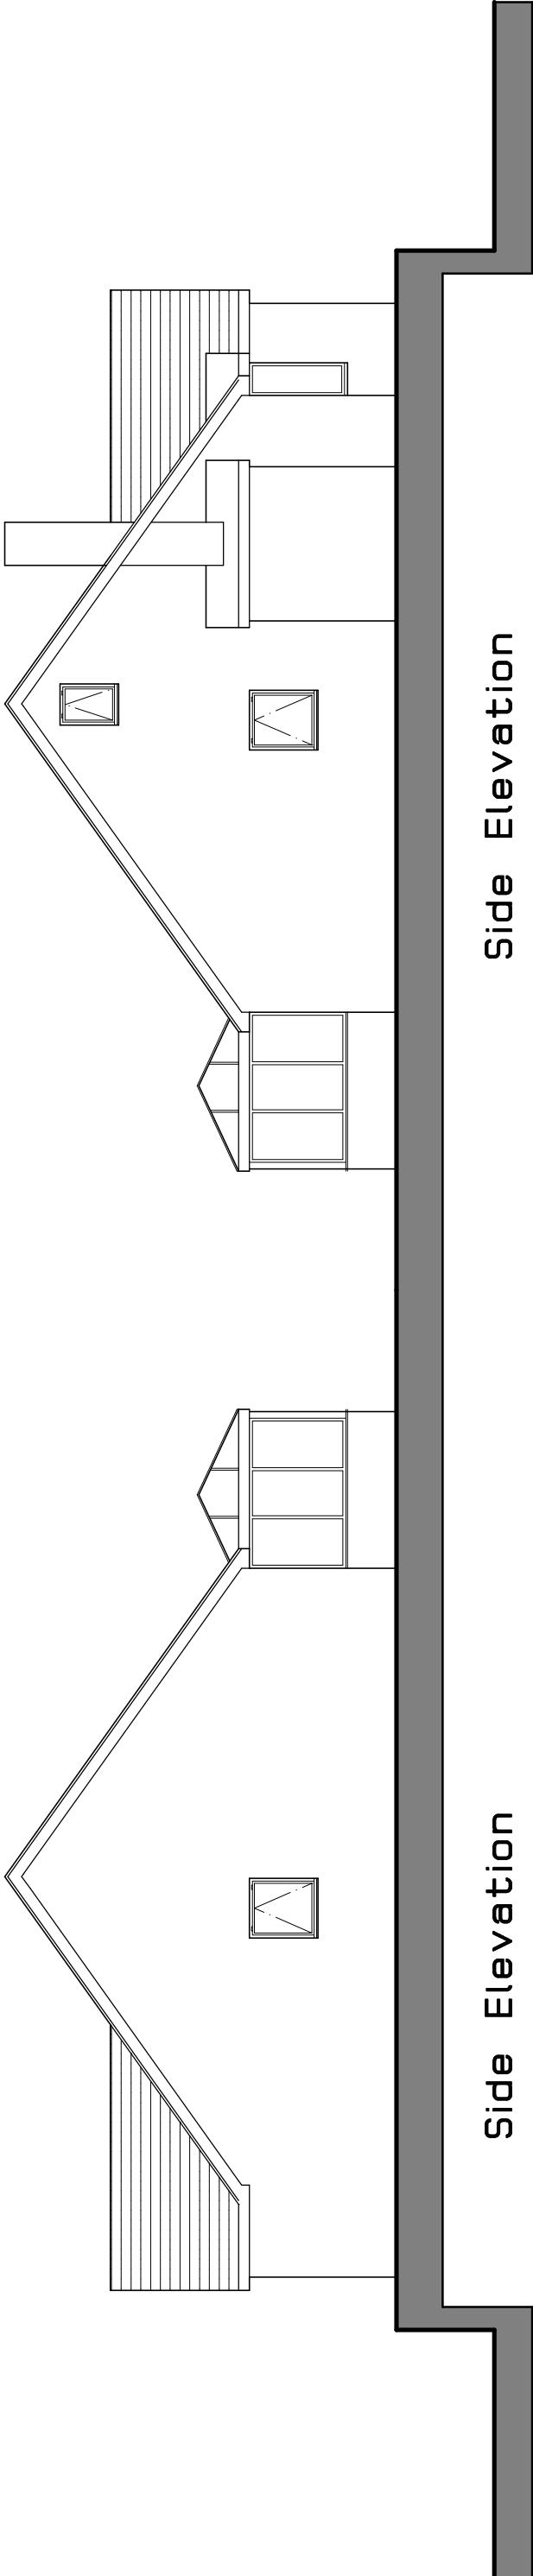


Side Elevation

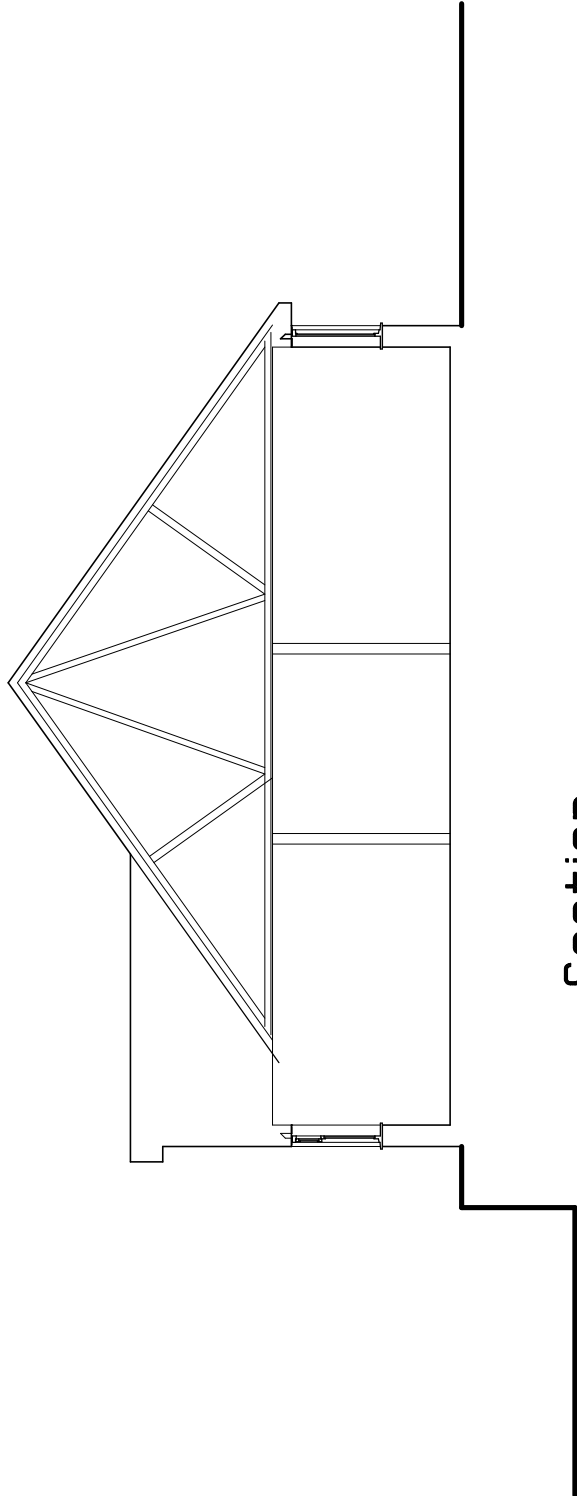

Section

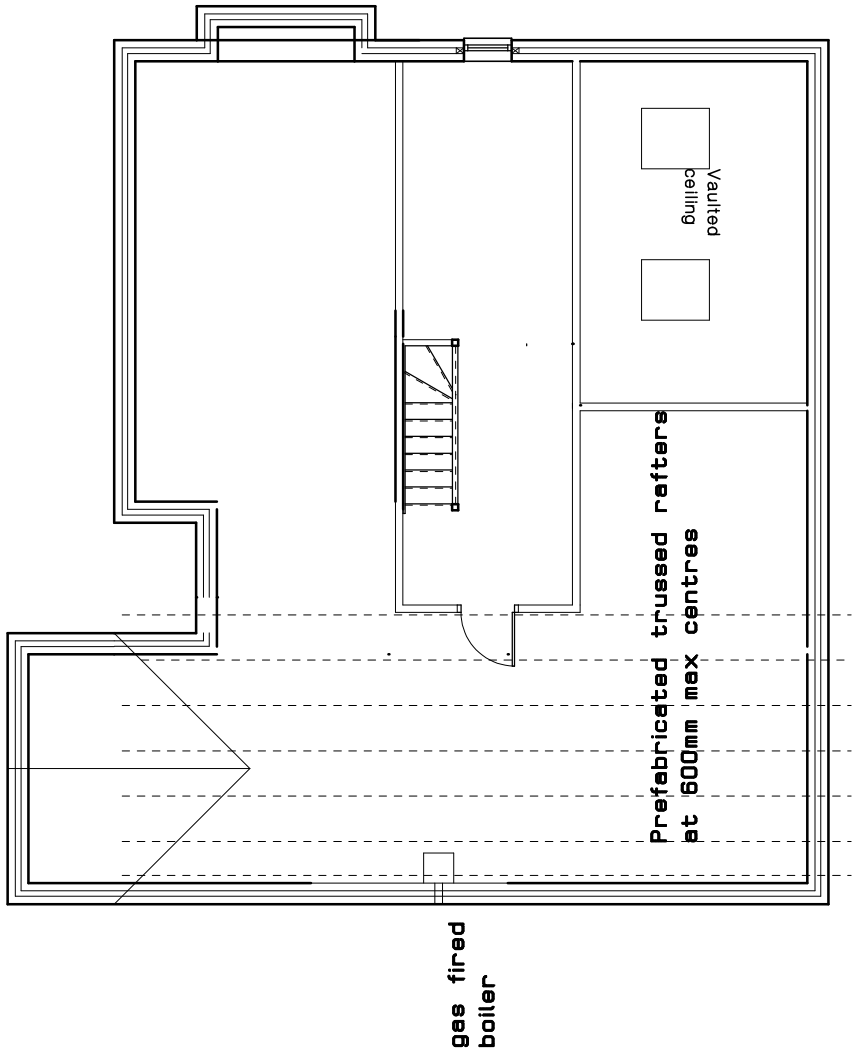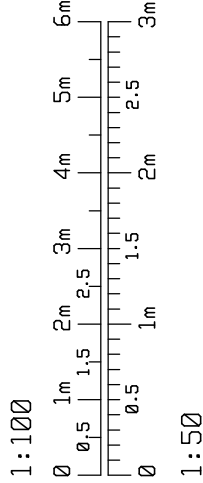

First Floor Layout

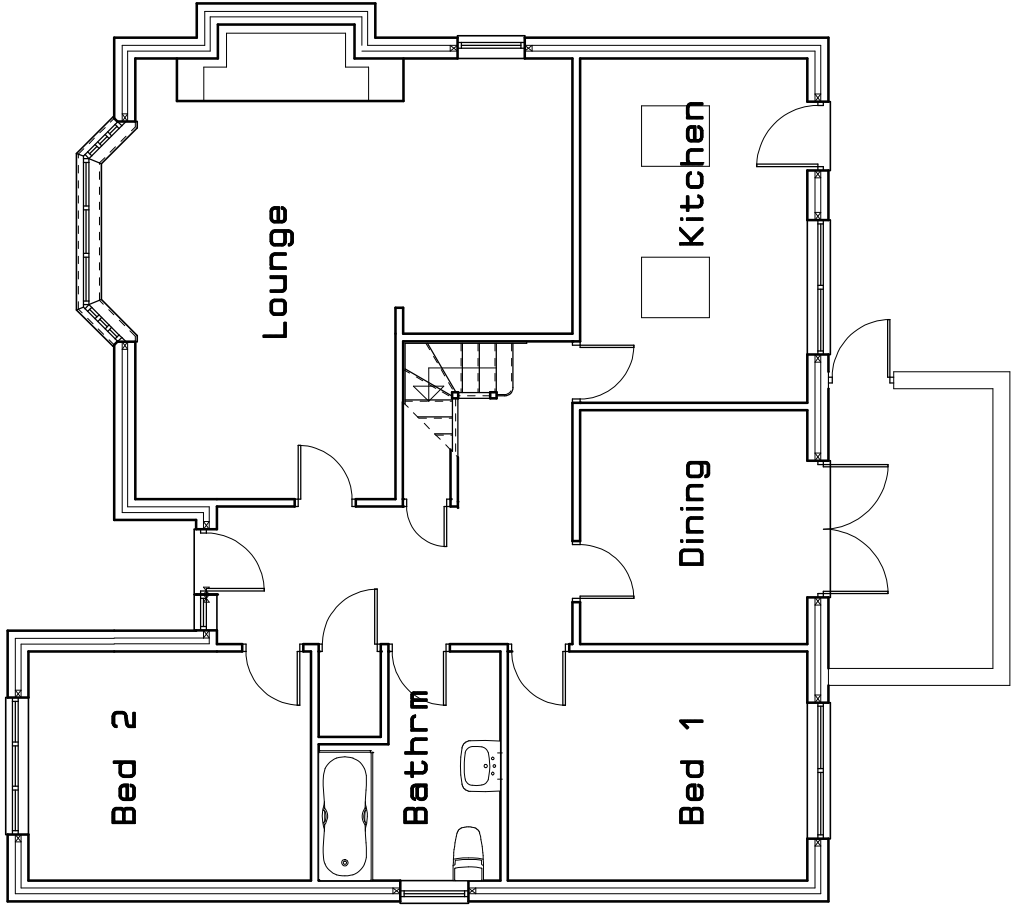

Ground Floor Layout

	Revision	Date
Project. Survey		
Client. Mr and Mrs Heyward Touchwood Lake Road Rudyard		
DLH design associates Email: david@dlh.org.uk Mobile: 07977095711		
Date.	02/22	Scale. 1:100@A2
Drawn.	dh	Drg. No. 21/1933/1
Note:- Figured dimensions to be followed in preference to scaled. All dimensions to be checked on site, in the event of any discrepancy refer to the Architect. This drawing remains the copyright of DLH design associates and may not be copied in whole or part without prior written consent.		