




Proposed Outbuilding Conversion
at
Highcroft
Leek Road
Waterhouses
ST10 3LH
Plan, and elevations of existing building

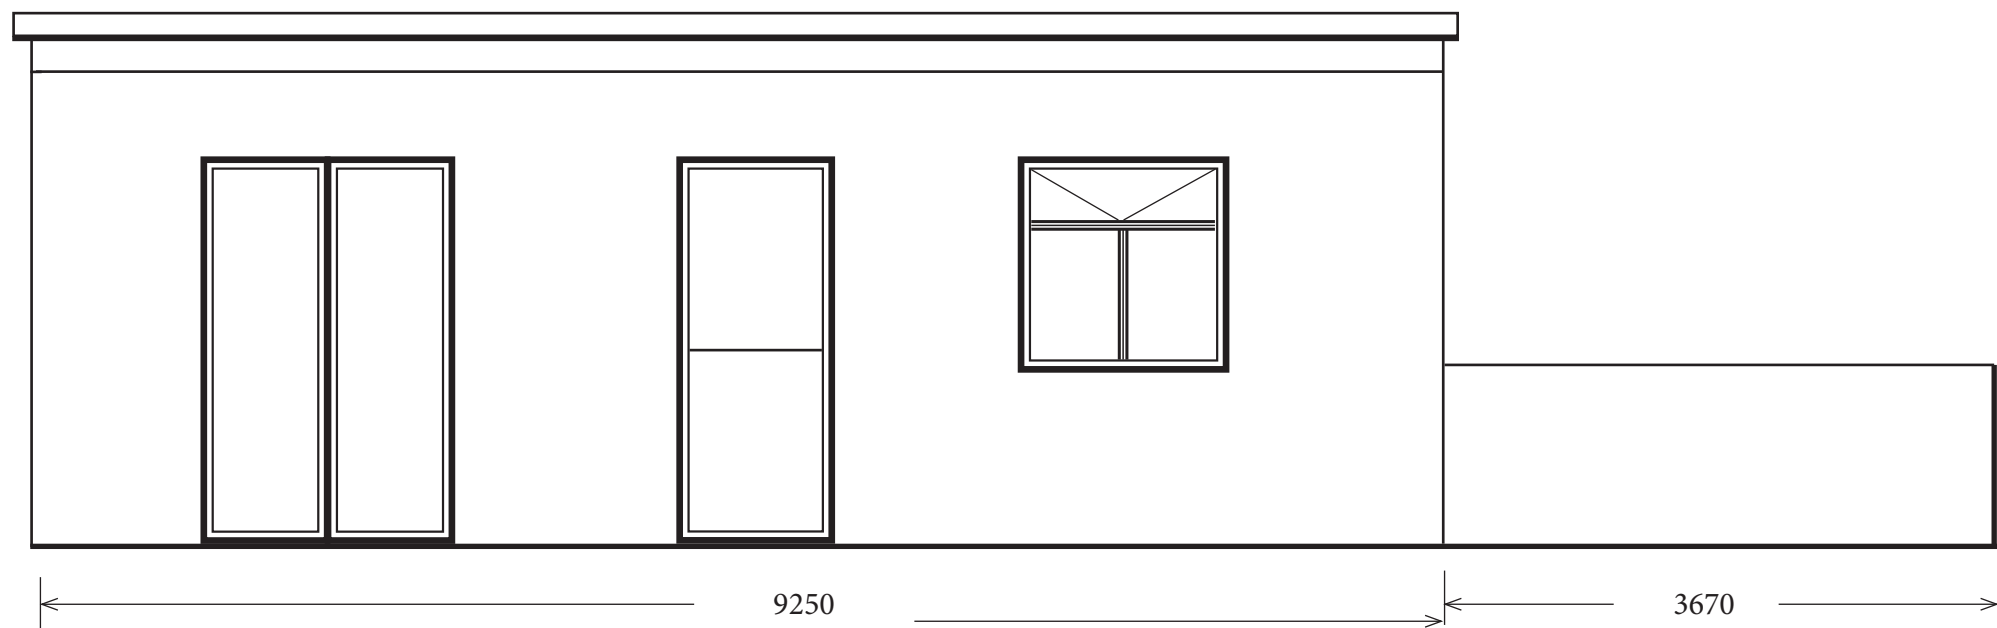


West Side Elevation

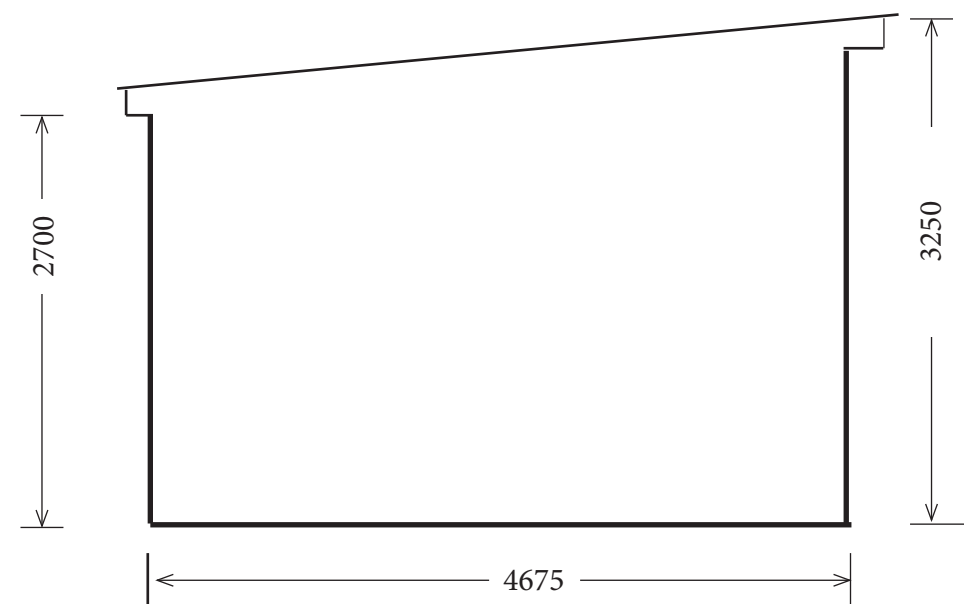


North Gable Elevation

 


East Side Elevation

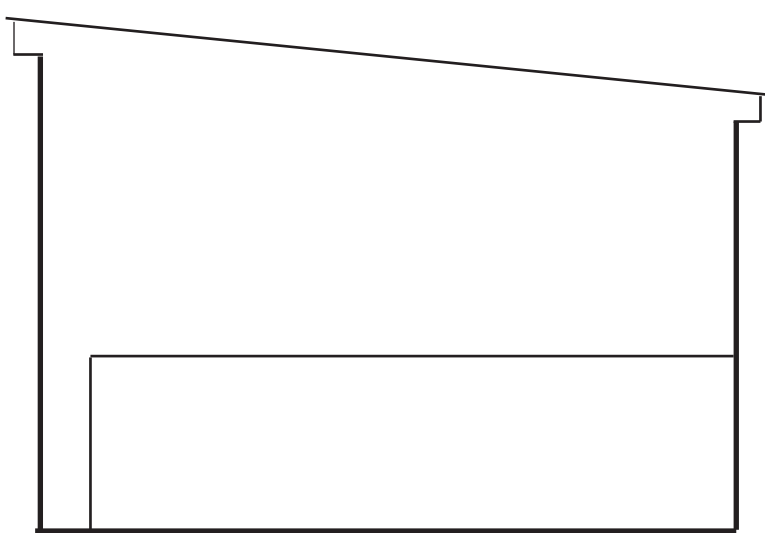

South Gable Elevation

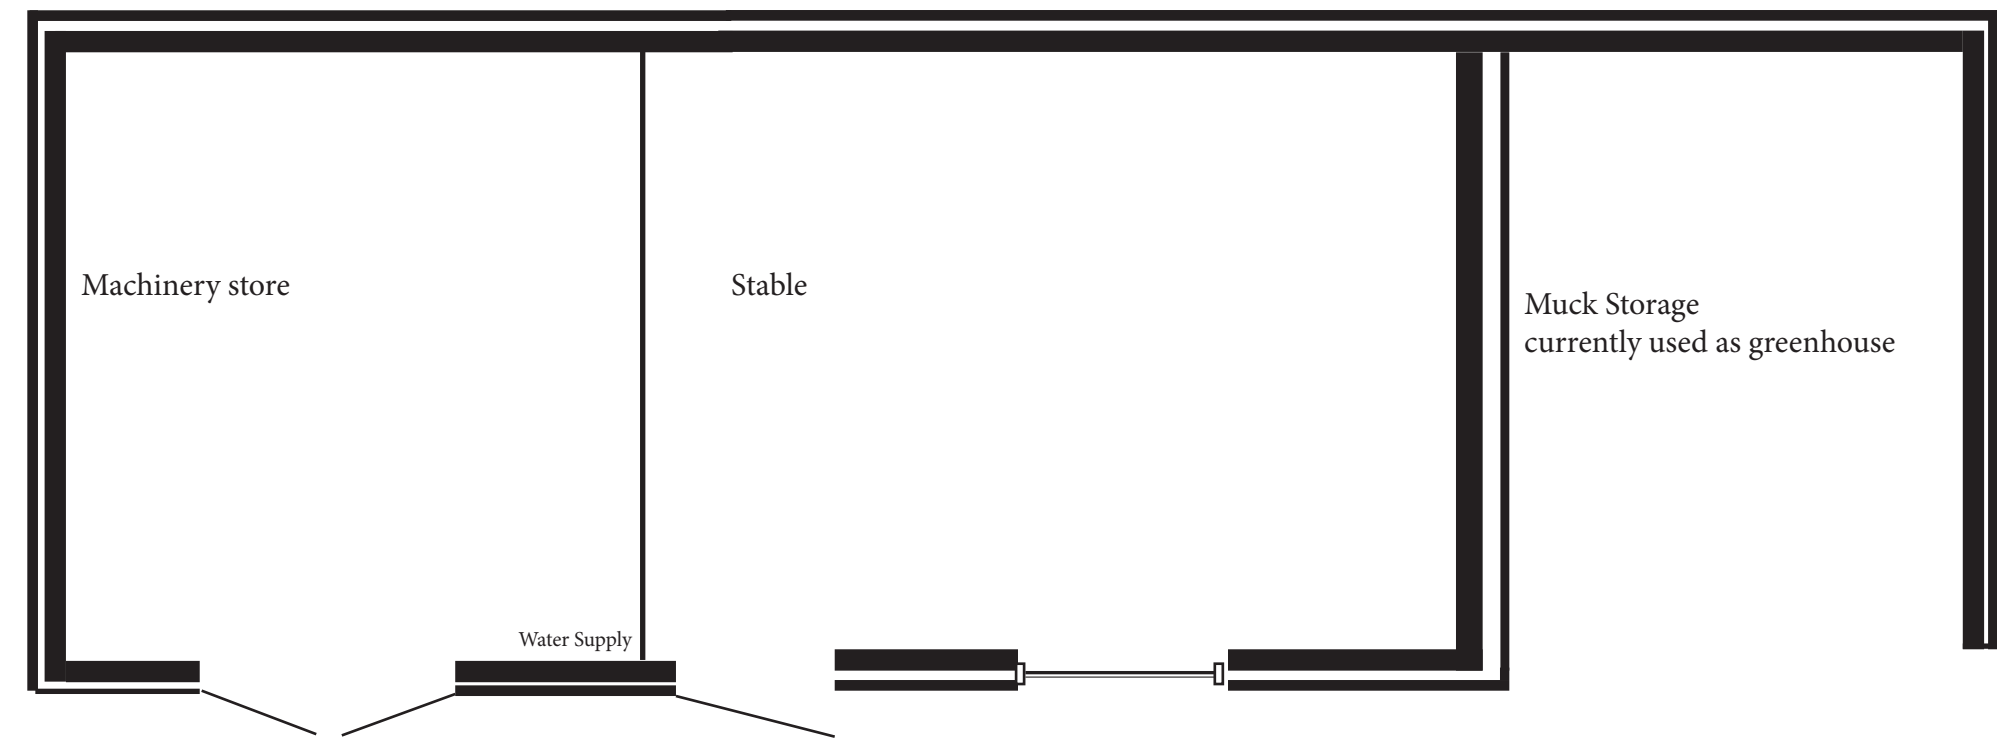

Floor Plan
West Elevation

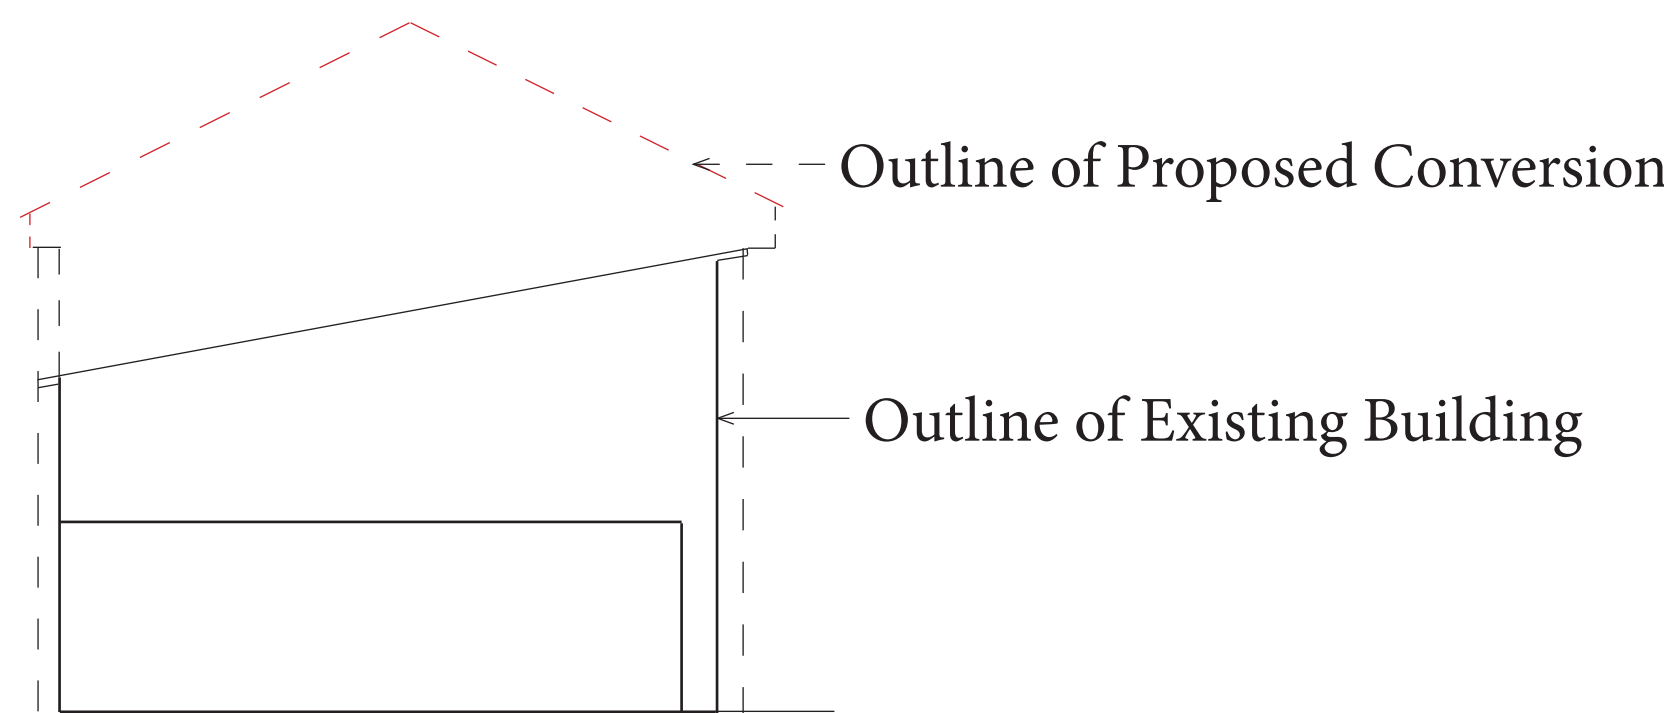

Proposed Conversion of Concrete Block Stable/Barn building into a single Holiday Let Glamping Barn

Current Construction


Roof: Mono Pitch Boarded and Felt

Winmdow in timber with glazing

Doors on West side elevations Boarded timber

Whole structure built in 18 x 9 inch hollow concrete blocks on reinforced slab concrete foundation

Site Plan

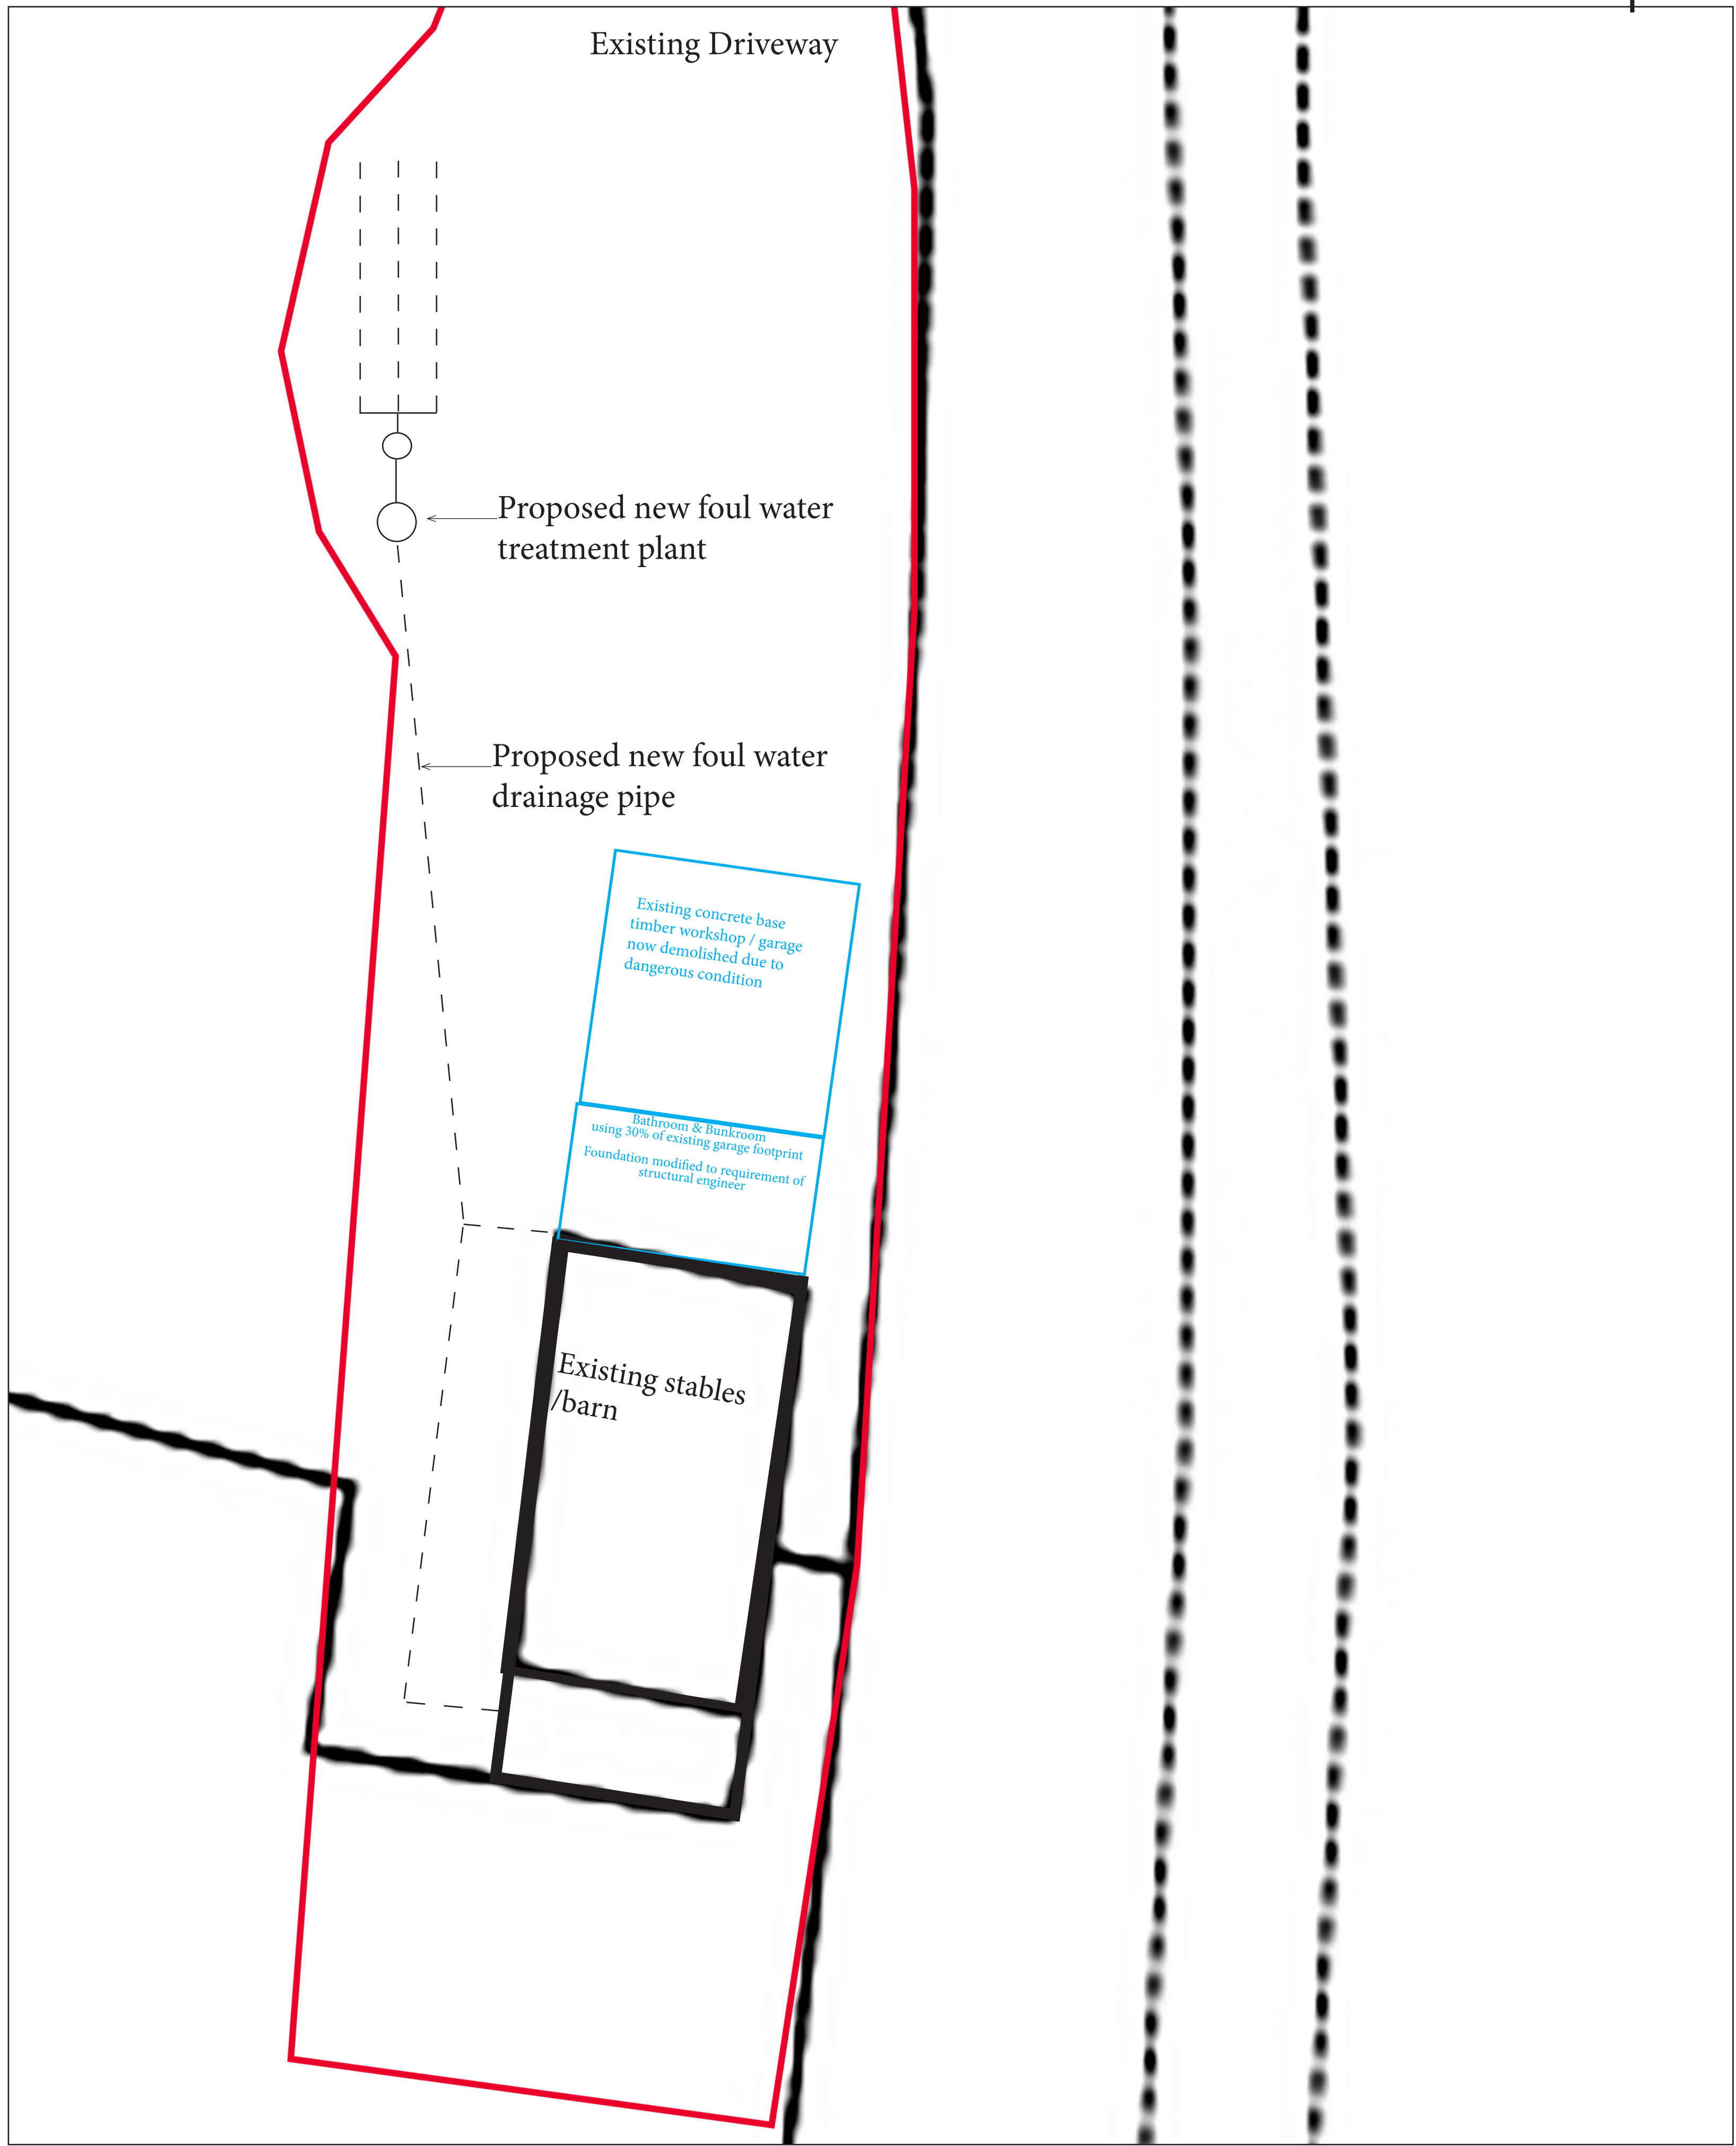

Site Plan Reproduced from Ordnance Survey digital map data 1:2500, by permission of Ornance Survey on behalf of
The Controller of Her Majesty's Stationery Office.
© Crown Copyright. All rights reserved. Licence Number : 10114541

Applicants :
Charles Hall & Vivienne Rew
Highcroft
Leek Road
Waterhouses
ST10 3LH

Drawn by :
Applicant Charles Hall

Scale: Elevations drawn 1:50 at size AO
Site Plan drawn 1:100 at size AO

Date: 24th March 2022

Drawing Version: V1:240322