

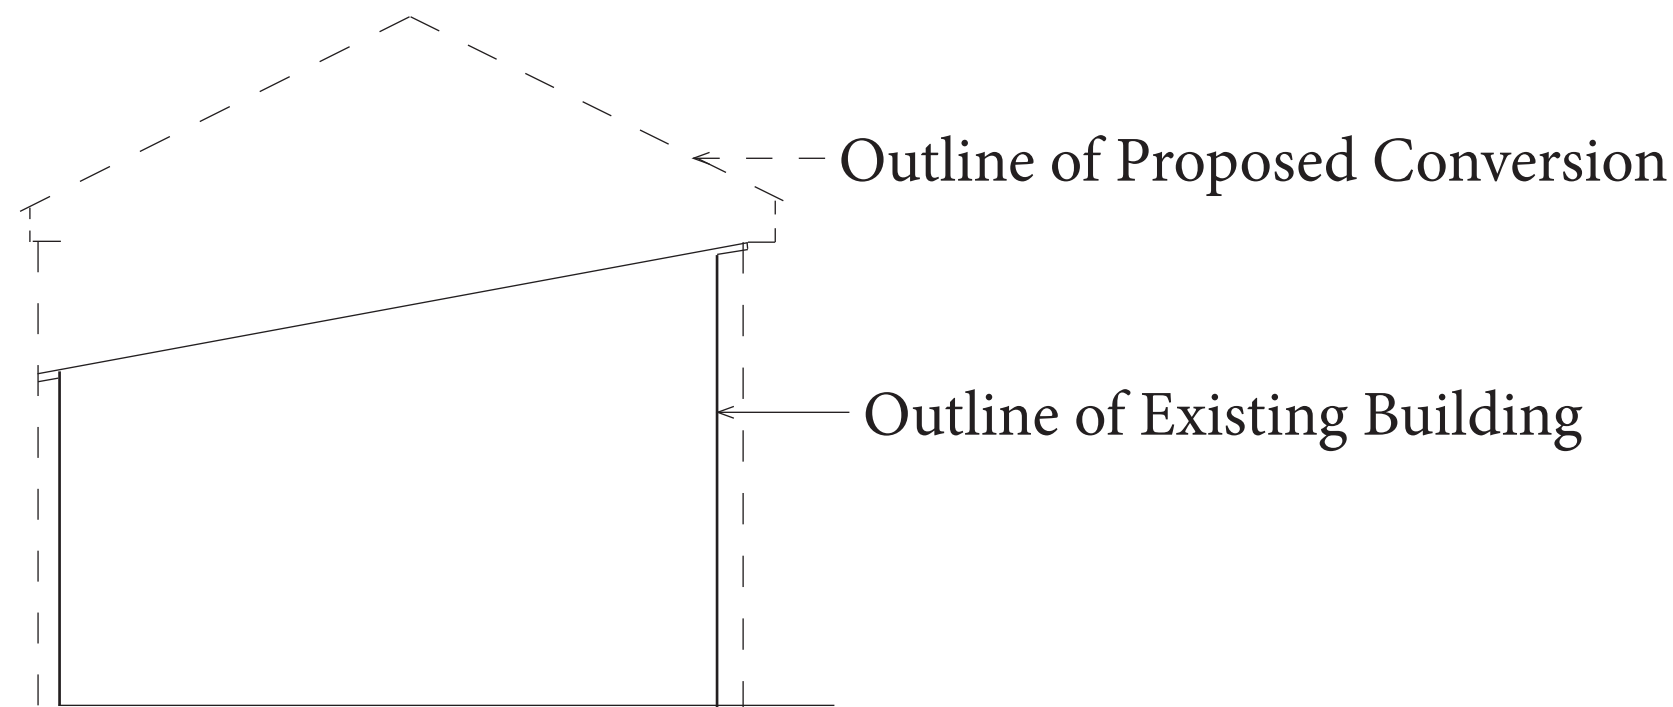
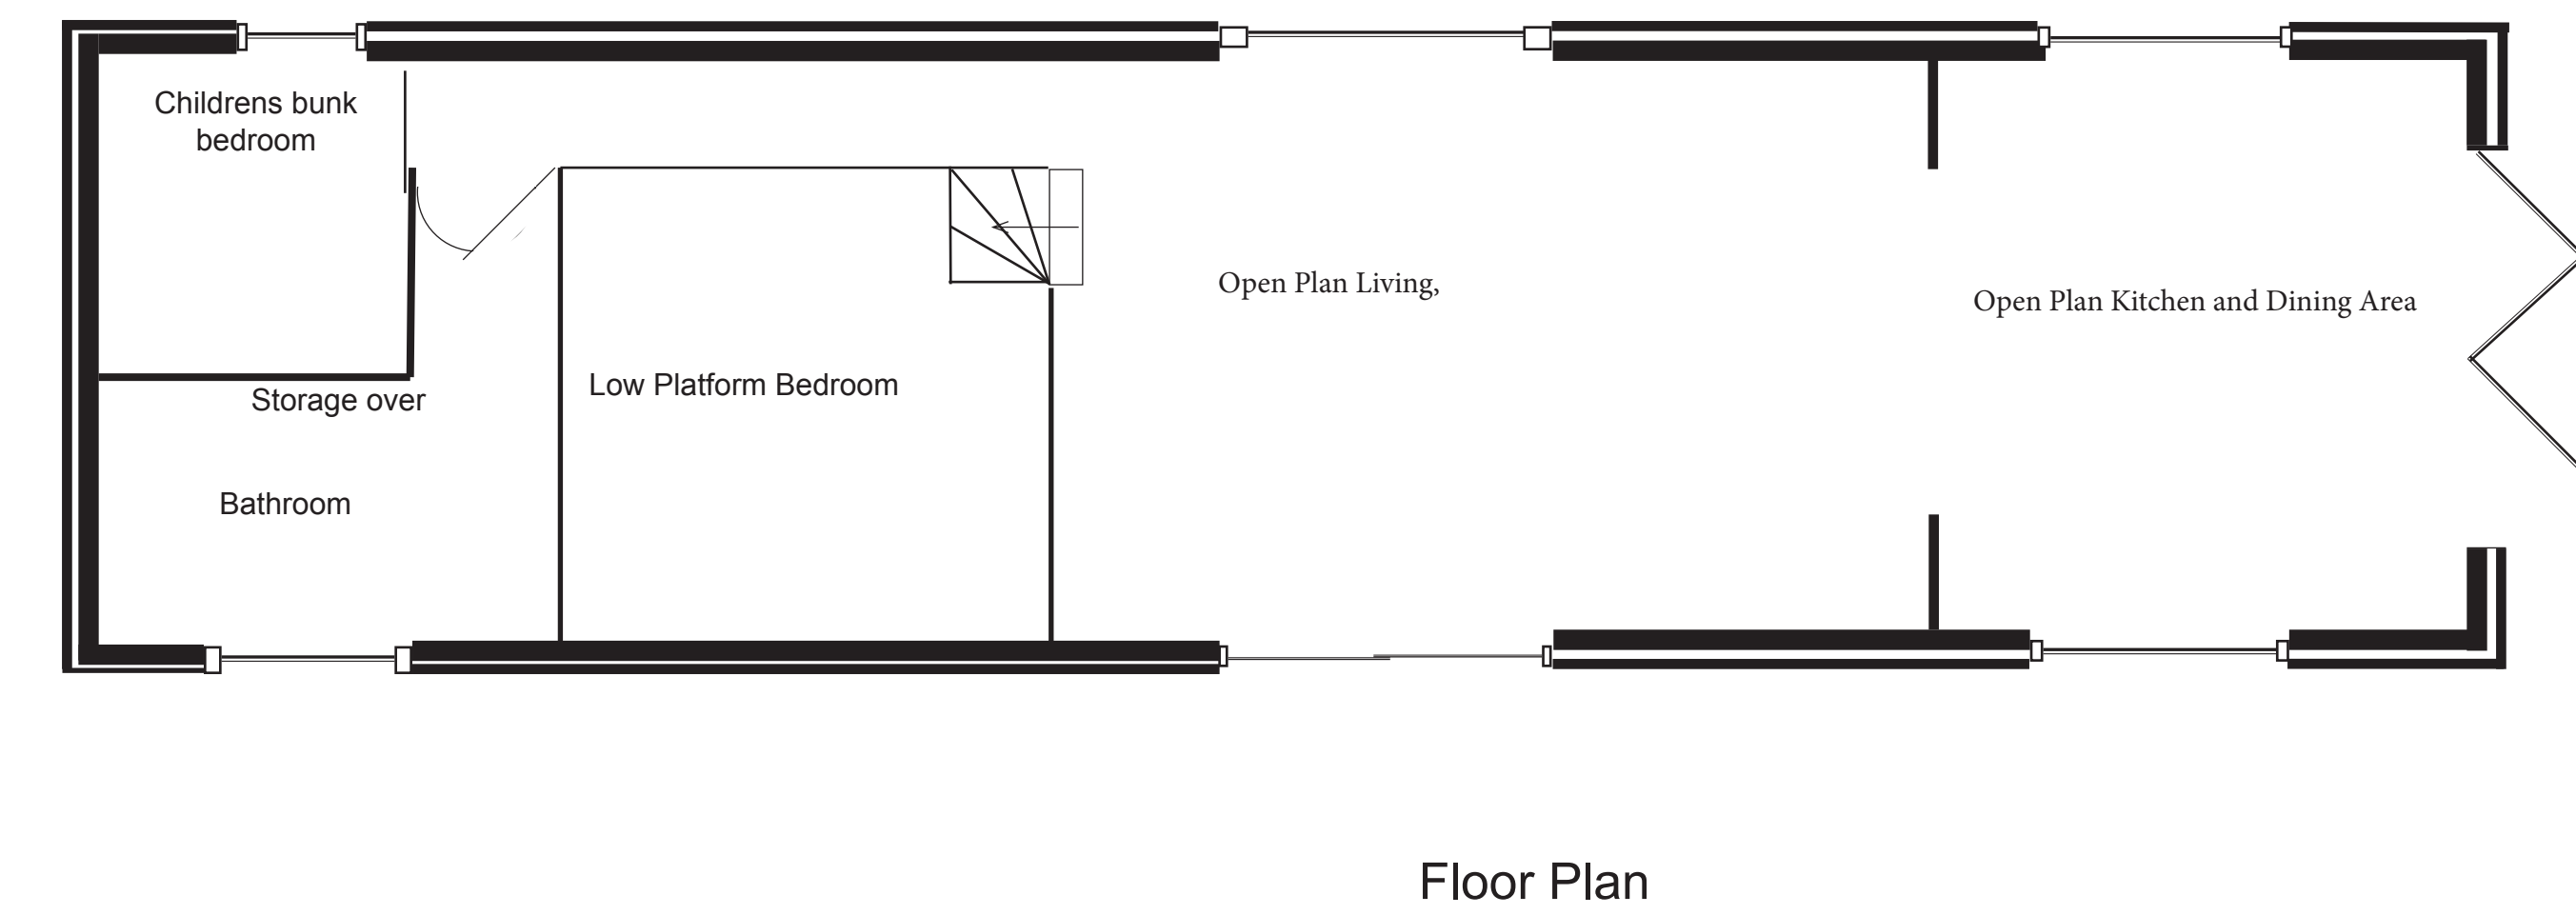
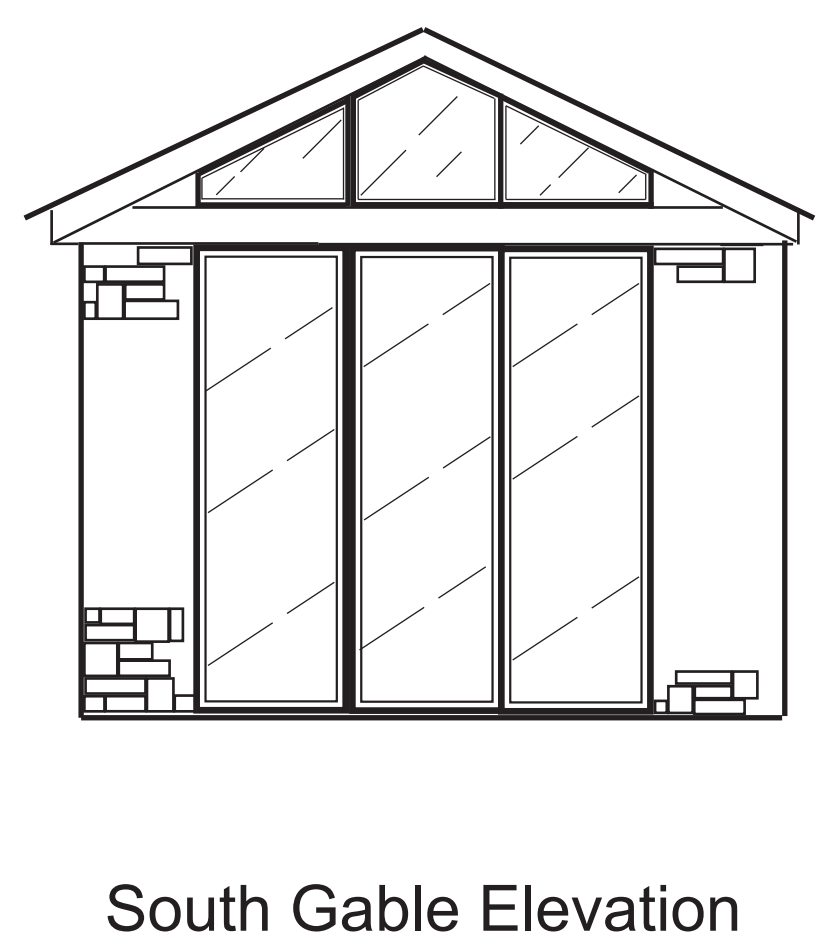
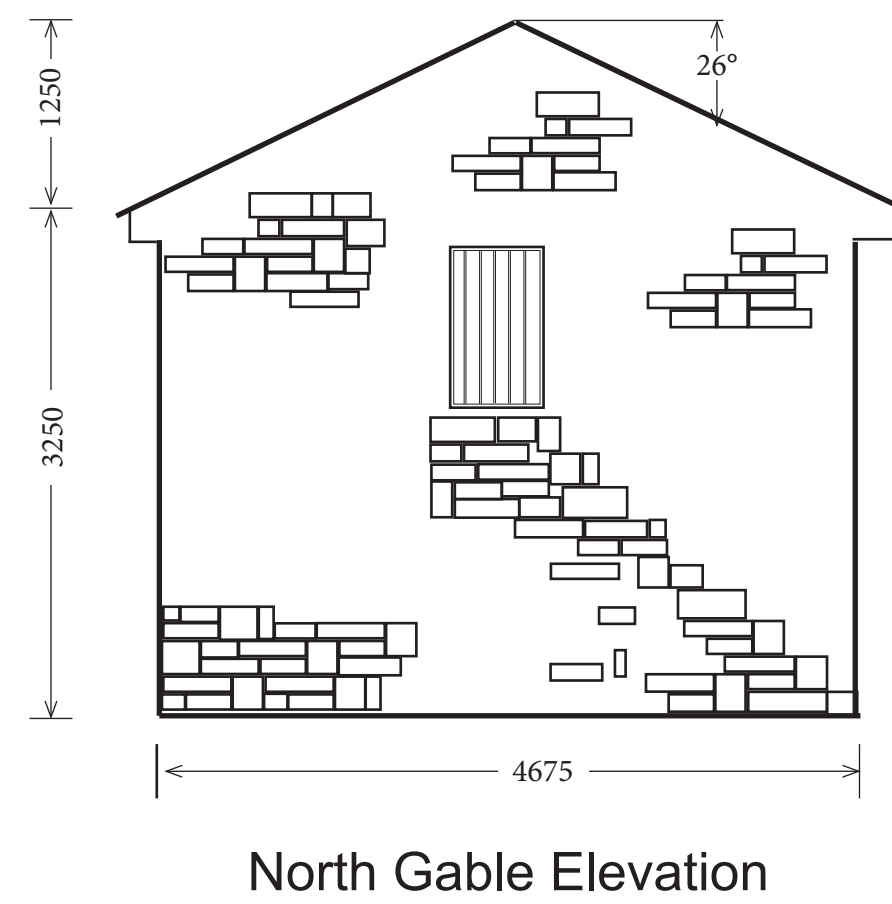


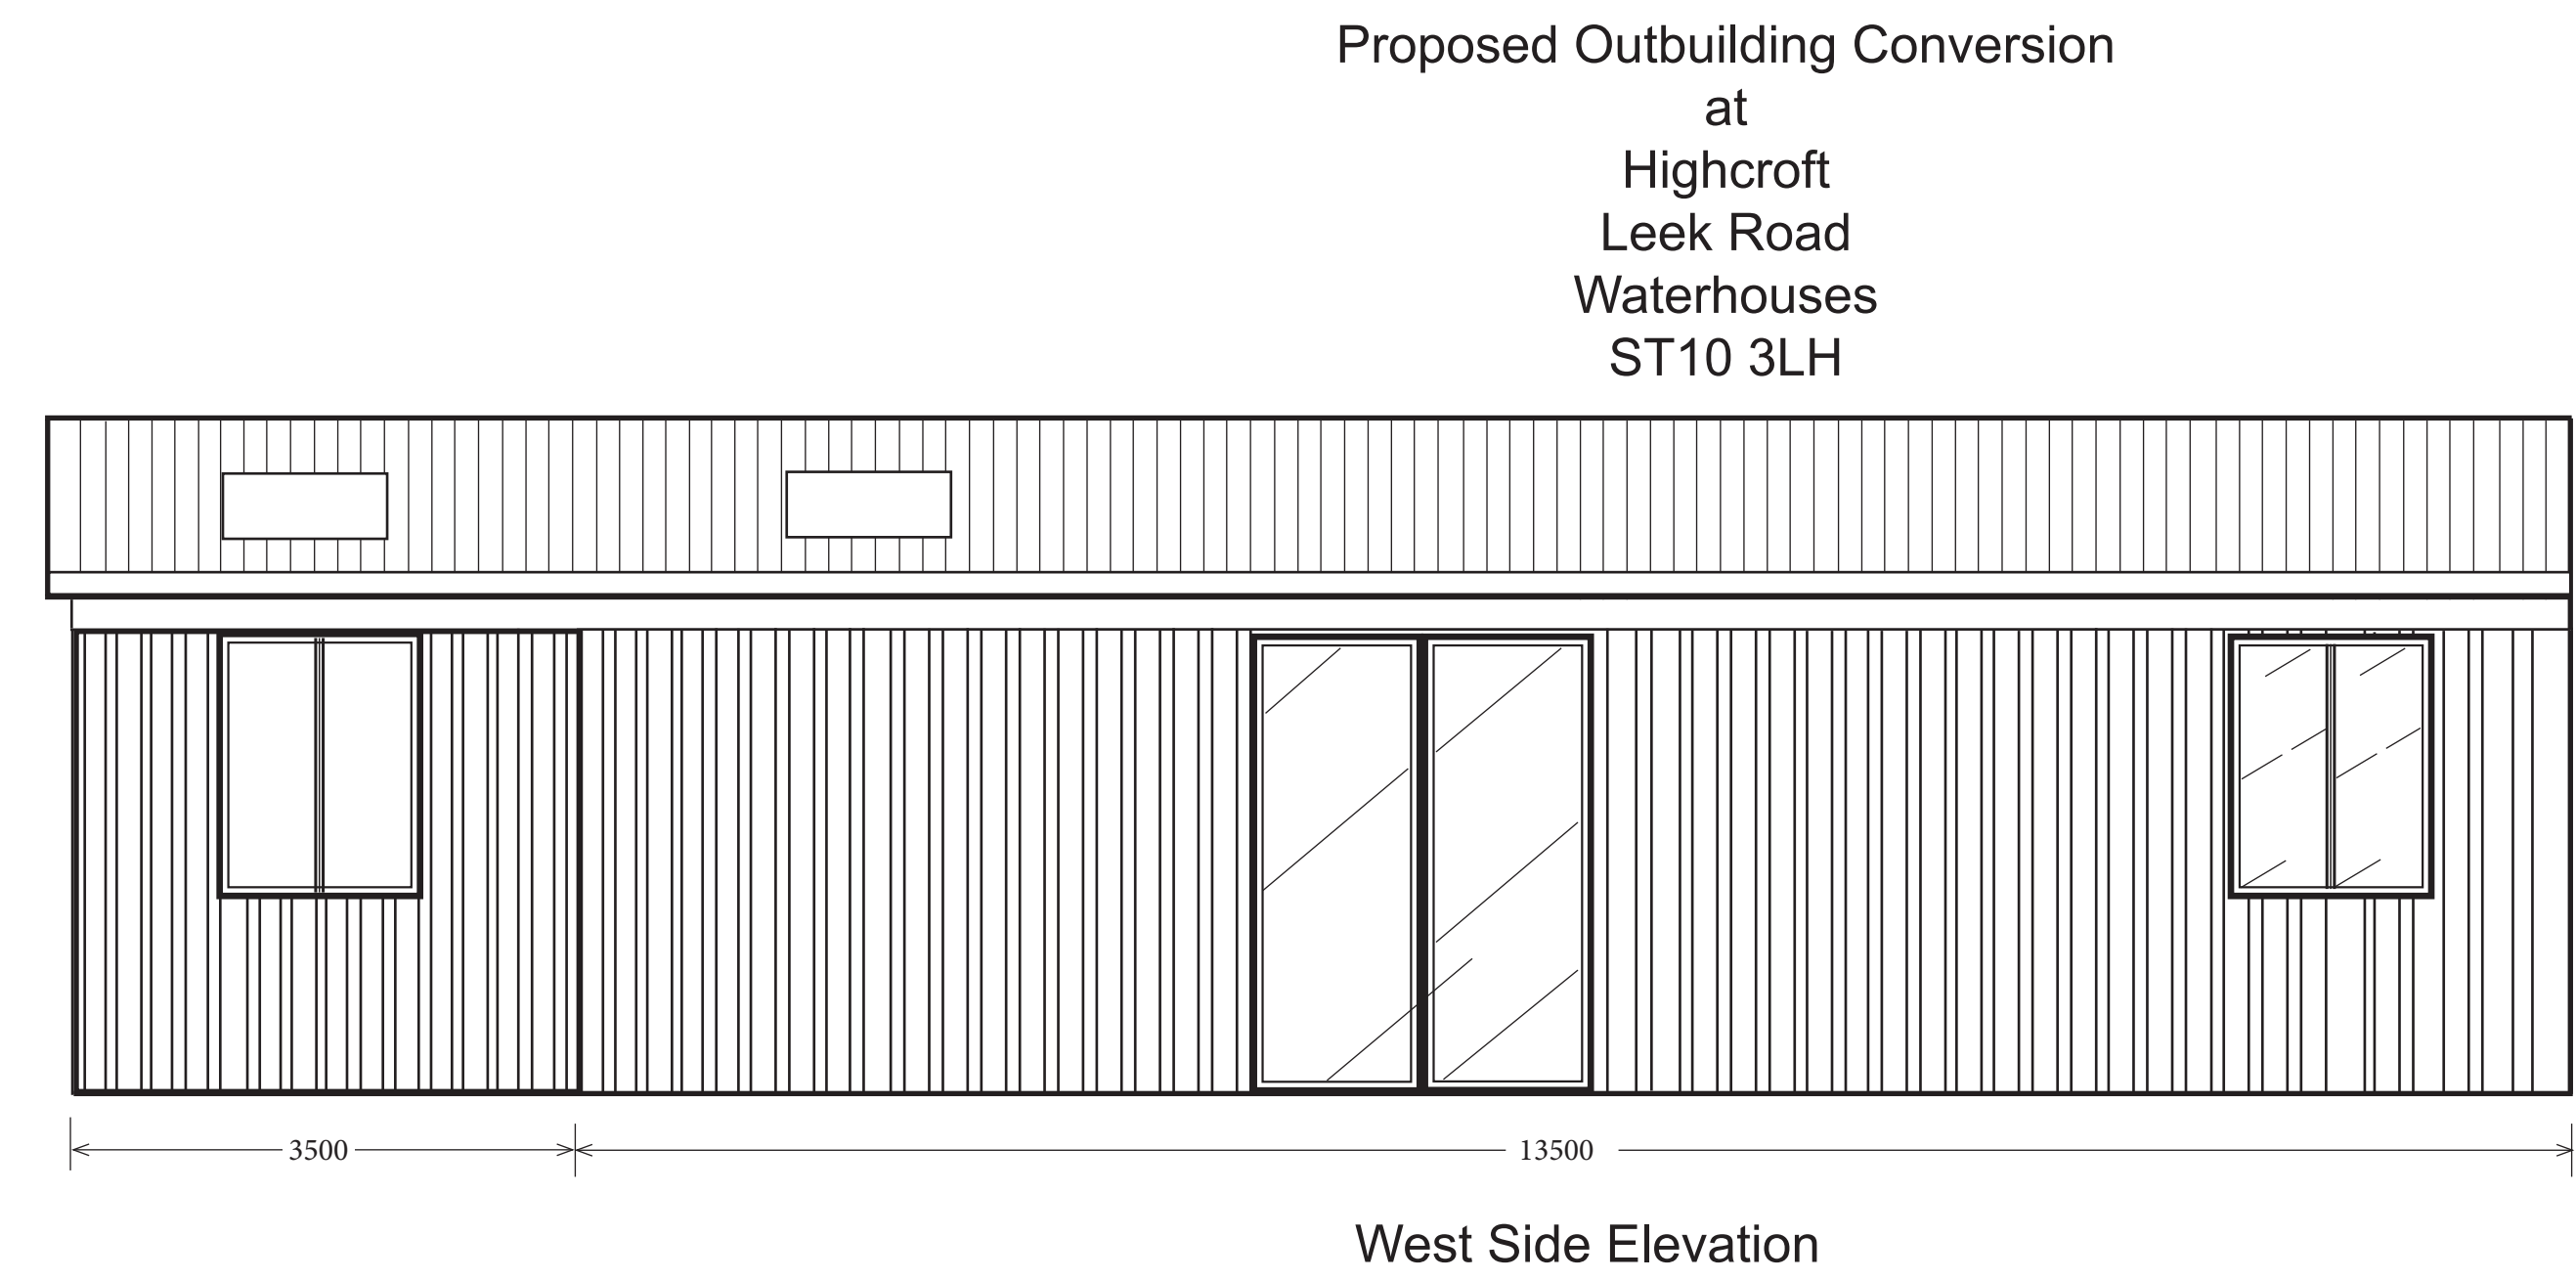

Site Plan

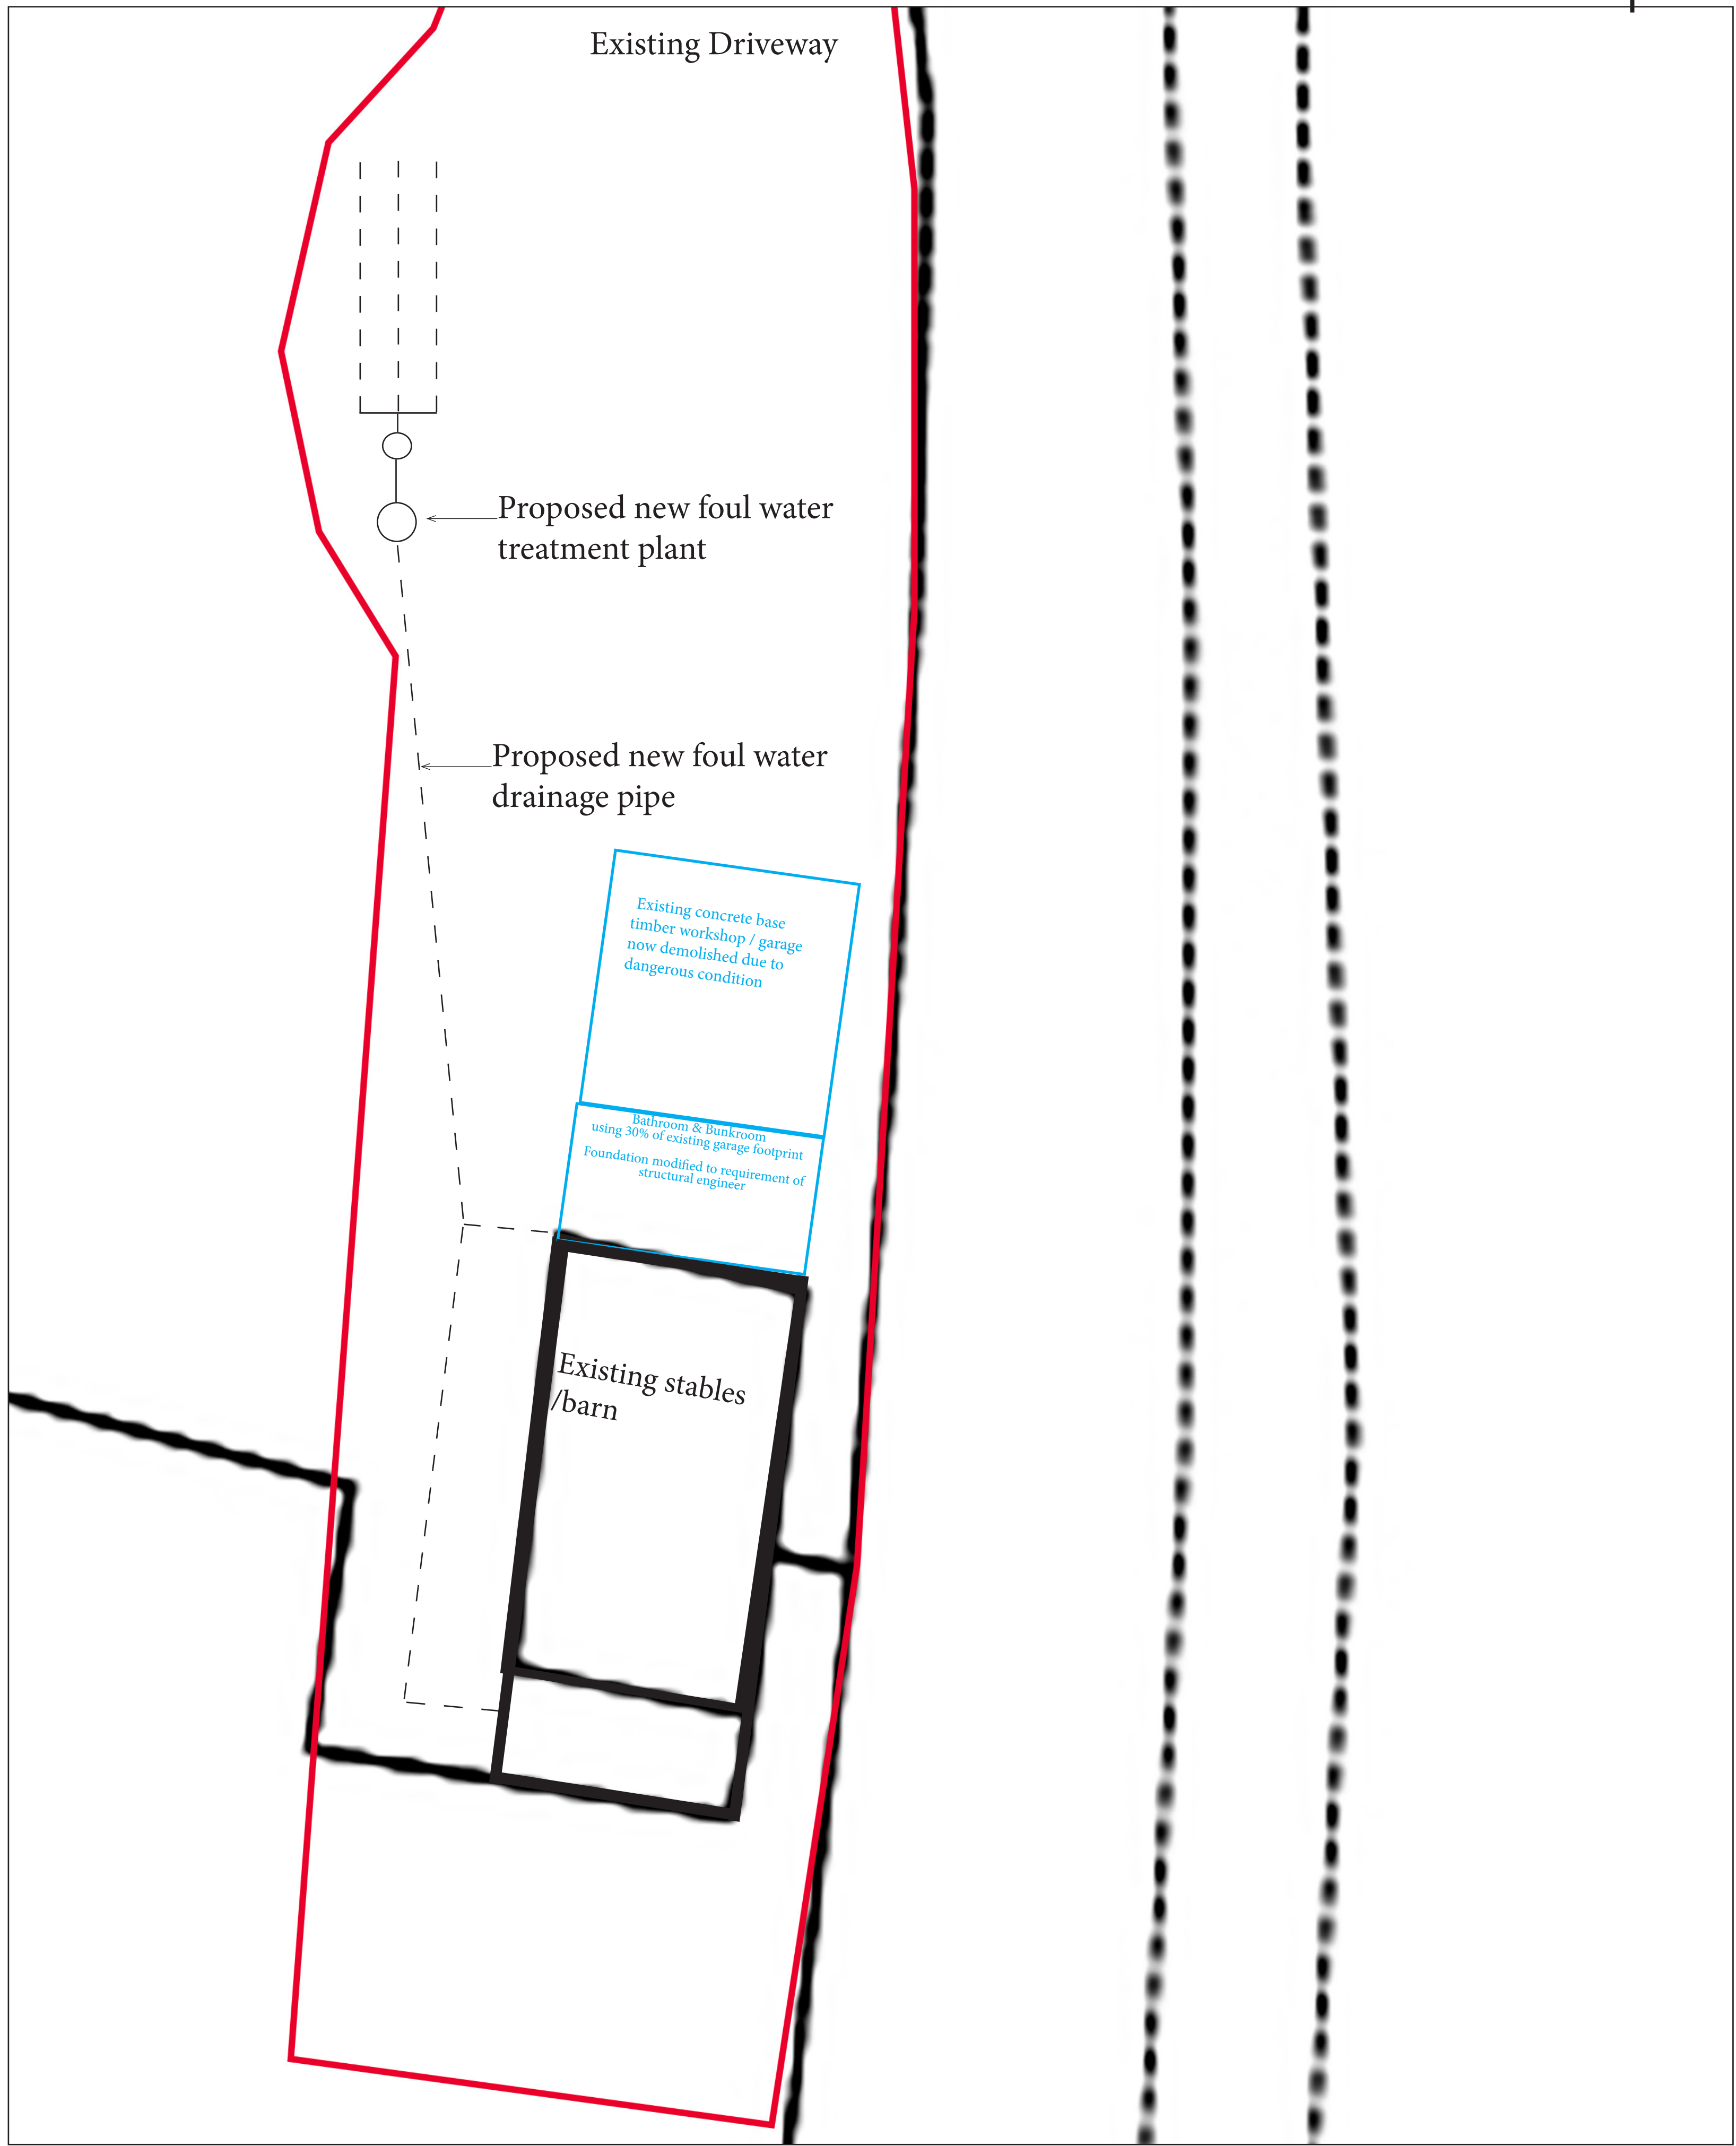

Site Plan Reproduced from Ordnance Survey digital map data 1:2500, by permission of Ornance Survey on behalf of The Controller of Her Majesty's Stationery Office.
© Crown Copyright. All rights reserved. Licence Number : 10114541

Proposed Conversion of Concrete Block Stable/Barn building into a single Holiday Let Glamping Barn

Roof: Corrugated insulated sheeting colour RAL Granite Blue 230 30 10

North and South Gable elevations to be clad in local coursed random limestone

East and West side elevations to be clad in timber vertical cladding in the local vernacular, left untreated to age to silver grey.

All elevations to be insulated and waterproofed behind external cladding

Windows and doors to be Aluminium high insulation double glazed units, Colour Ral Slate Grey 7015

Windows and doors on East and West side elevations to have timber sliding barn style doors to cover when unoccupied.

Foundations of extension to be modified for strength to carry bedroom storage

Applicants :
Charles Hall & Vivienne Rew
Highcroft
Leek Road
Waterhouses
ST10 3LH

Drawn by :
Applicant Charles Hall

Scale: Elevations drawn 1:50 at size AO
Site Plan drawn 1:100 at size AO

Date: 4th December 2021

Drawing Version: V2:120721