


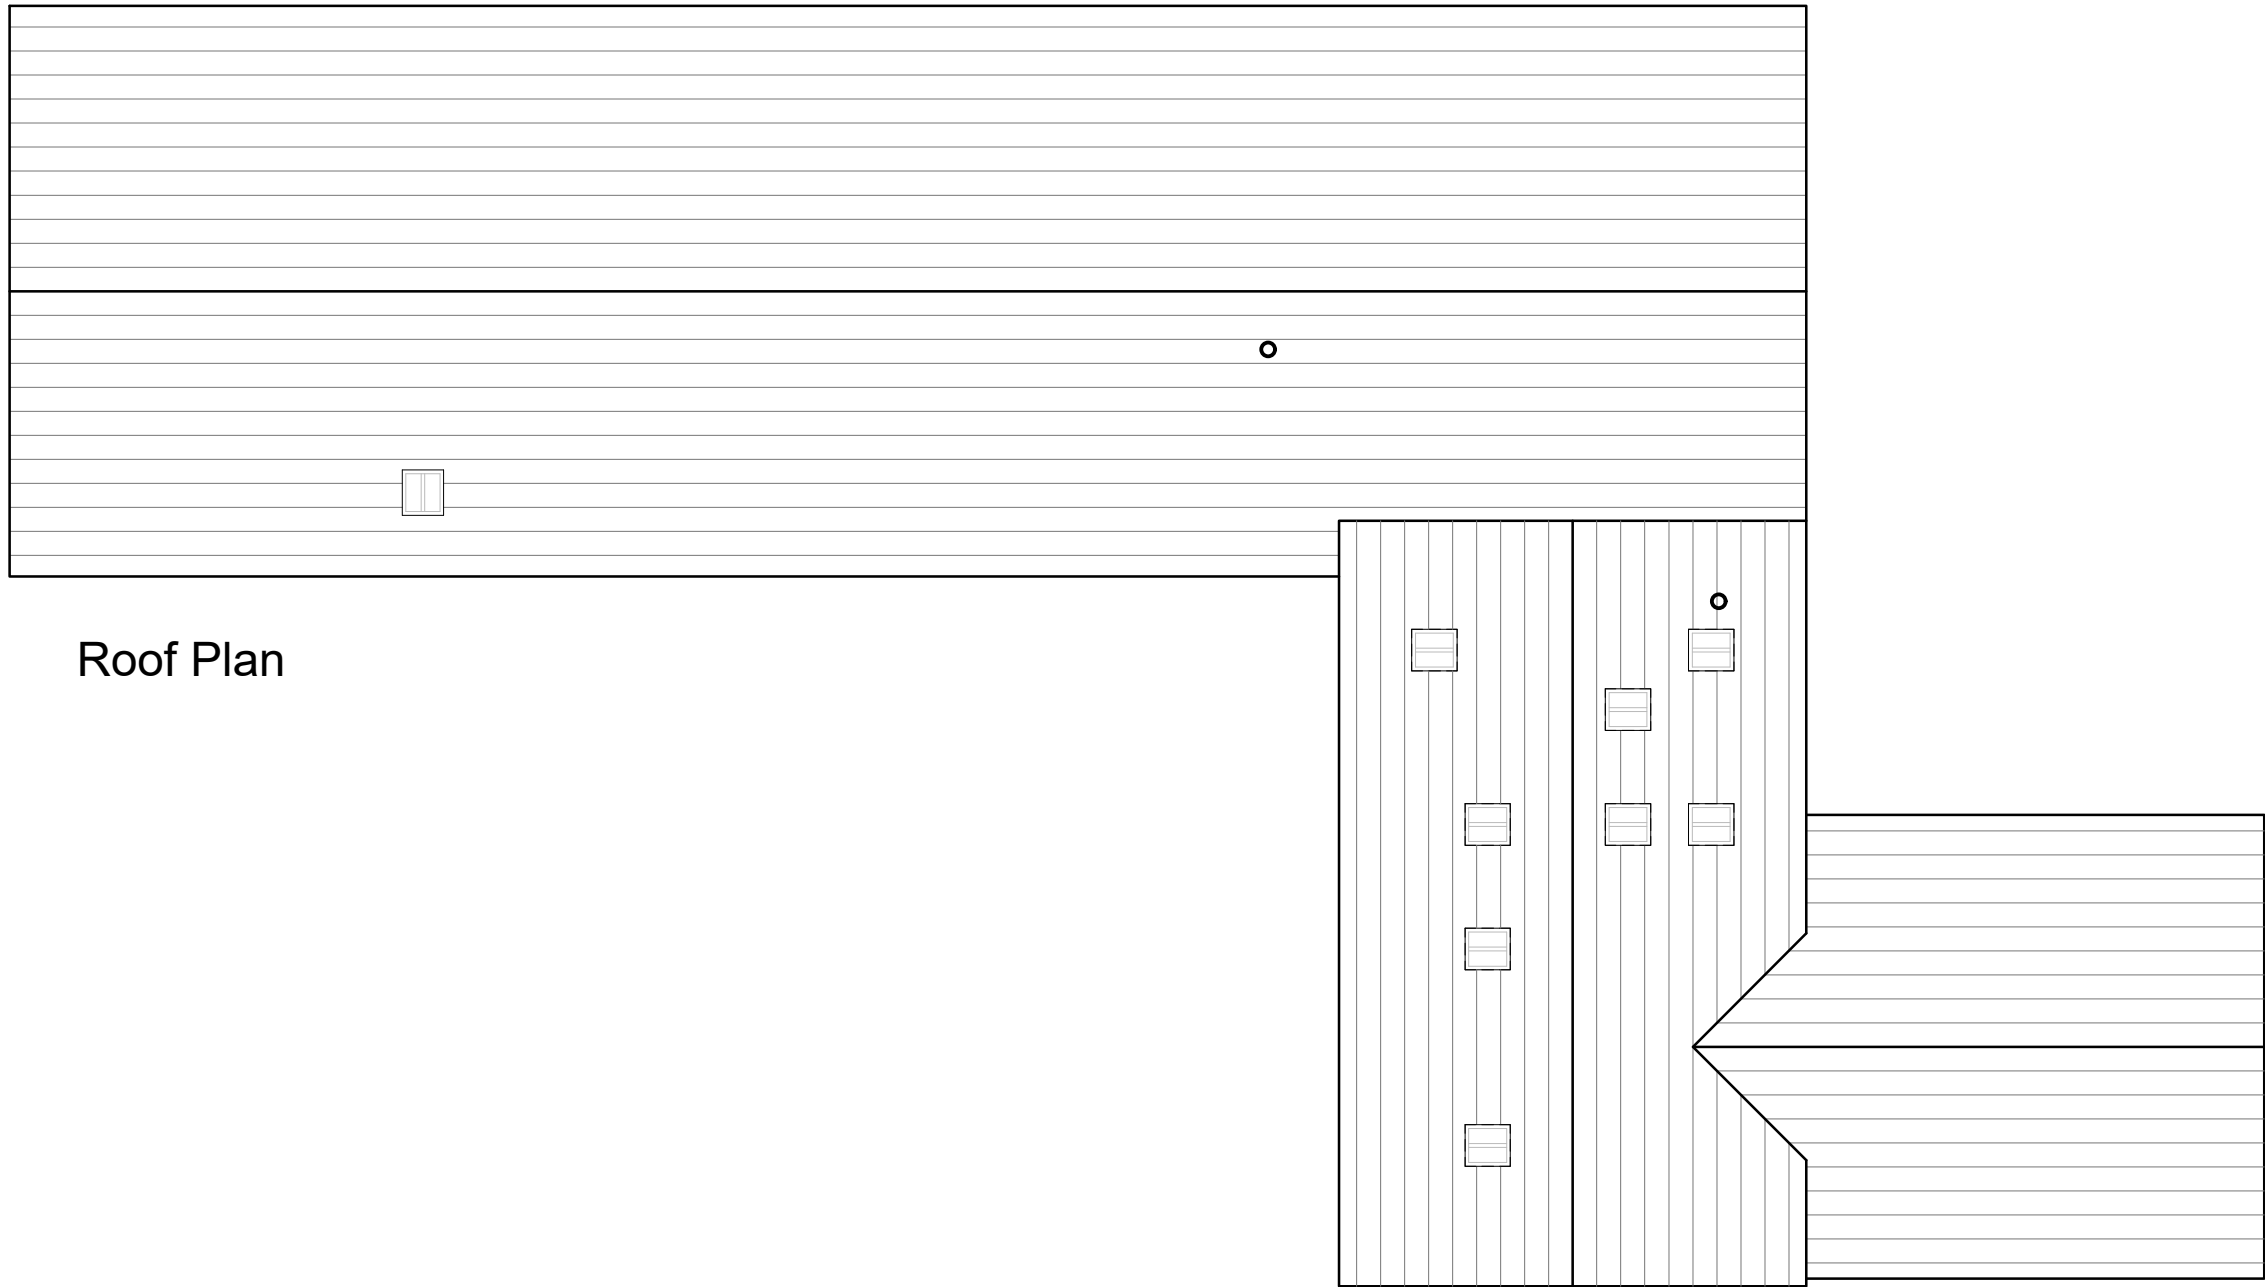

First Floor Plan

The first floor plan shows a large rectangular building with a long, narrow layout. The plan includes a central corridor, a large open area labeled "Gallery", and a smaller area labeled "Storage". There are several small squares representing windows or doors along the perimeter. A staircase is located near the top left corner of the building. The plan is oriented with the long side of the building running horizontally.

Ground Floor Plan

The ground floor plan shows a large front porch leading into a central hall. To the left of the hall are four bedrooms (Bedroom 1, 2, 3, 4) and two bathrooms. To the right of the hall are a sitting room, a dining area, a kitchen, a utility room, and a garage. A staircase is located in the hall. Cloaks and a linen closet are also shown.

Ground Floor Plan

1. Dimensions shall be checked and verified prior to work being commenced on site.
2. This drawing is issued for the sole and exclusive use of the named recipient. Distribution to any third party is on the strict understanding that no liability is accepted by Hayes & Partners for any discrepancies, errors or omissions that may be present and no guarantee is offered as to the accuracy of the information shown.

Drawing Number	4087 00 03	Revision A
-------------------	------------	---------------