

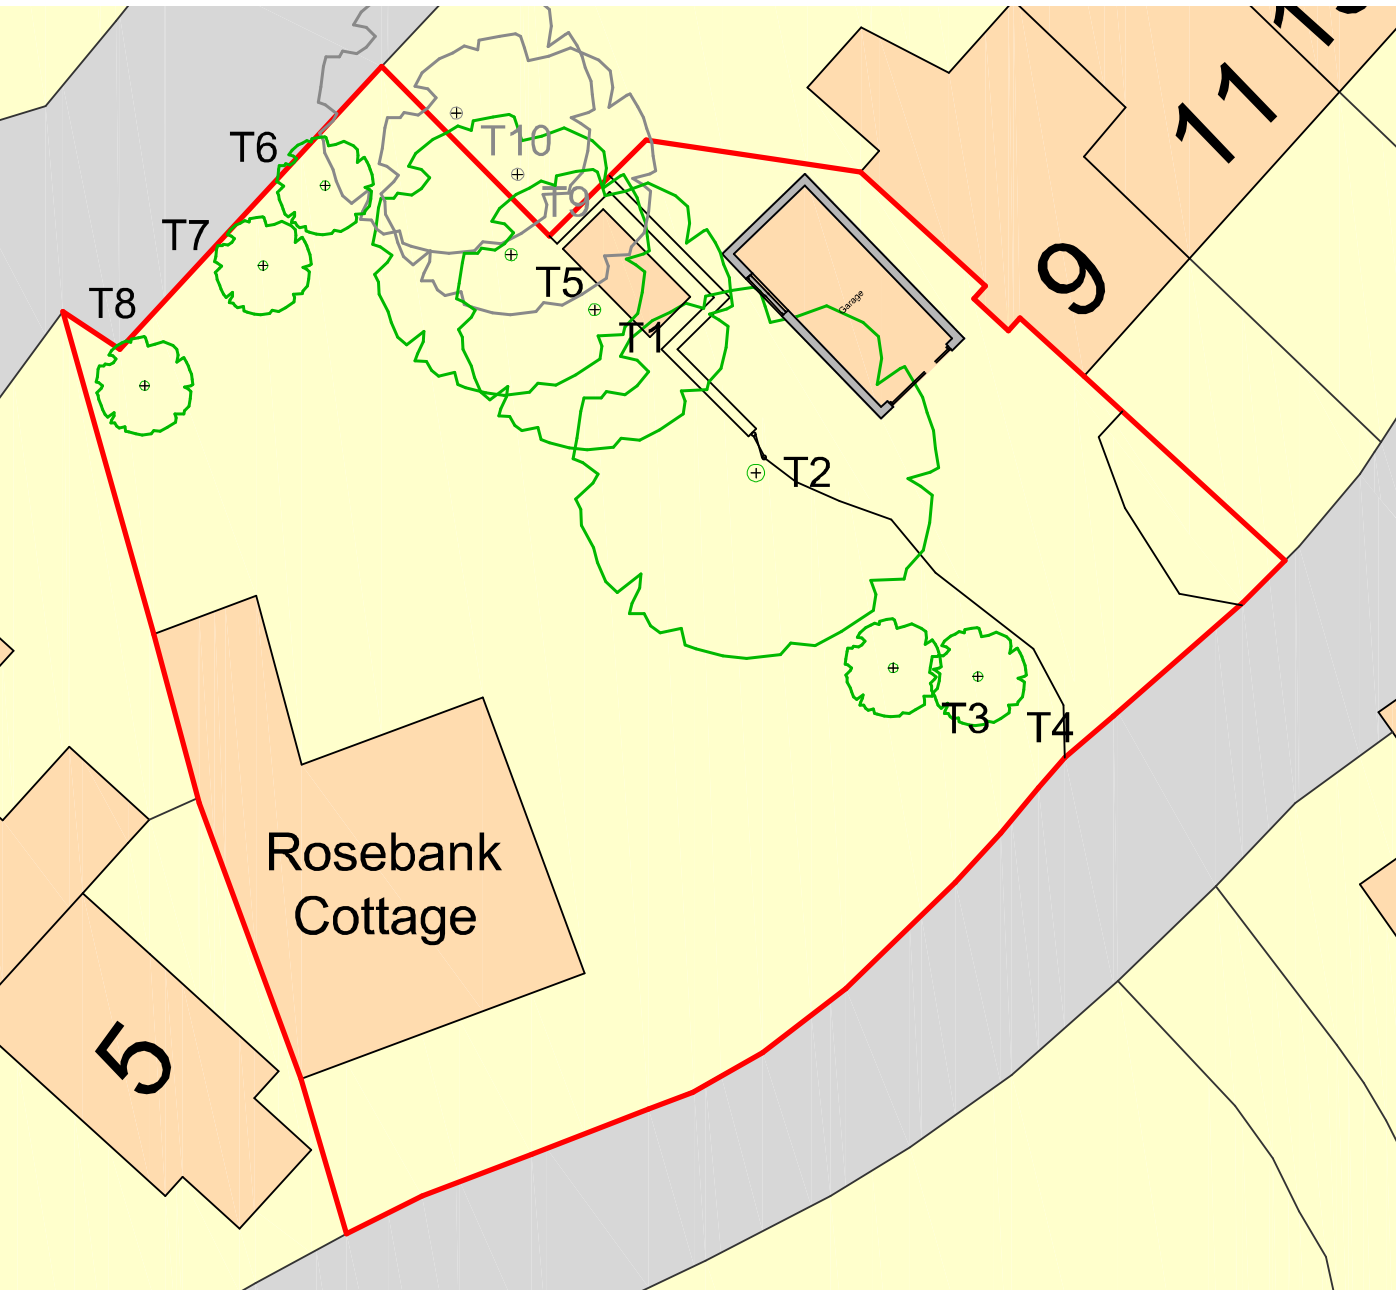



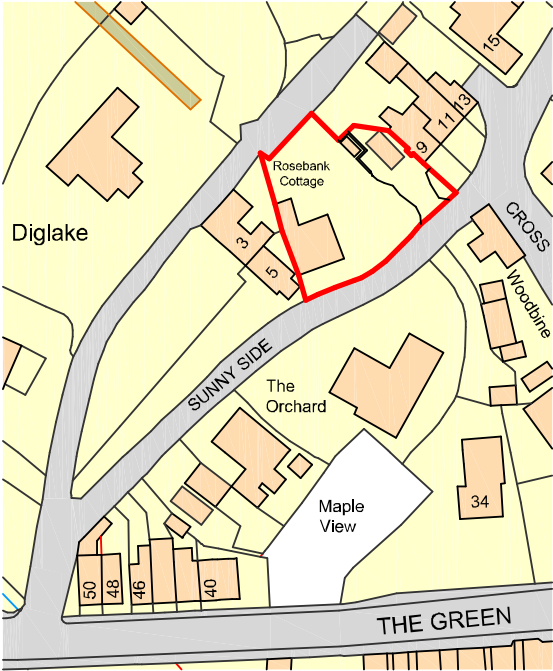


Site Plan as Existing


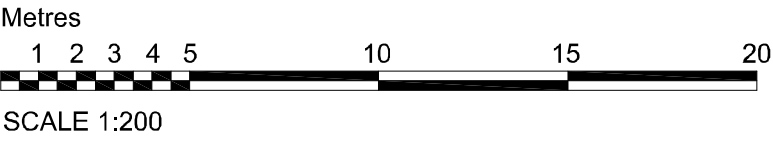


Ordnance Survey, (c) Crown Copyright 2021. All rights reserved. Licence number 100022432

Site Location Plan

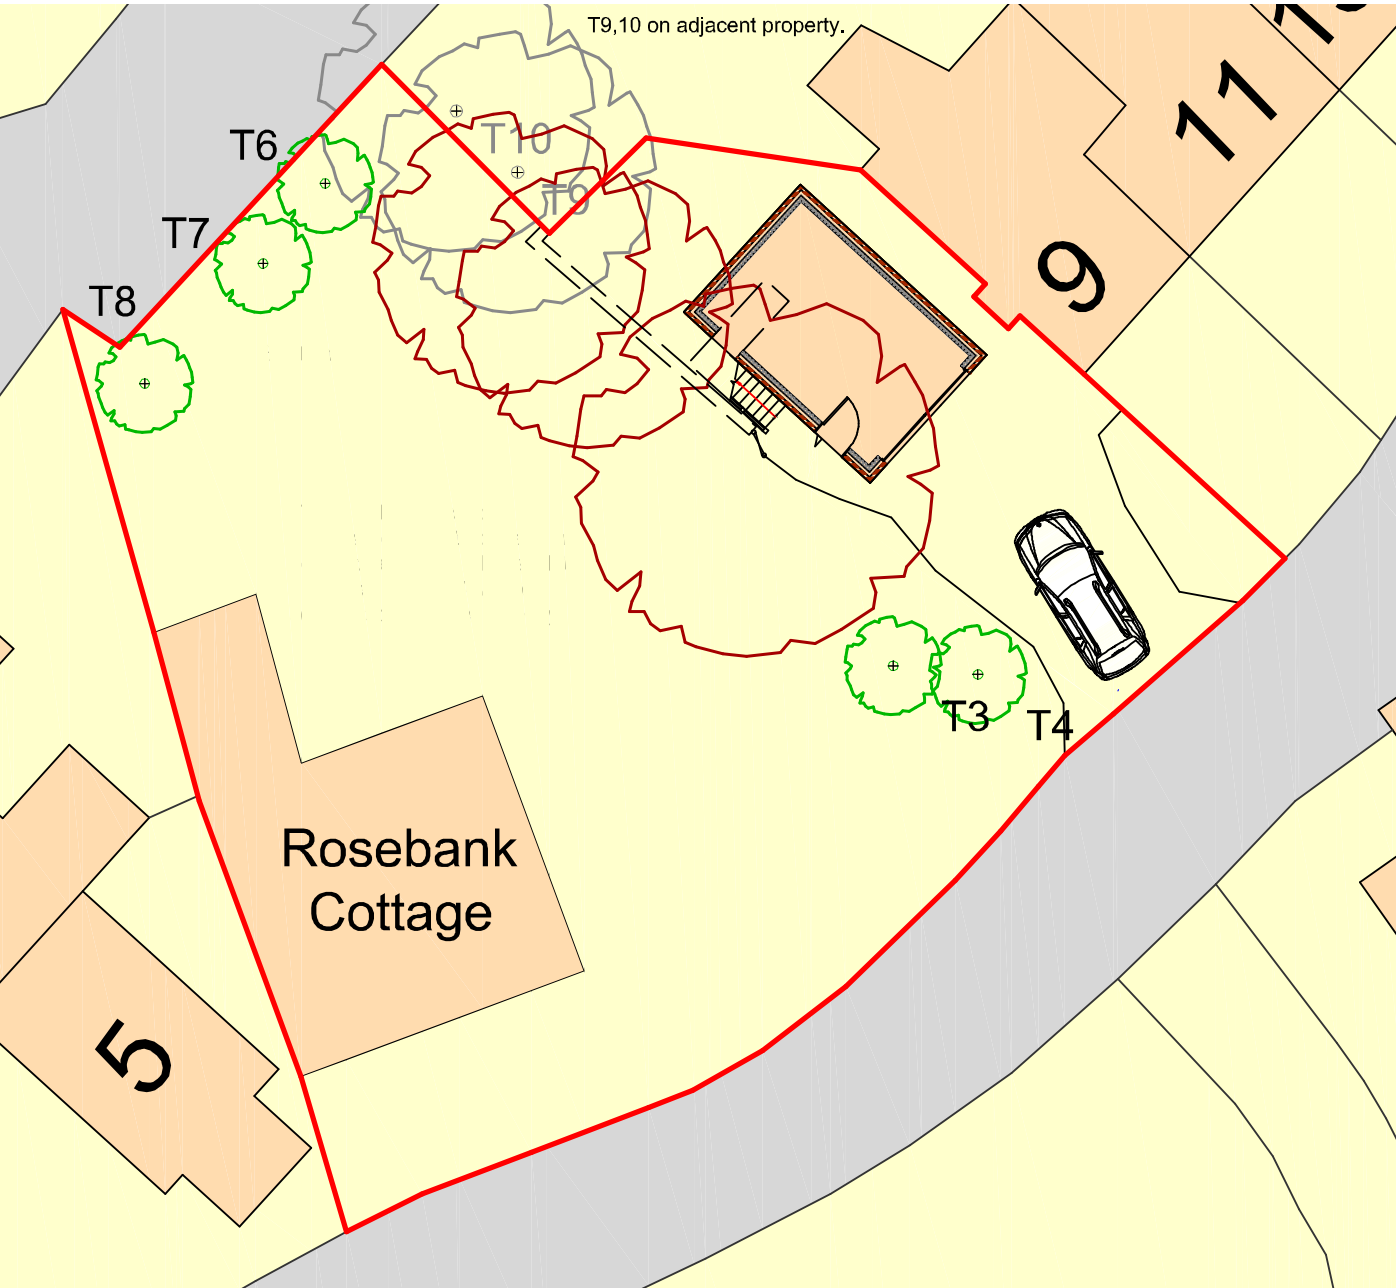 

Site Plan as Proposed

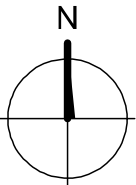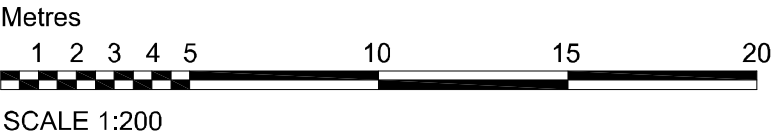

DBD Architectural Consultancy Ltd ©2022

1. Copyright is vested with DBD Architectural Consultancy Ltd.
2. All dimensions to be checked on site before proceeding.
3. Contractor to check/adjust dimensions of new work to suit existing conditions. Do not assume existing structure or details are plumb, square or level.
4. Contractor must notify the architect of any discrepancies before proceeding.
5. All drawings to be read in conjunction with all other consultants drawings and specs.

H	11.04.22	Amendments following planners comments
G	11.04.22	Amendments following clients comments
F	05.04.22	Amendments following clients comments
E	04.04.22	Amendments following comments
D	21.03.22	Minor Amendments
C	16.03.22	Minor Amendments
B	05.11.21	Amendments made following comments
A	29.10.21	Amendments made following comments
Rev	Date	Description

DBD Architectural Consultancy Ltd
50 Broad Street, Leek,
Staffordshire, ST13 5NS
01538 383118
mail@dbdconsultants.co.uk
www.dbdconsultants.co.uk

Mr & Mrs Corby
Rosebank Cottage
Sunnyside, Kingsley
ST10 2AS

Replacement Garage and Other
General Alterations

Title		
Site Plans		
Stage: Planning		
Size: A3	Date: 19.08.21	Job Ref: 2167
Scale: 1:200		
Drawing Number:	PL 01H	