



proposed extension to no 1, southlowe avenue, cellarhead.

scale 1:50


elevations at 1:100

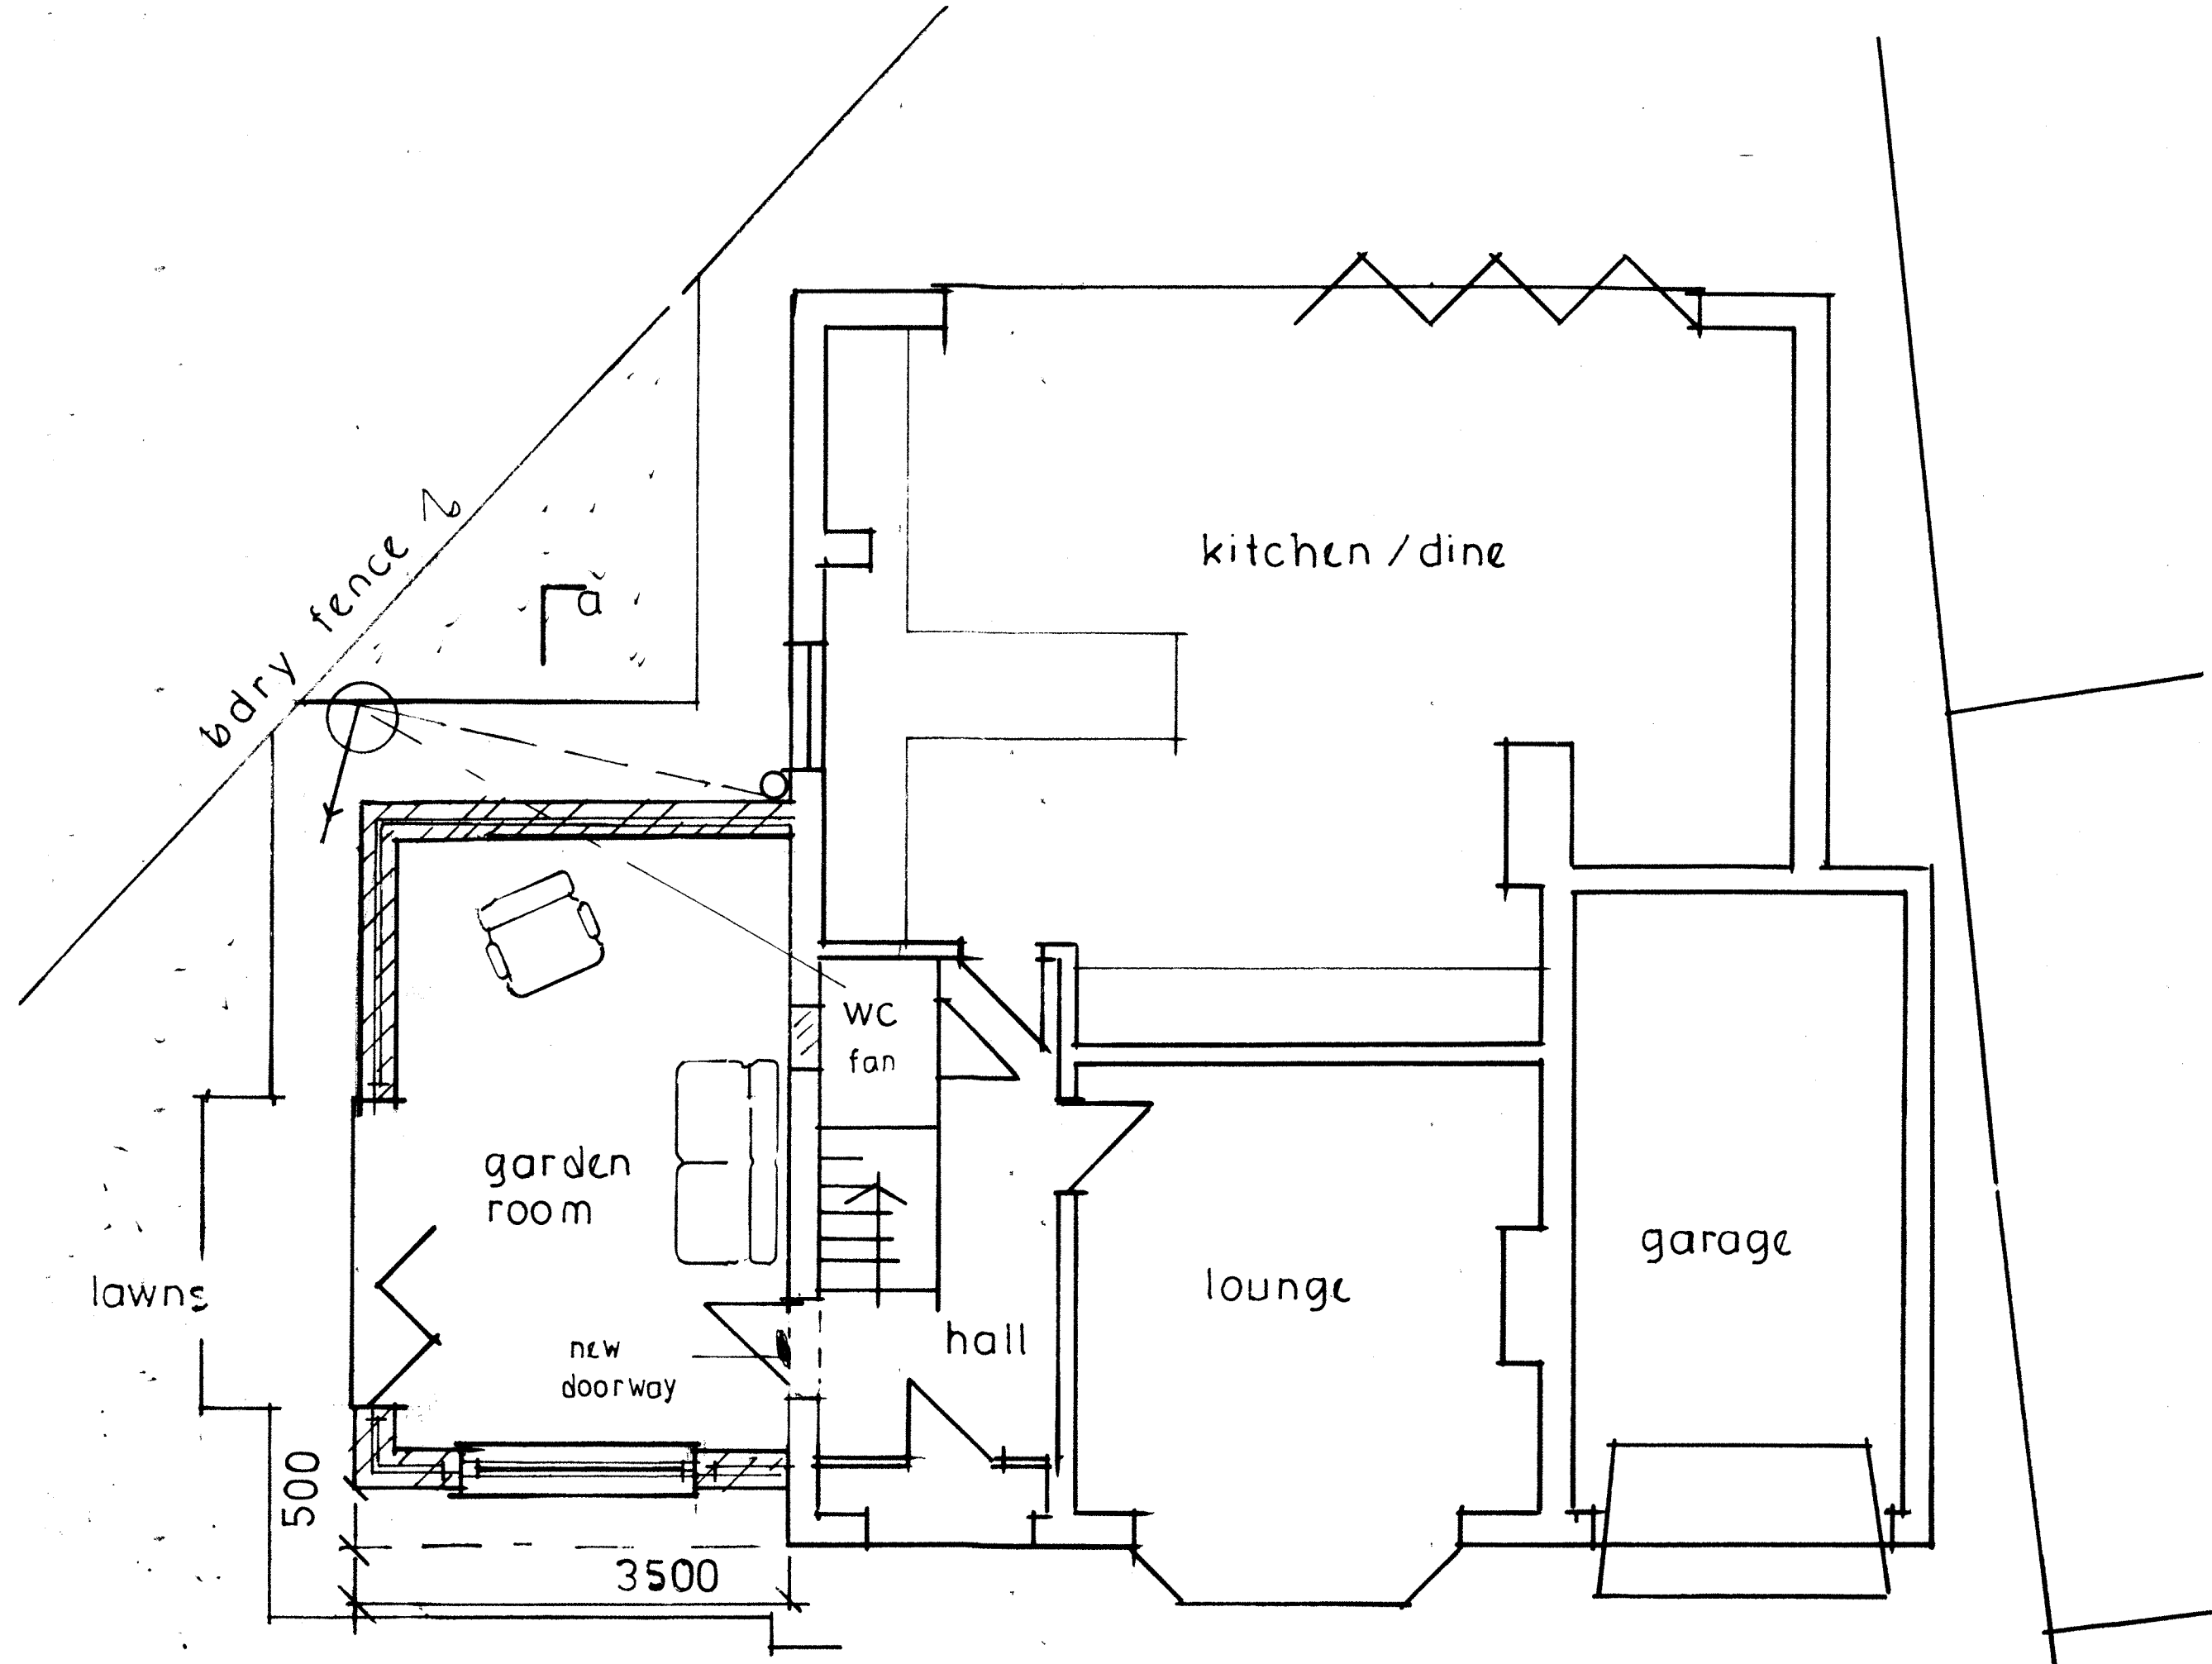


proposed ground floor

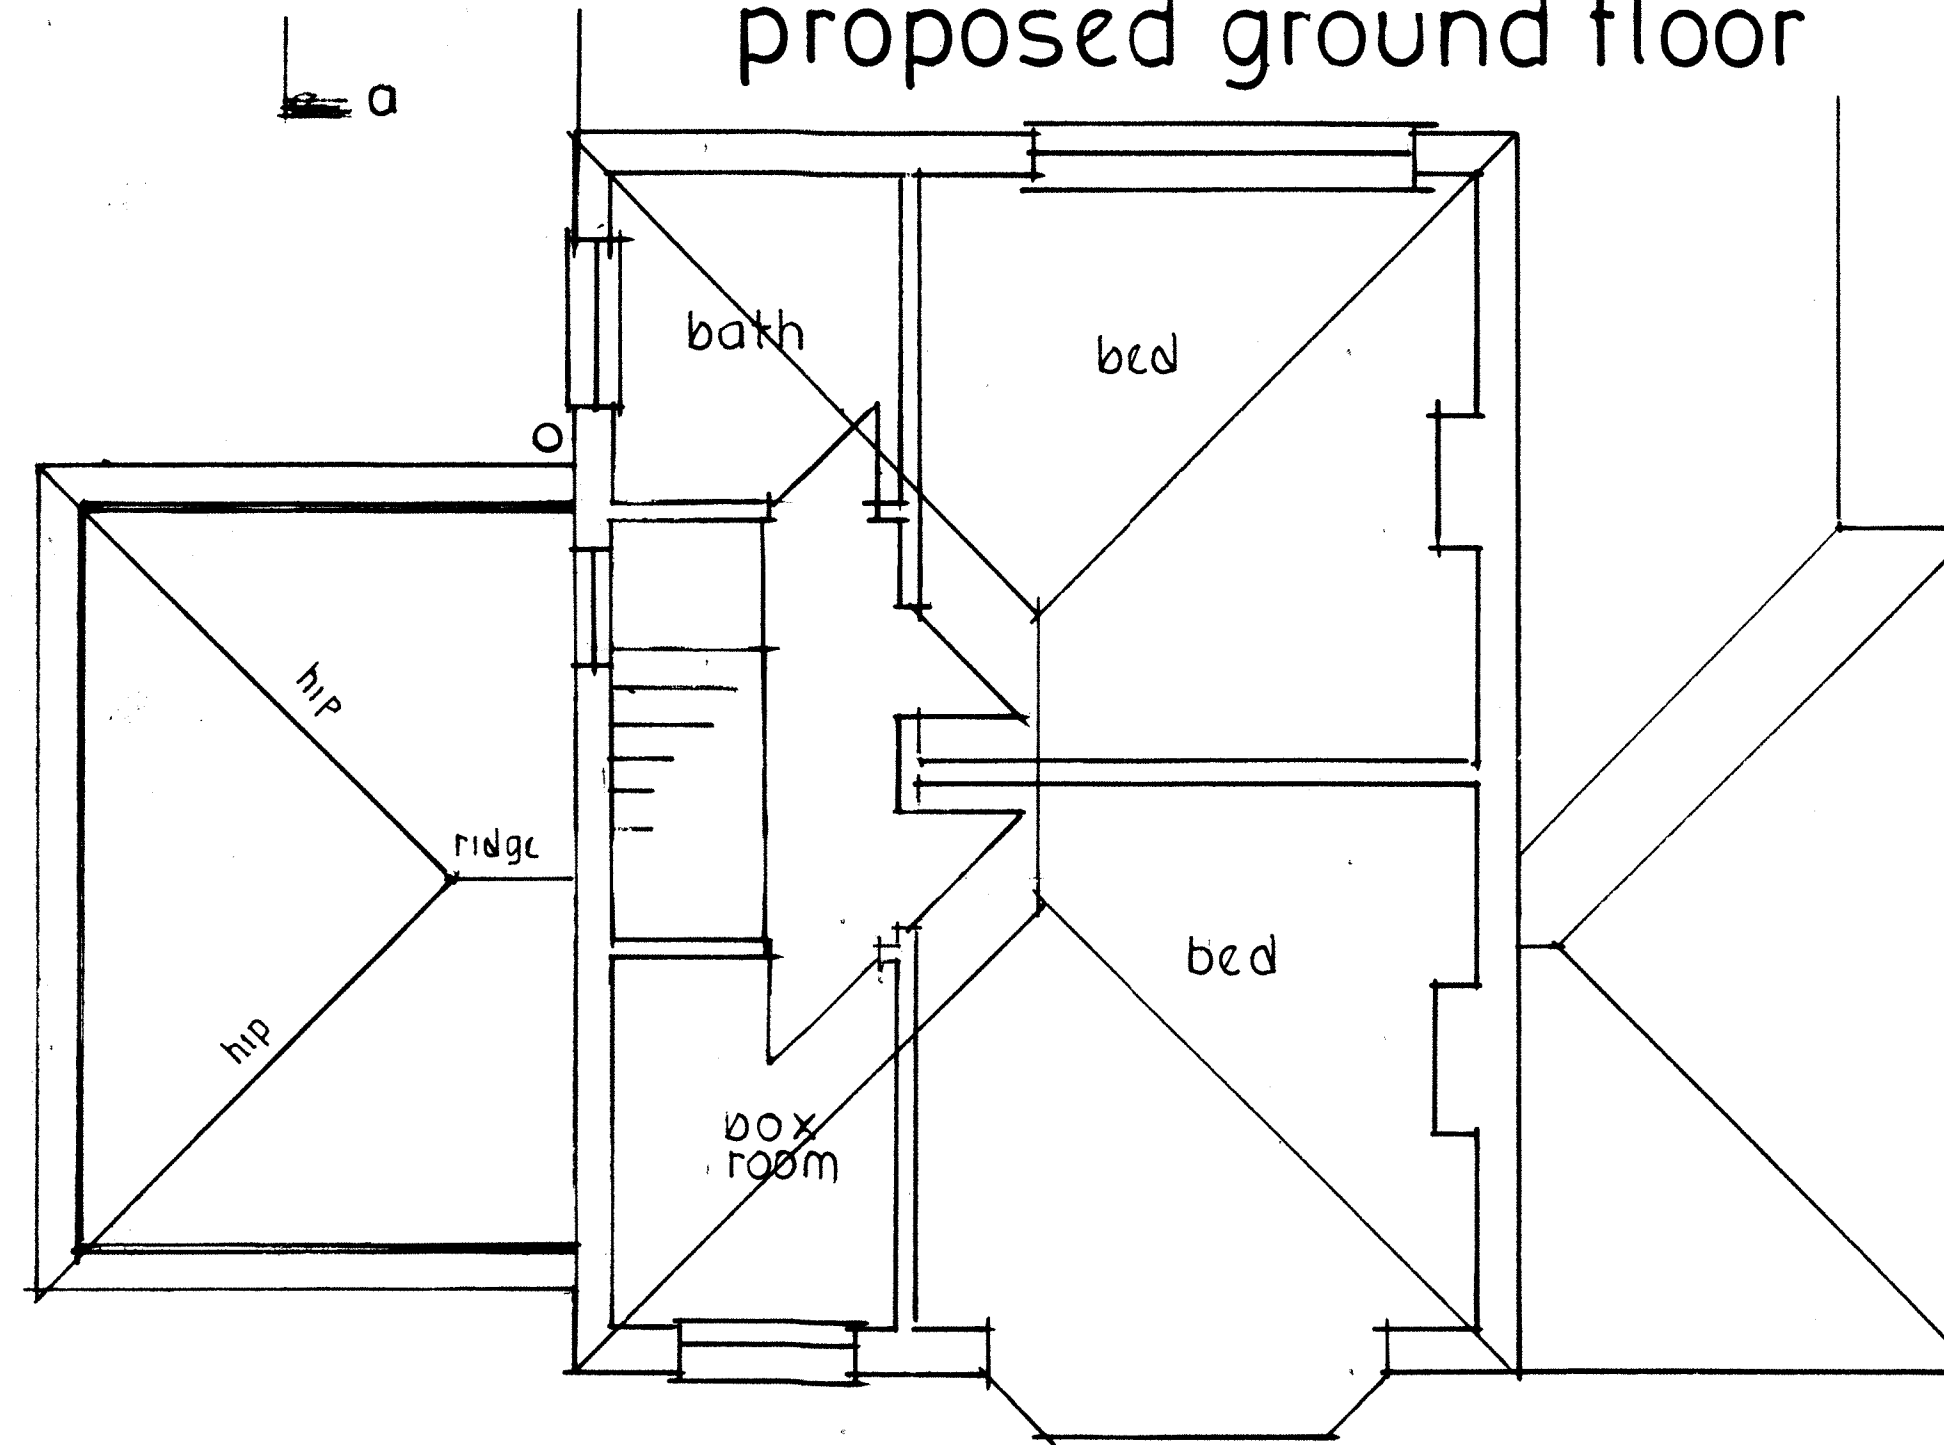

1st floor

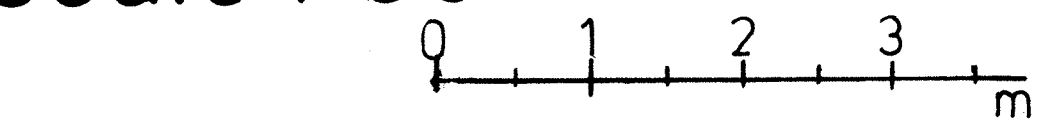


front elevation

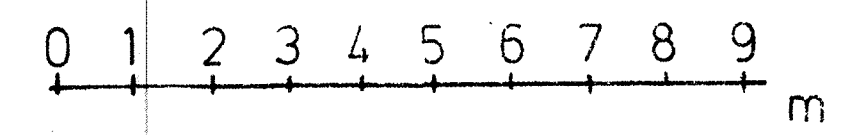

side elevation



rear elevation

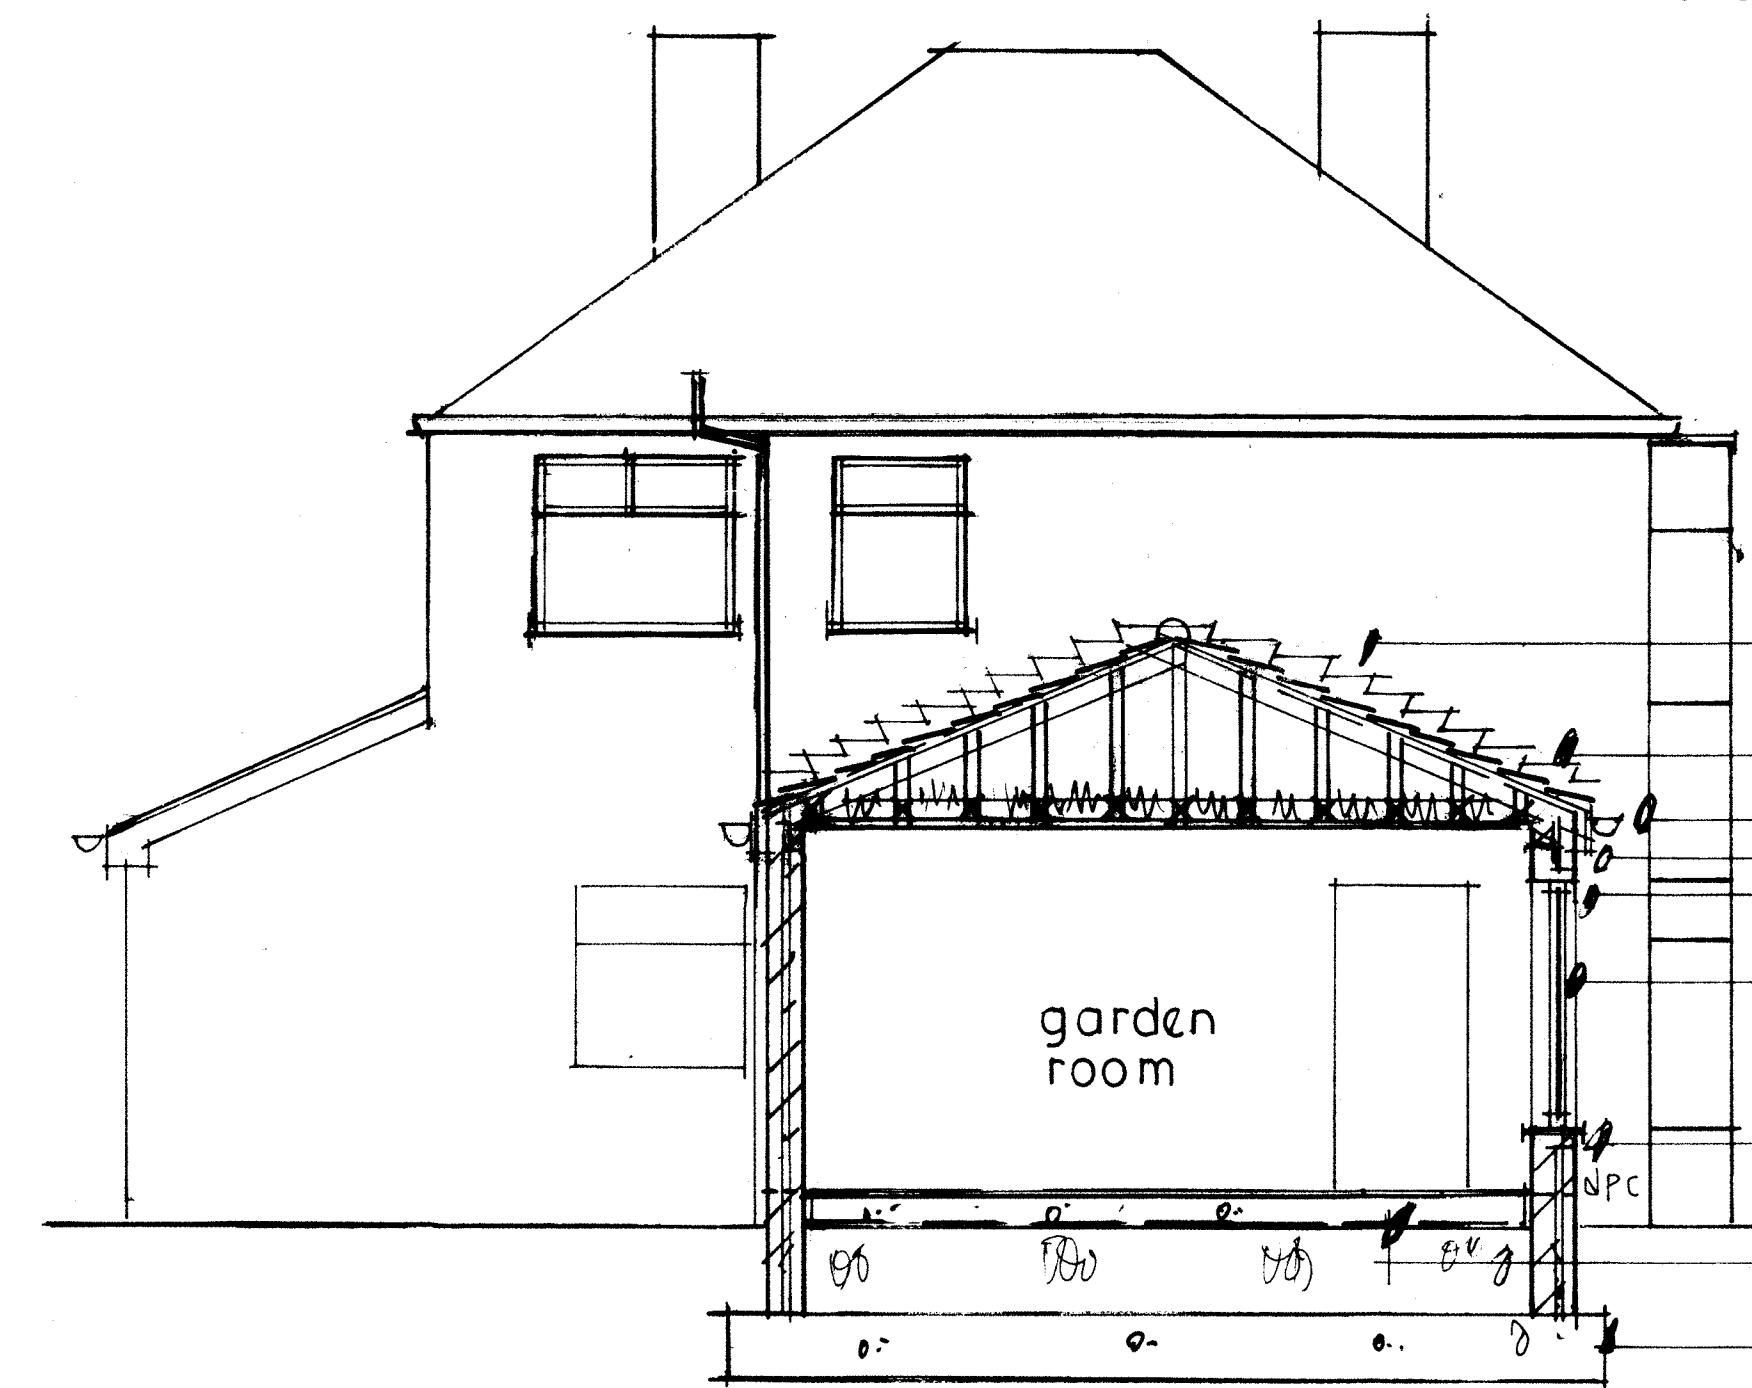

section a-a

- approved tiles on battens on tyvec
- breather felt on 150 x 50 rafters at 450cs
- 150 x 50 clg jsts. dragon tie restraints to rafter feet. 300 f'glass. 12.5 p board + skim clg
- flashing
- 100 pvc gutter on fascia
- 20 contin vent to soffit
- 2 cs catnic lintol
- dbl glazed escape spec window + trickle vents
- outer skin in brick to match
- 100 cav + full fill crown drytherm 42
- 100 thermalite shield block drylined
- 65 screed on 100 conc on 300 mu dpm on
- 115 kingspan k3 on 300 mu dpm on 150 min blinded h core
- trench fill conc fdns