



Rev	Down	Comments	Date
-----	------	----------	------

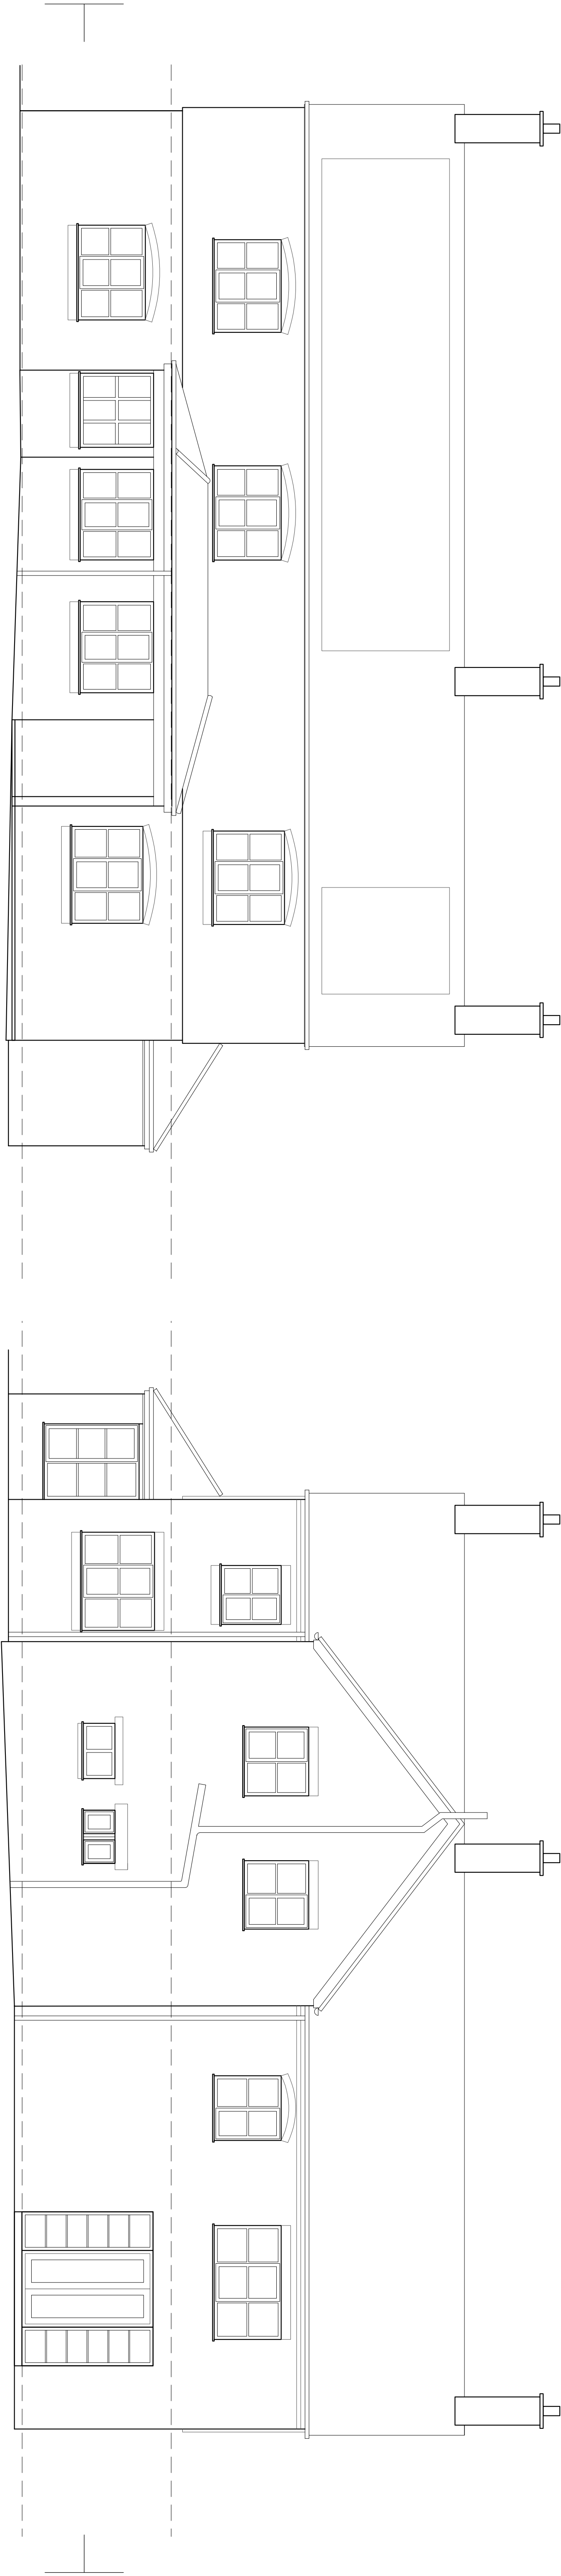


FRONT ELEVATION 1:50

REAR ELEVATION 1:50

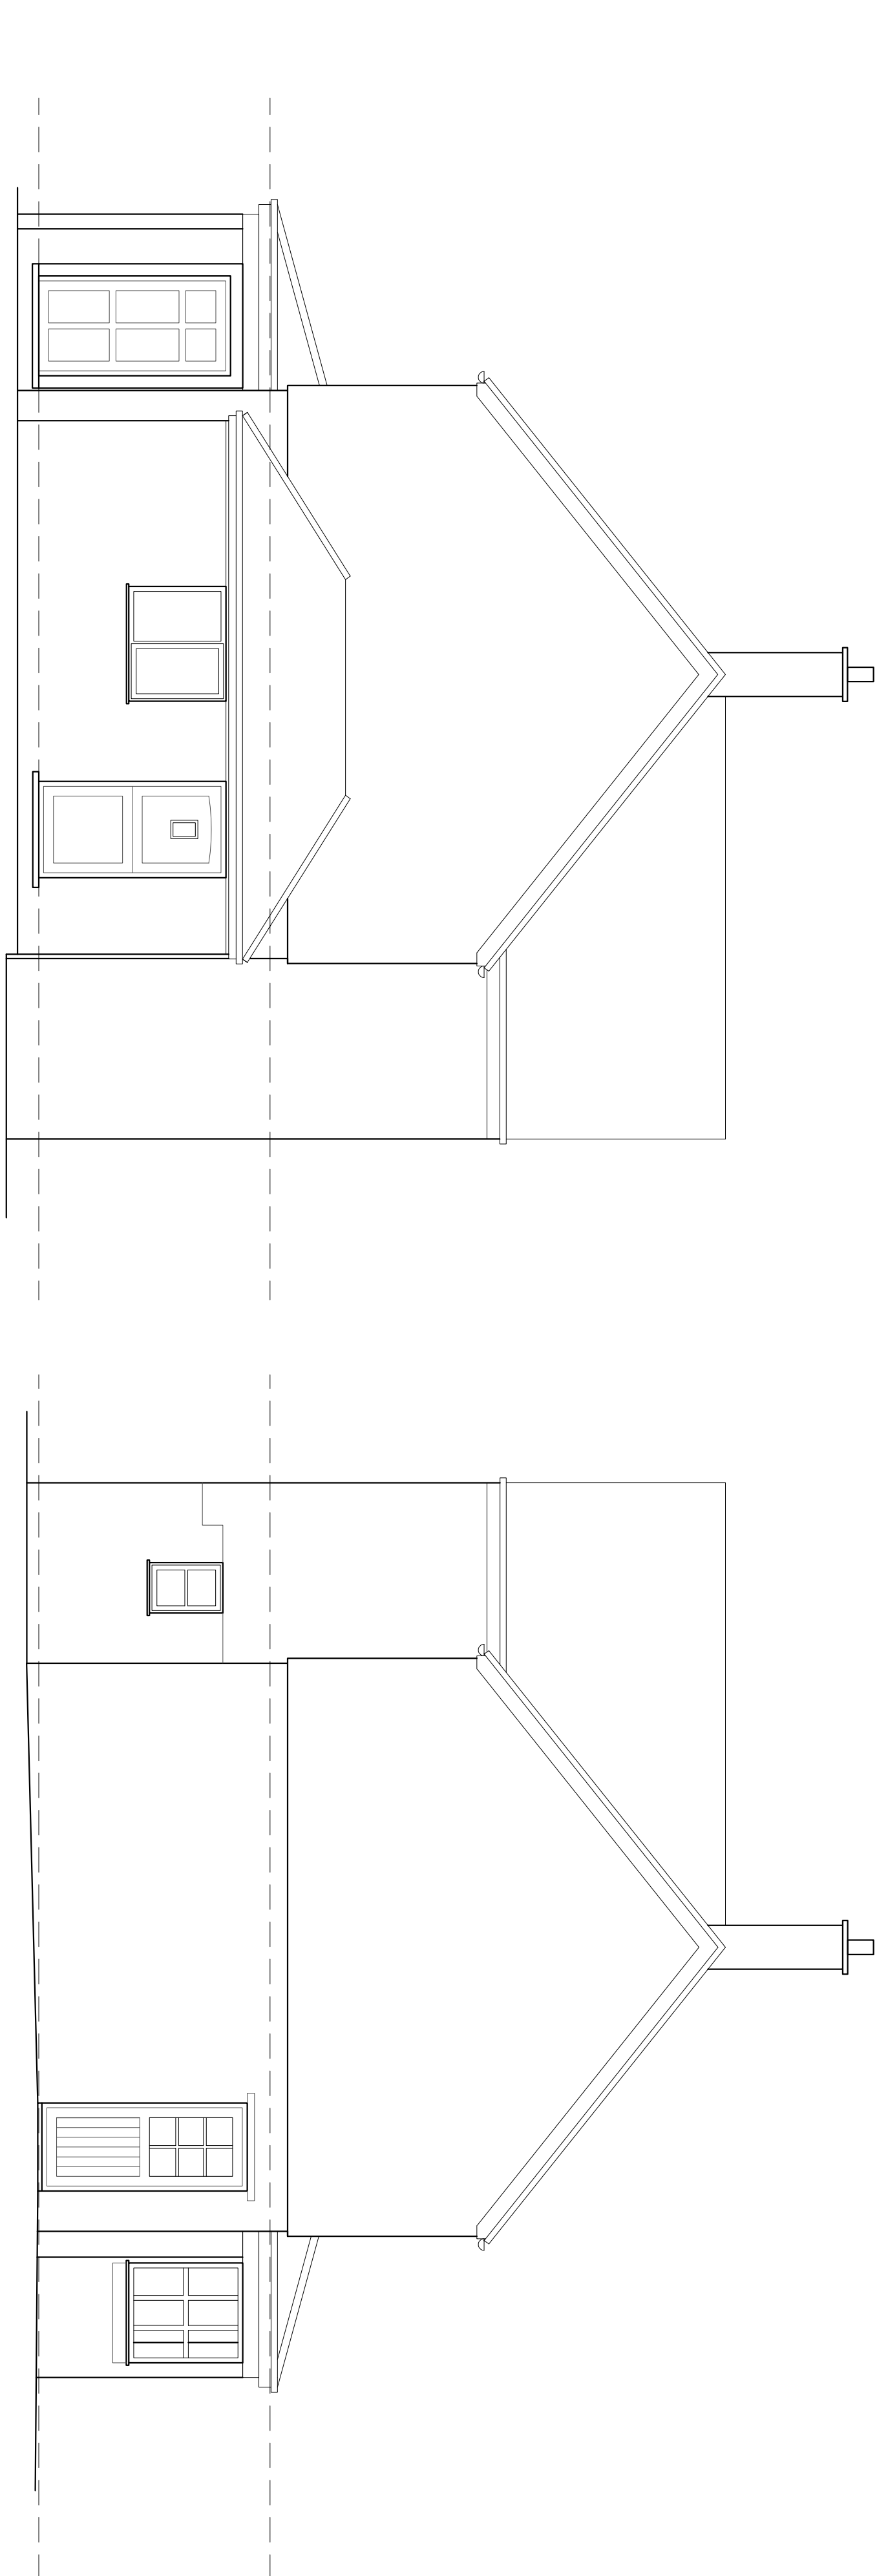

SIDE ELEVATION 1:50

SIDE ELEVATION 1:50

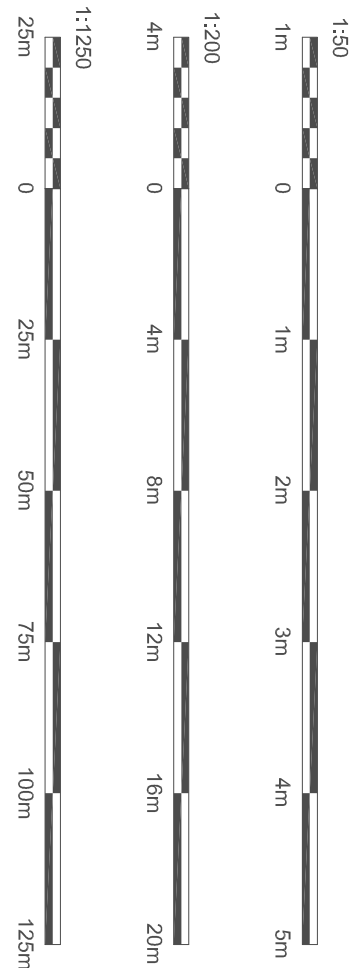

Hewitt&Carr Architects
A. Design&Arch House 1 17-19 Leek Road | Cheddale | ST10 1JE
T. 0153 755889
E. enquiries@hccarchitects.co.uk
W. www.hccarchitects.co.uk

Client
Mr and Mrs Godfrey

Project
Proposed 2 storey rear extension

Title
Elevations as existing

SURVEY
Date
OCT 2021
Scale @A1 AS NOTED
Project No. Drawing No.
01116 AL(0)02
Checked
HMM
Rev