


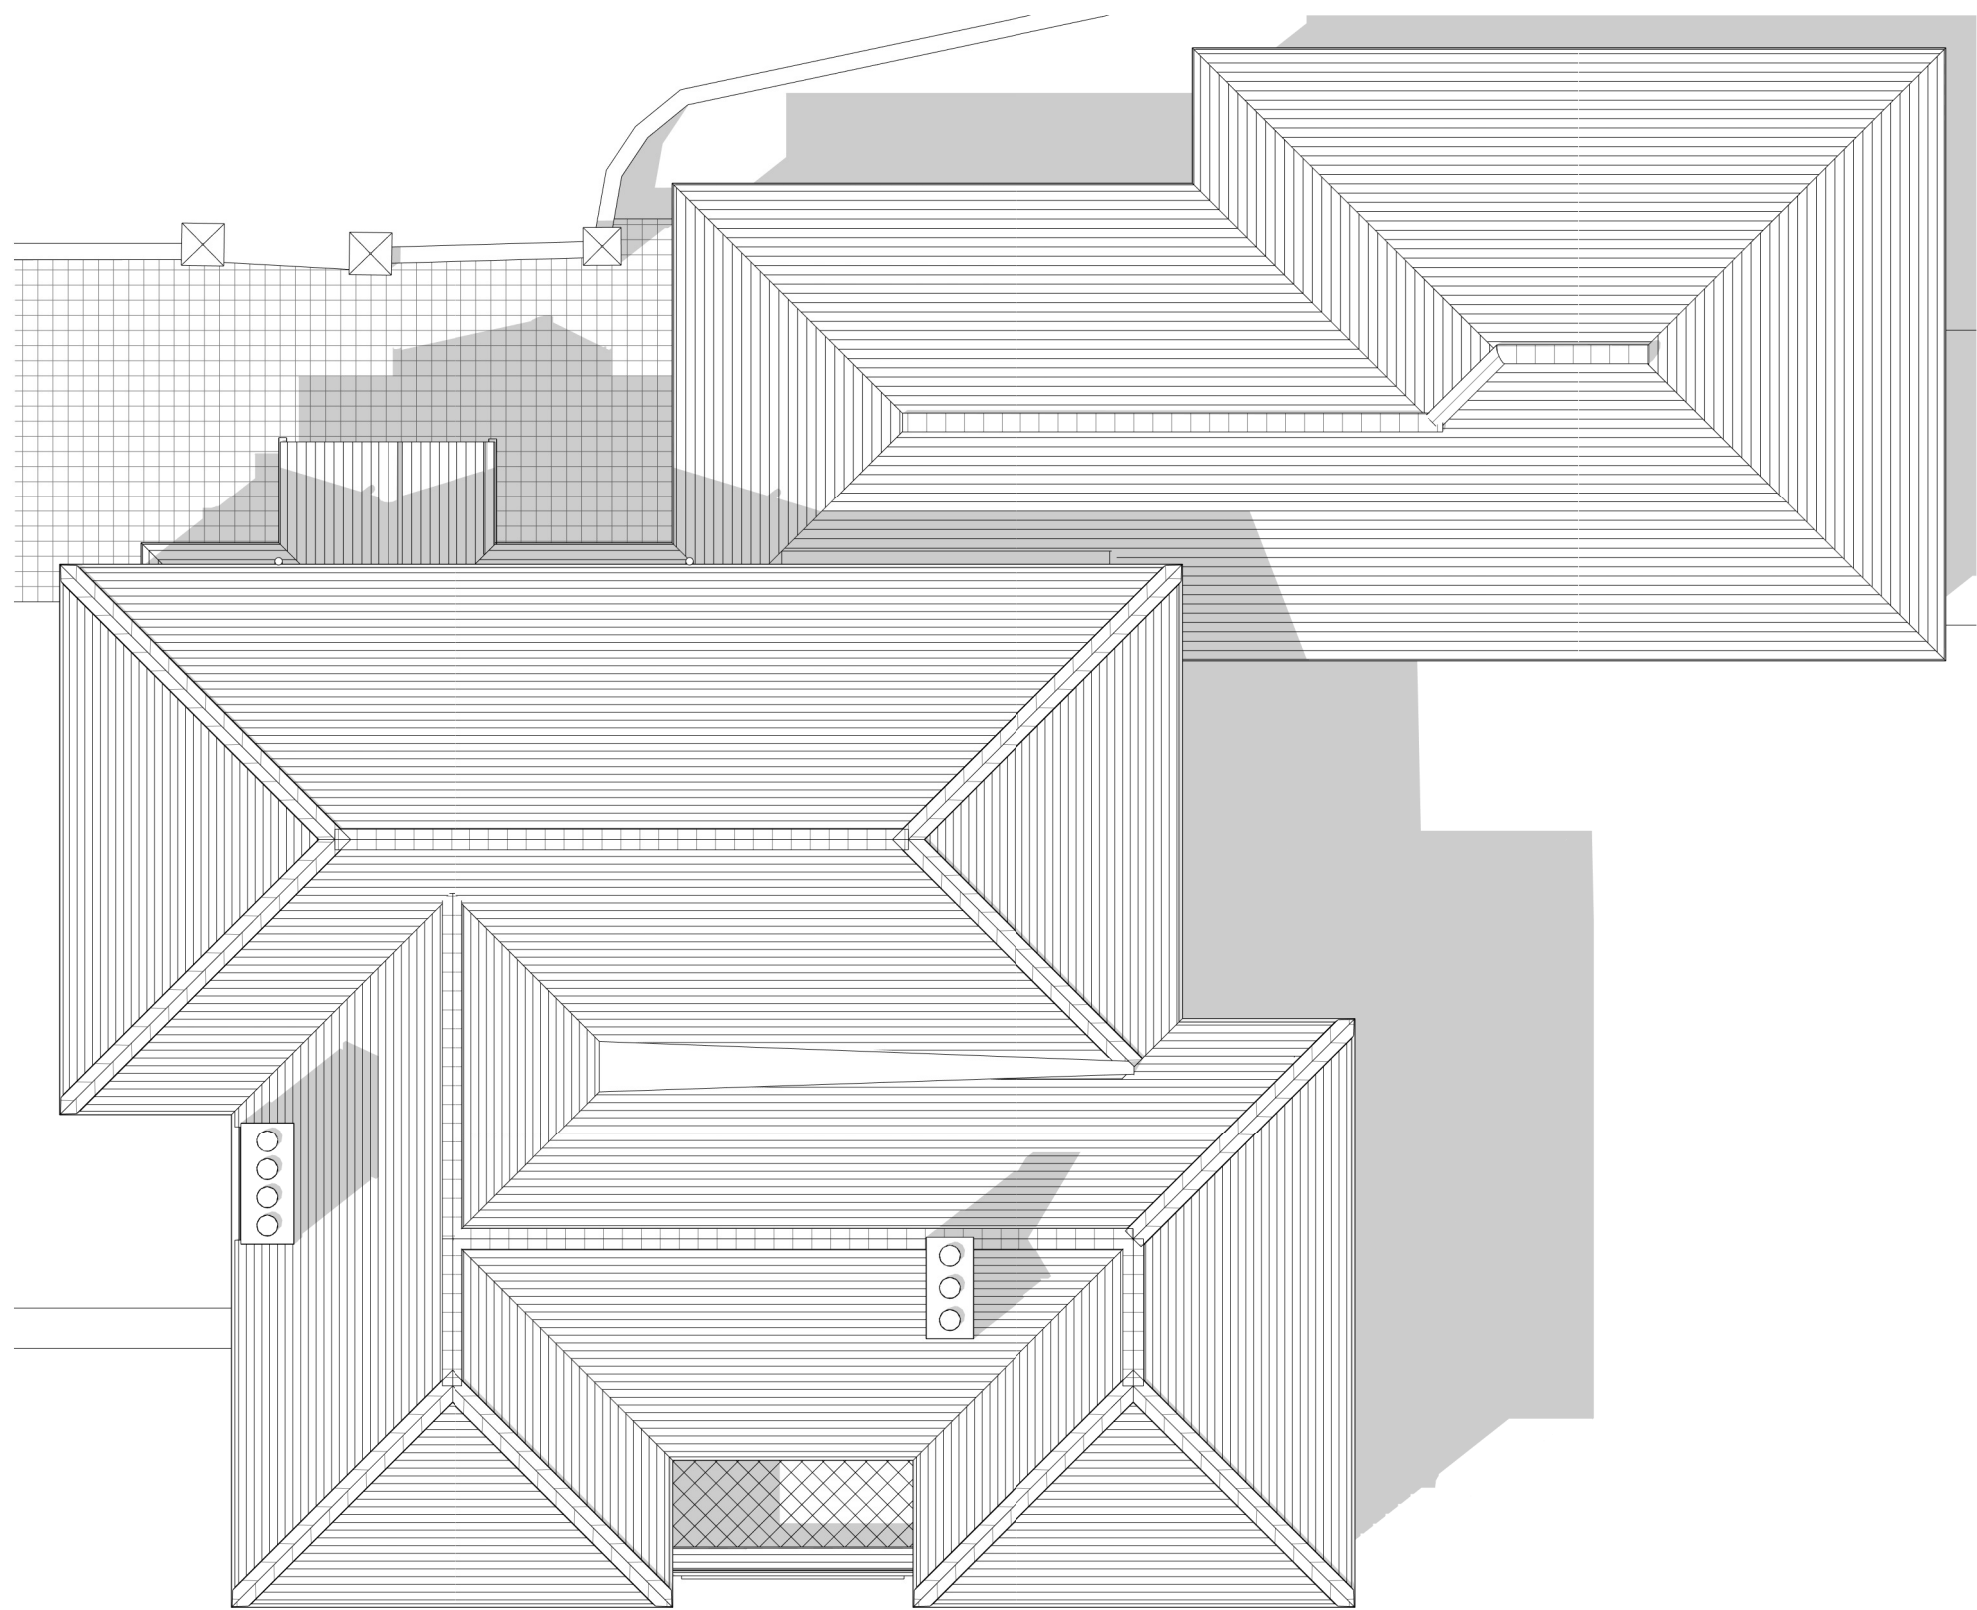


Roof plan.



First floor plan.



Ground floor plan.

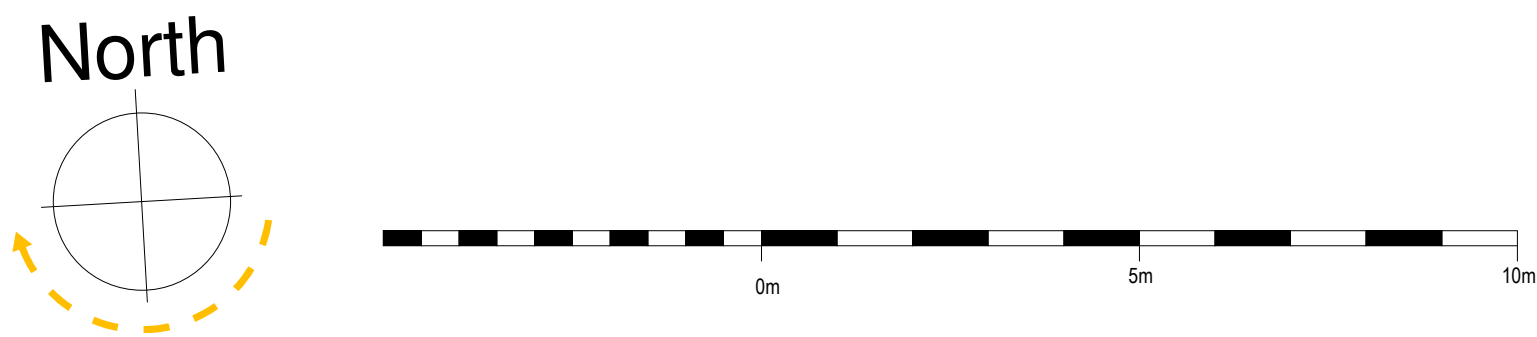

Rev	Date	Drawn	Description								
				ctd architects © 2022 • This drawing is copyright. • All dimensions to be checked on site before proceeding. • Contractor must notify the architect of any discrepancies before proceeding. • Contractor to check/adjust dimensions of new work to suit existing conditions. Do not assume existing structure or details are plumb, square or level. • All drawings to be read in conjunction with all other consultants drawings and specs.							
Client											
Mr. G. and Mrs. E. Hinton											
Project				Title							
Alterations & Extension at				Floor plans as existing							
Highwood, Leek Road,											
Longson, Nr. Endon, Staffordshire, ST9 8AR											
Job No.				2202		Drawing No.		AL04		Rev.	
Scale				1:100		Size		A1		Date	
Status				PLANNING.							
Drawn				SAT		CHK'd		PR		25/03/22	