




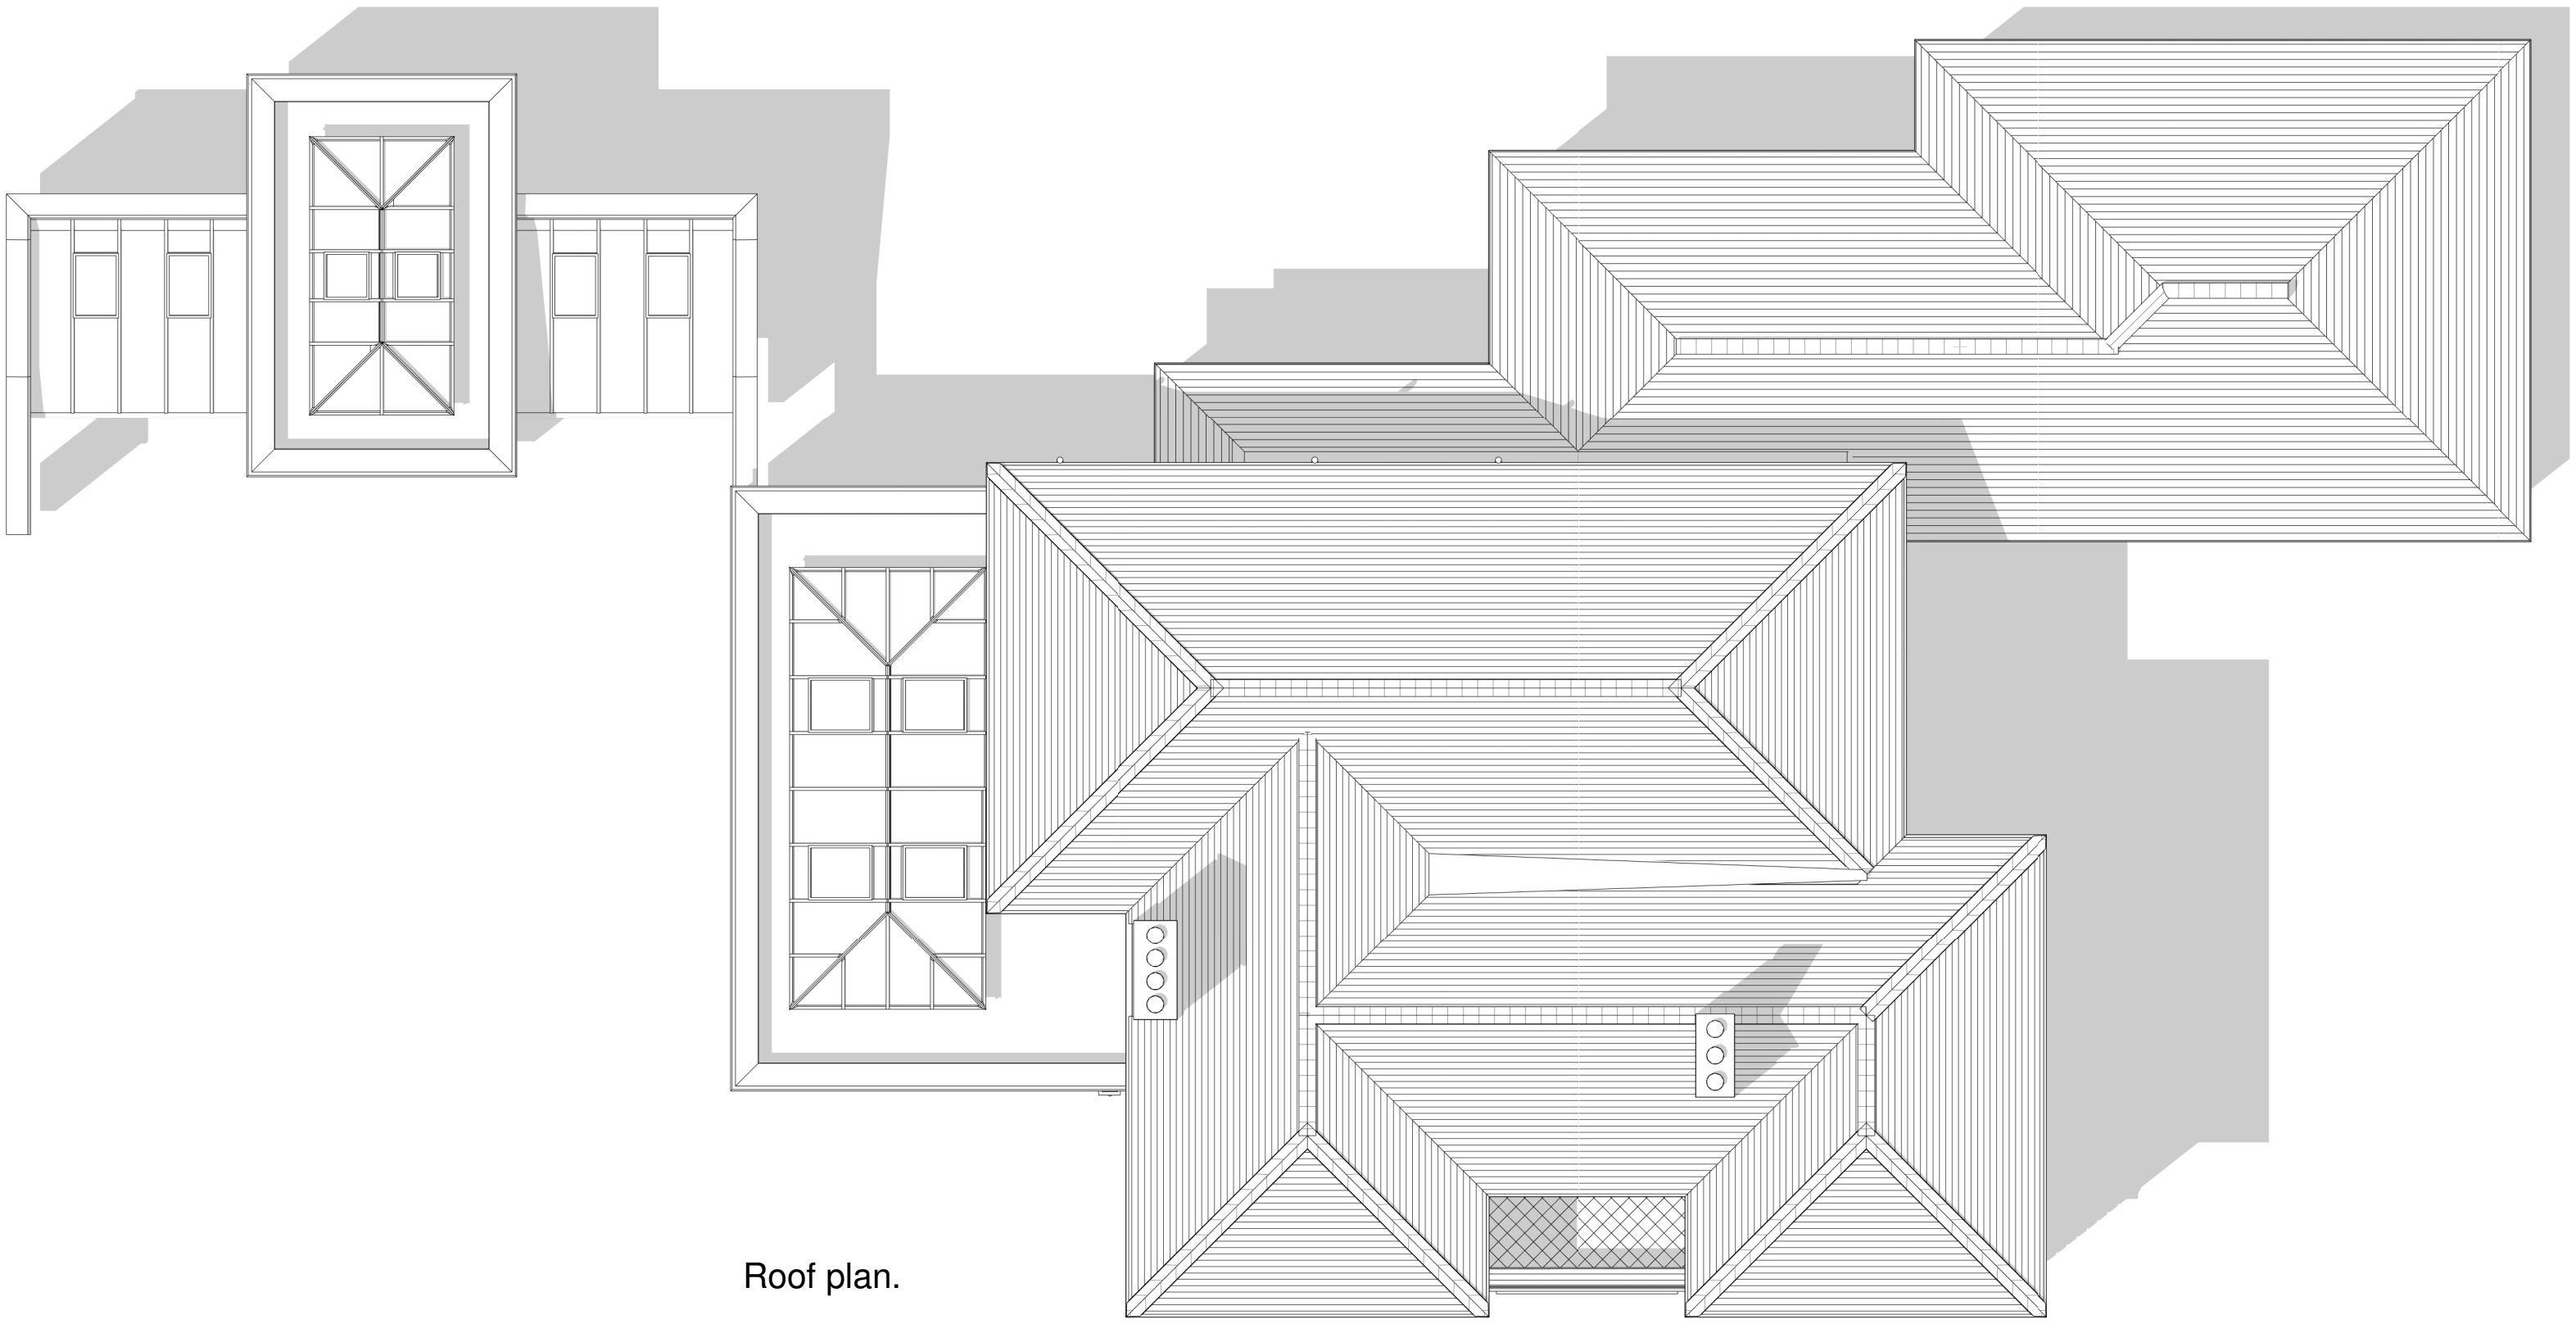


Roof plan.

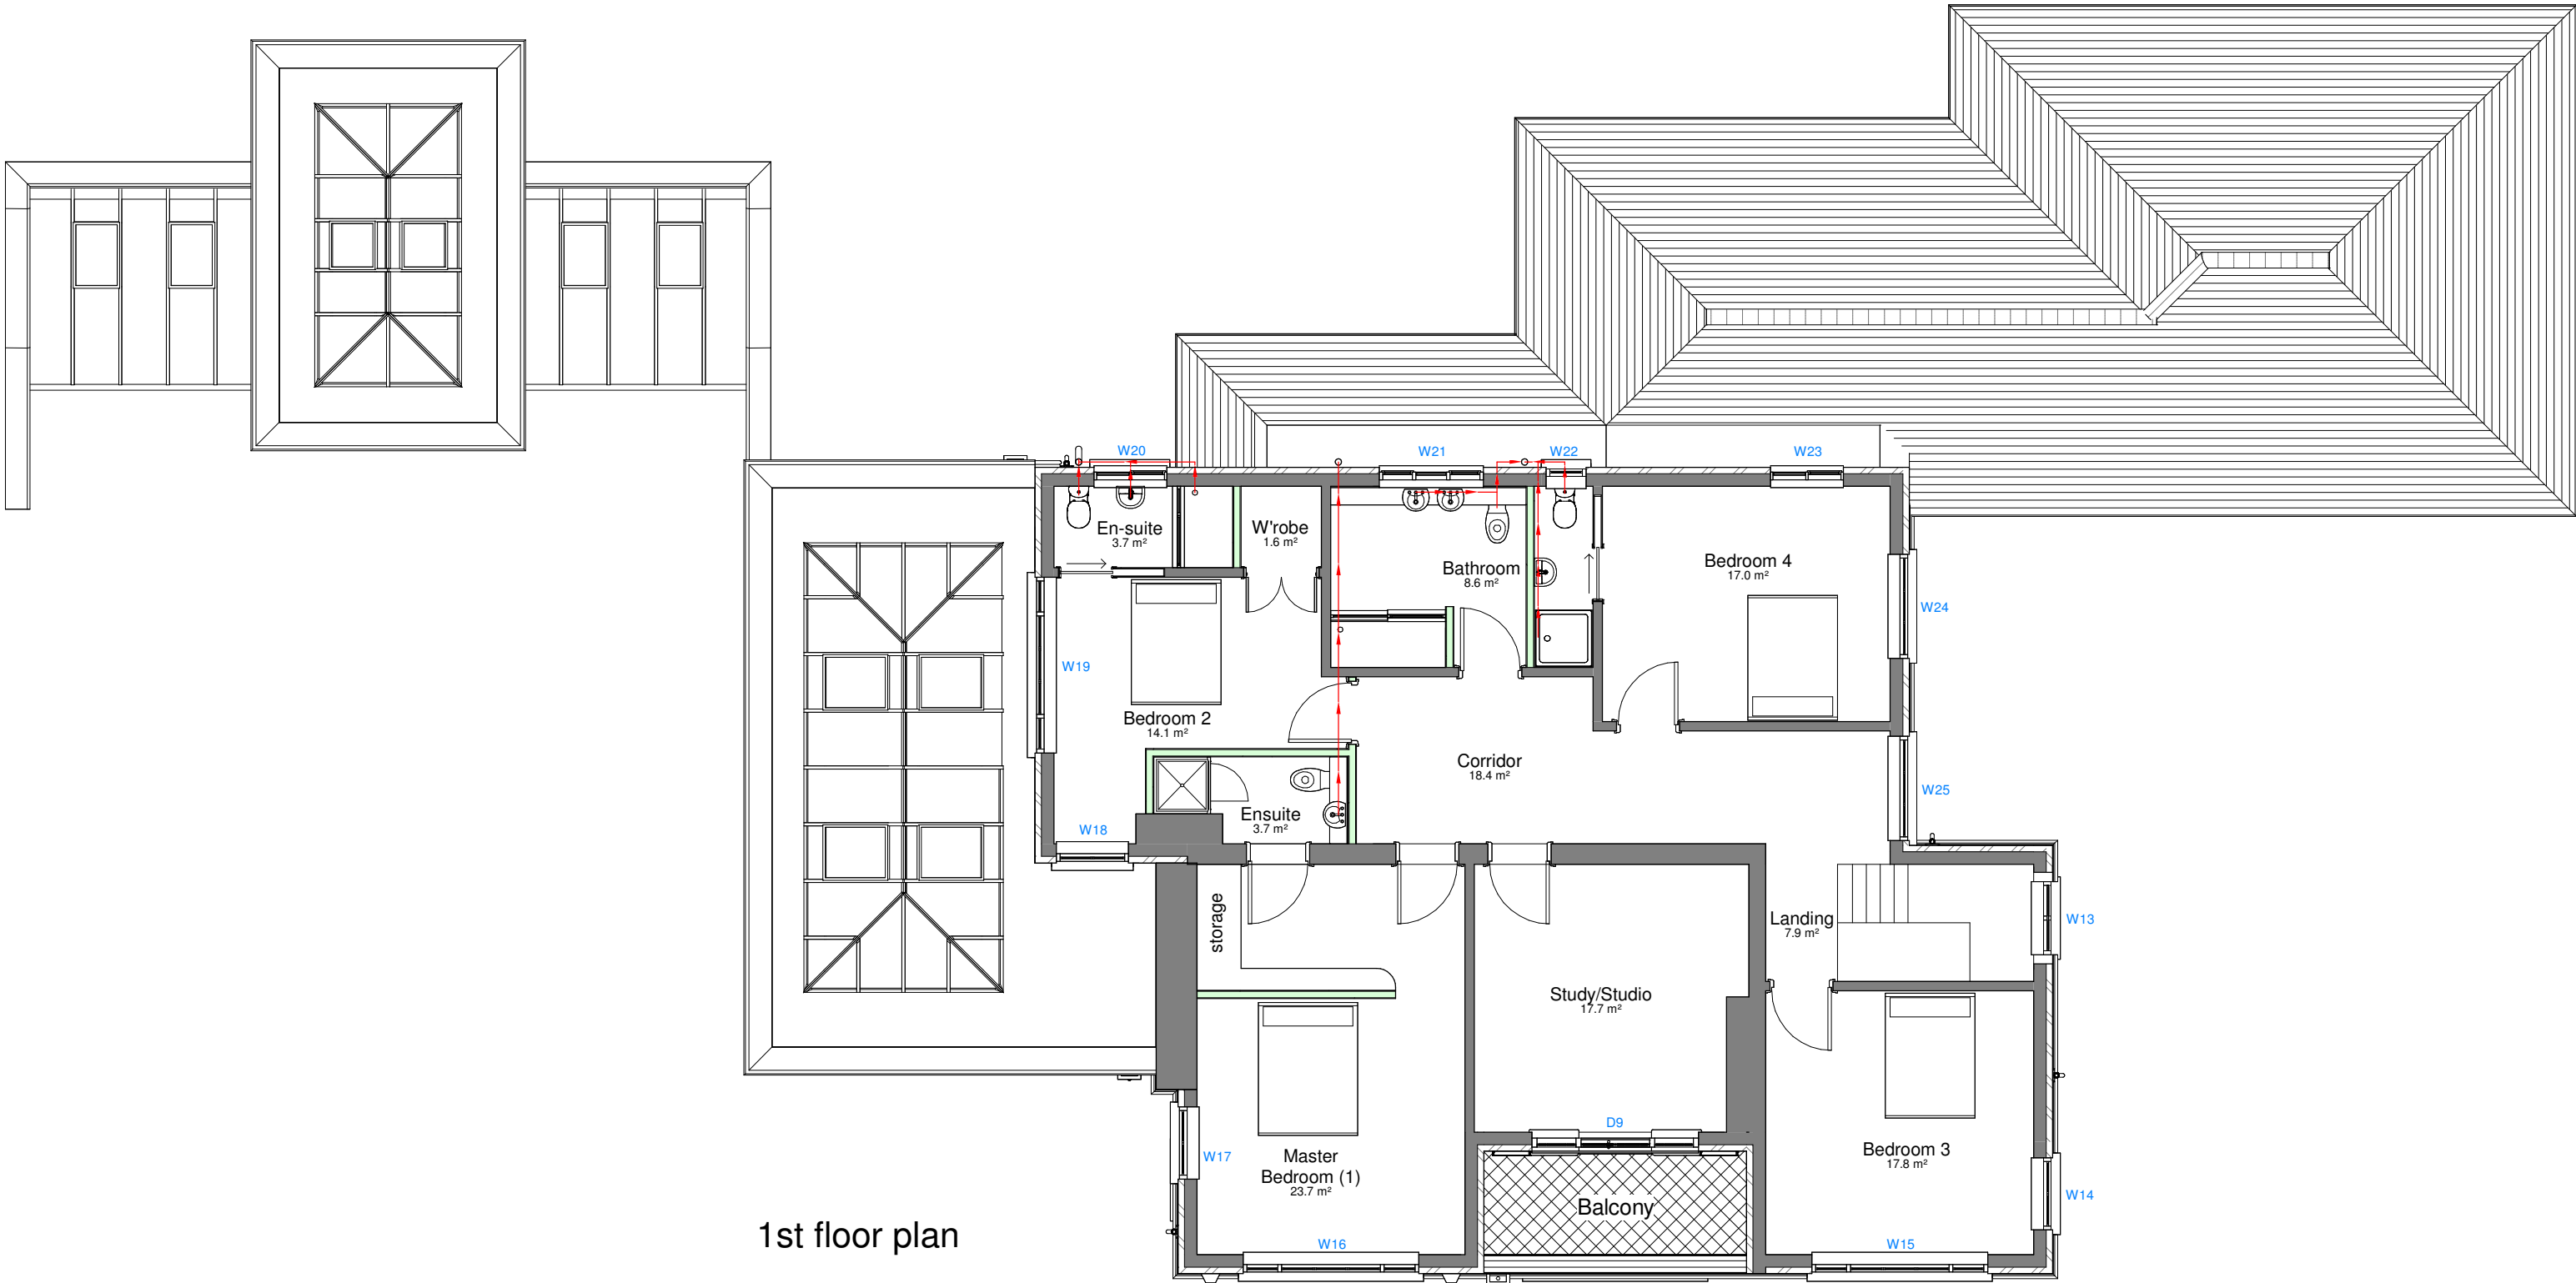

1st floor plan

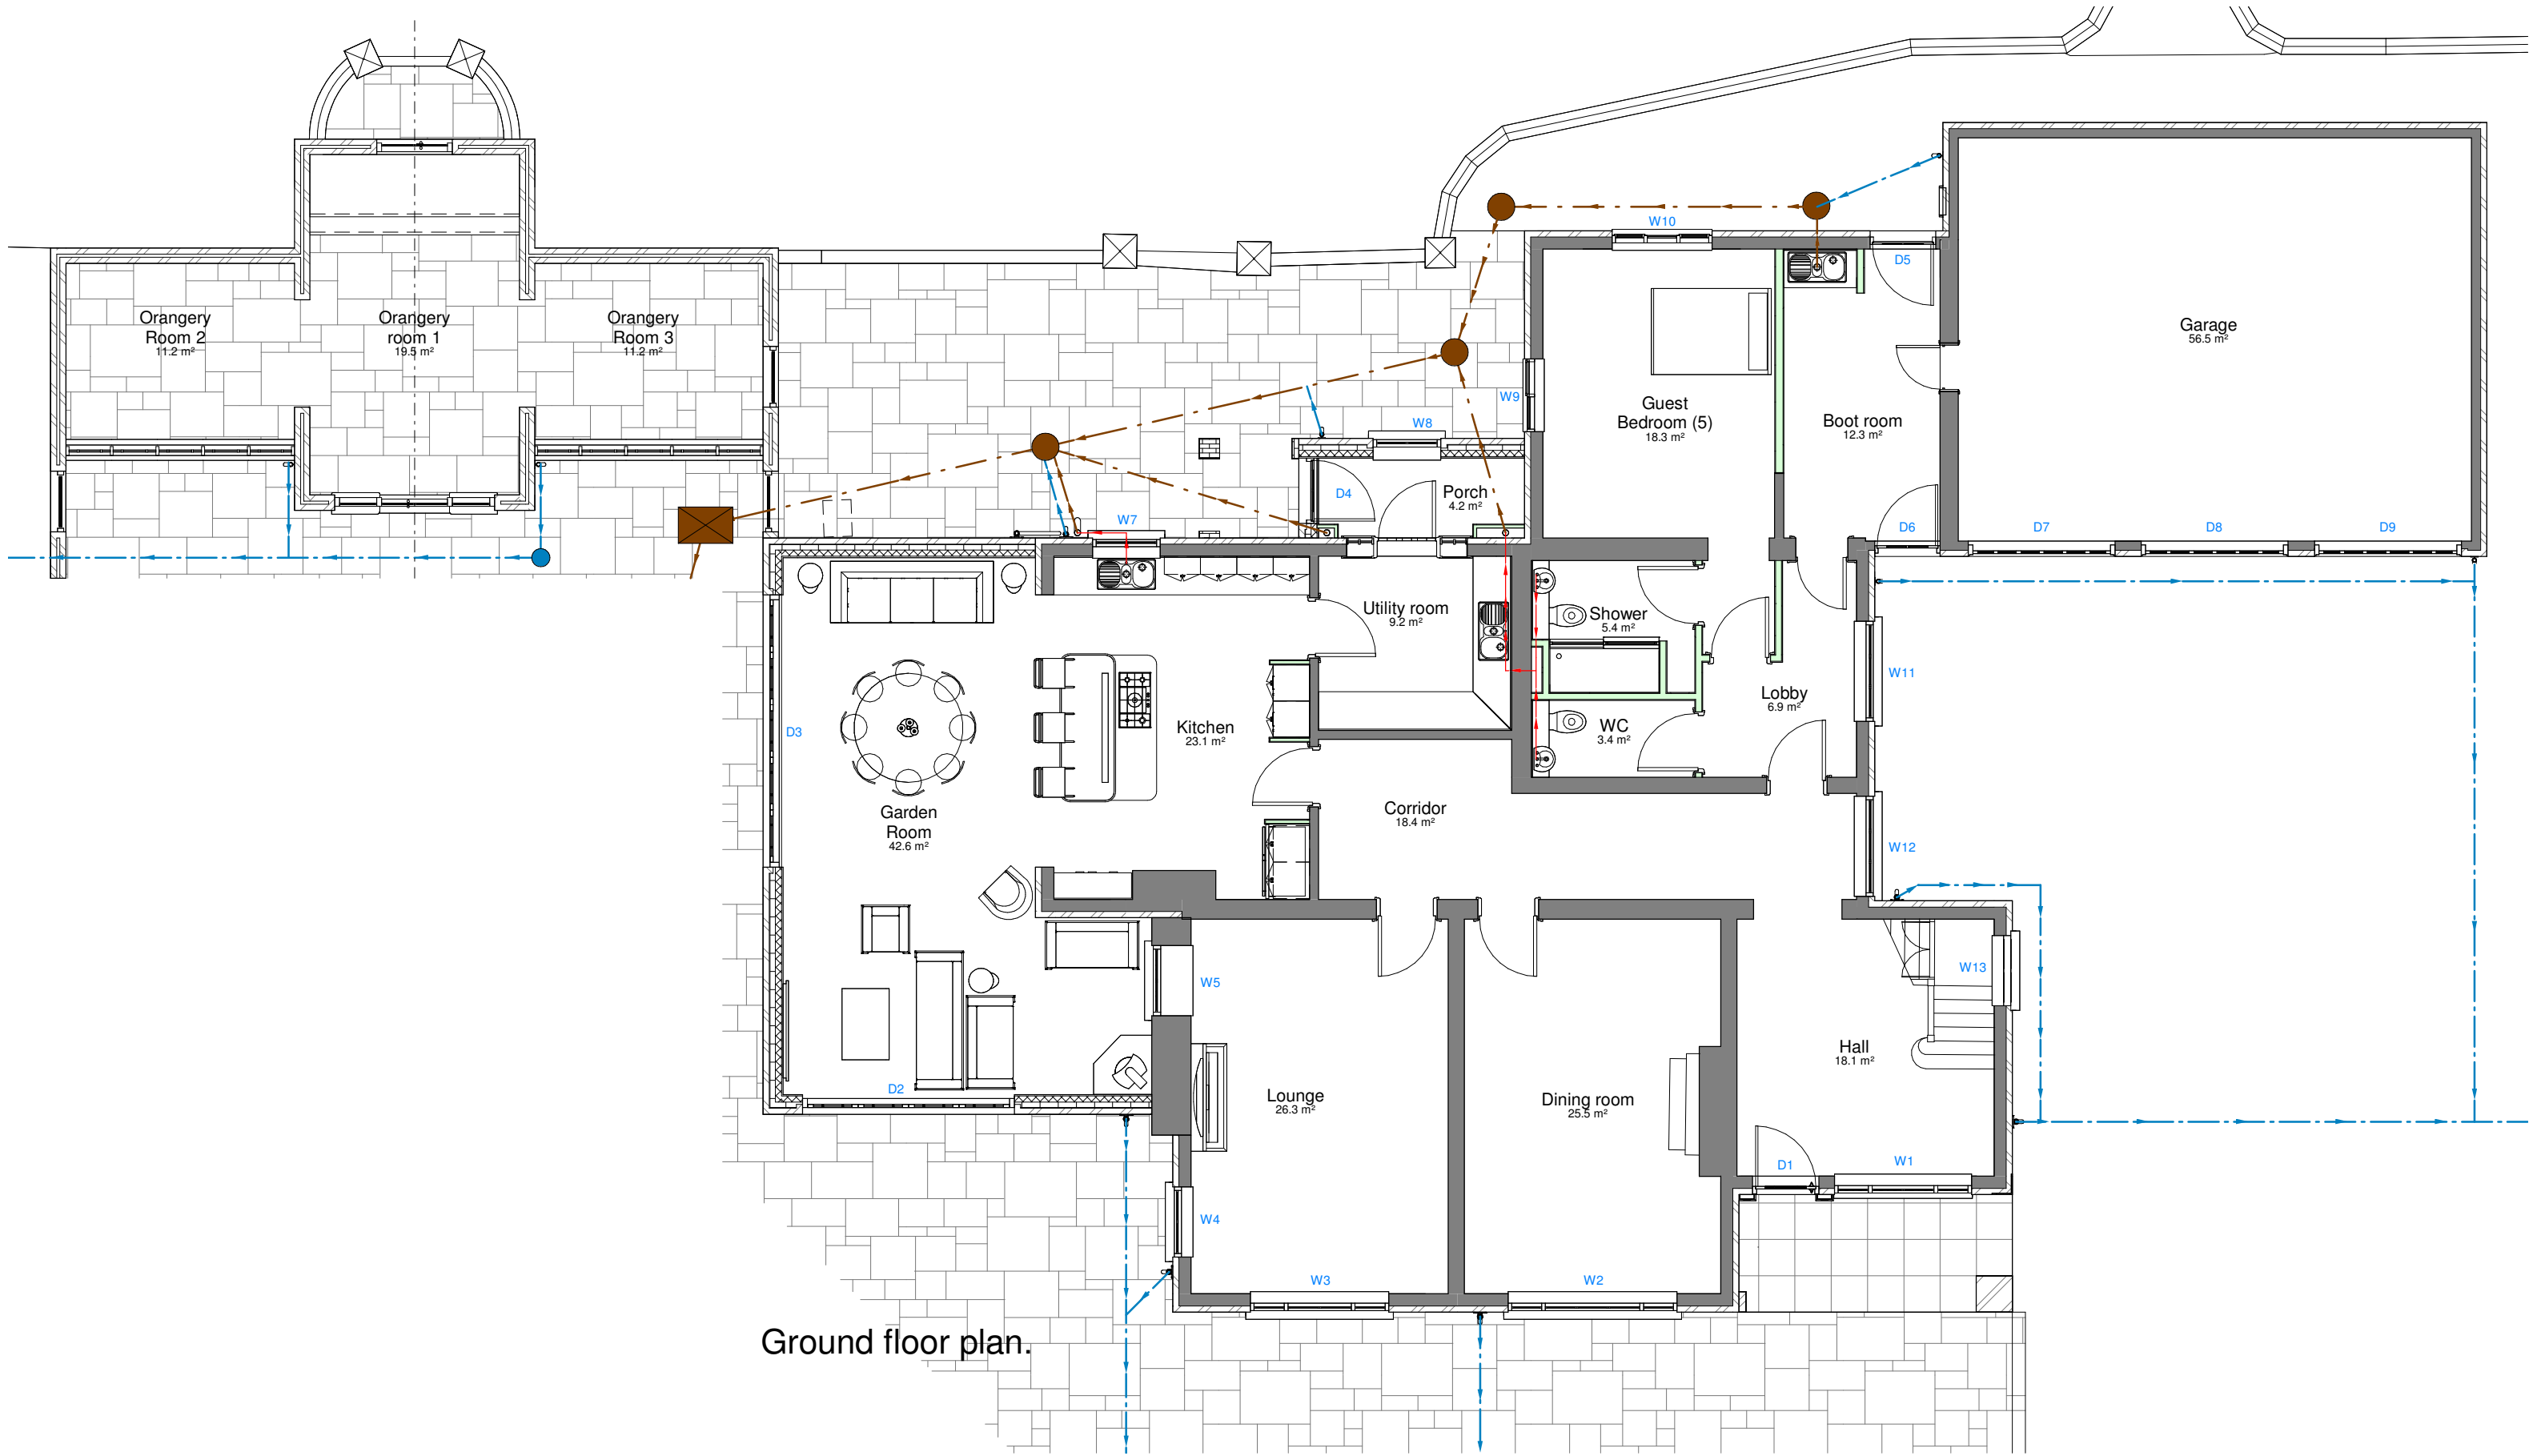

Ground floor plan.

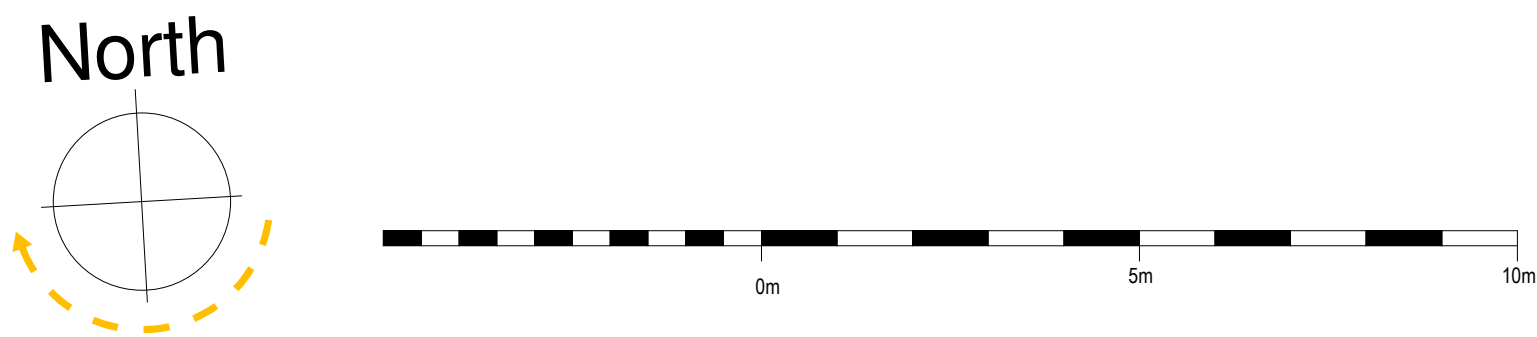

Rev	Date	Drawn	Description					
				ctd architects © 2022				
				Clerk Bank House Clerk Bank LEEK Staffordshire ST13 5HE				
				t: 01538 373477 e: info@ctdarchitects.co.uk f: 01538 386503 w: www.ctdarchitects.co.uk				
				Project: Alterations & Extension at Status: Highwood, Leek Road, Longson, Nr. Endon, Staffordshire, ST9 8AR. Title: Floor plans as proposed.				
				Scale: 1 : 100	Site: A1	Drawn: SAT	CHK: PR	Date: 10/03/22
				PLANNING.				
				Job No: 2202	Drawing No: AL08	Rev:		