




Rear elevation (North).

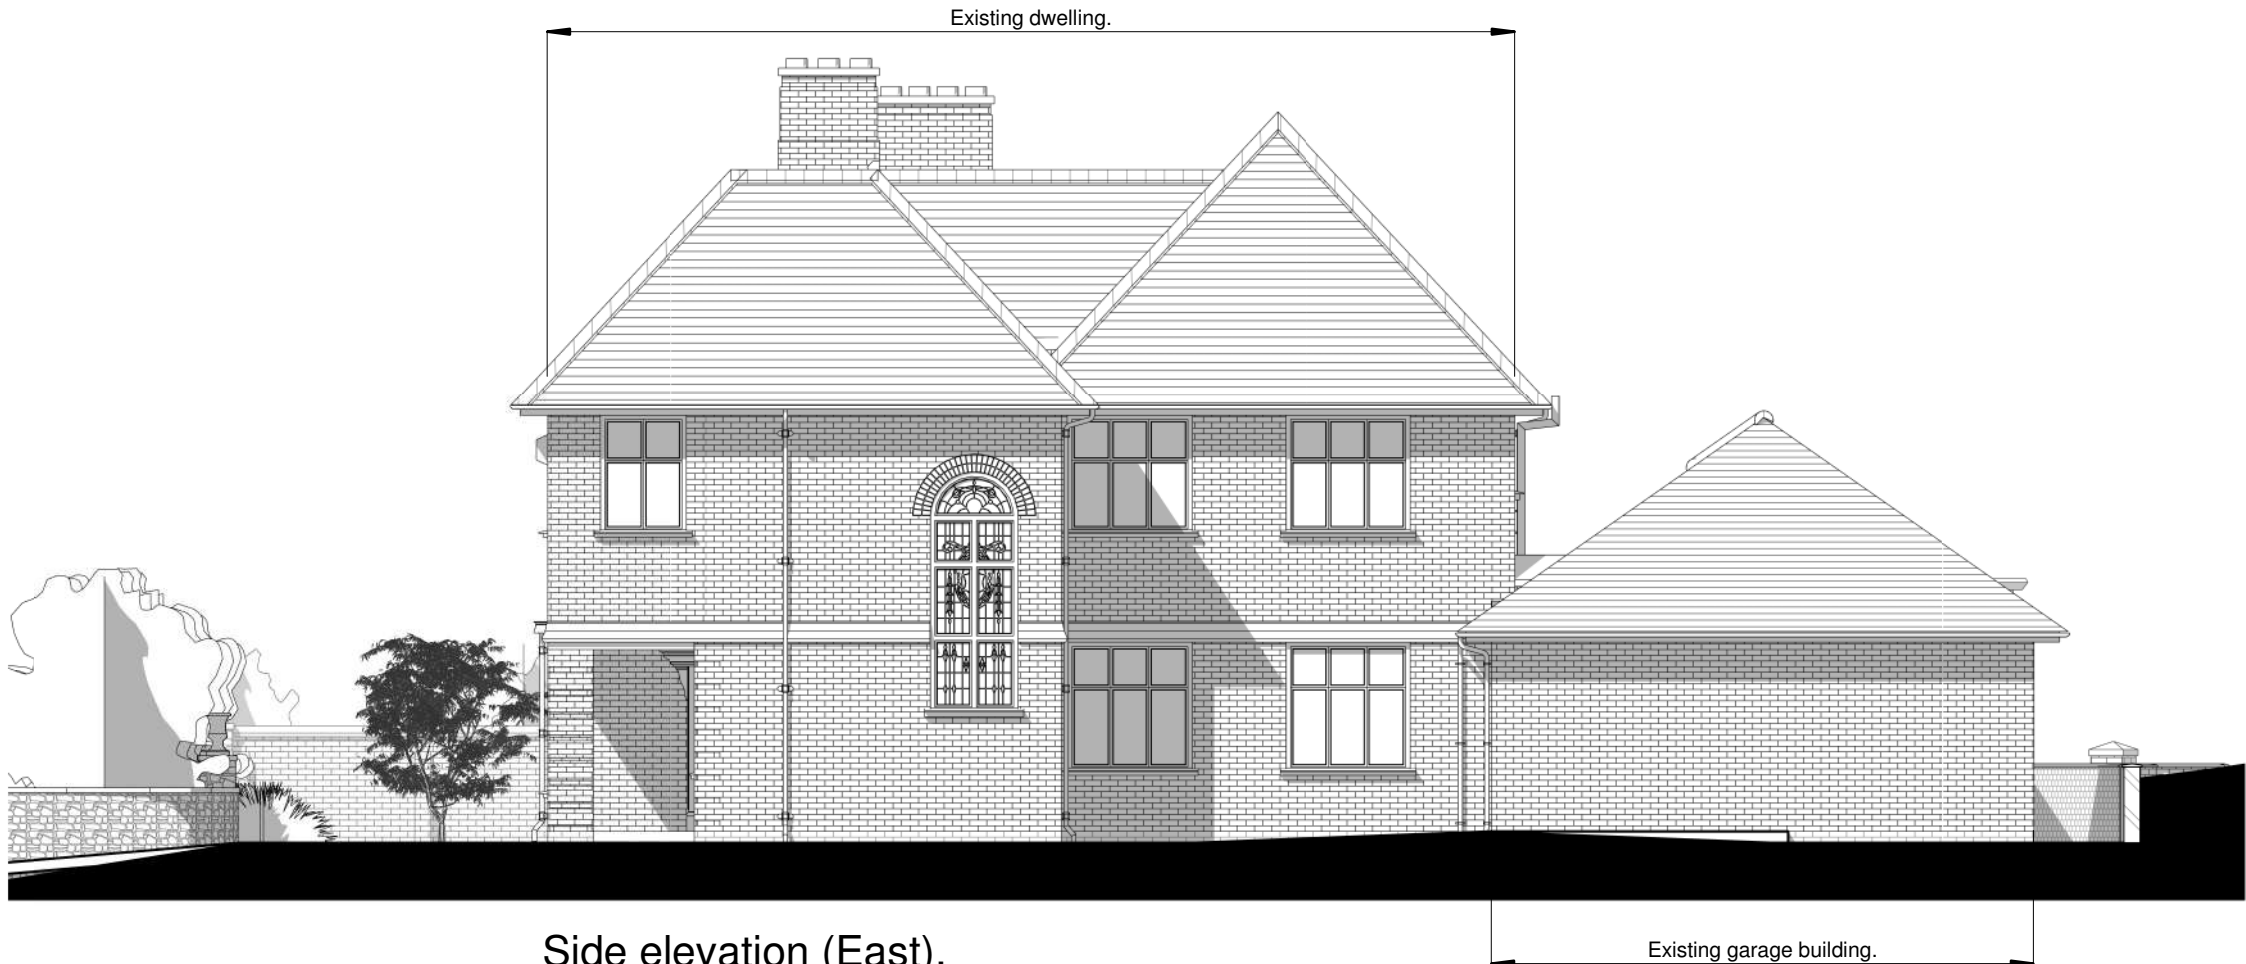

Side elevation (East).




Front elevation (South).
(showing extent of proposed and existing garden walls.)



Side elevation (West).



Front elevation (South).

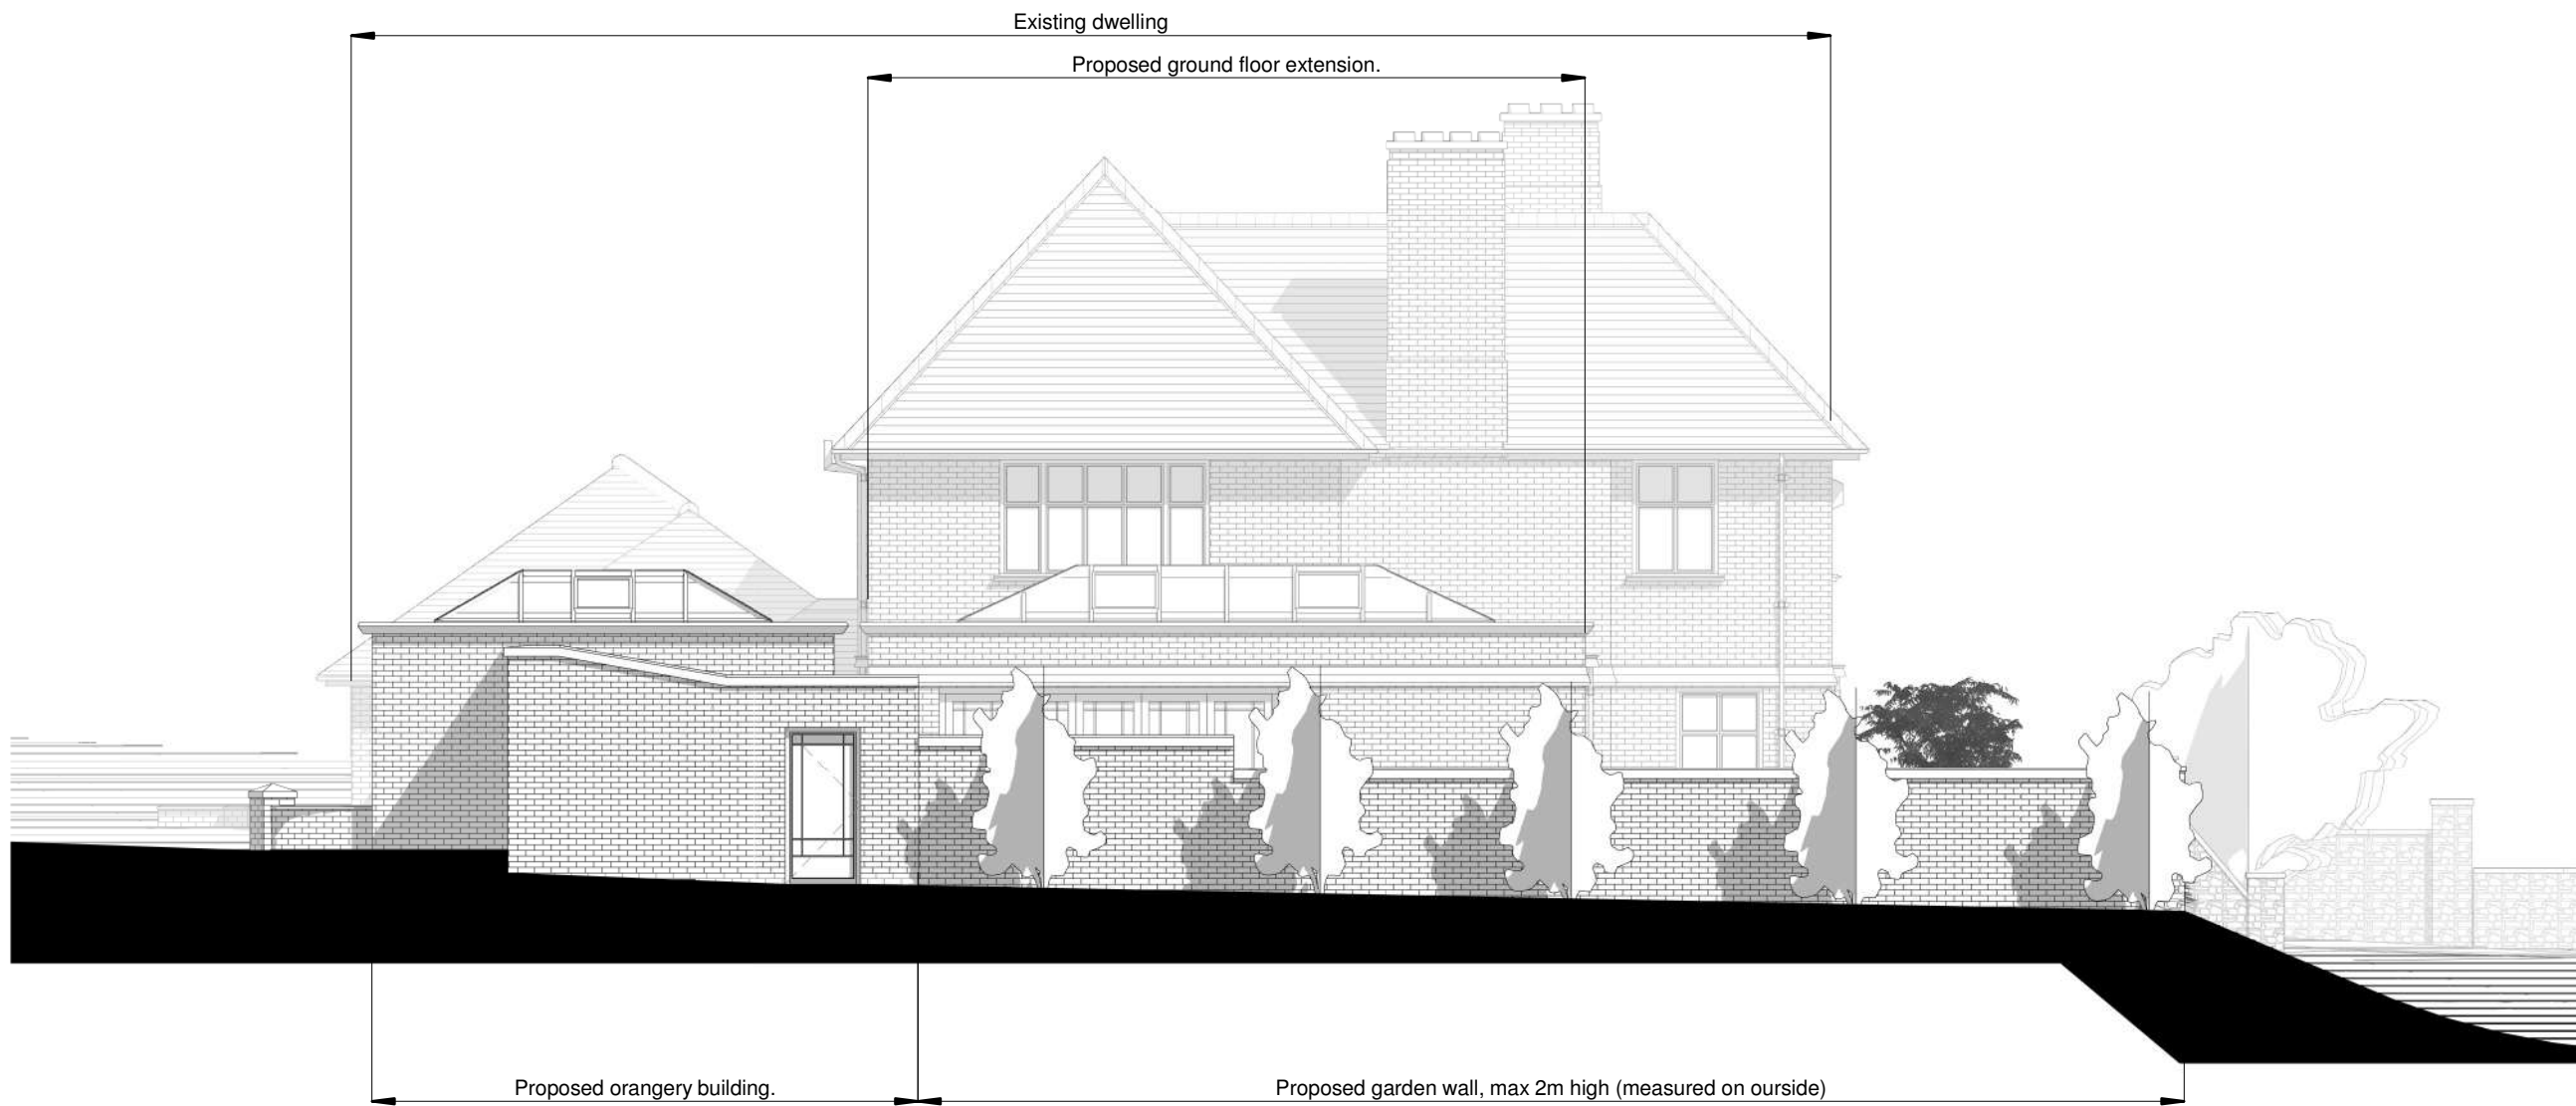

Side elevation (West).
(showing extent of proposed and existing garden walls.)

Materials Schedule.

Existing roof:	Staffordshire blue plain clat roof tiles.	Proposed ground floor extension roof:	Glass reinforced plastic, colour mid grey with aluminium framed double glazed lattern roof light. Frame colour: black
Existing walls:	Red facing brick.	Proposed orangry building roof:	Glass reinforced plastic, colour mid grey with aluminium framed glazed lattern roof light. Side wings to be aluminium framed glassed roof. Frame colour: black.
Existing windows:	White painted steel framed single glazed windows.	Proposed building walls:	Red facing brick to match existing.
Existing external doors:	Painted or varnished timber door leaf and frame.	Proposed windows:	Slim aluminium framed double glazed high performance windows. Frame colour: black.
Existing gutters:	Painted cast iron half round gutter and rain water pipes.	Proposed external doors:	Slim aluminium framed double glazed high performance windows. Frame colour: black. and purposed made painted timber leafs and frames.
Existing front patio:	Tarmacadam.		New black powder coated aluminium framed double glazed bi-folder door to snug lounge and dining area.
Existing rear yard:	Cobble stones.	Proposed gutters:	Powder coated aluminium half round gutters and rainwater pipes.
Existing drive and parking area:	Tarmacadam.	New front patio:	Natural stone flags.
Existing garden walls:	Facing brick and natural stone.	New rear yard:	Natural stone flags.
		Drive and parking area extension:	Tarmacadam.
		New garden walls:	Rustic facing brick and natural stone.



Rev	Date	Drawn	Description	ctd architects © 2022				
			Clerk Bank House Clerk Bank LEEK Staffordshire ST13 5HE	• This drawing is copyright. • All dimensions to be checked on site before proceeding. • Contractor must notify the architect of any discrepancies before proceeding. • Contractor to check/adjust dimensions of new work to suit existing conditions. Do not assume existing structure or details are plumb, square or level. • All drawings to be read in conjunction with all other consultants drawings and specs.				
Client				Project	Status	Scale	Size	Date
Mr. G. and Mrs. E. Hinton				Alterations & Extension at Highwood, Leek Road, Longdon, Nr. Enderby, Staffordshire, ST9 9AR.	PLANNING.	1:100	A1	25/03/22
				Title	Job No	Drawing No	Rev.	
				Elevation as proposed.	2202	AL09		