





Existing site plan  
Scale 1:500

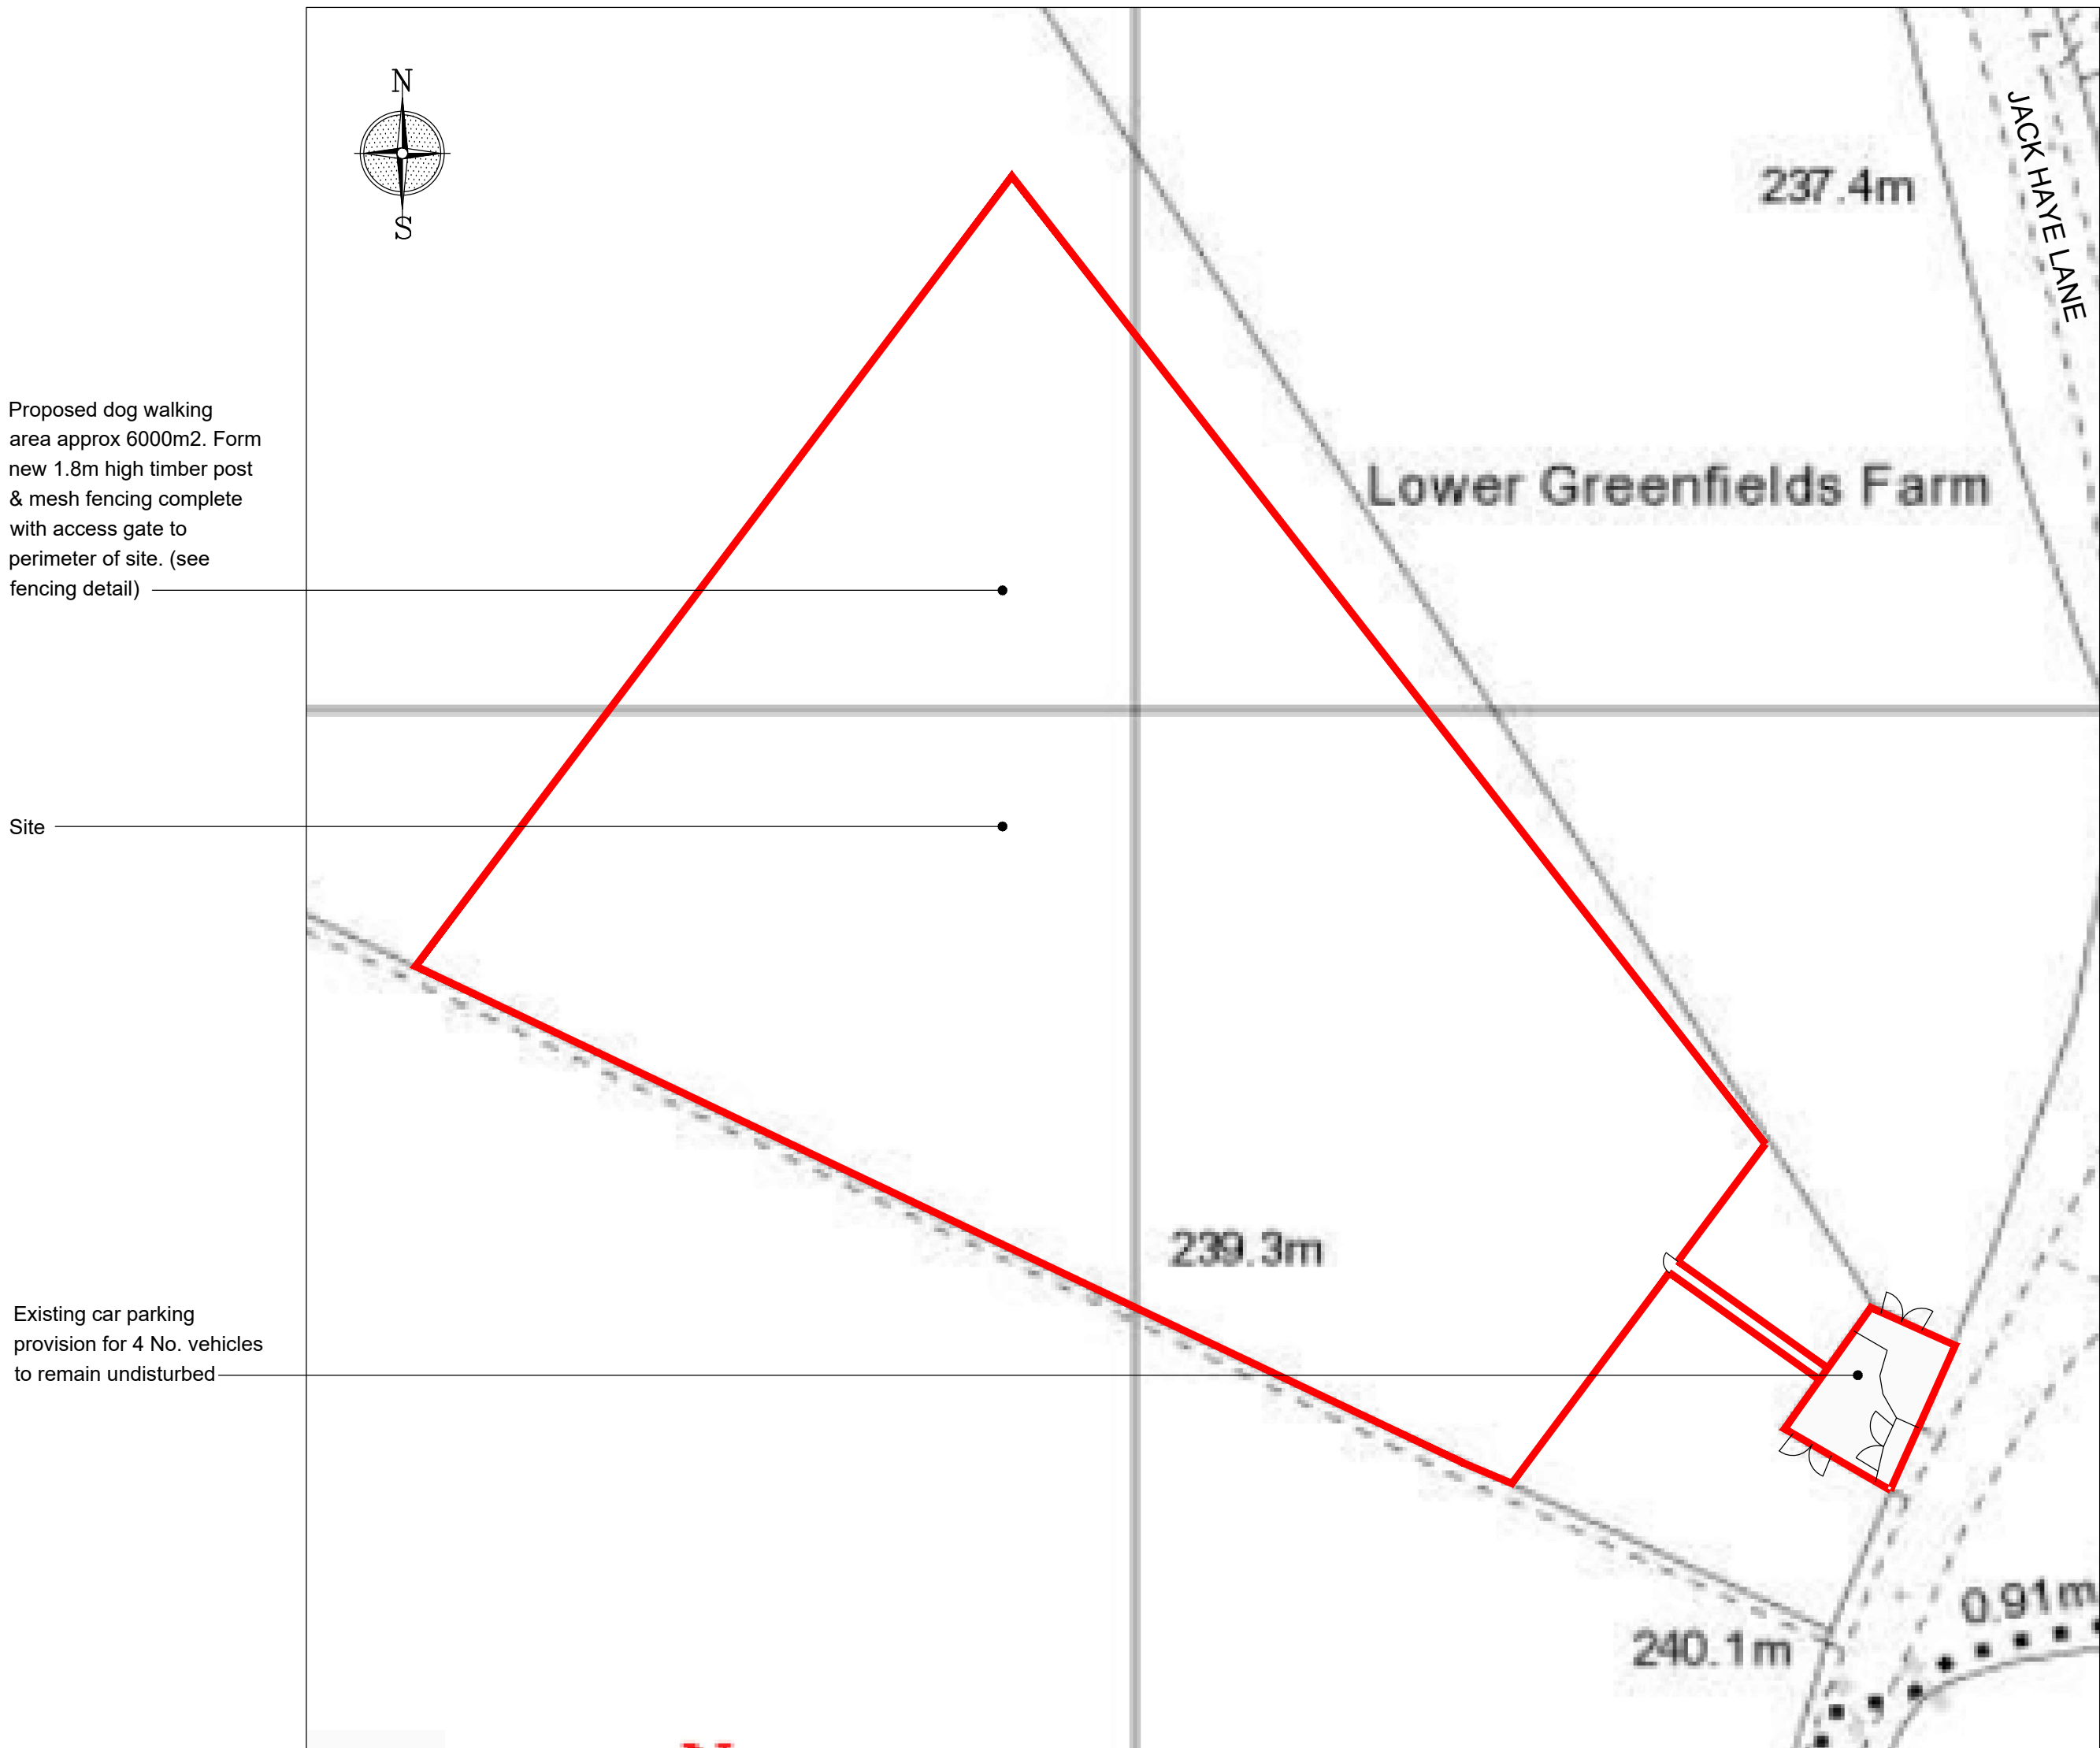


Proposed site plan  
Scale 1:500

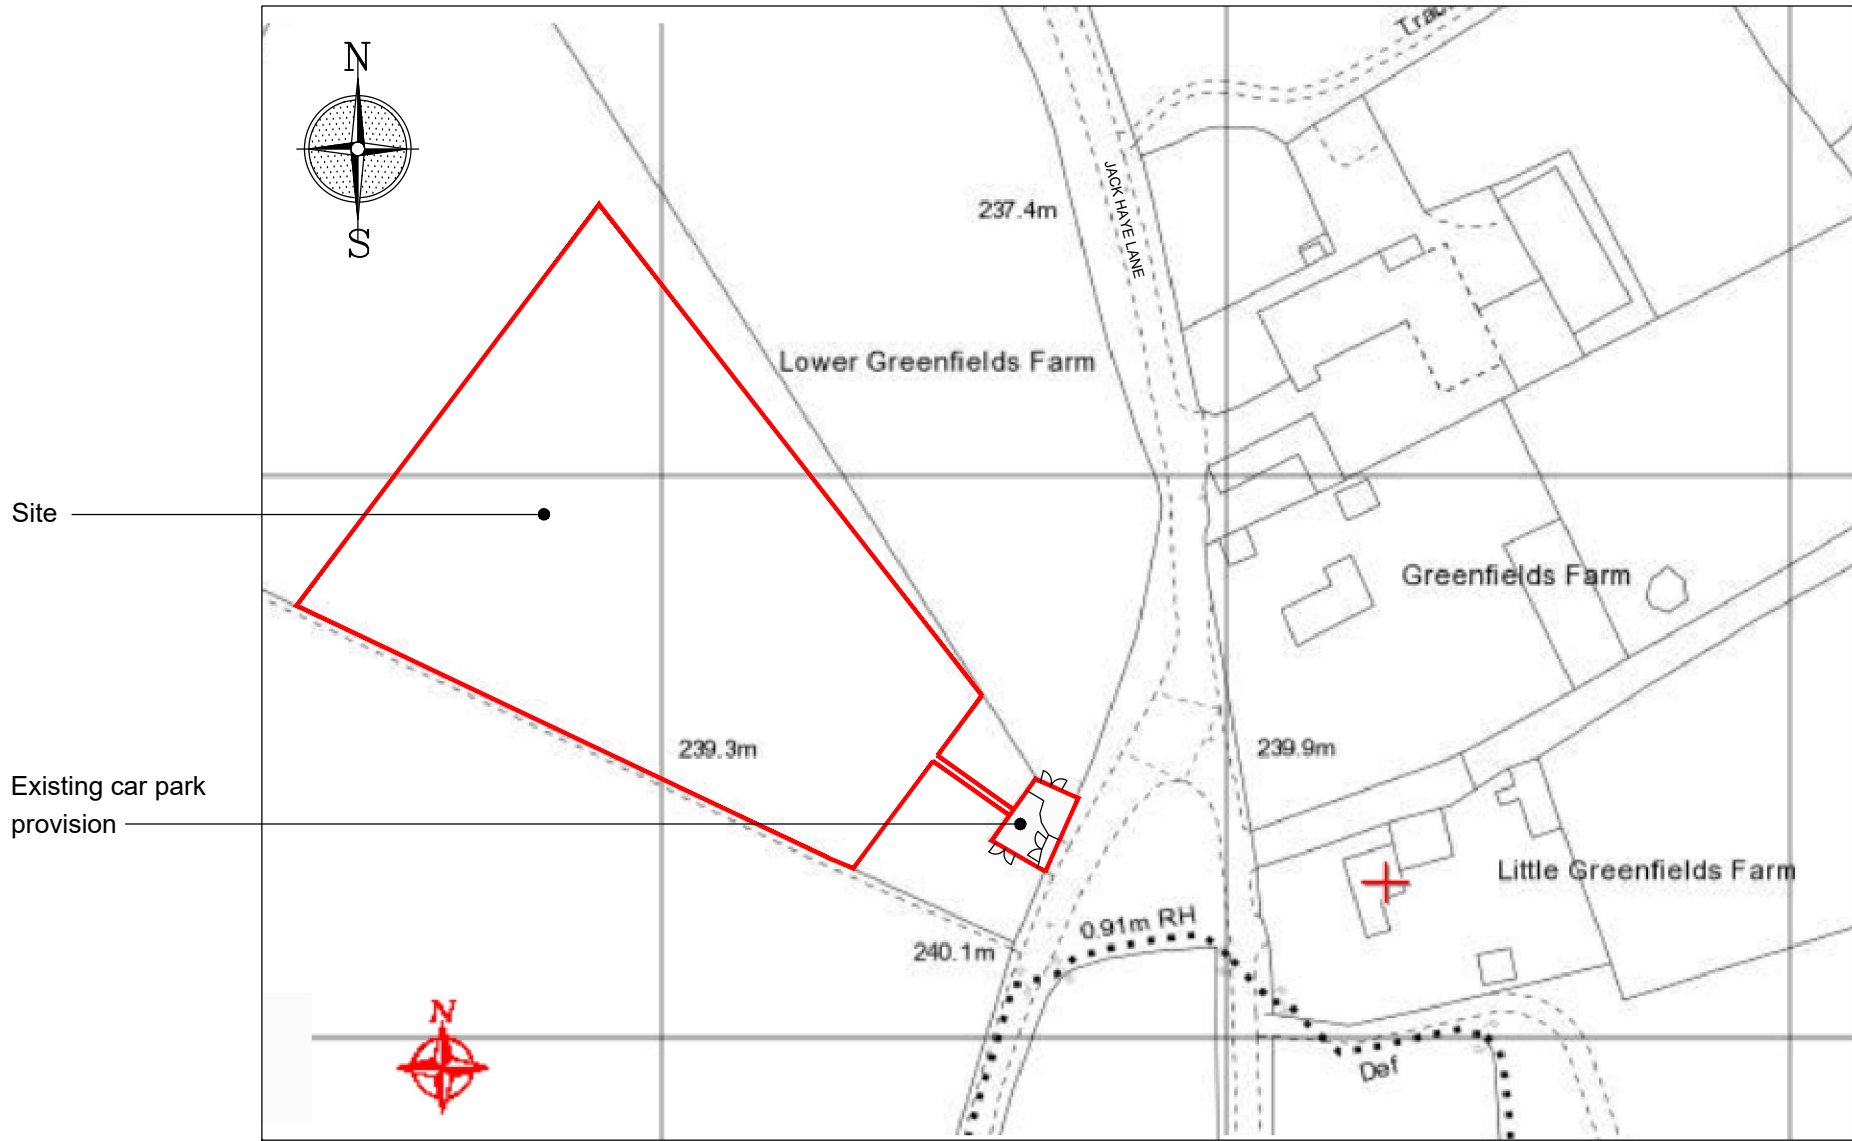

Site location plan  
Scale 1:1250

1.8m high timber post & mesh  
fencing & access gate as shown thus

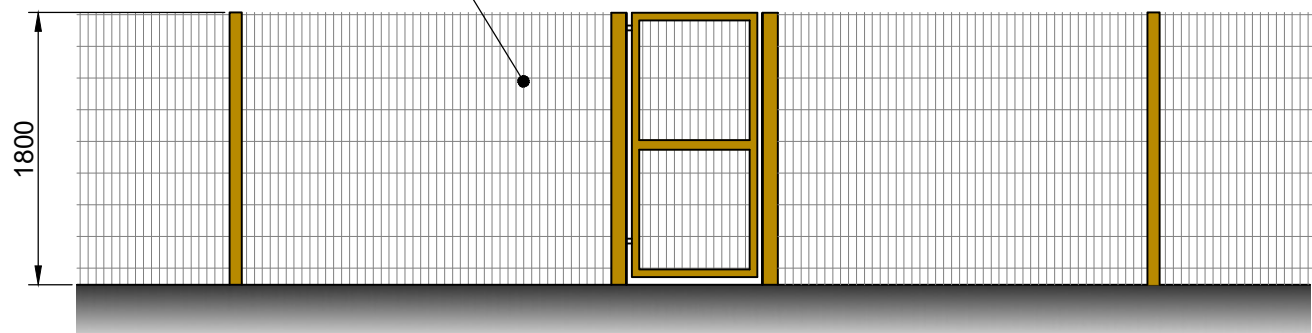

Typical elevation to fencing & access gate  
Scale 1:50

Reproduced from the  
Ordnance Survey map with the permission of Ordnance  
Survey on behalf of The Controller of Her Majesty's  
Stationary Office  
Licence No. AL 100001834

|                                                       |                                                                                    |             |         |
|-------------------------------------------------------|------------------------------------------------------------------------------------|-------------|---------|
| Client                                                | MRS REGAN                                                                          |             |         |
| Project                                               | PROPOSED CHANGE OF USE OF LAND AT LOWER GREENFIELDS FARM, JACK HAYES LANE, ST2 7NG |             |         |
| Title                                                 | EXISTING - PROPOSED PLANS                                                          |             |         |
| Status                                                | PLANNING PERMISSION                                                                |             |         |
| Date                                                  | APRIL 2022                                                                         | Drawn       | ME      |
| Scale                                                 | @A1                                                                                | AS SHOWN    | Checked |
| Project No                                            | 100-01                                                                             | Drawing No. | Rev     |
| Copyright ©M&E Design Sol. 2019. All rights reserved. |                                                                                    |             |         |