




Rev	Drawn	Comments	Date
D	KEV	Single story and amended	May 22

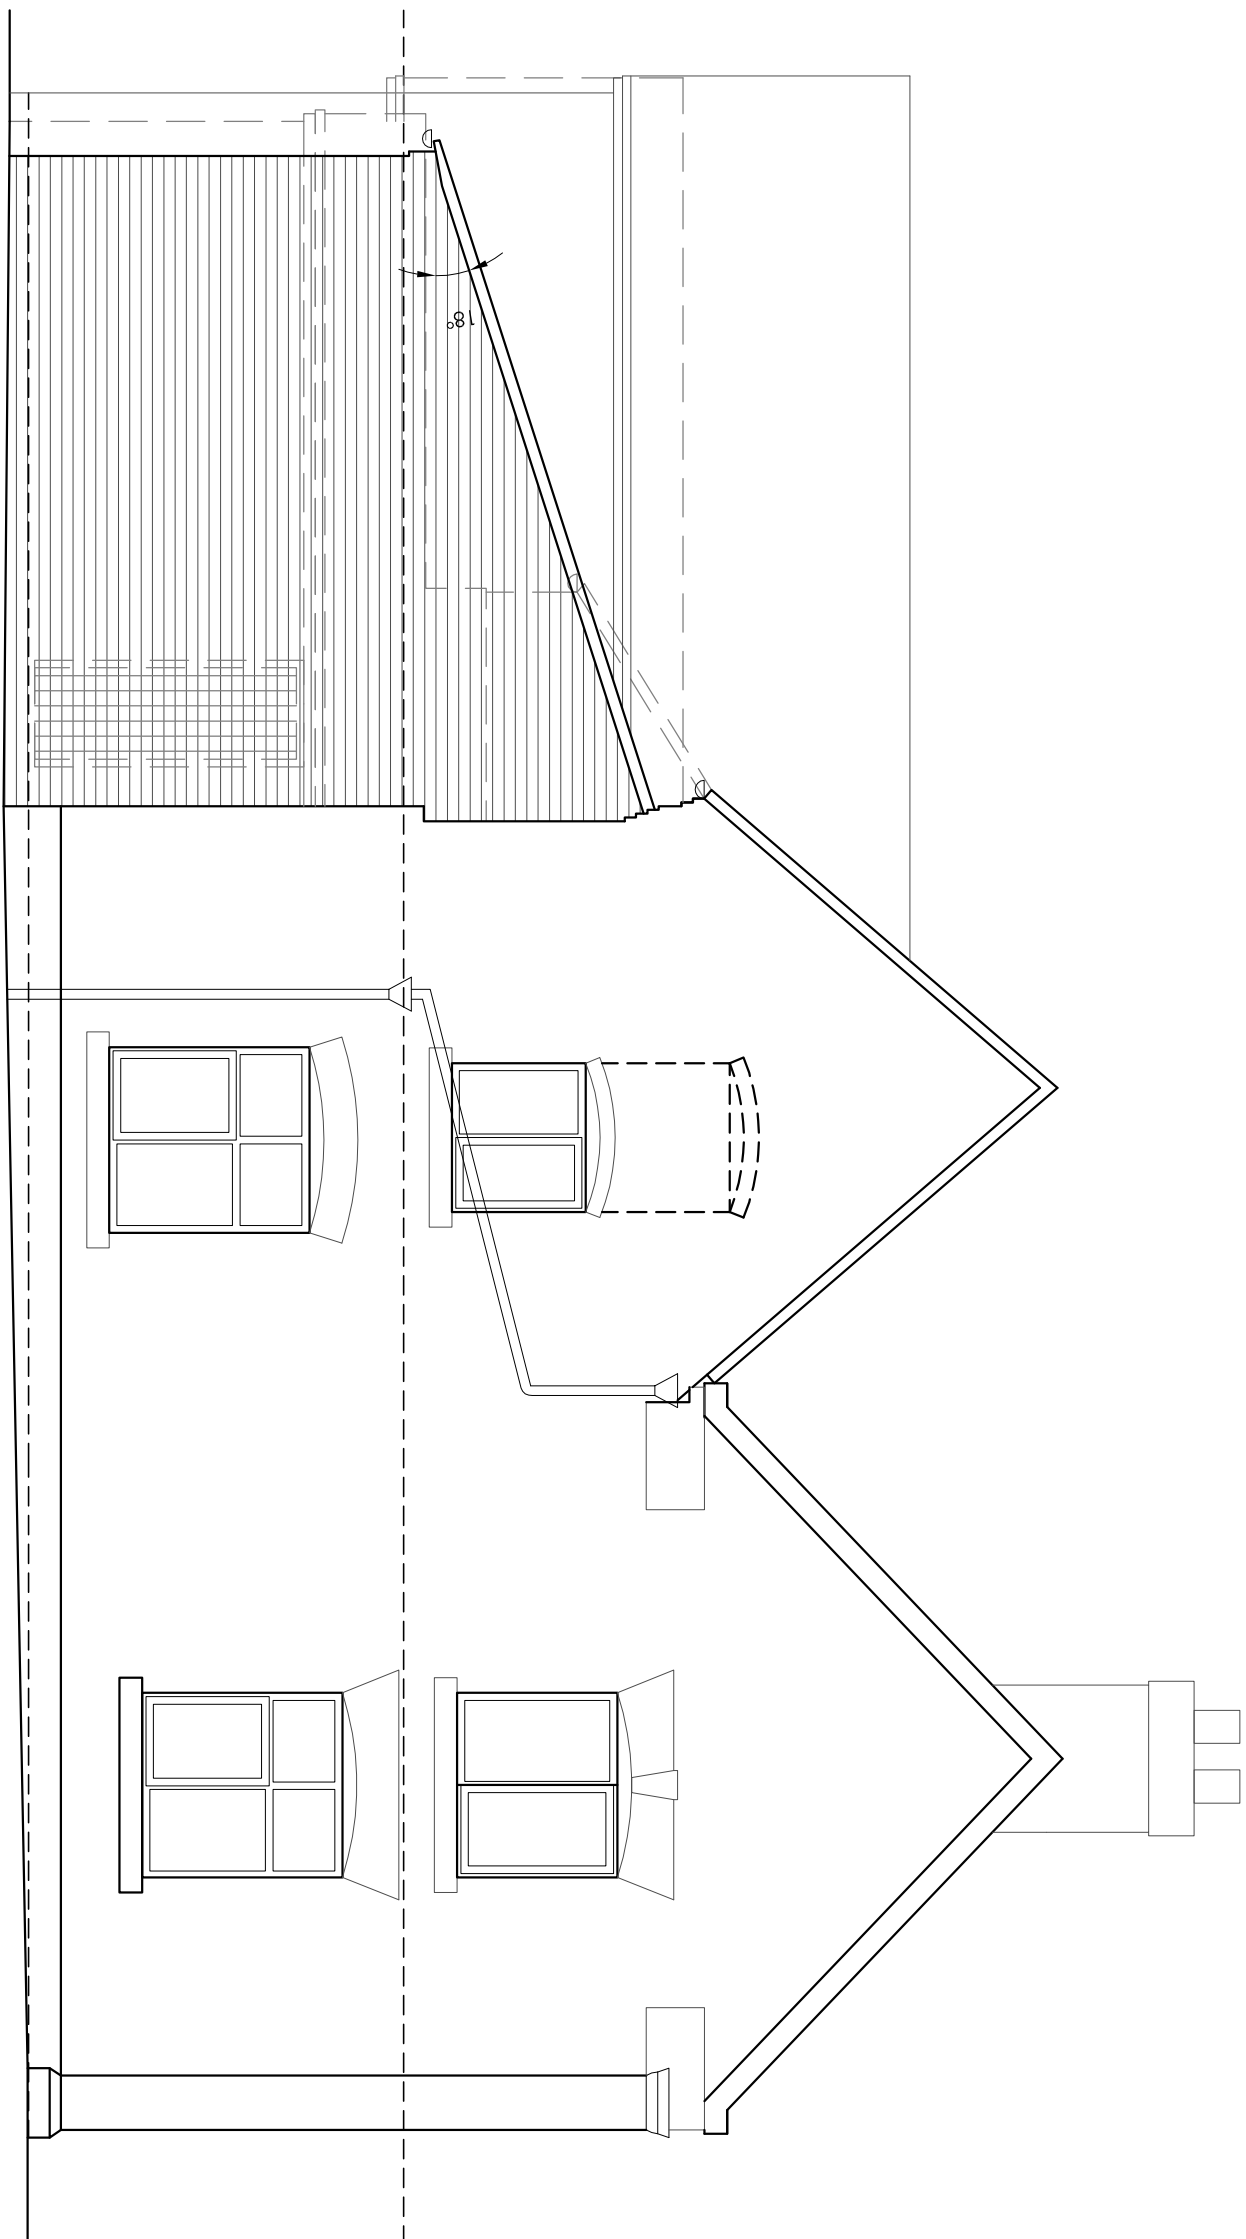


SIDE ELEVATION 1:50

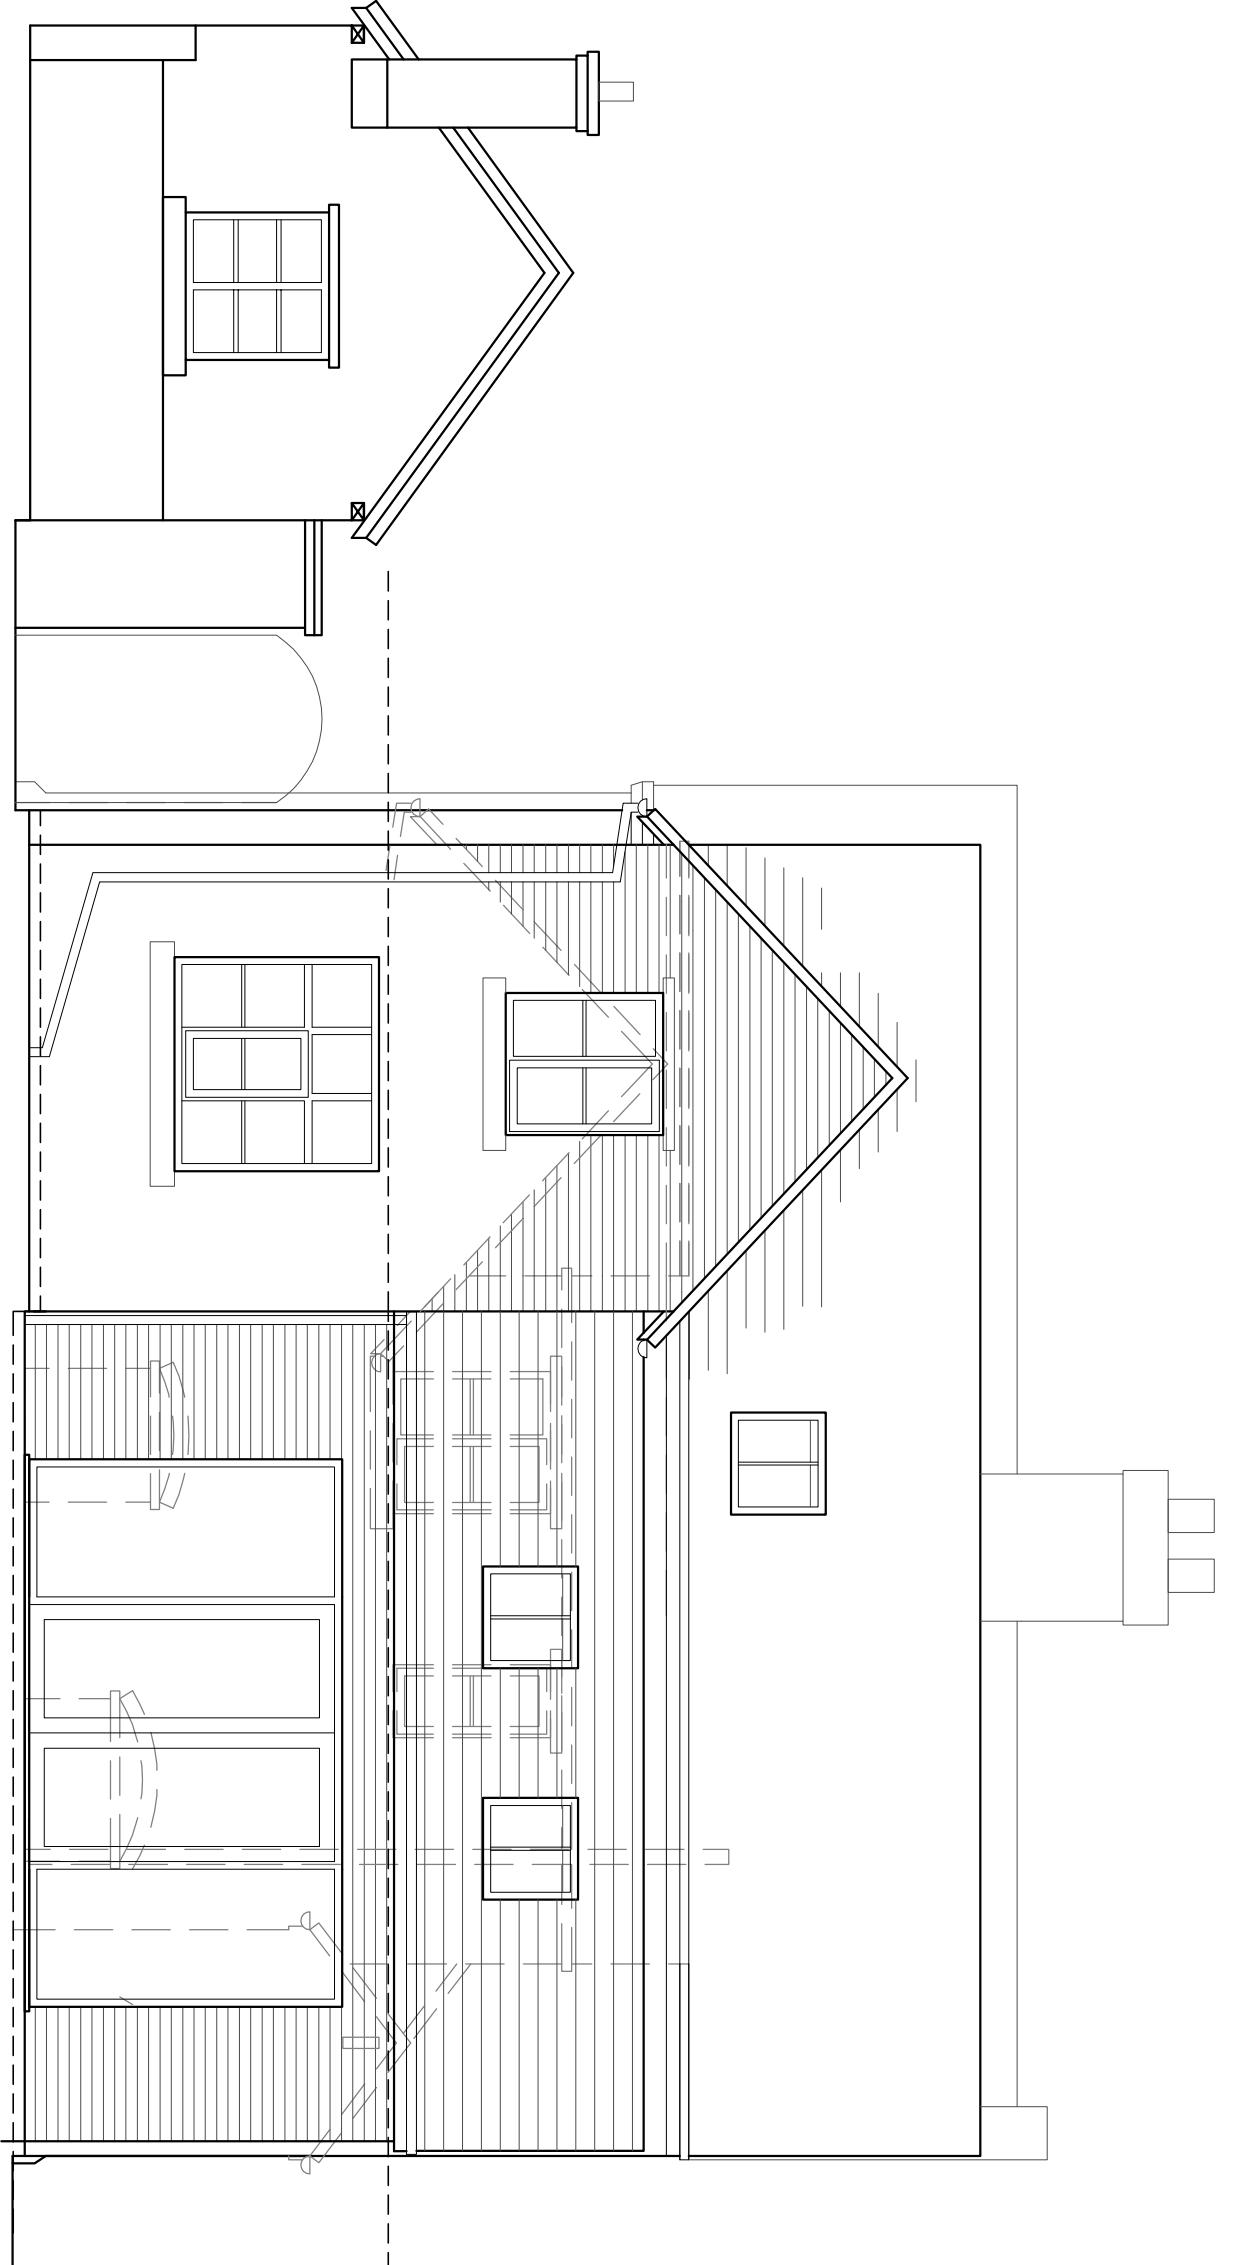


REAR ELEVATION 1:50

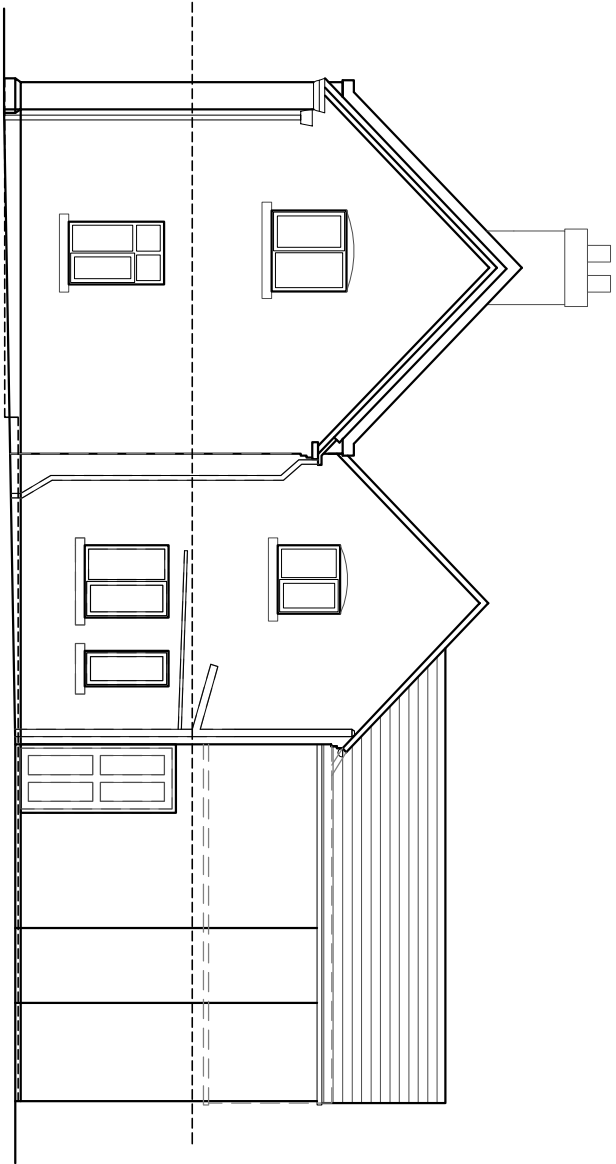



SIDE ELEVATION 1:100

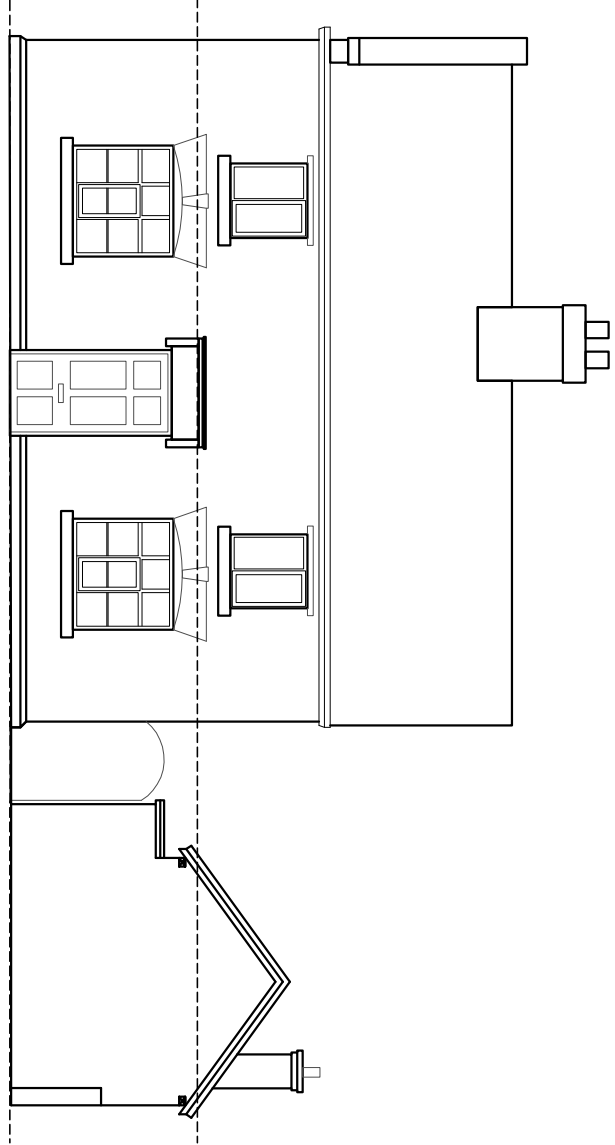

FRONT ELEVATION 1:100

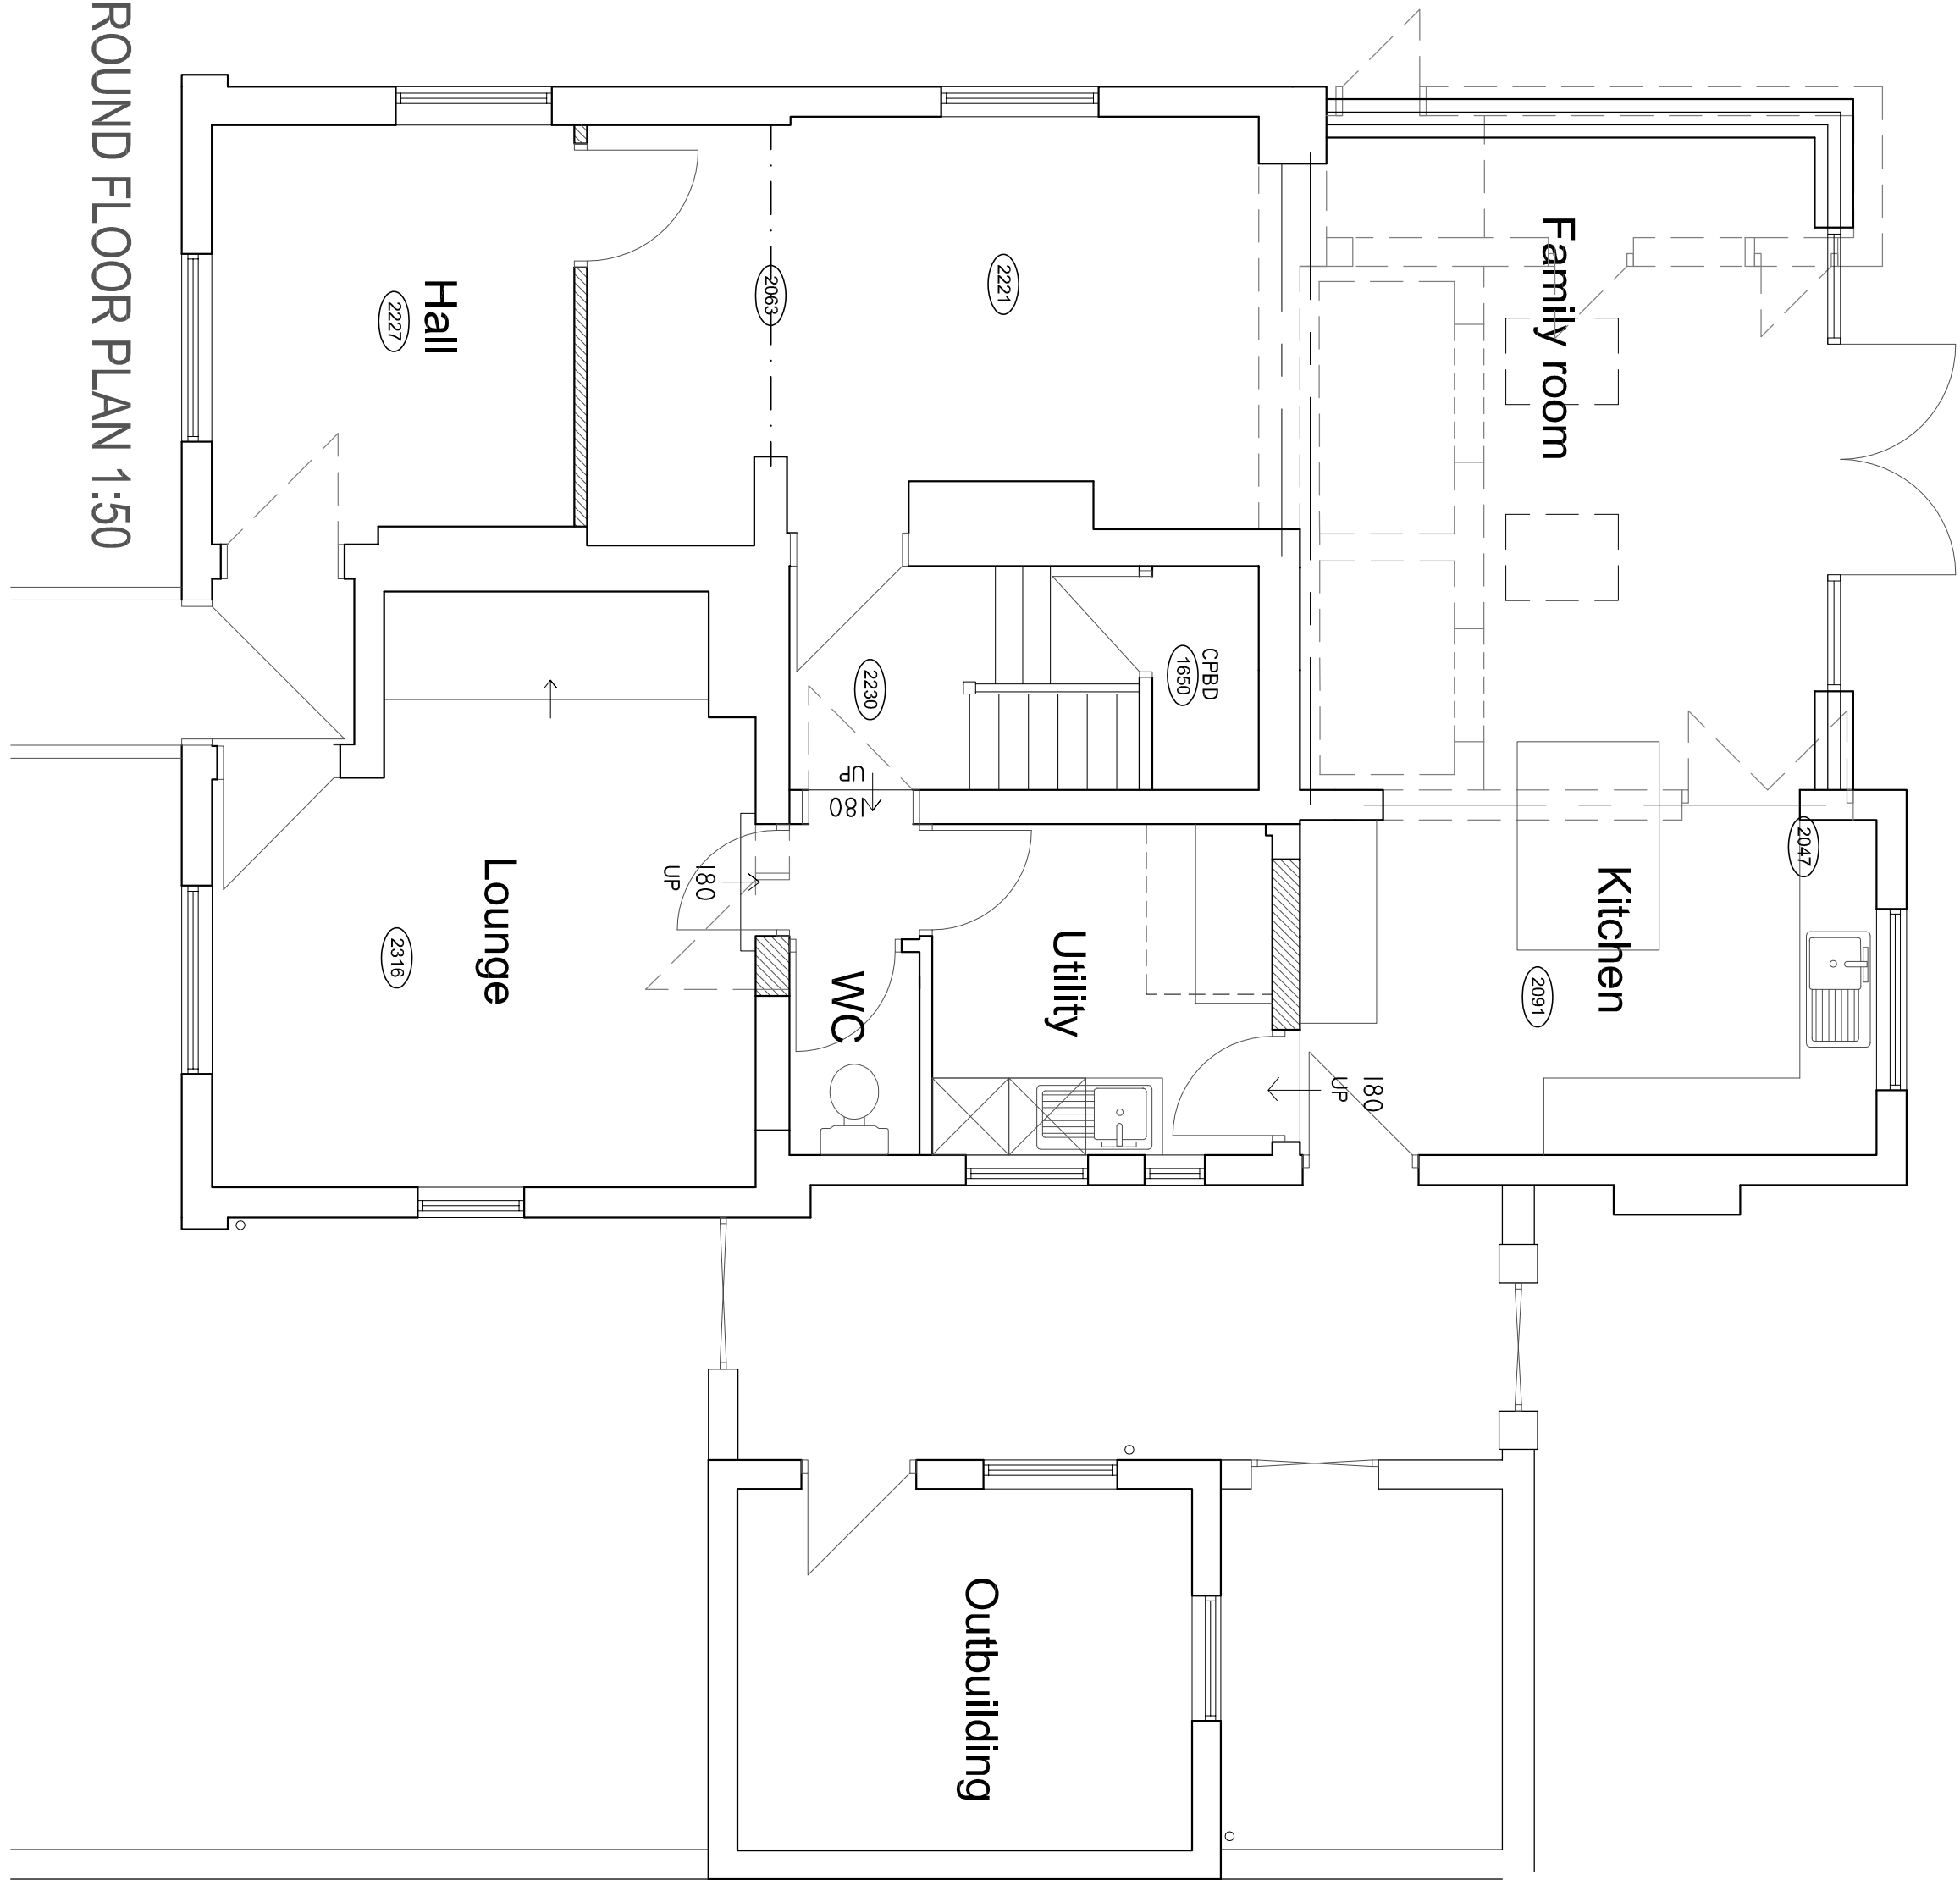

GROUND FLOOR PLAN 1:50

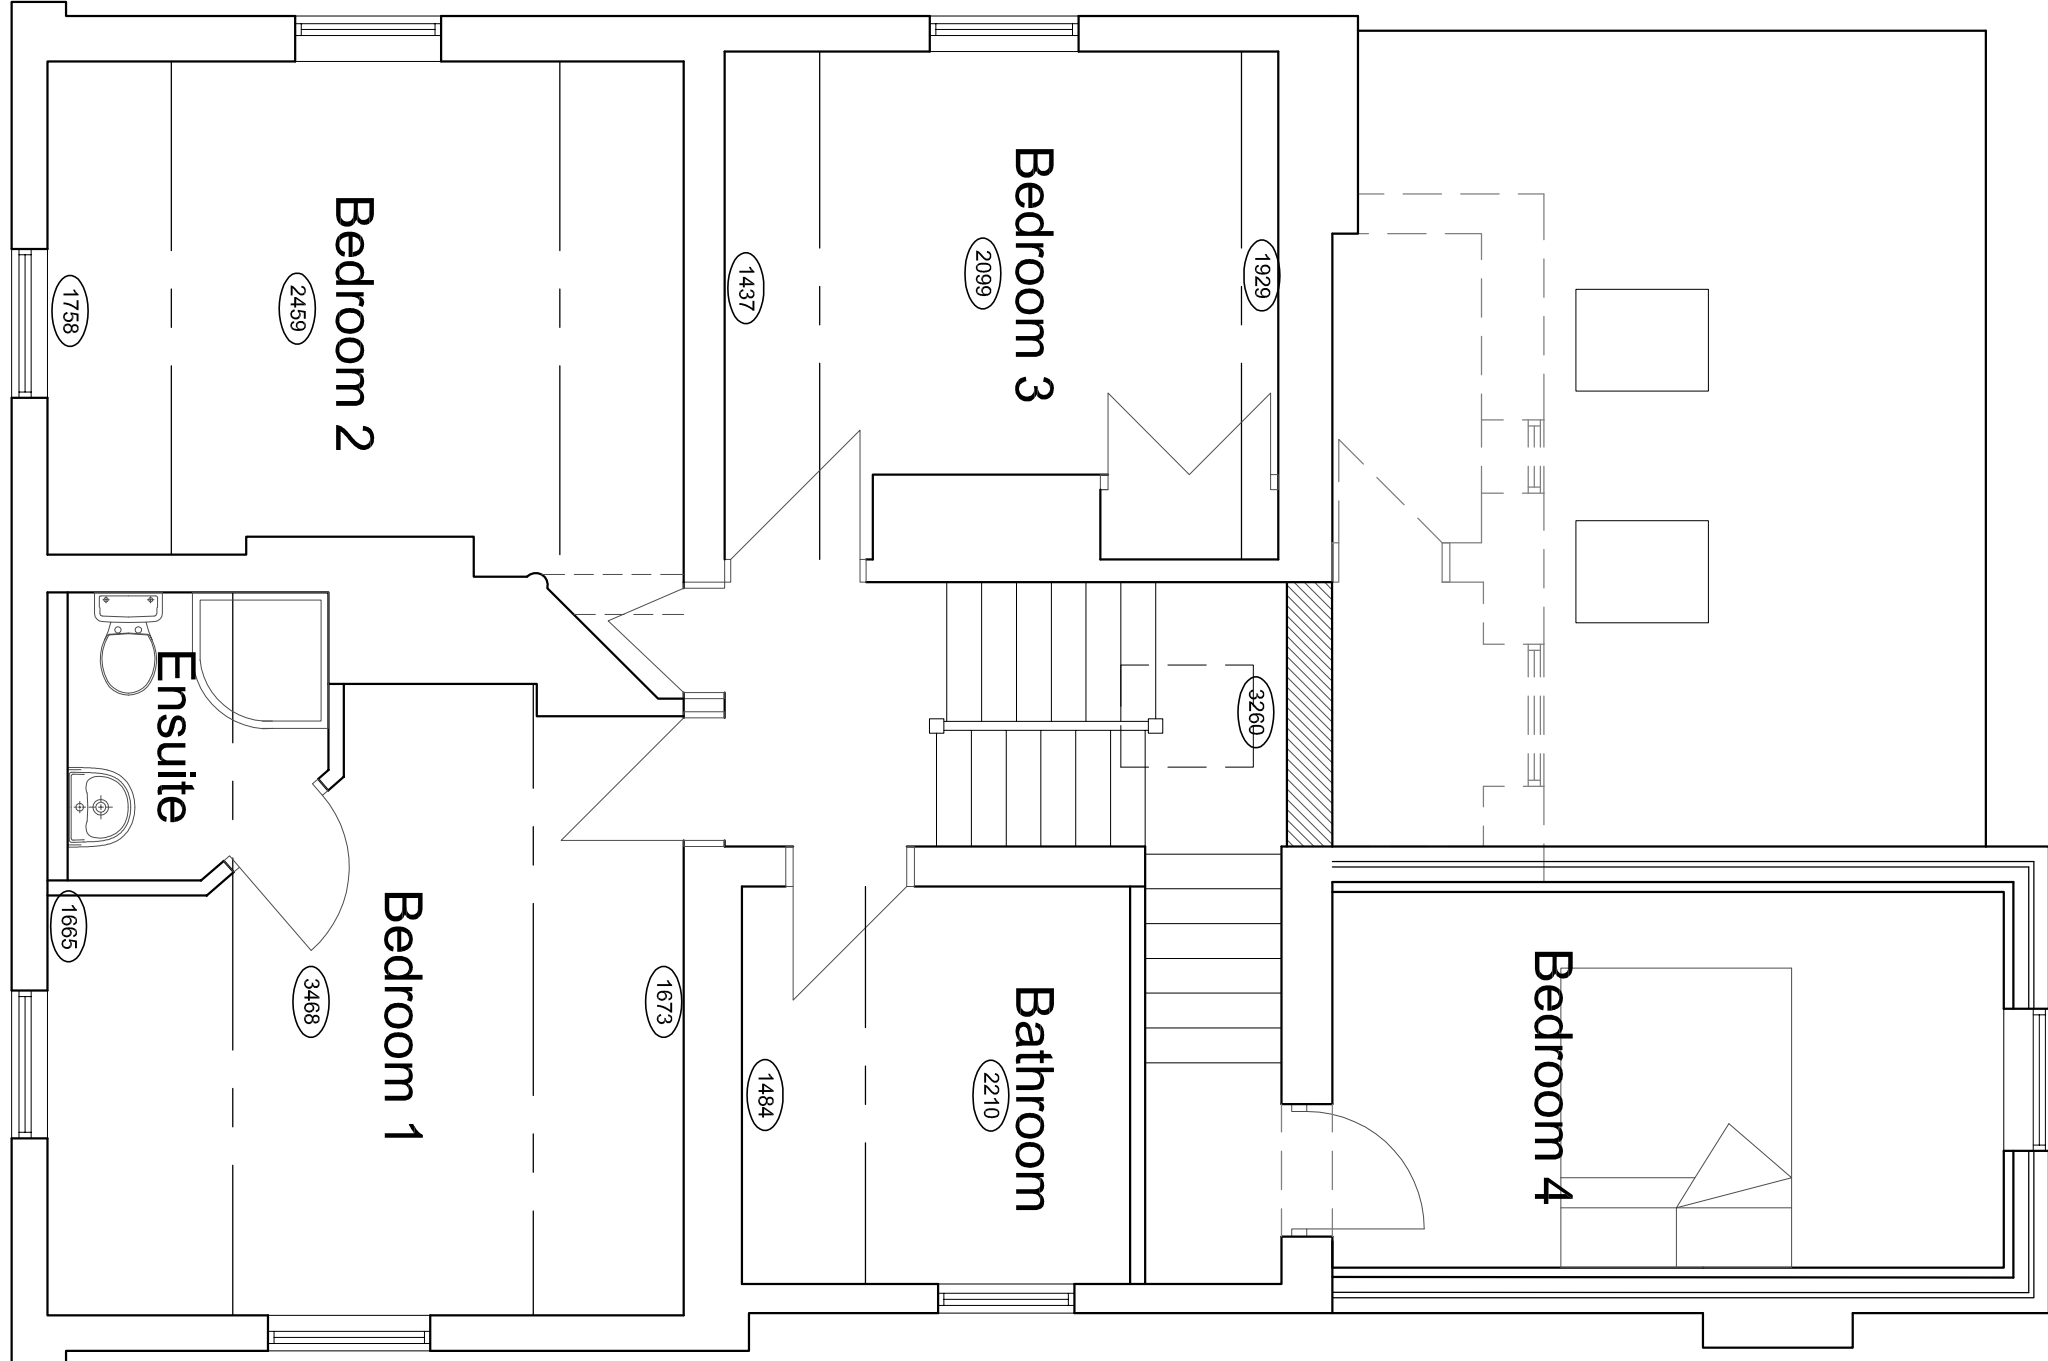 

FIRST FLOOR PLAN 1:50

Hewitt&Carr Architects
A. Design & Architecture Ltd
T. 01535 555889
E. enquiries@hccarchitects.co.uk
W. www.hccarchitects.co.uk

Client
MR AND MRS C DAVISON

Project
PROPOSED EXTENSION AND ALTERATIONS

Title
PLANS AND ELEVATIONS AS PROPOSED

Phase
SCHEME

Date
April 2021

Scale
8/A1 AS NOTED

Project No.
01054 AL(0)02

Drawing No.
01054 AL(0)02

Drawn
MJC

Checked

Rev
D