




Ordnance Survey © Crown copyright 2021 All rights reserved. Licence number 100051789

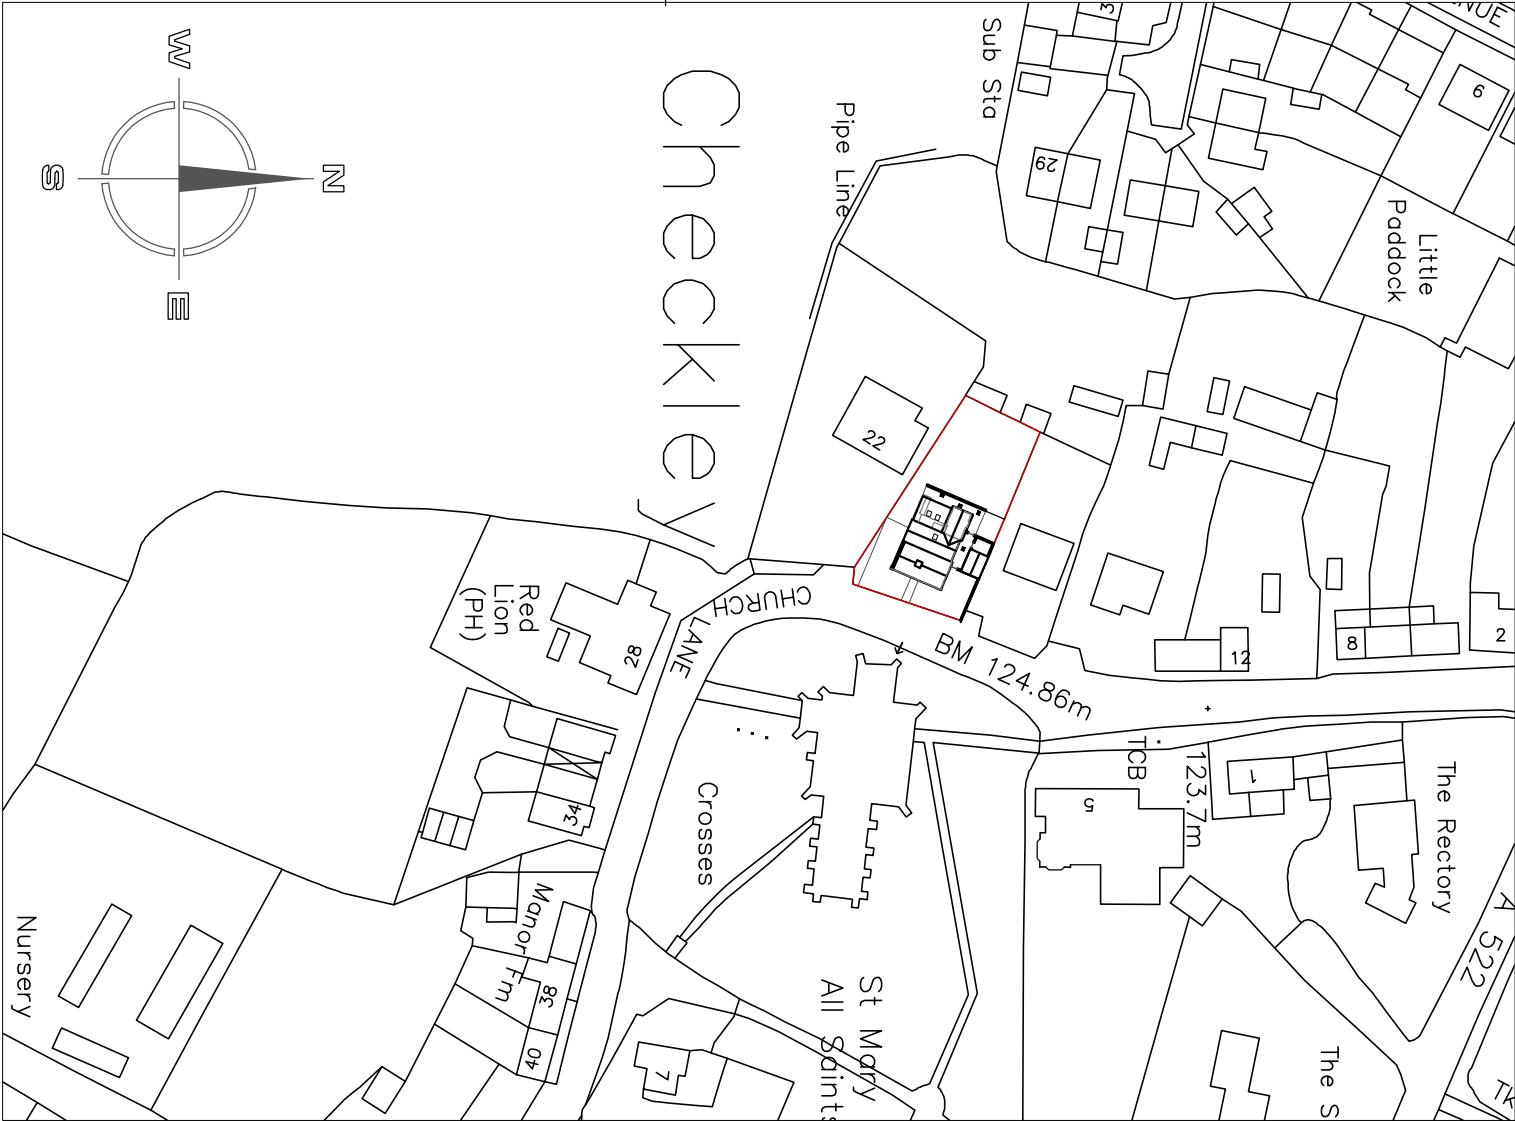


SITE LOCATION PLAN 1:1250

 

Ordnance Survey © Crown copyright 2021 All rights reserved. Licence number 100051789

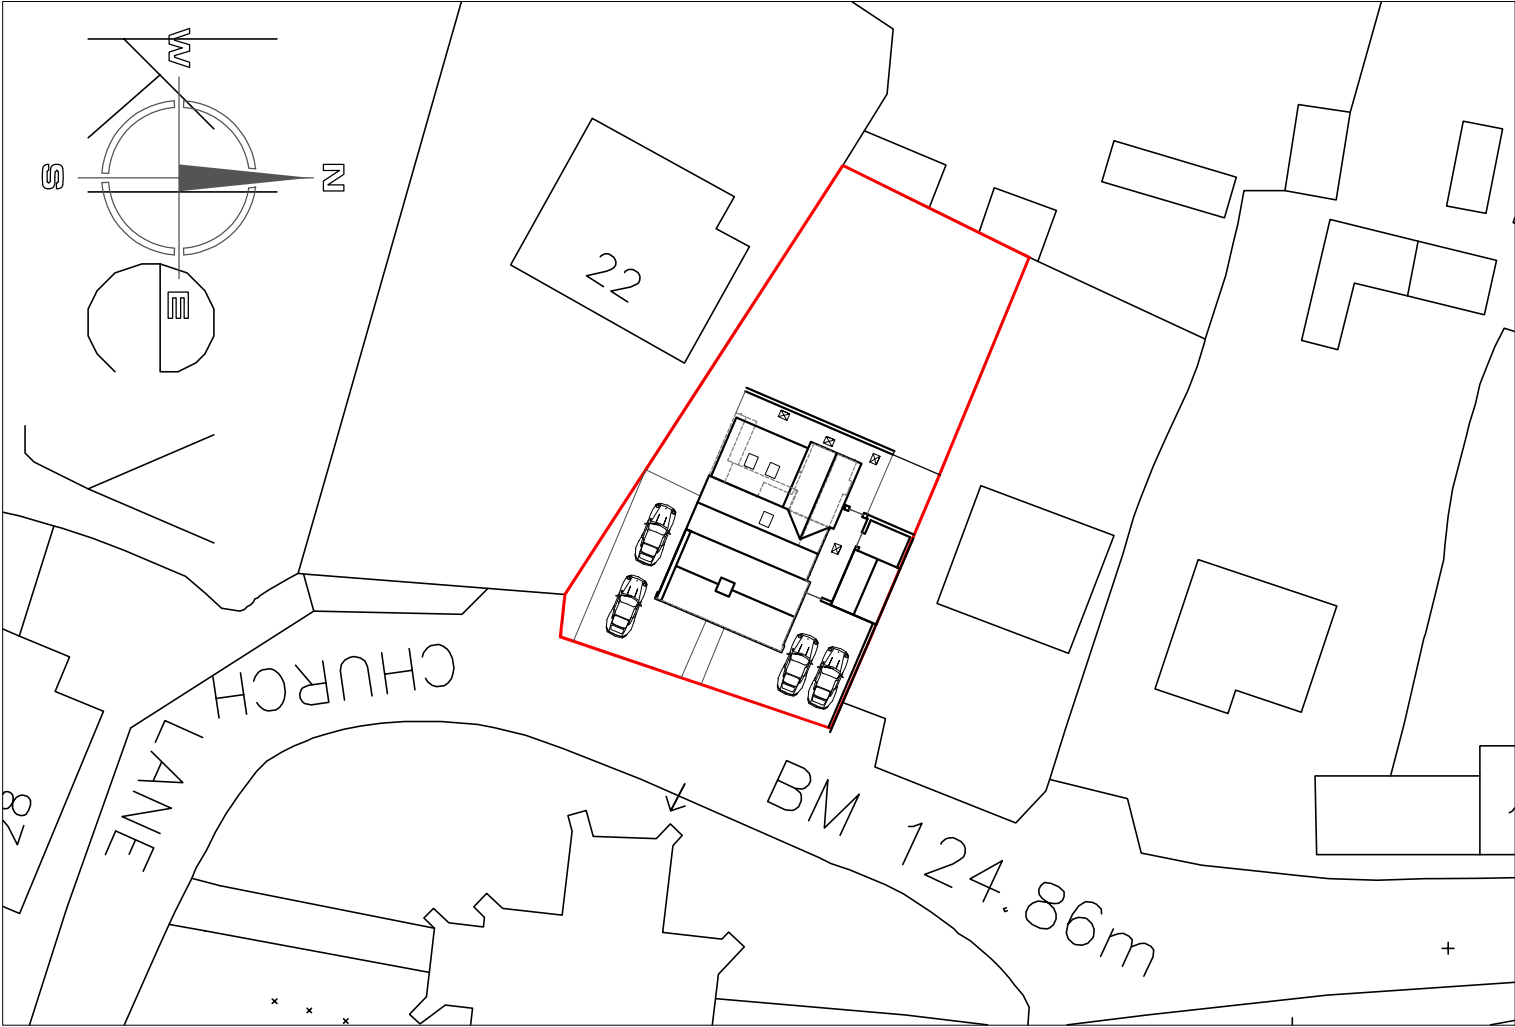

SITE LAYOUT PLAN 1:500

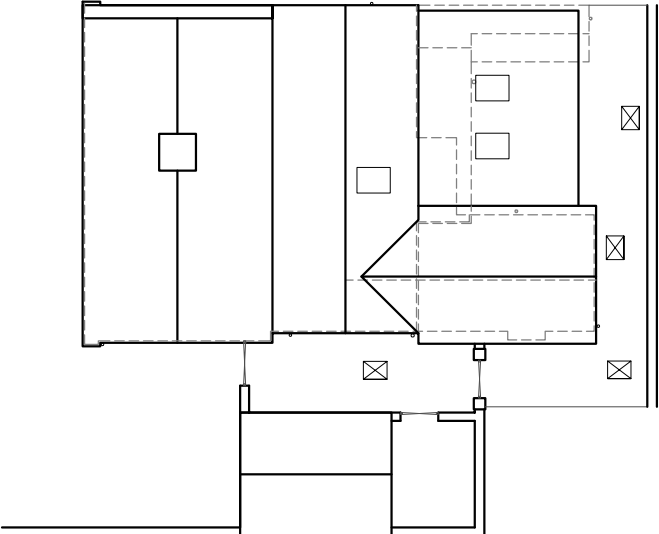

ROOF PLAN 1:200

Copyright of this drawing is vested in the Architect and it must not be copied or reproduced without consent. Figured dimensions only are to be taken from this drawing. All contractors must visit the site and be responsible for taking and checking all dimensions relative to their work. Hewitt&Carr Architects Ltd are to be advised of any variation between drawings and site conditions. THIS DRAWING IS FOR PLANNING PURPOSES ONLY AND CLIENTS/CONTRACTORS ARE ADVISED TO CLARIFY DIMENSIONS WITH THE ARCHITECT PRIOR TO SETTING OUT.

Rev	Drawn	Comments	Date
-----	-------	----------	------

Hewitt&Carr Architects
A: DaisyBank House | 17-19 Leek Road | Cheddle | ST10 1JE
T: 01538 756888
E: enquiries@hcarchitects.co.uk
W: www.hcarchitects.co.uk

Client
MR AND MRS C DAVISON

Project
PROPOSED EXTENSION AND ALTERATIONS

Title
SITE LOCATION PLAN/ROOF PLAN

Status
PLANNING

Date
MARCH 2021

Scale @A3 AS NOTED

Project No. Drawing No.
01054 AL(0)03 Rev A