


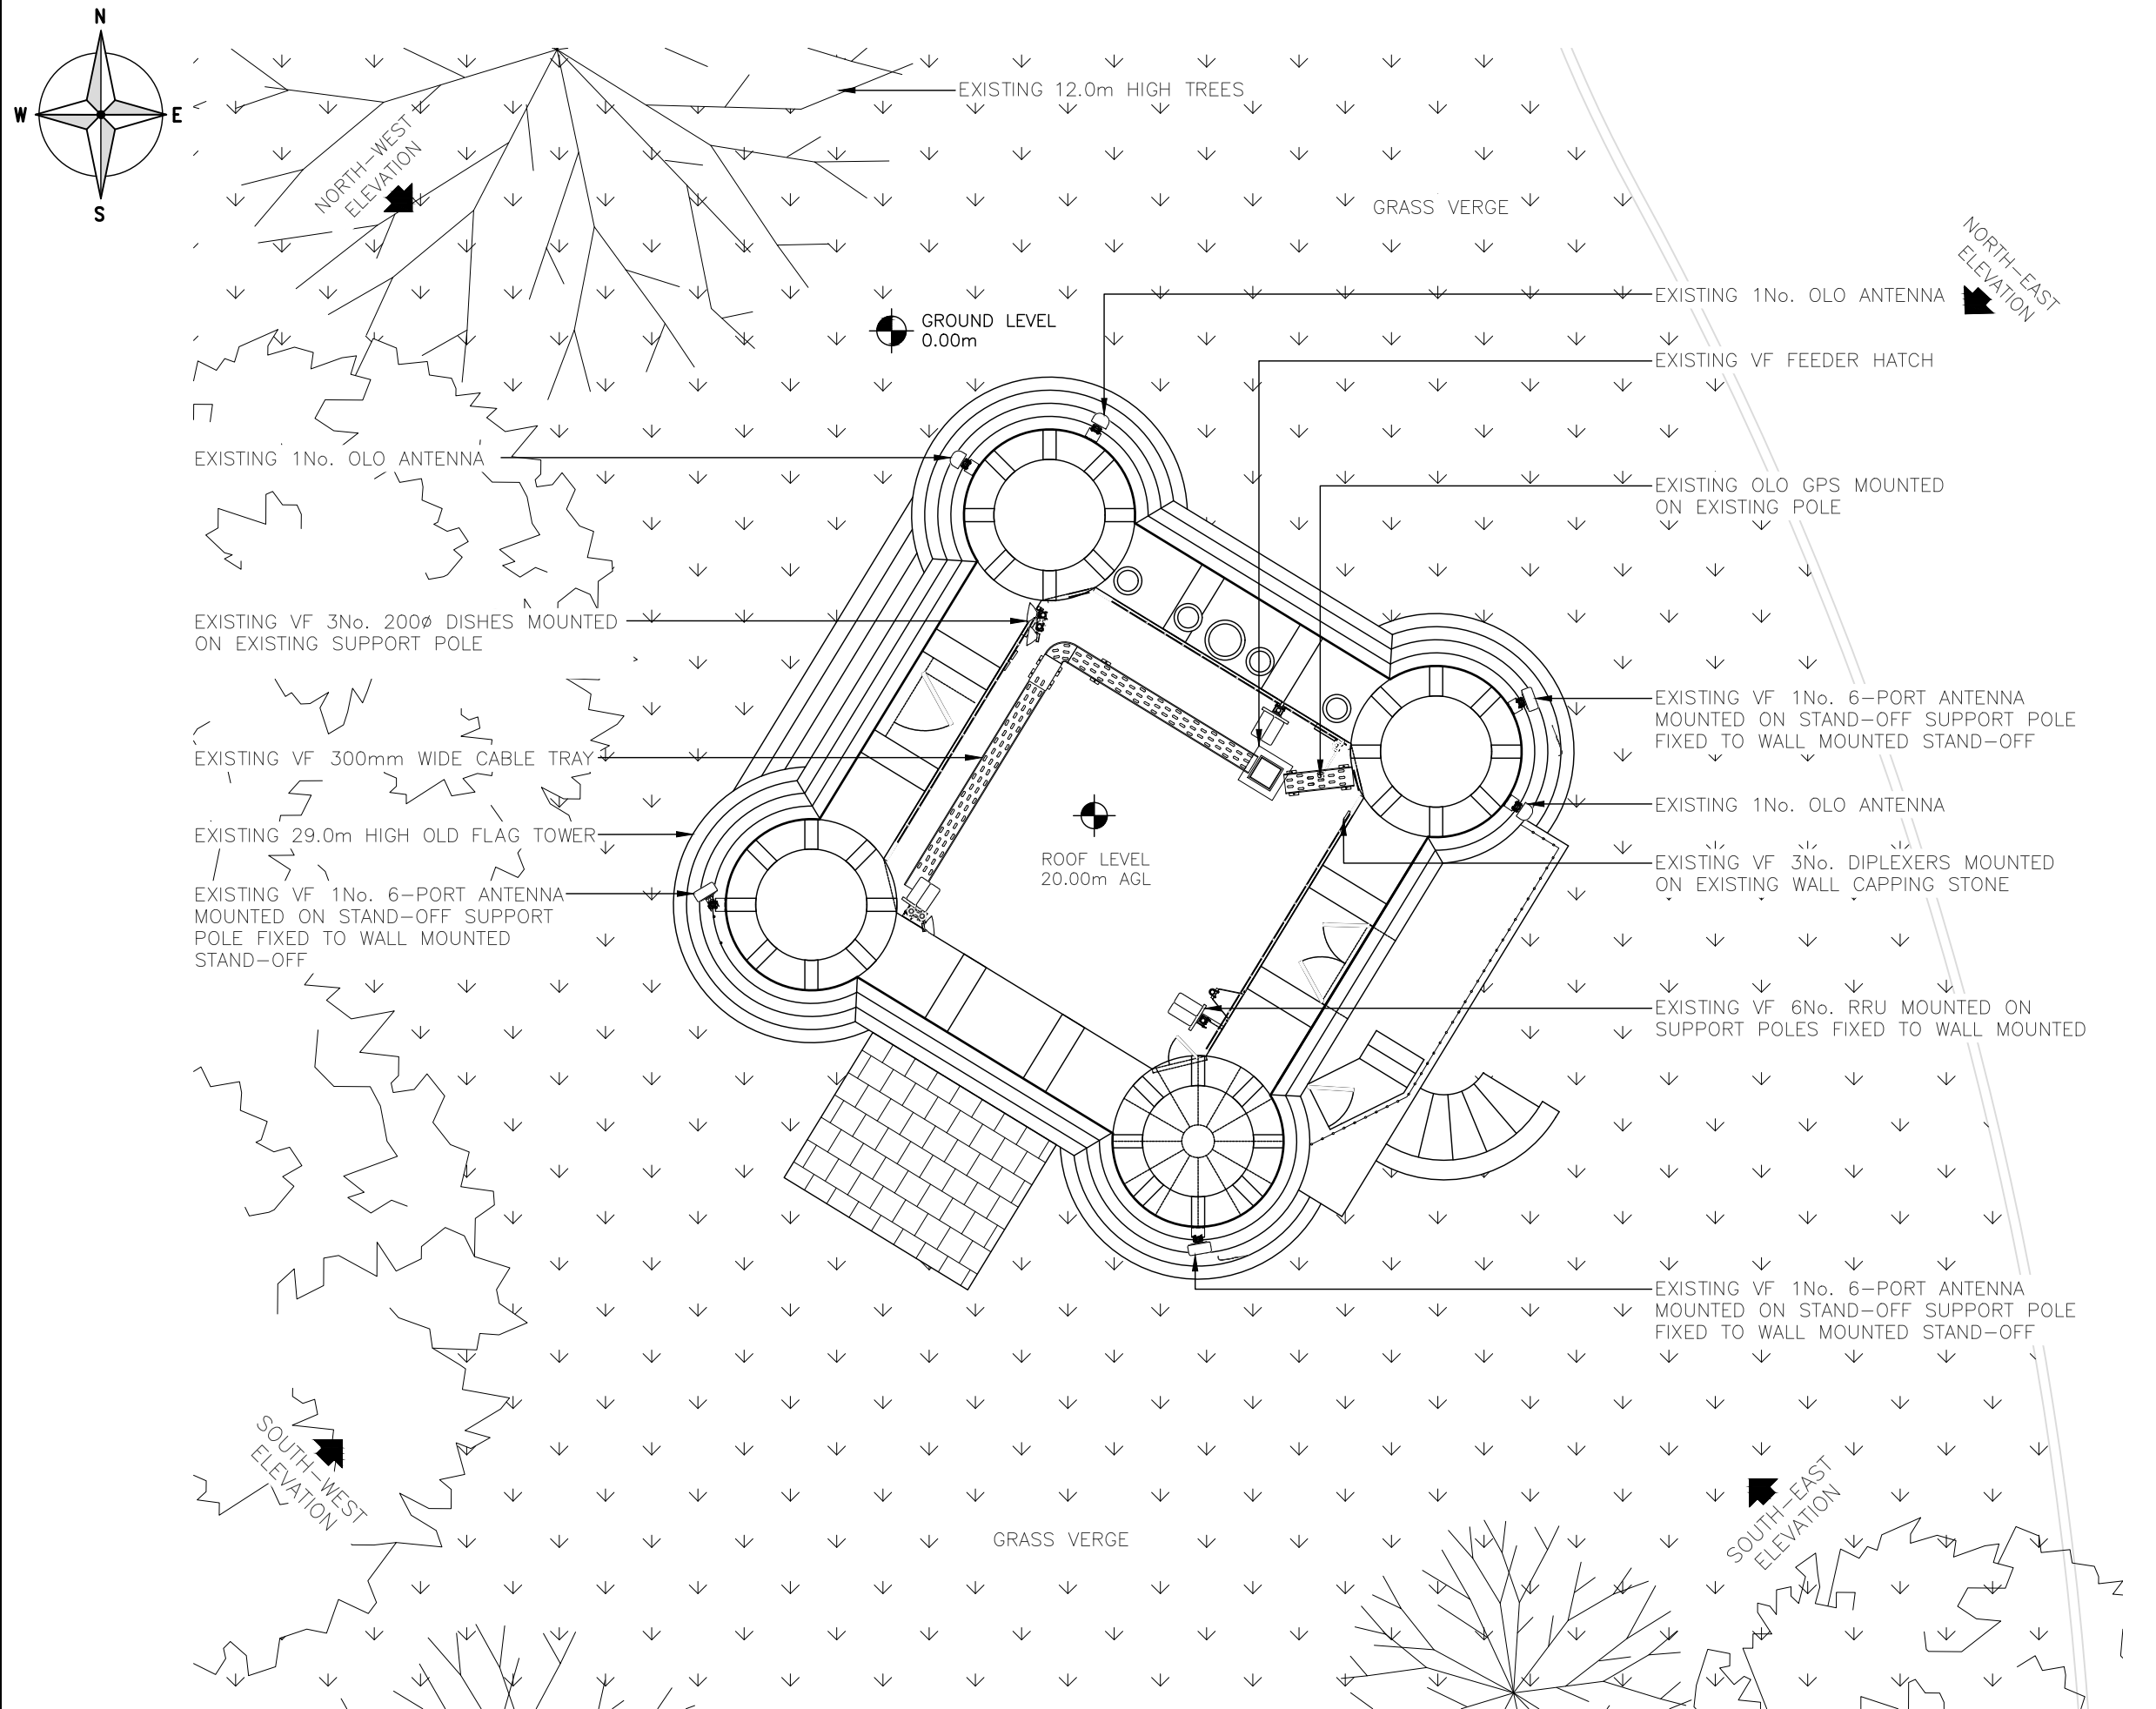

EXISTING SITE PLAN
(SCALE 1:100)

ALL DIMENSIONS ARE IN mm UNLESS NOTED OTHERWISE

N.G.R E: 406981 N: 343069

NOTES:


REV	MODIFICATION	BY	CH	DATE
B	Site Adopted	INS	BW	01.03.22
A	Issued for Approval	INS	JSO	08.04.21



Cell Name			Opt.
ALTON TOWERS OLD FLAG TOWER			A
Cell ID No			
CORNERSTONE	TEF	VF	
120839	N/A	88510	

Site Address / Contact Details
OLD FLAG TOWER
ALTON TOWERS LEISURE PARK
ALTON
STAFFORDSHIRE
ST10 4BZ

Drawing Title: EXISTING SITE PLAN			
Purpose of issue: PLANNING			Dwg Rev:
Drawing Number: 200			A
Surveyed By: THE INS GROUP		Original Sheet Size: A3	
Drawn: INS	Date: 01.03.22	Checked: JSO	Date: 01.03.22
Pack Issue:			B

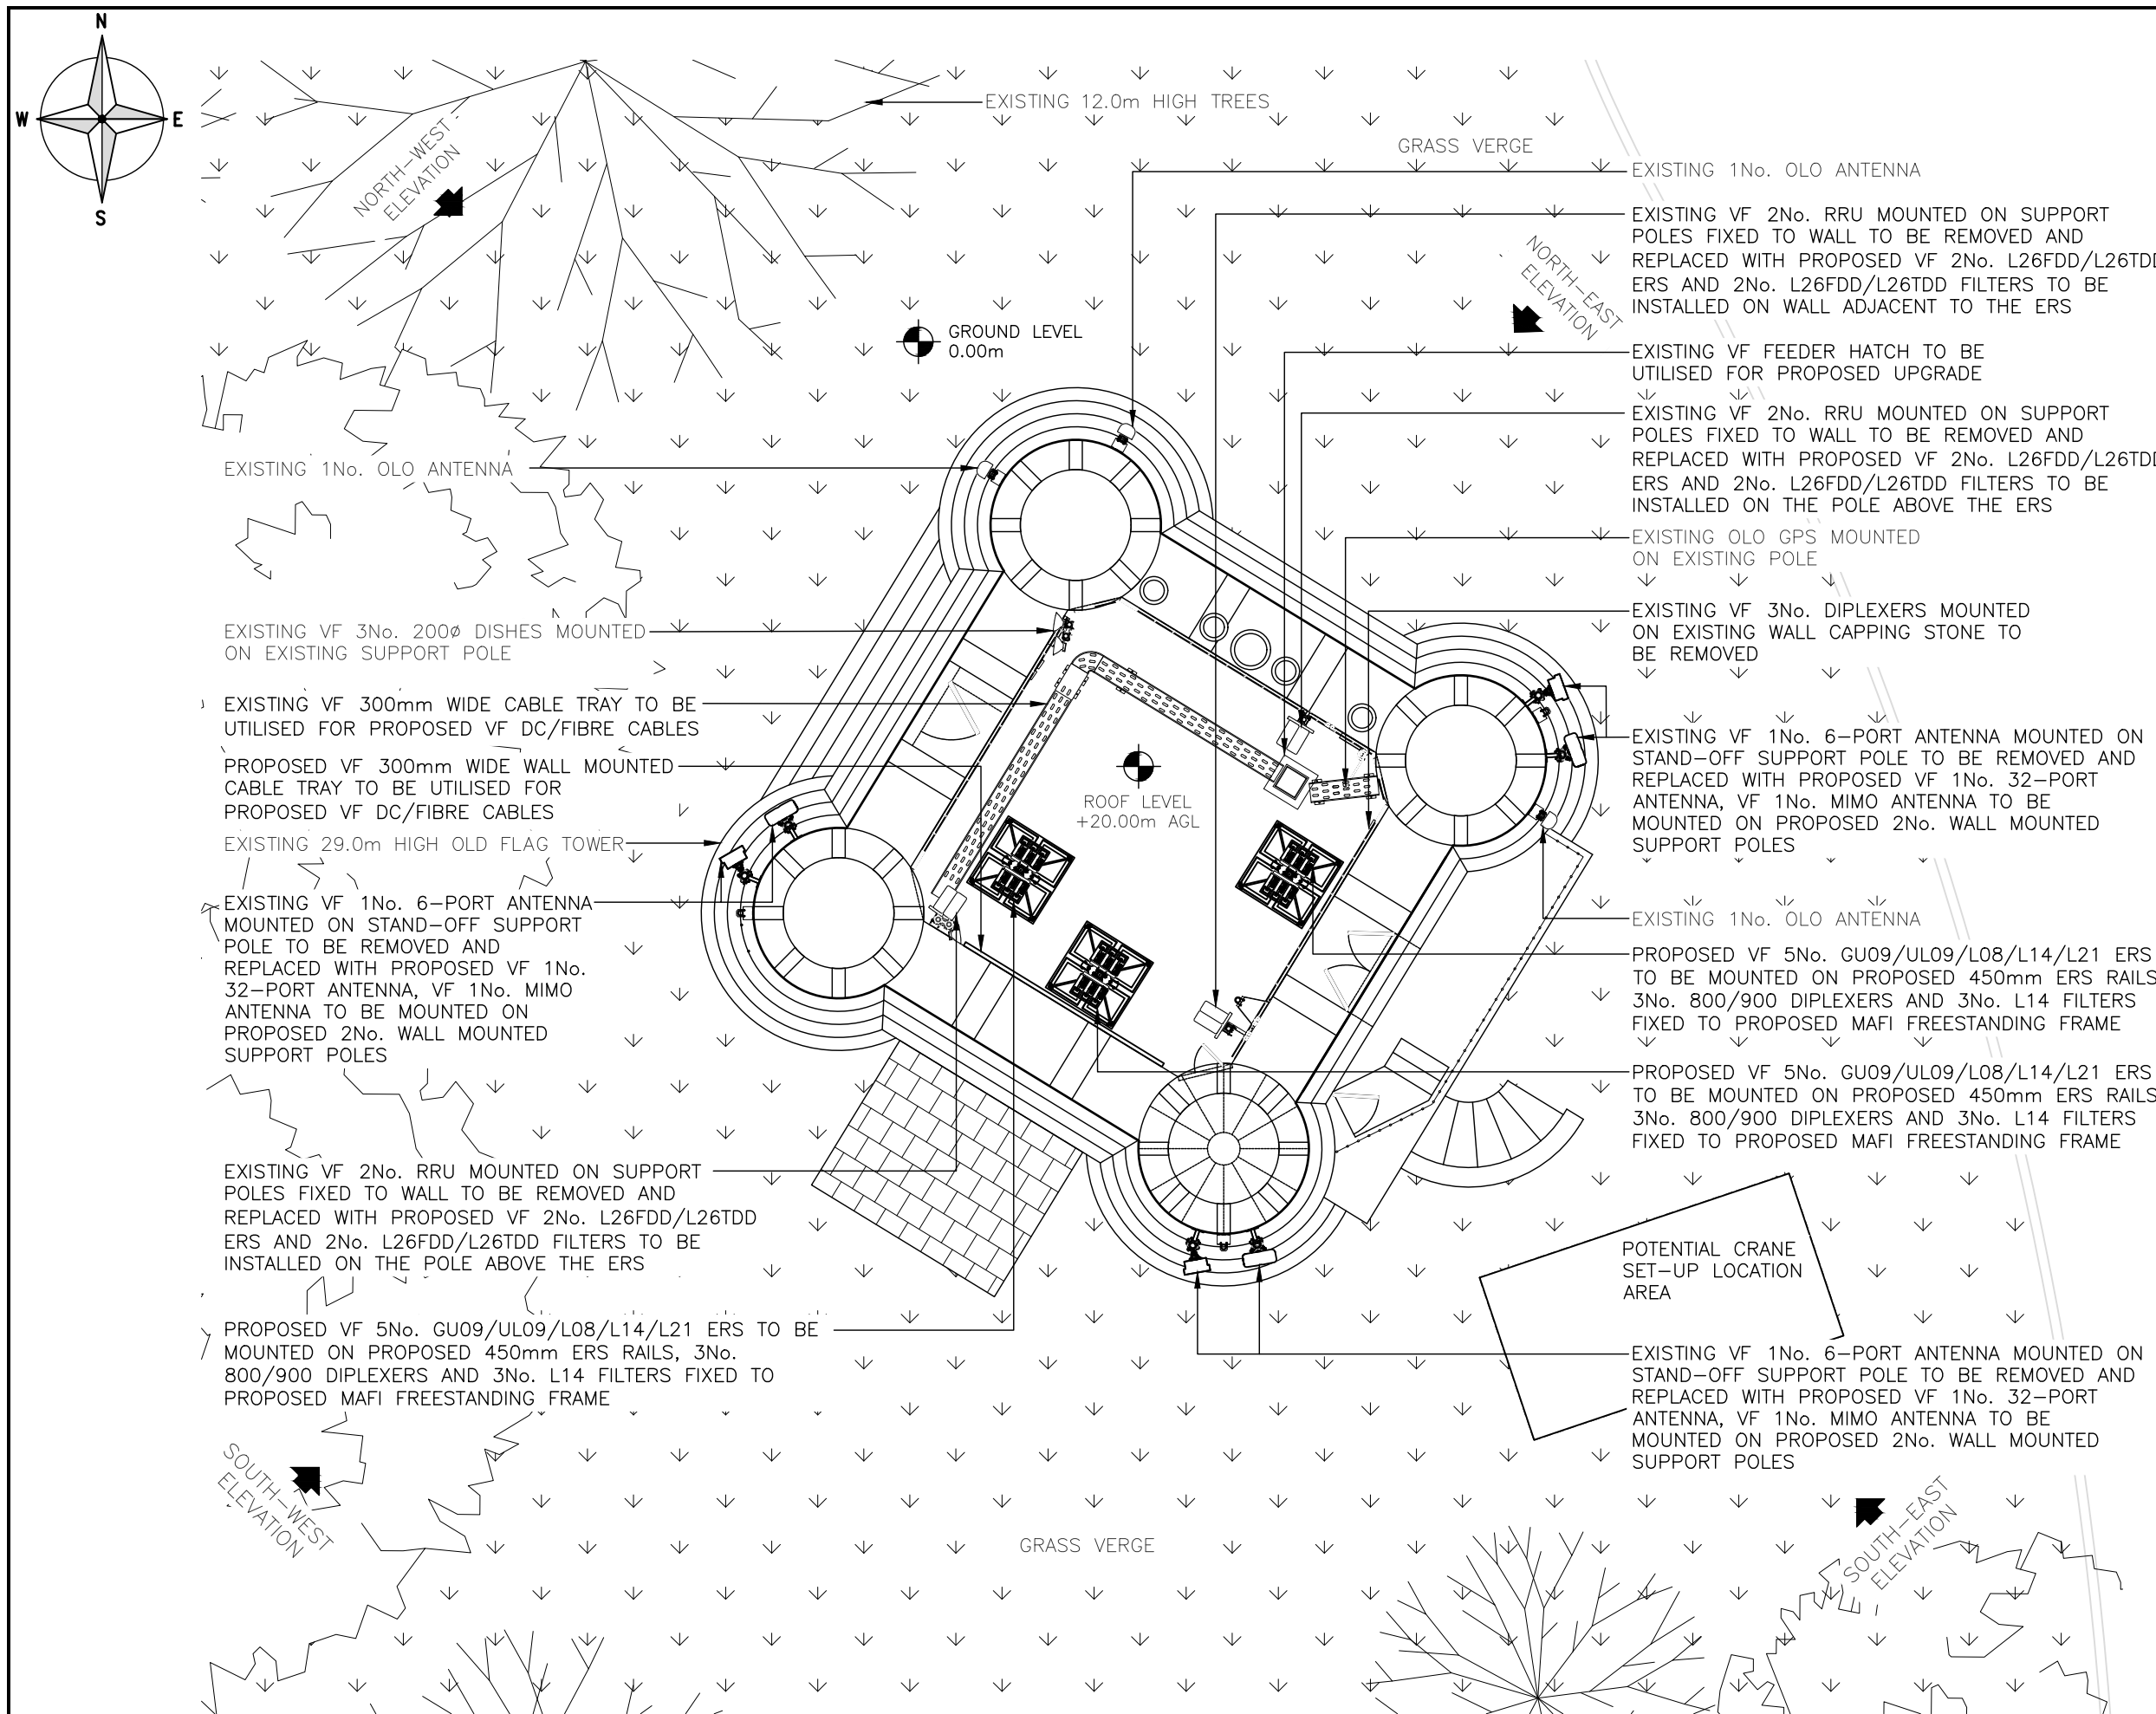

ALL DIMENSIONS ARE IN mm UNLESS NOTED OTHERWISE

N.G.R

E: 406981

N: 343069

NOTES:

H1+H11+H18+H19+H24+H30

COMMSCOPE RRYHHHTT4S4-65BR8

AZIMUTHS: 70°/170°/330°

TOP/CL/US-27.00m/25.95m/24.90m

AIR 3227

AZIMUTHS: 70°/170°/330°

TOP/CL/US-27.00m/26.72m/26.44m

PROPOSED VF DC/FIBRE CABLES TO BE UTILISED EXISTING AND PROPOSED CABLE MANAGEMENT.

B	Site Adopted	INS	BW	01.03.22
A	Issued for Approval	INS	JSO	08.04.21
REV	MODIFICATION	BY	CH	DATE

CORNERSTONE - BEACON

Cell Name		Opt.
ALTON TOWERS OLD FLAG TOWER		A
Cell ID No		
CORNERSTONE	TEF	VF
120839	N/A	88510
Site Address / Contact Details		
OLD FLAG TOWER ALTON TOWERS LEISURE PARK ALTON STAFFORDSHIRE ST10 4BZ		
Drawing Title: PROPOSED SITE PLAN		
Purpose of issue: PLANNING		Dwg Rev:
Drawing Number: 201		A
Surveyed By: THE INS GROUP	Original Sheet Size: A3	Pack Issue:
Drawn: INS	Date: 01.03.22	Checked: JSO
	Date: 01.03.22	B

The drawings comply with Standard Vodafone ICNIRP design guidelines.
Designed in accordance with CORNERSTONE Beacon document: SDN0009 'ICNIRP Compliance Summary'

PROPOSED SITE PLAN
(SCALE 1:100)