



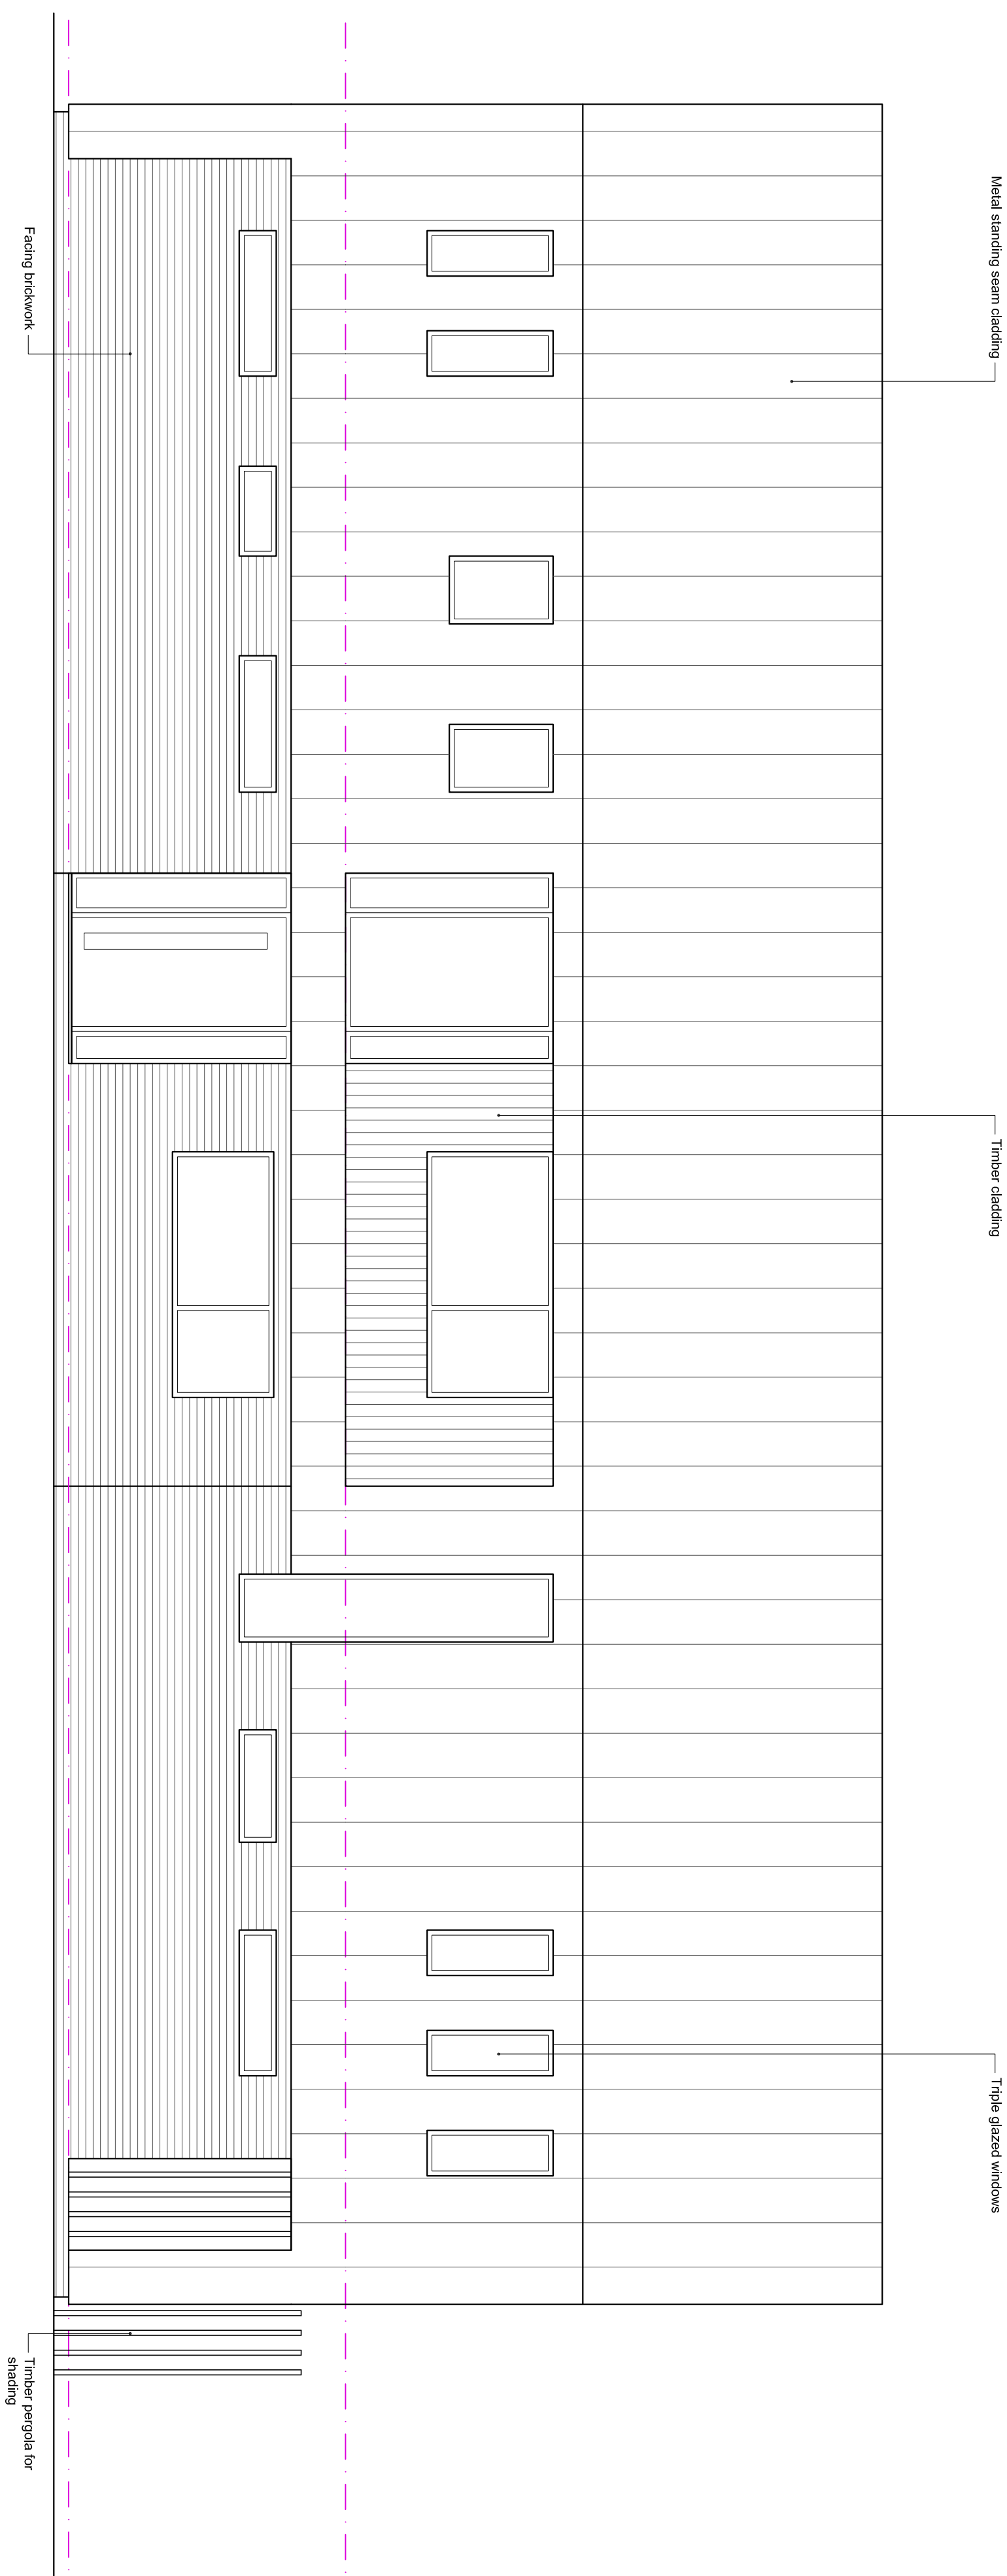

FRONT ELEVATION 1:50

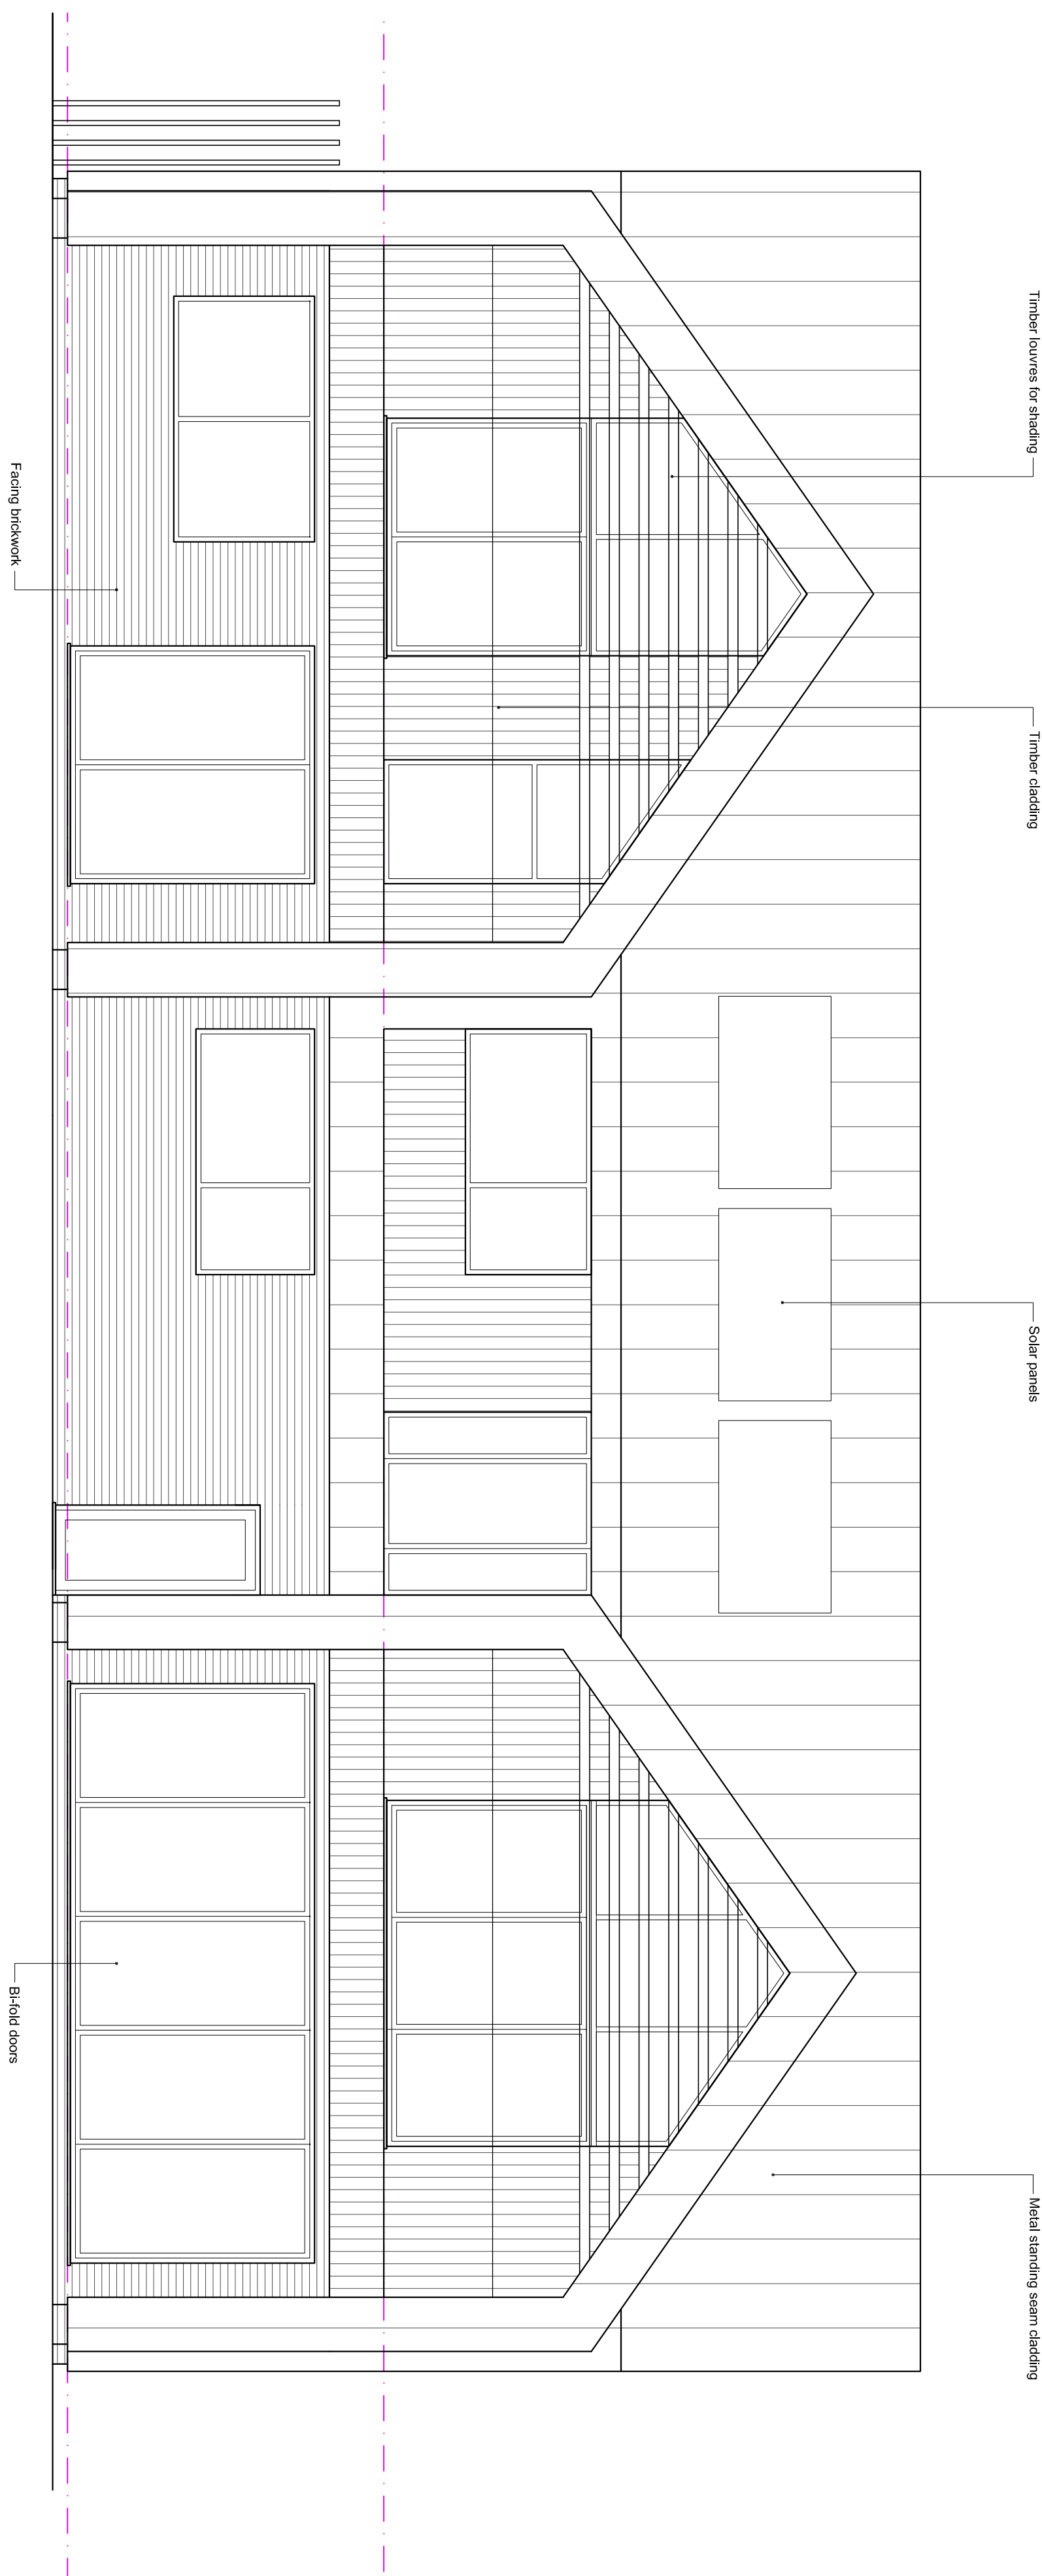

REAR ELEVATION 1:50



Rev	Drawn	Comments	Date
A	KEW	Materials amended following planning meeting	Feb 22
B	KEW	Revised planning application	Apr 22

Copyright of this drawing is vested in the Architect and if must not be copied reproduced without consent. Figured dimensions only are to be taken from the drawing. All contractors must verify the site and be responsible for taking and checking all dimensions relative to their work. **Heinrich Architects Ltd** are to be advised of any variation between drawings and site conditions. **CLIENTS ARE ADVISED TO CLAMIFY DIMENSIONS WITH THE ARCHITECT PRIOR TO SETTING OUT AND NOT TO SCALE FROM THE DRAWING**

Hewitt & Carr Architects
A: Daisybank House | 17-19 Leek Road | Cheadle | ST10 1JE
T: 01538 754888
E: enquiries@hccarchitects.co.uk
W: www.hccarchitects.co.uk

Client
Mr & Mrs C Green

Project
Eco House Replacement Dwelling at
Wildwood, Farley Lane, Alton ST10 4B

Proposed Elevations

Status Planning

Date Sept 2021

Scale @A1 AS NOTED

Project No	Drawing No.
------------	-------------

01038 AL(0)53

Rev