






front elevation

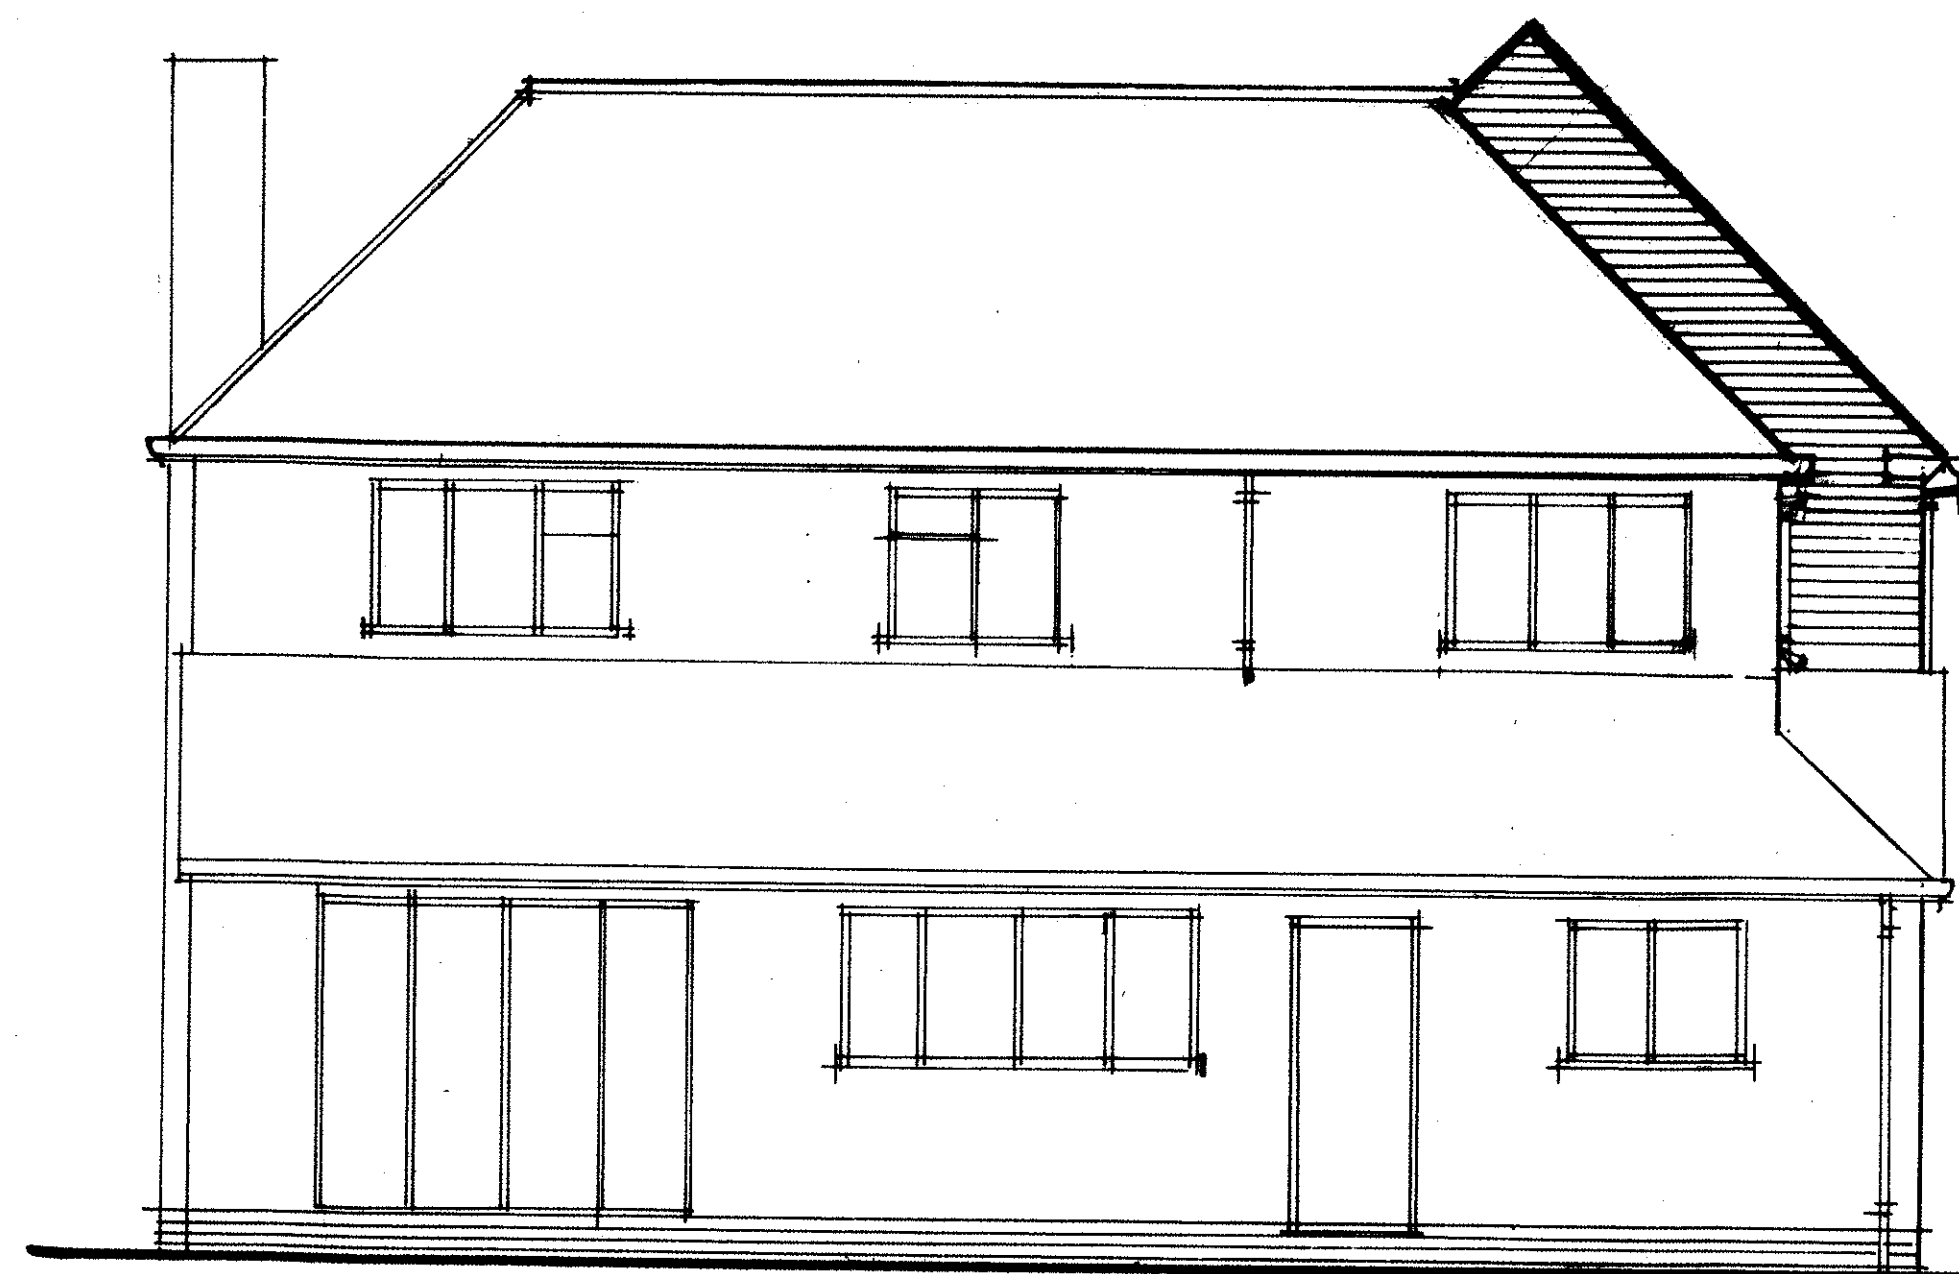


rear elevation

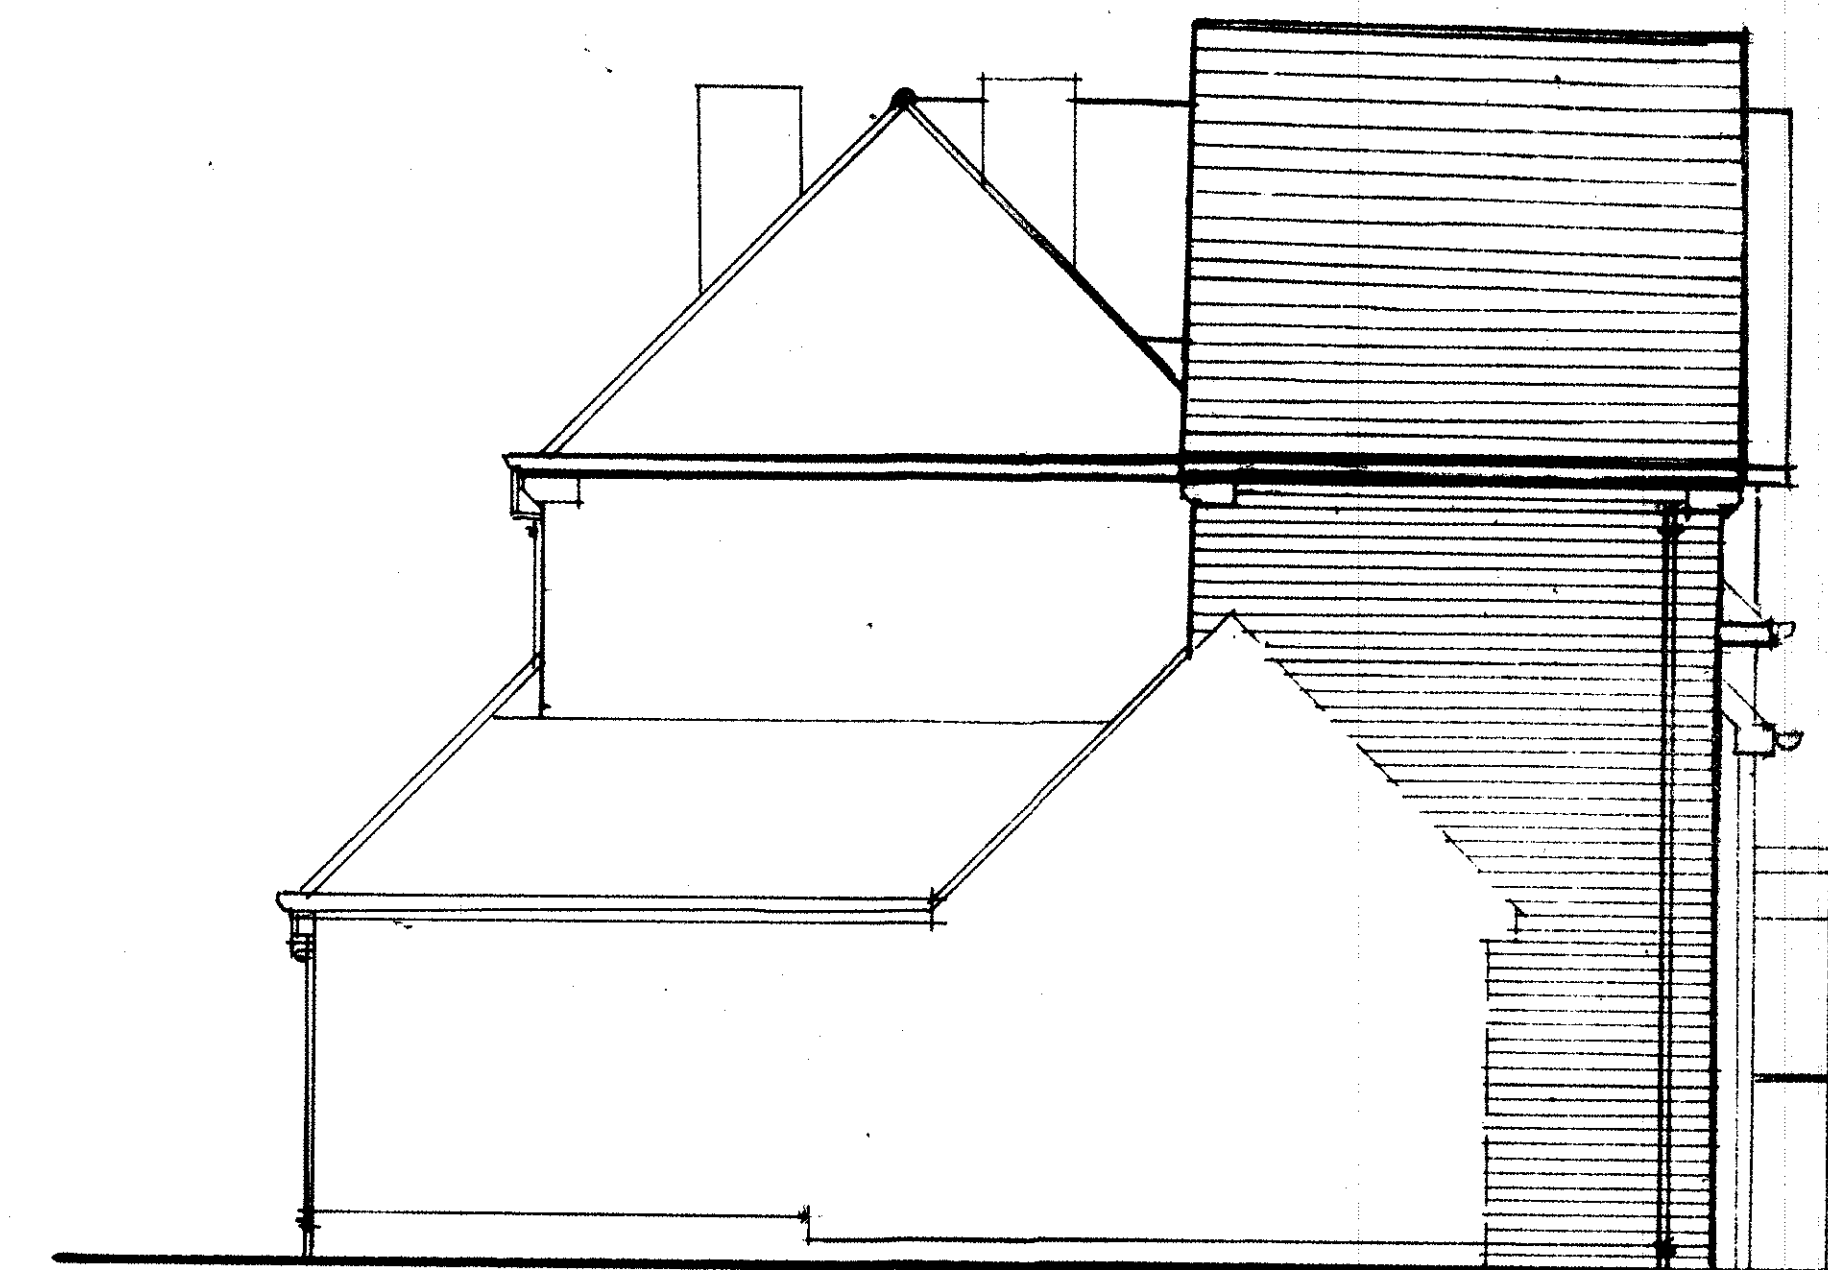


side elevation

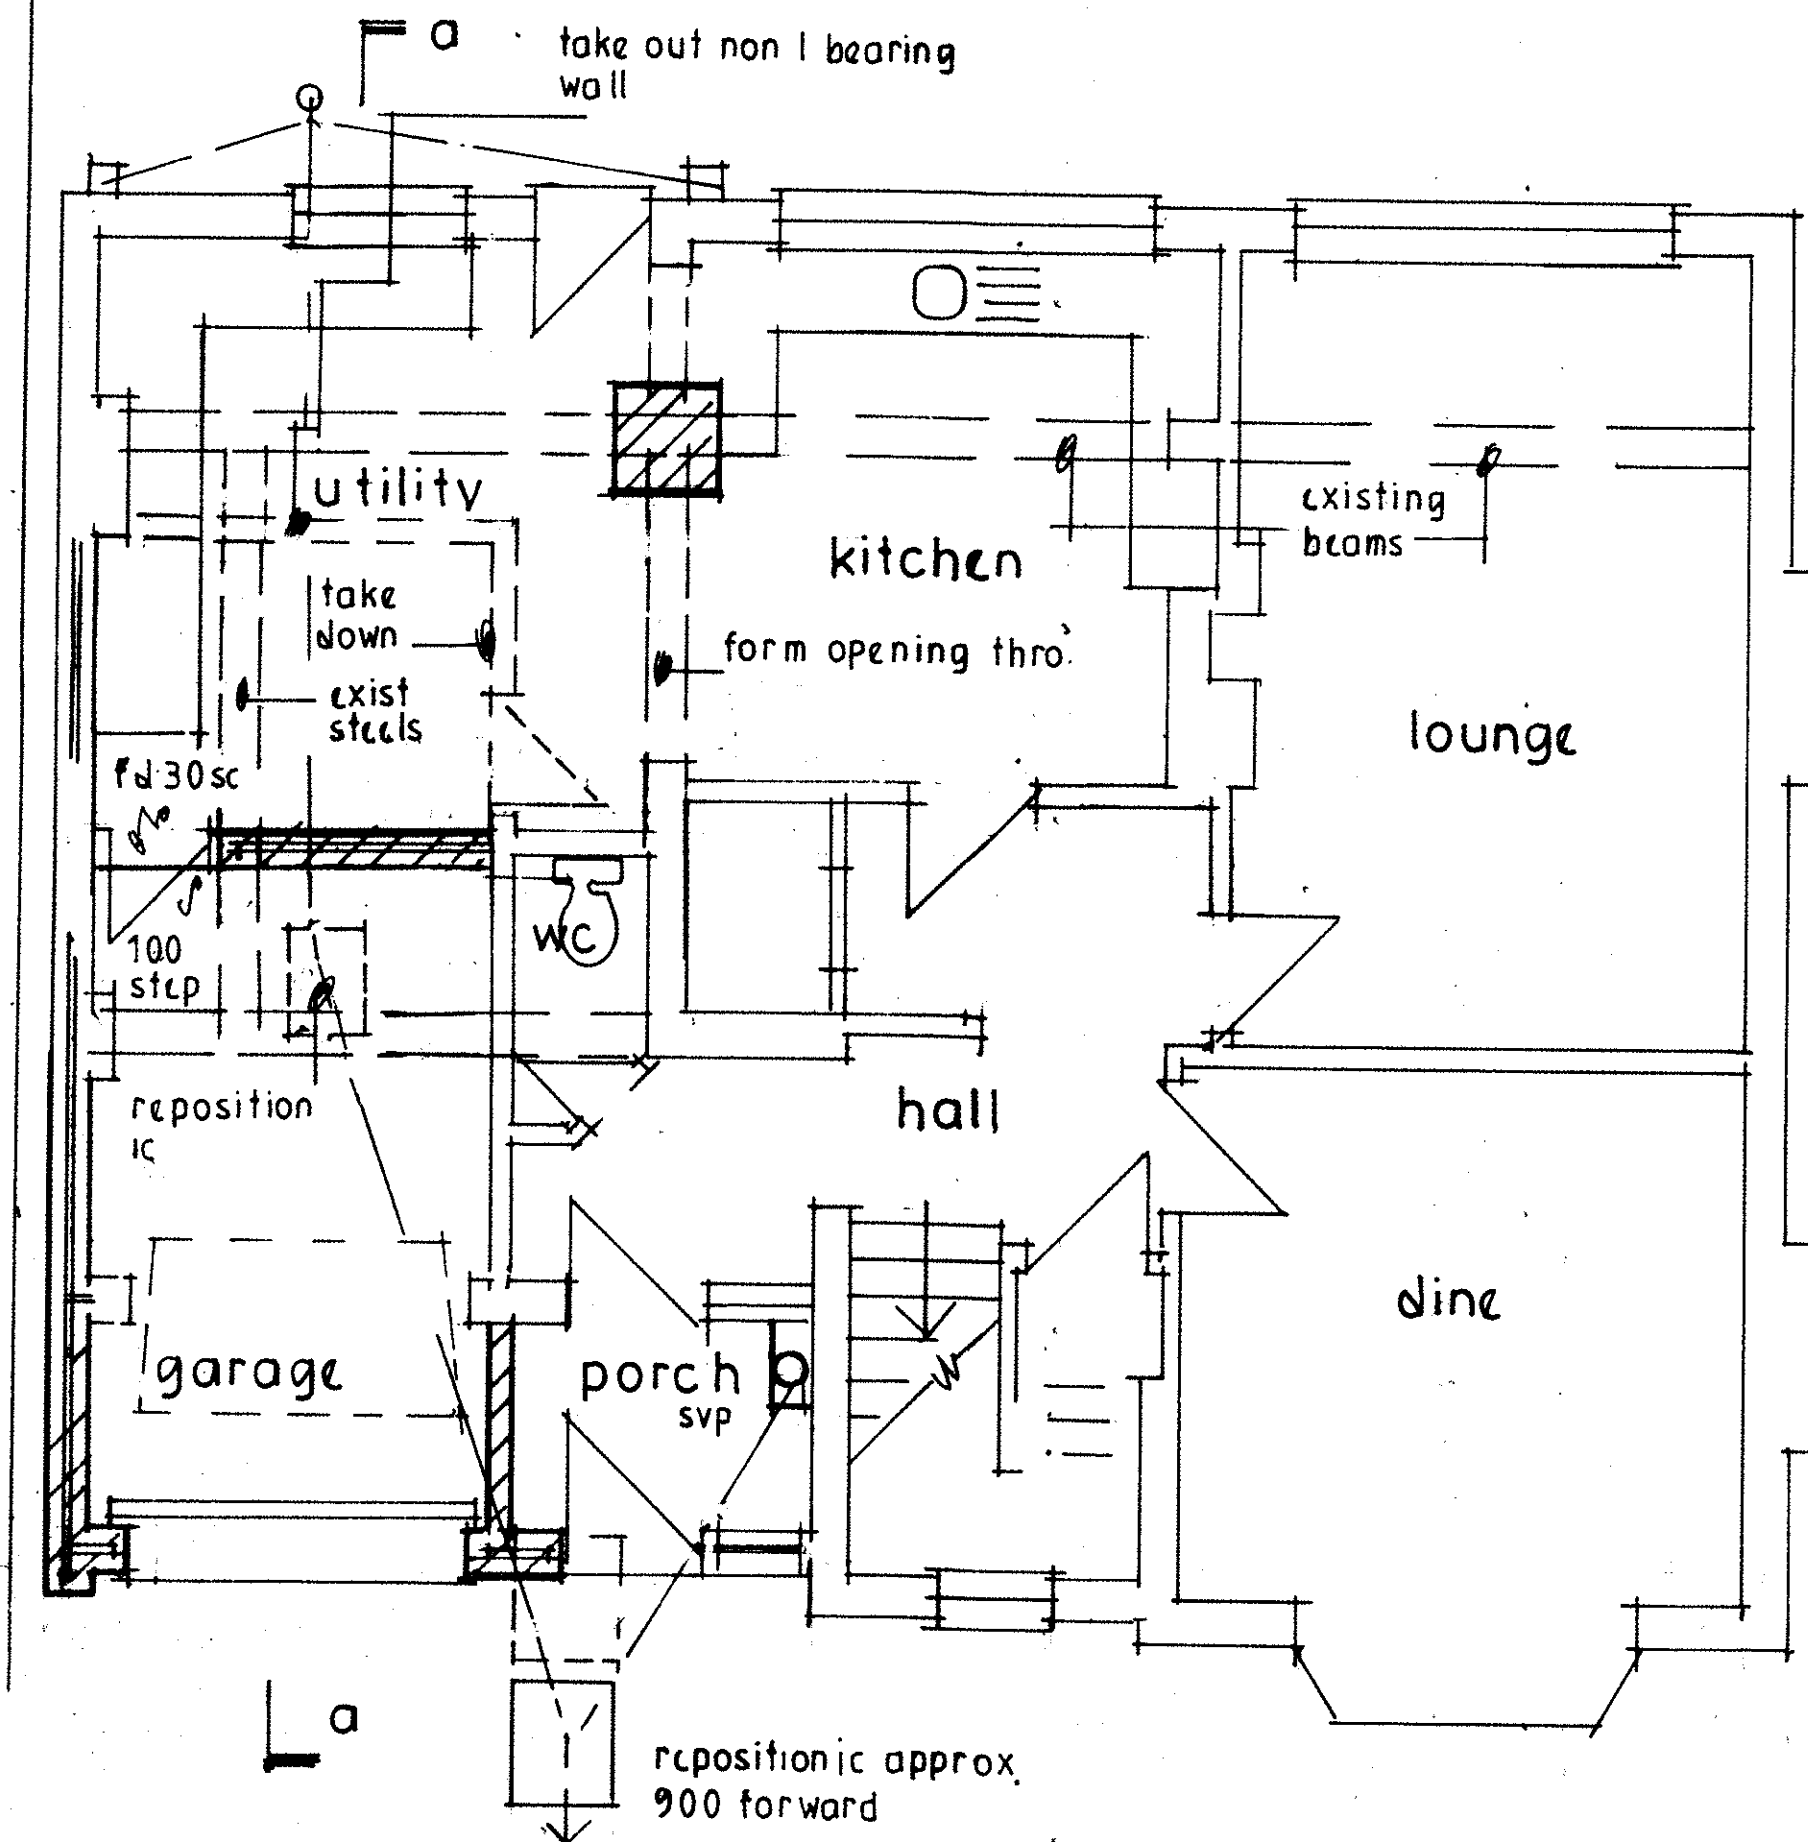

proposed ground floor

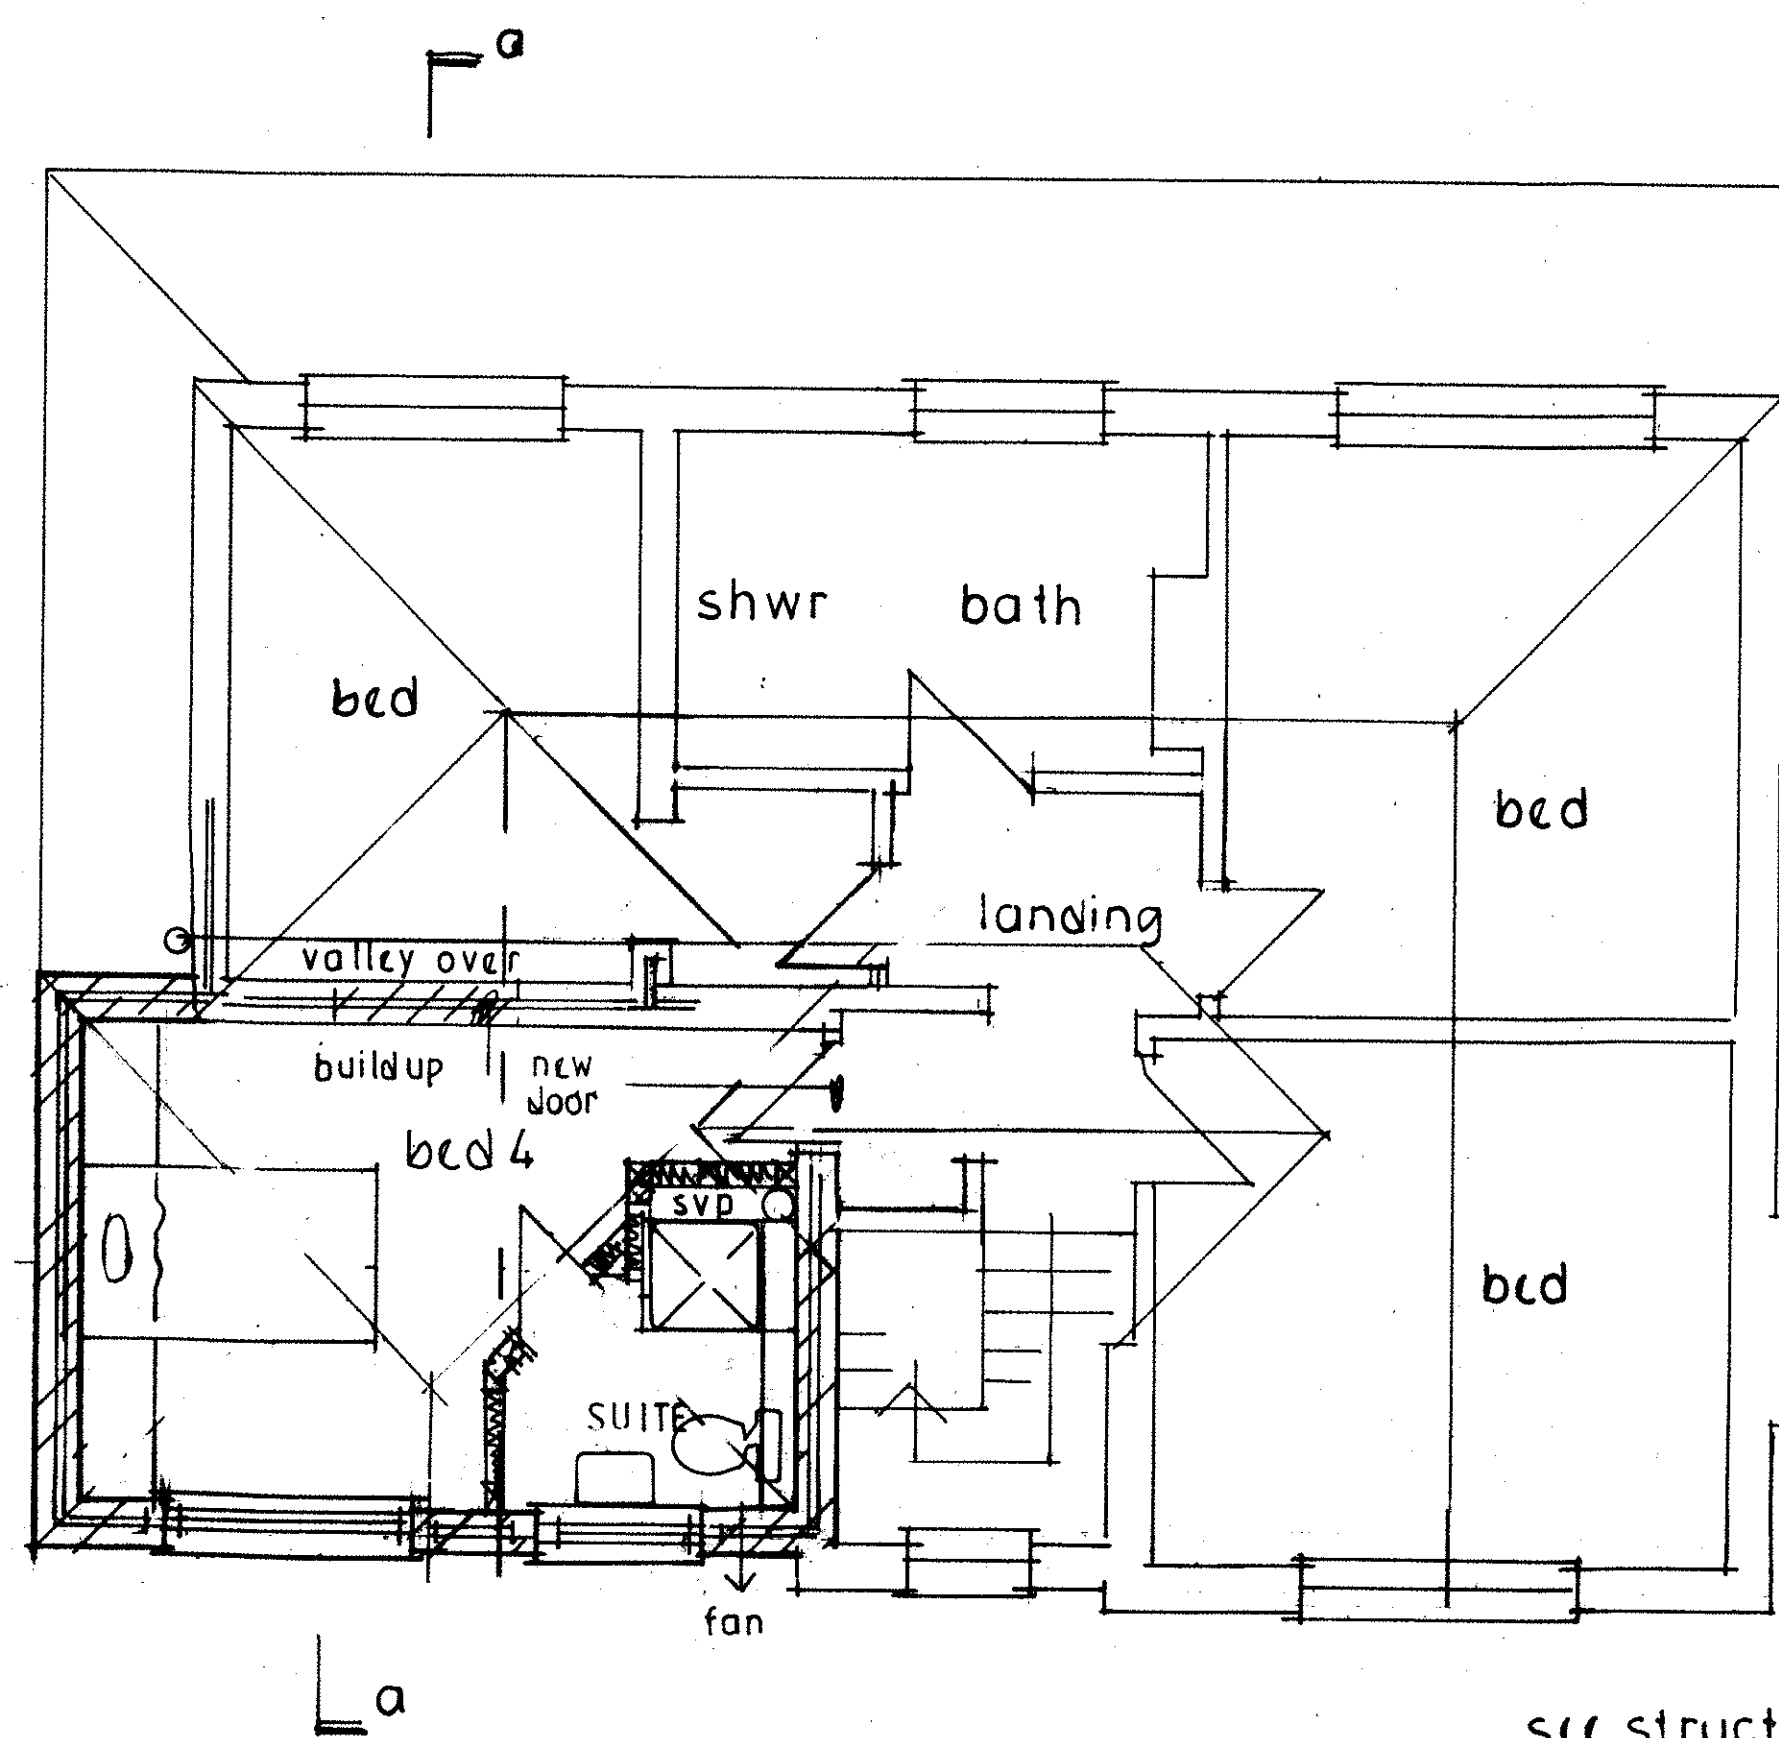

proposed 1st floor

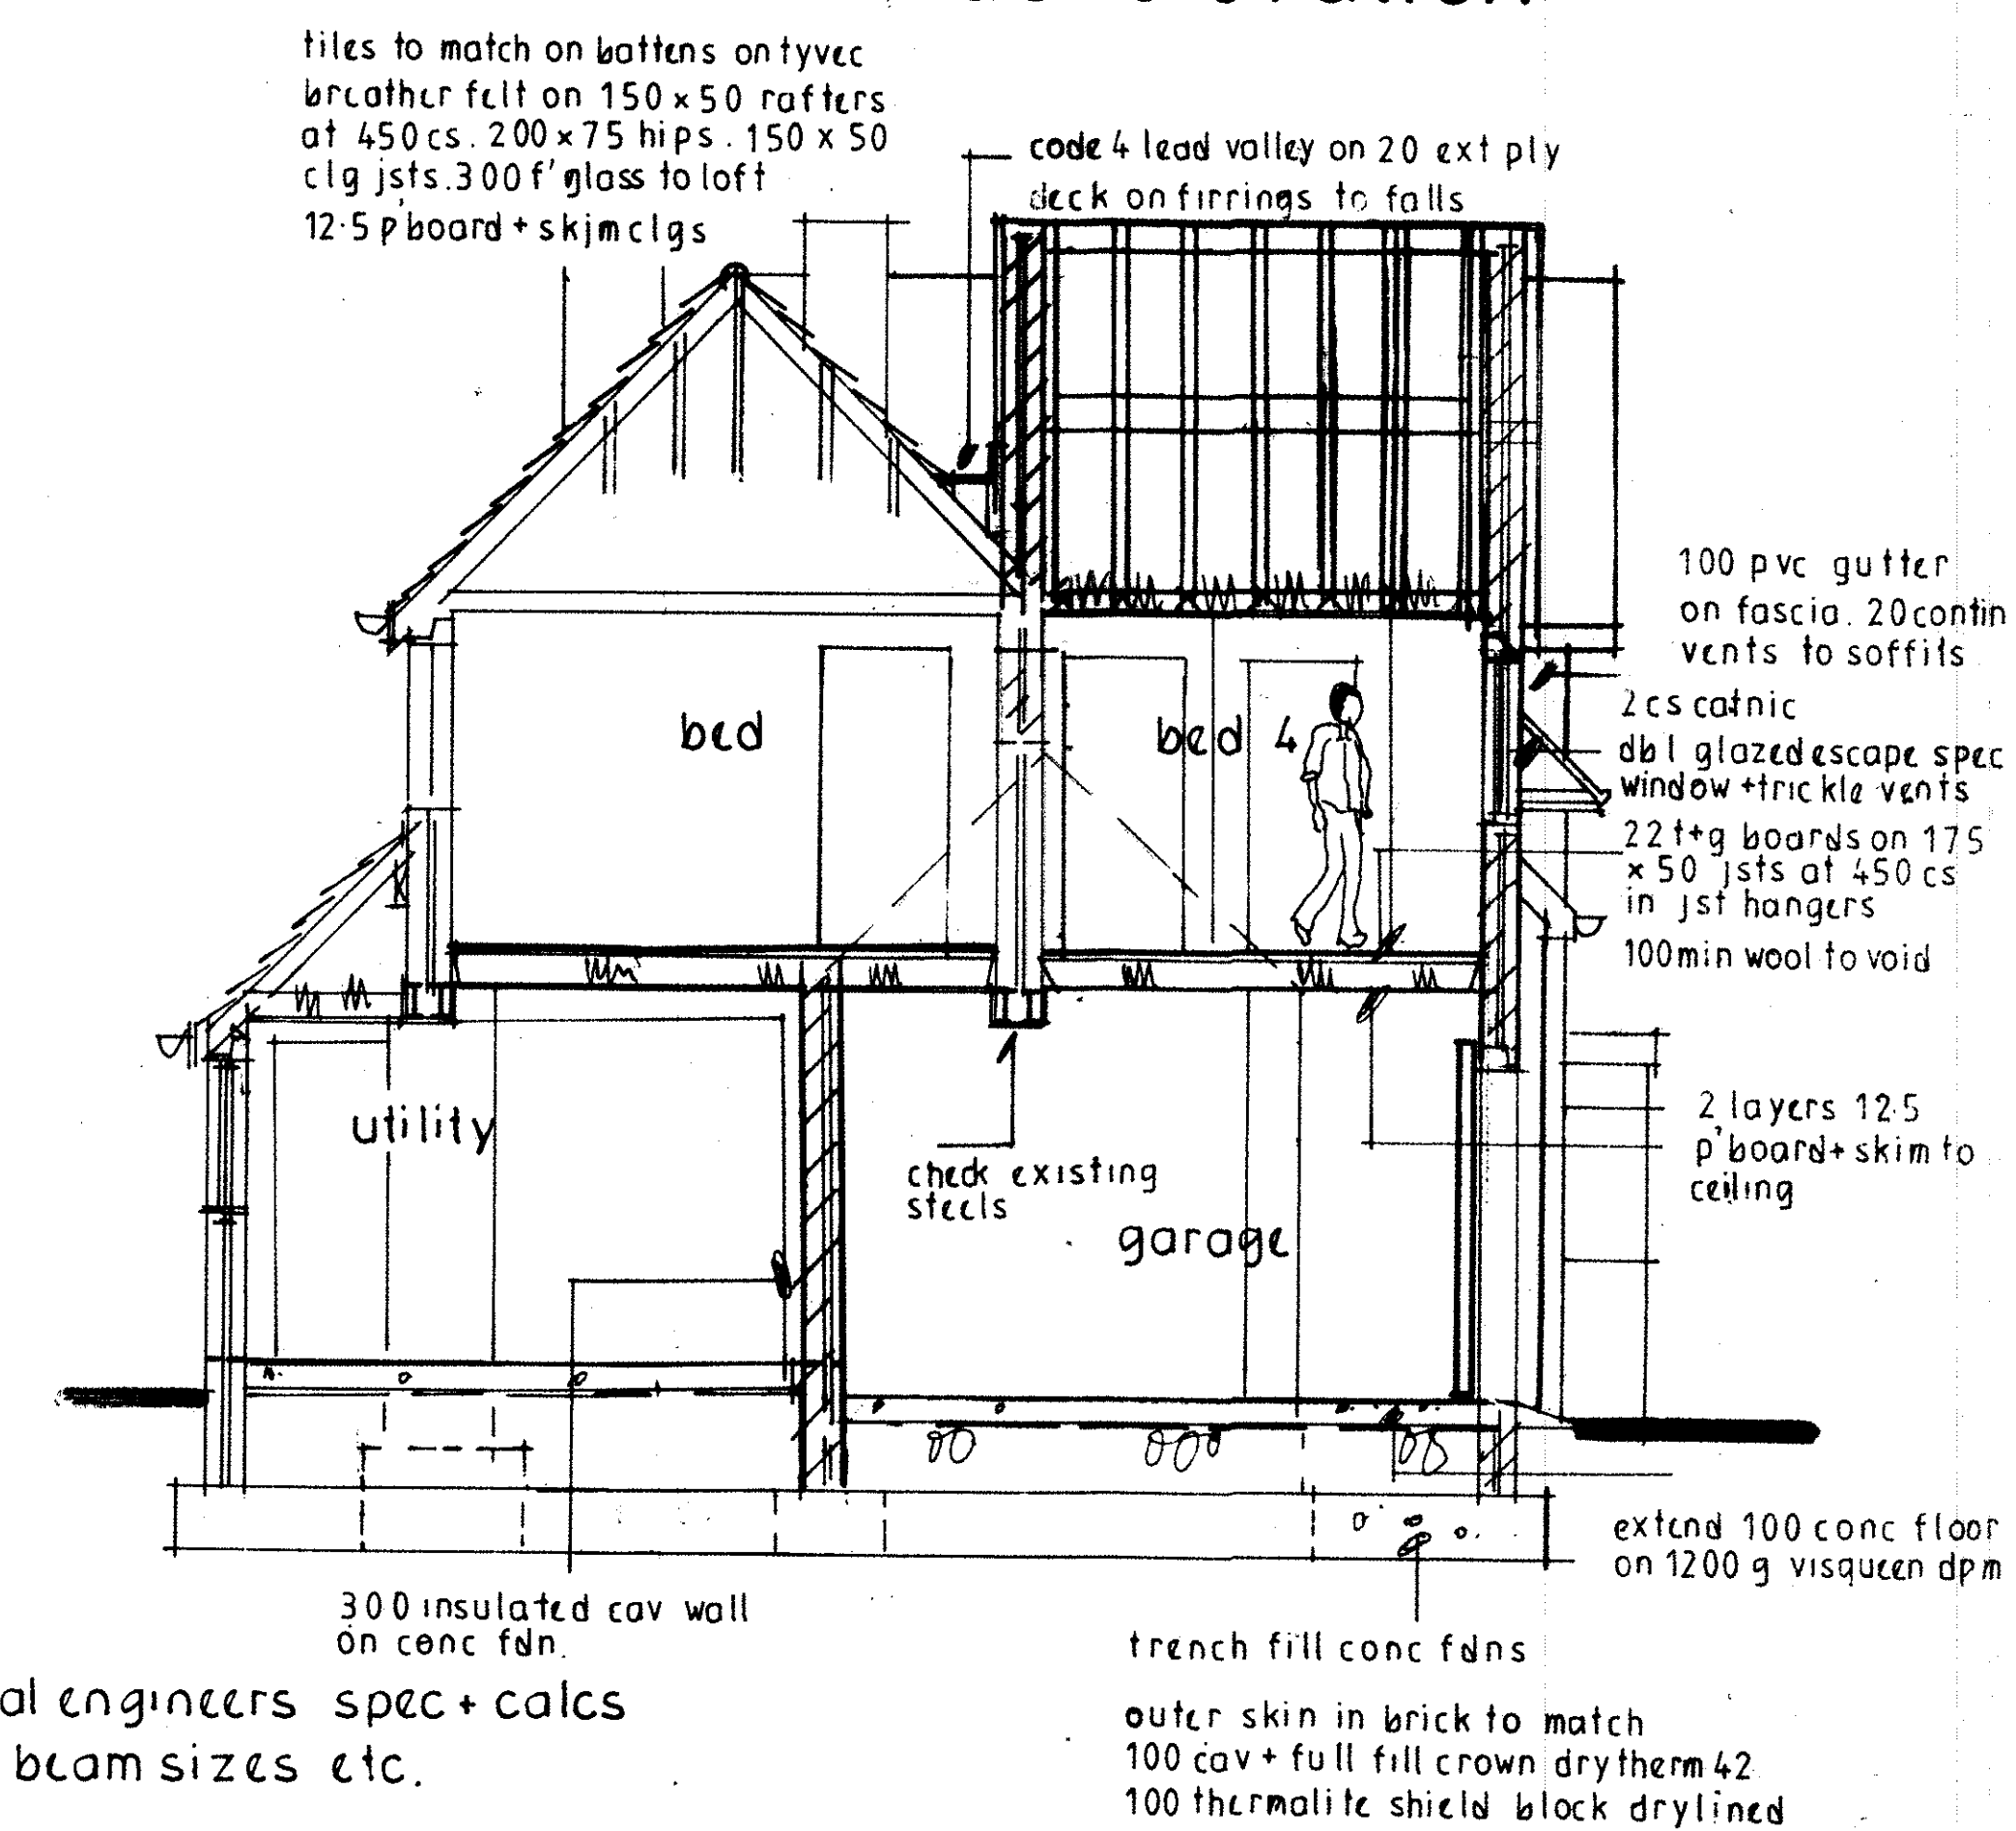

section a-a

proposed extensions to 19, brookfield avenue, endon.

scale 1:50

