


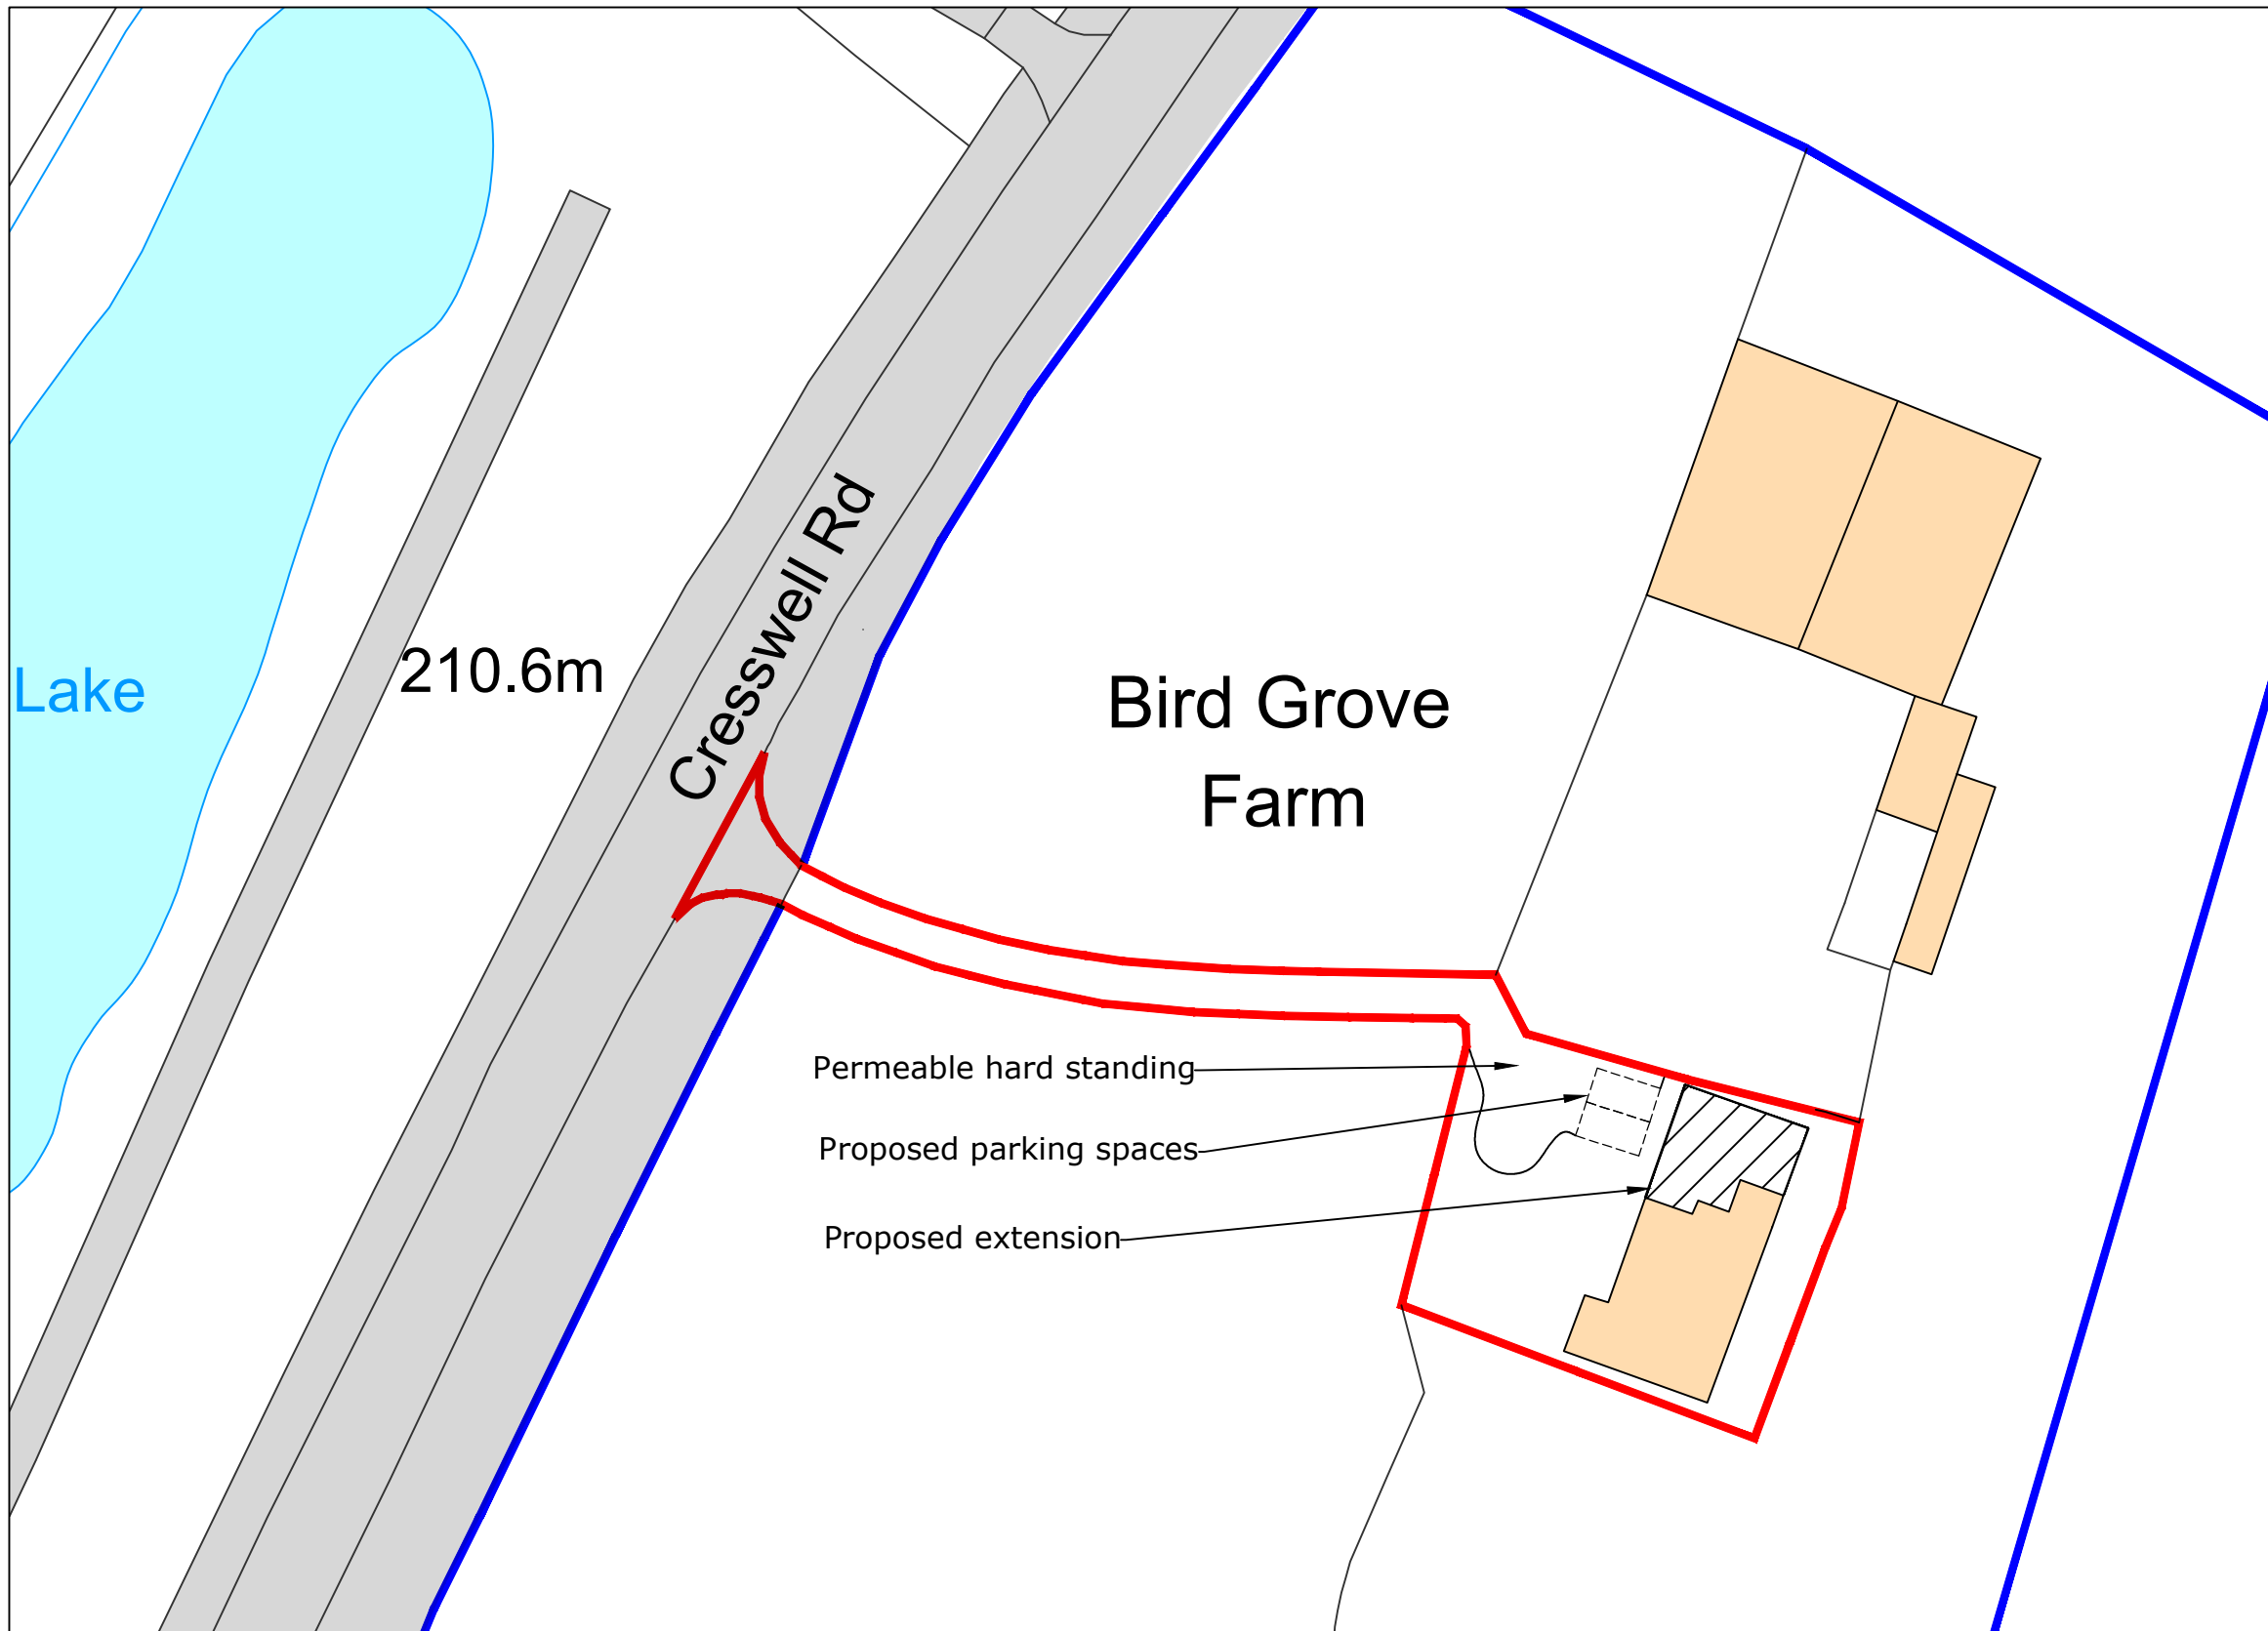

KEY

- Application boundary (745m²)
- Additional land ownership

© This drawing, its contents, and all information contained therein is protected by Copyright. It may be used once only for its intended purpose under a contract with Mid West Planning Ltd, but not for any other use or purpose. This drawing is for Development Control purposes and does not constitute a construction issue drawing. All setting out dimensions and levels are indicative and are subject to detailed site survey and site conditions. The Client is responsible for ensuring that Building Control and construction drawings are carried out following Planning approval where necessary. Scaling from this drawing is for Development Control purposes only.

0	26/04/2022	First Issue	ACH
Rev	Date	Purpose of revision	Drawn



Project
Proposed extension at
Bird Grove Farm
Hilderstone, Stafford, ST15 8SL

Client
Mr & Mrs Gellatly

Drawing title
Site Plan

Scale
1:500 @ A3

Date
26 APR 2022

Drawn-by
ACH

Drawing number
101352/GELLATLY/001/PL-02

Rev
0

Ordnance Survey, (c) Crown Copyright 2021. All rights reserved. Licence number 100022432

METERS 0 10 20 30 40 50 60 80 100 METERS

SCALE 1:500