



FOR DEVELOPMENT CONTROL
PURPOSES ONLY


1. All dimensions are in millimetres, and all levels in metres, unless otherwise indicated.
2. Ground Level assumed as 0.00 for design and detailing purposes.

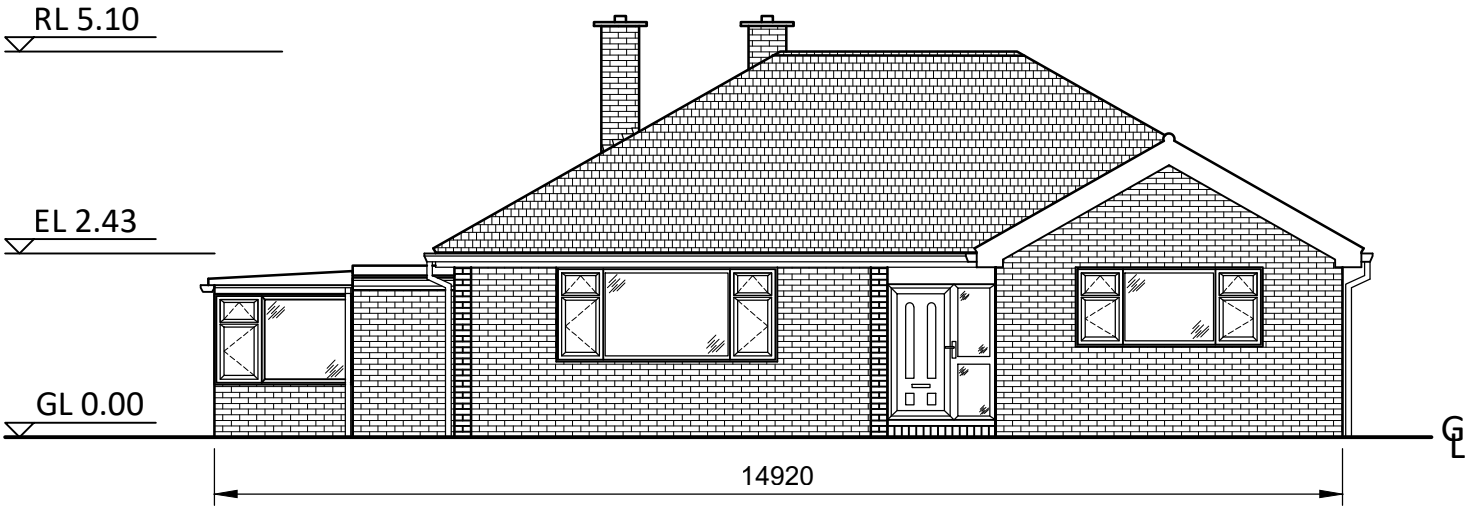

03 FRONT ELEVATION
03 SCALE 1:100

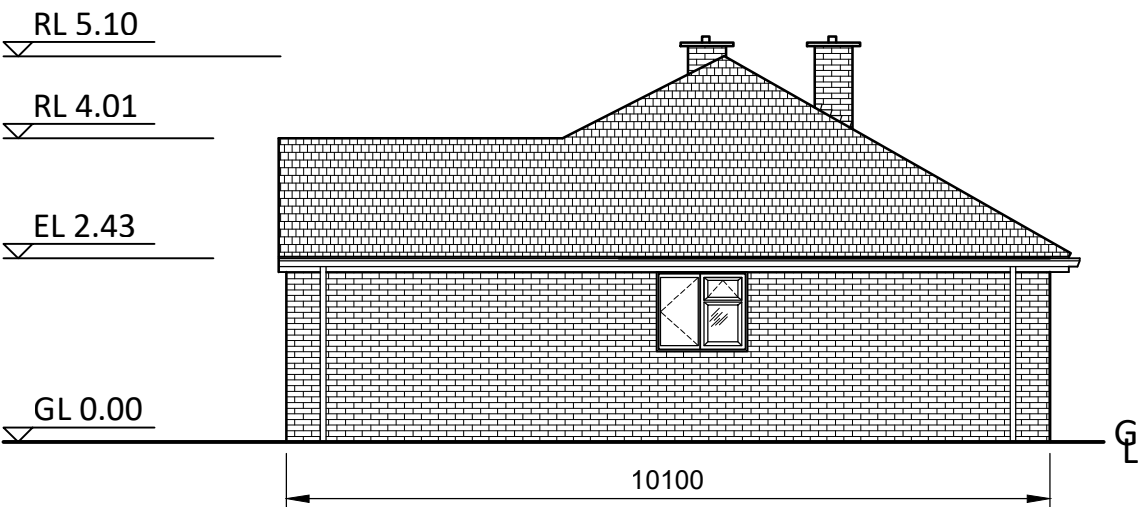


04 RIGHT ELEVATION
03 SCALE 1:100

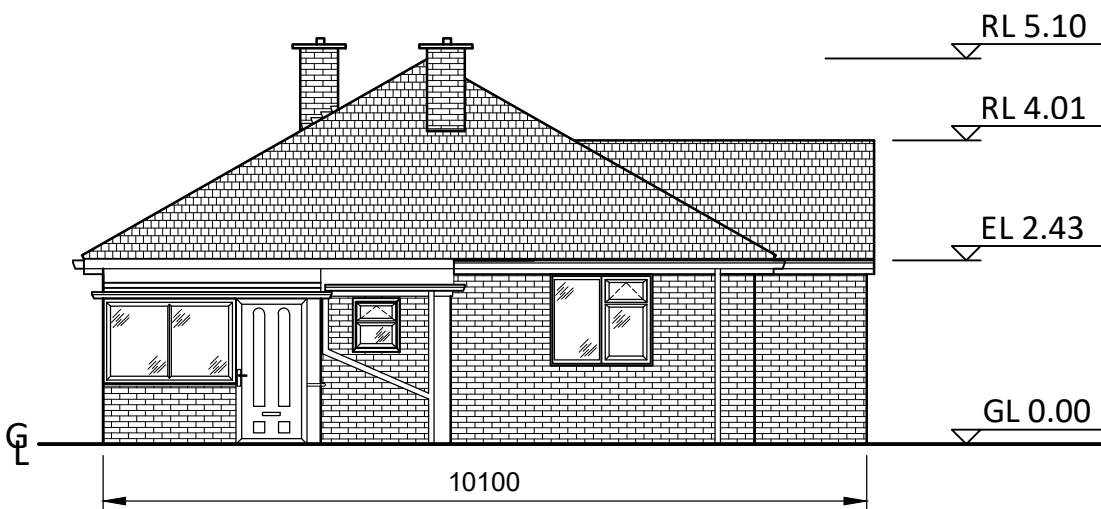


05 LEFT ELEVATION
03 SCALE 1:100



06 REAR ELEVATION
03 SCALE 1:100

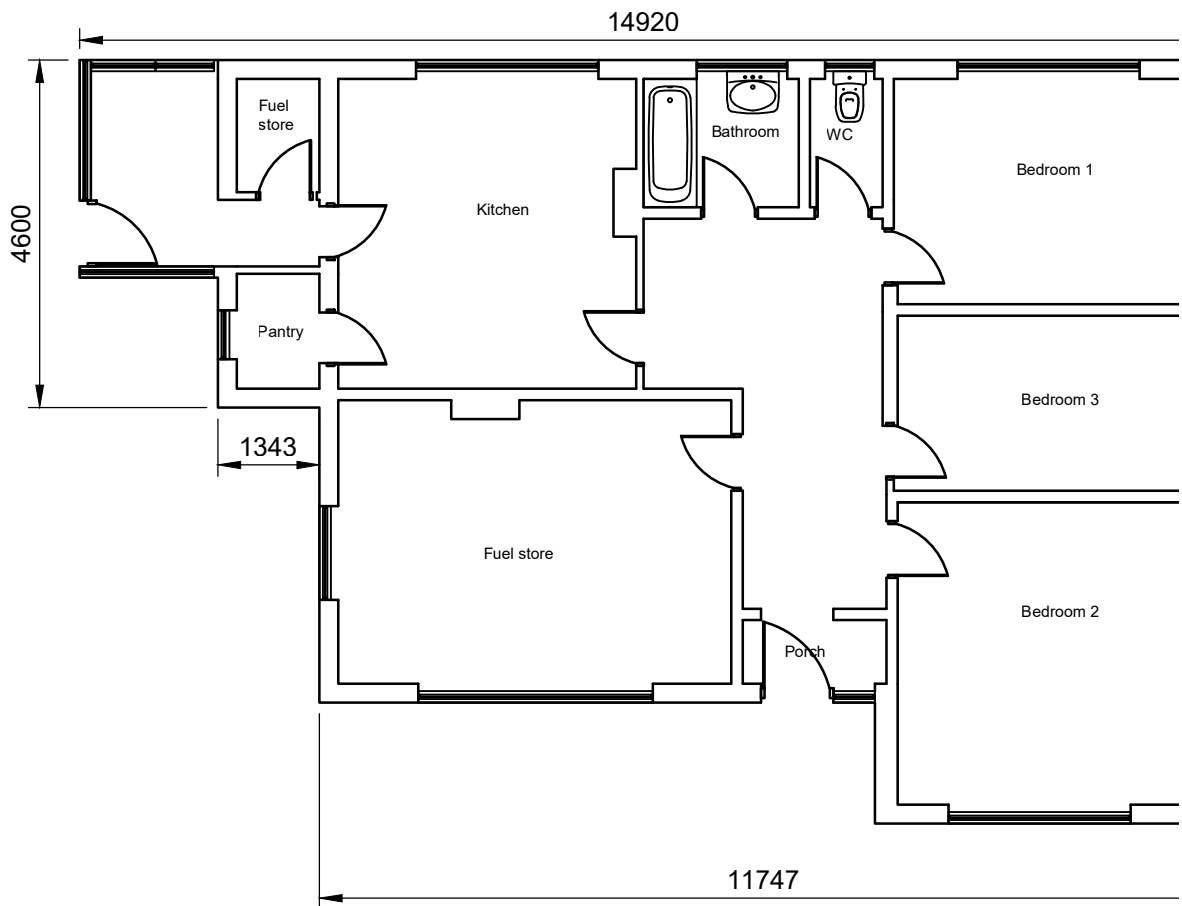

01 FLOOR PLAN
03 SCALE 1:100

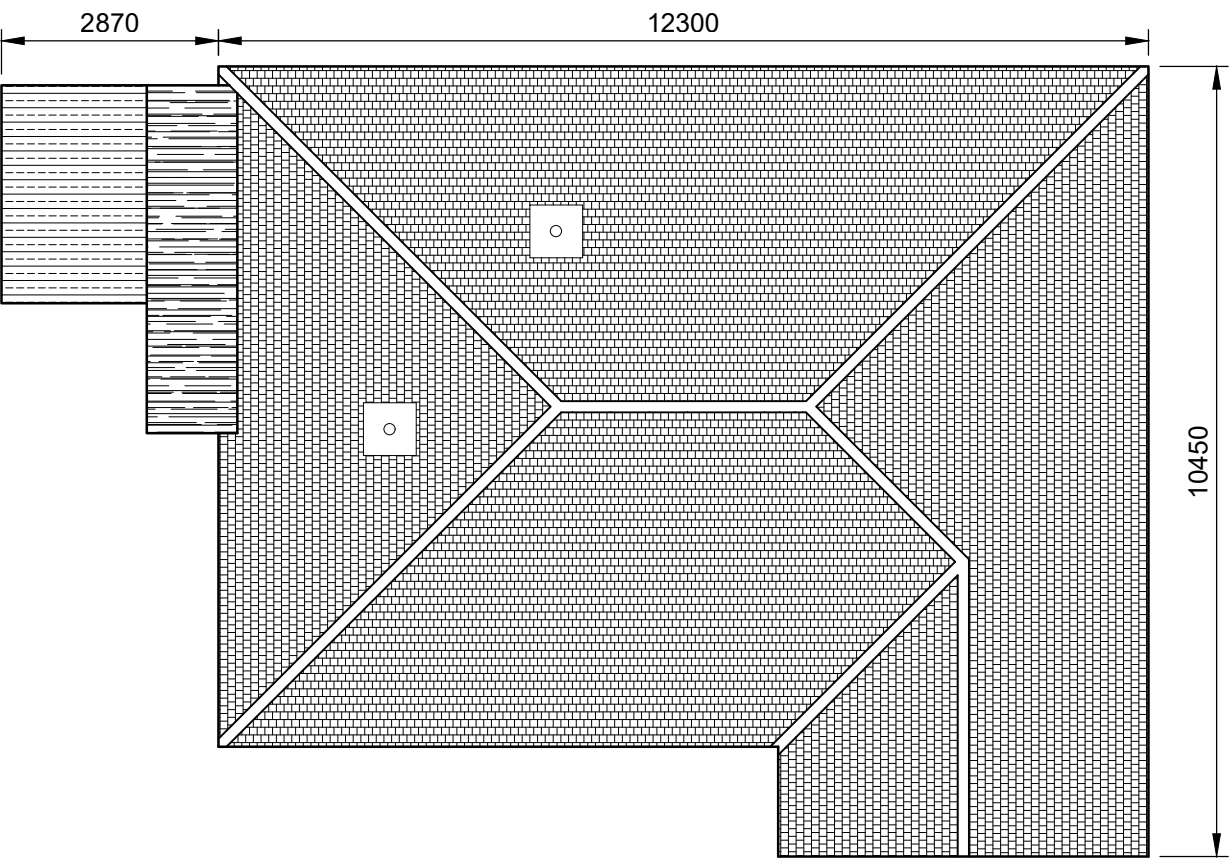

02 ROOF PLAN
03 SCALE 1:100

LEGEND

GL	Ground Level
EL	Eaves Level
RL	Ridge Level

This drawing, its contents, and all information contained therein is protected by Copyright. It may be used once only for its intended purpose under a contract with Mid West Planning Ltd, but not for any other use or purpose. This drawing is for Development Control purposes and does not constitute a construction issue drawing. All setting out dimensions and levels are indicative and are subject to detailed site survey and site conditions. The Client is responsible for ensuring that Building Control and construction drawings are carried out following Planning approval where necessary. Scaling from this drawing is for Development Control purposes only.

0	26/04/22	First Issue	ACH
Rev	Date	Purpose of revision	Drawn



Project Proposed extension at
Bird Grove Farm
Hilderstone, Stafford, ST15 8SL

Client Mr & Mrs Gellatly

Drawing title Plans and elevations as existing

Scale	1:100 @ A2	Date	26 APR 2022	Drawn-by	ACH
-------	------------	------	-------------	----------	-----

Drawing number	101352/GELLATLY/001/PL-03	Rev	0
----------------	---------------------------	-----	---

