




Park View Farm - Vehicle Parking

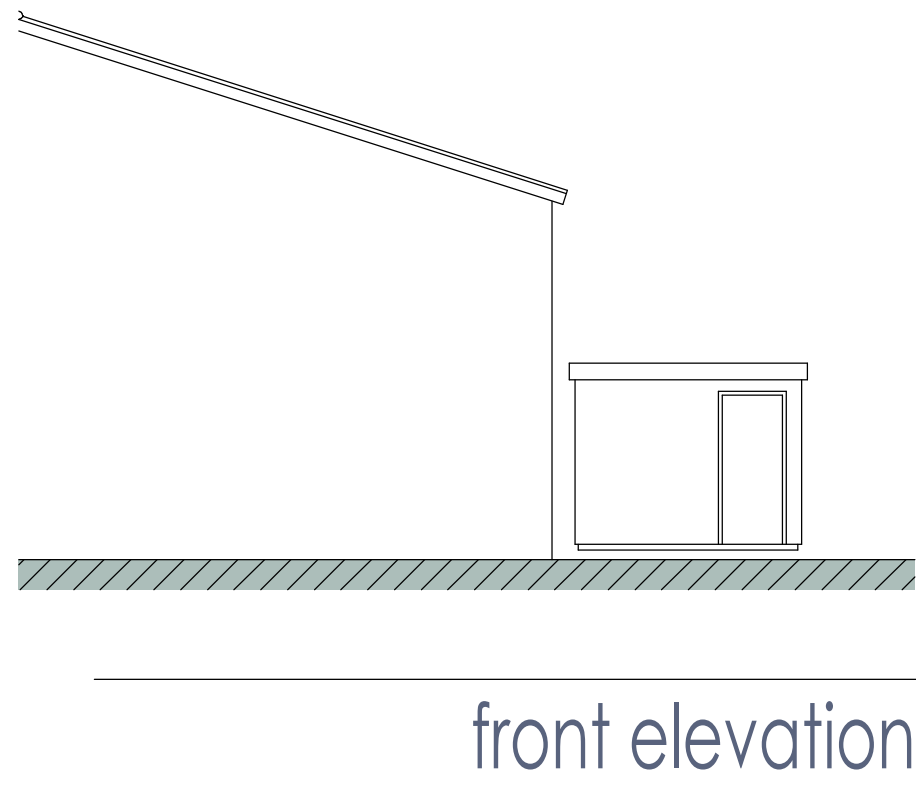

front elevation

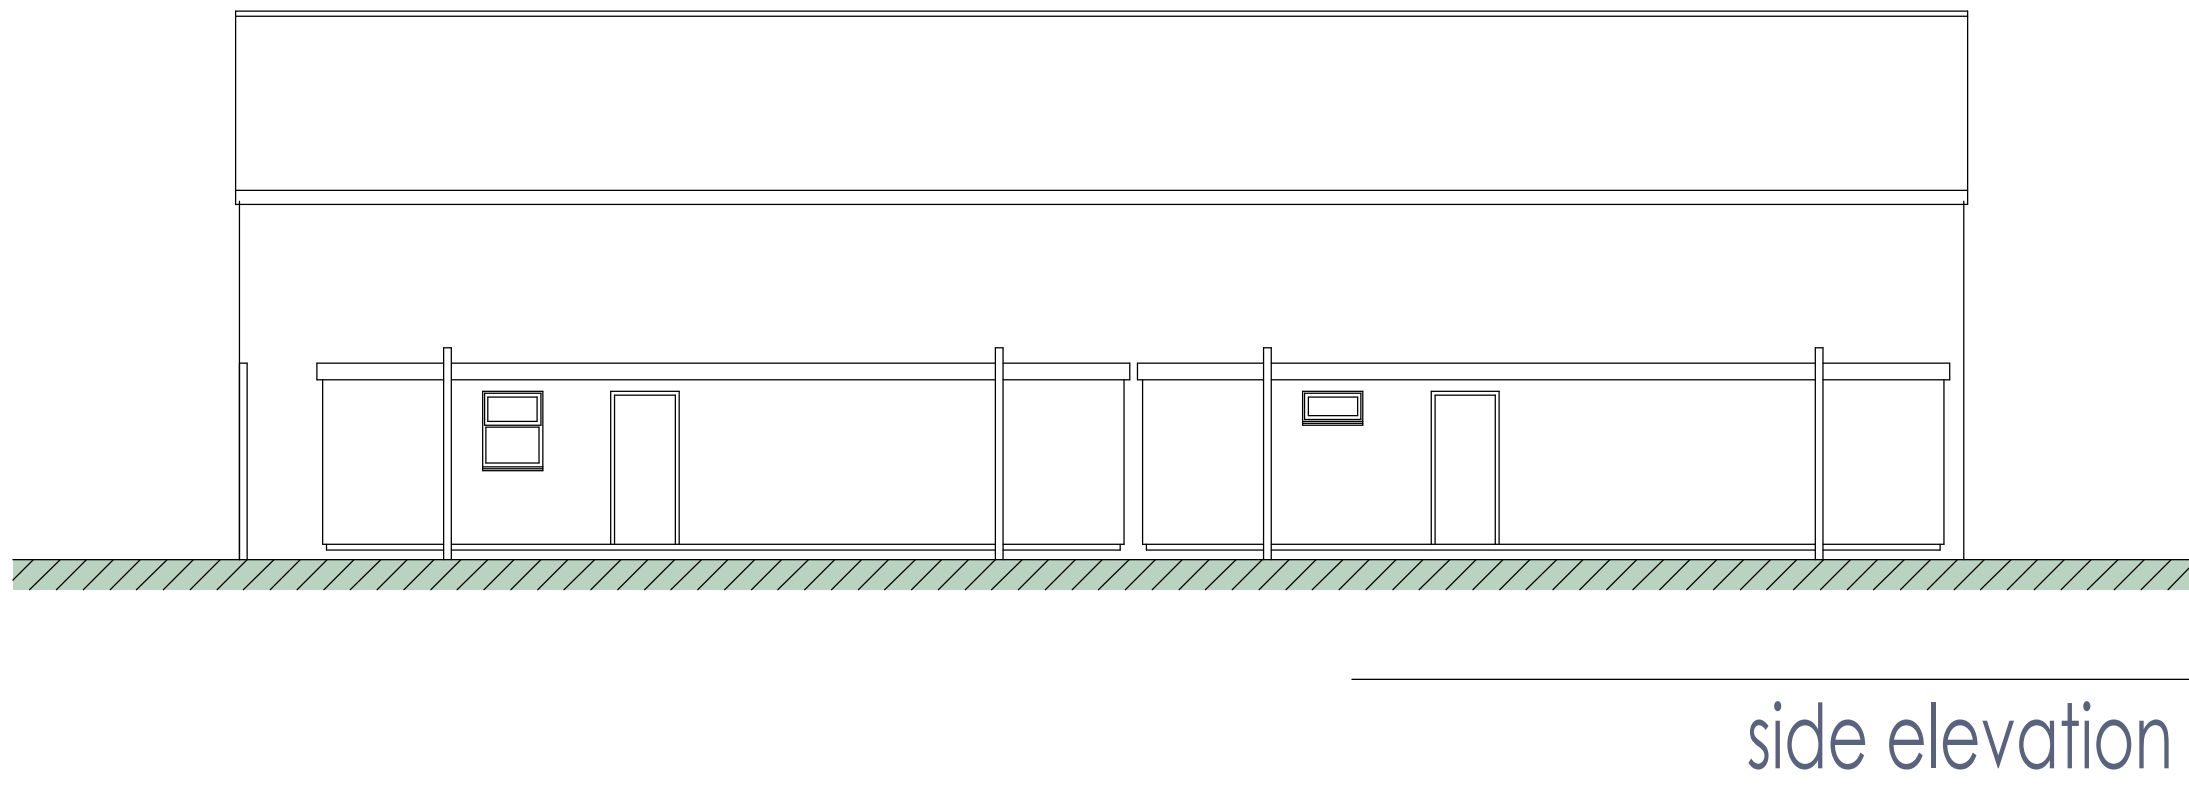

side elevation

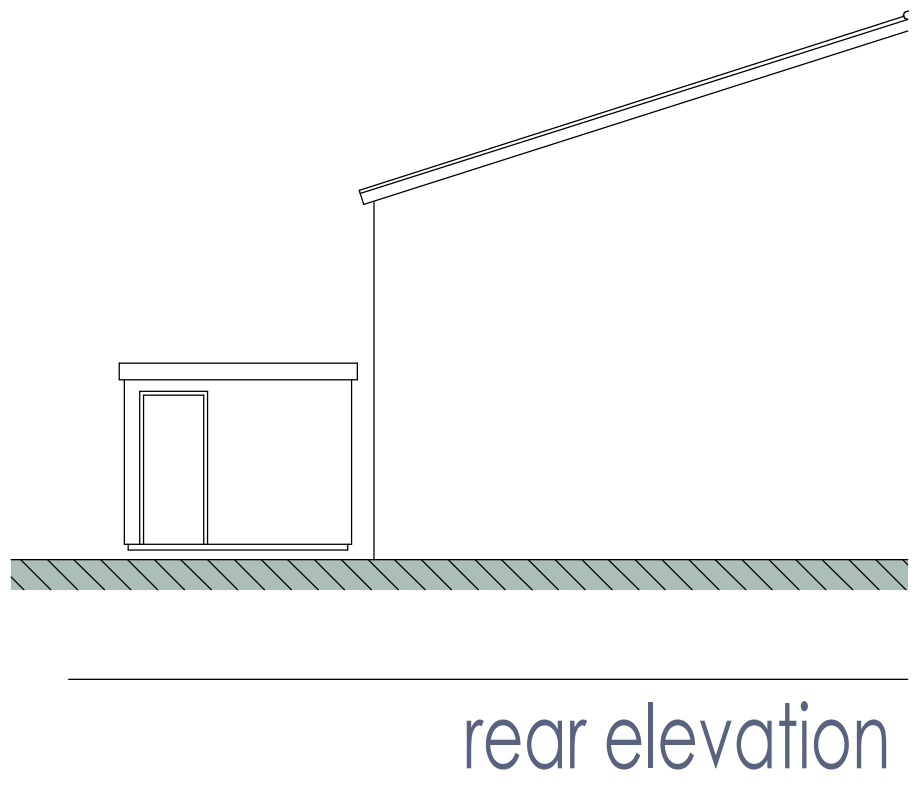

rear elevation

AI

Client										Mr & Mrs. S. Shenton									
Contract										Change of use applications Park View Farm, Stoney Lane, Cauldon									
Drawing Title										Elevations Change of use from Agricultural hardstanding to Vehicle parking with ancillary portable cabins									
Date					April 2022					Status					Preliminary				
Scale					1:200					Contract Number					5582				
Dwg. No.					5582 - 012					Revision Suffix									
Revisions																			