



West Elevation

East Elevation

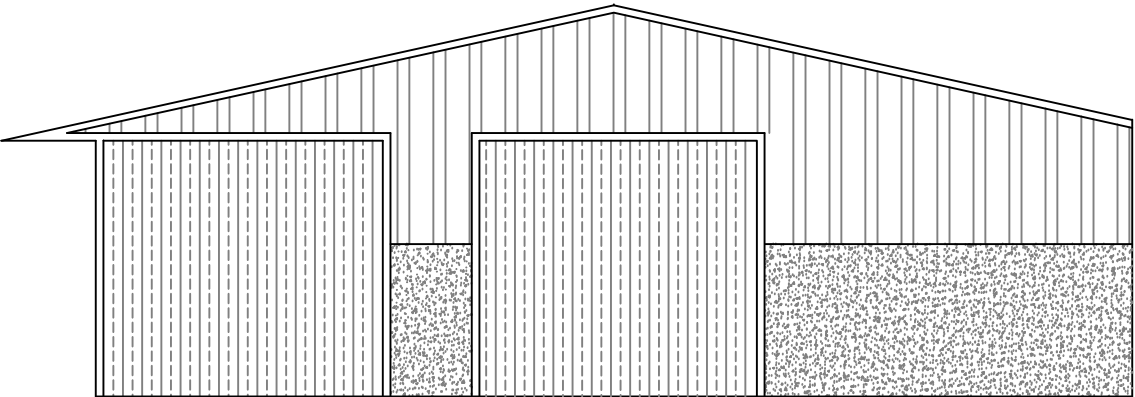


Access door for scraping purposes

Access door for mucking out

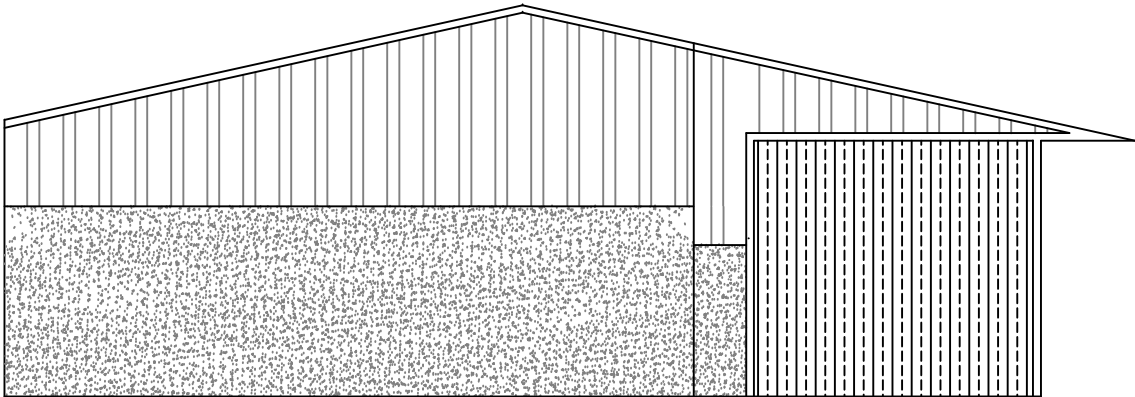

Access door for scraping purposes



North Elevation

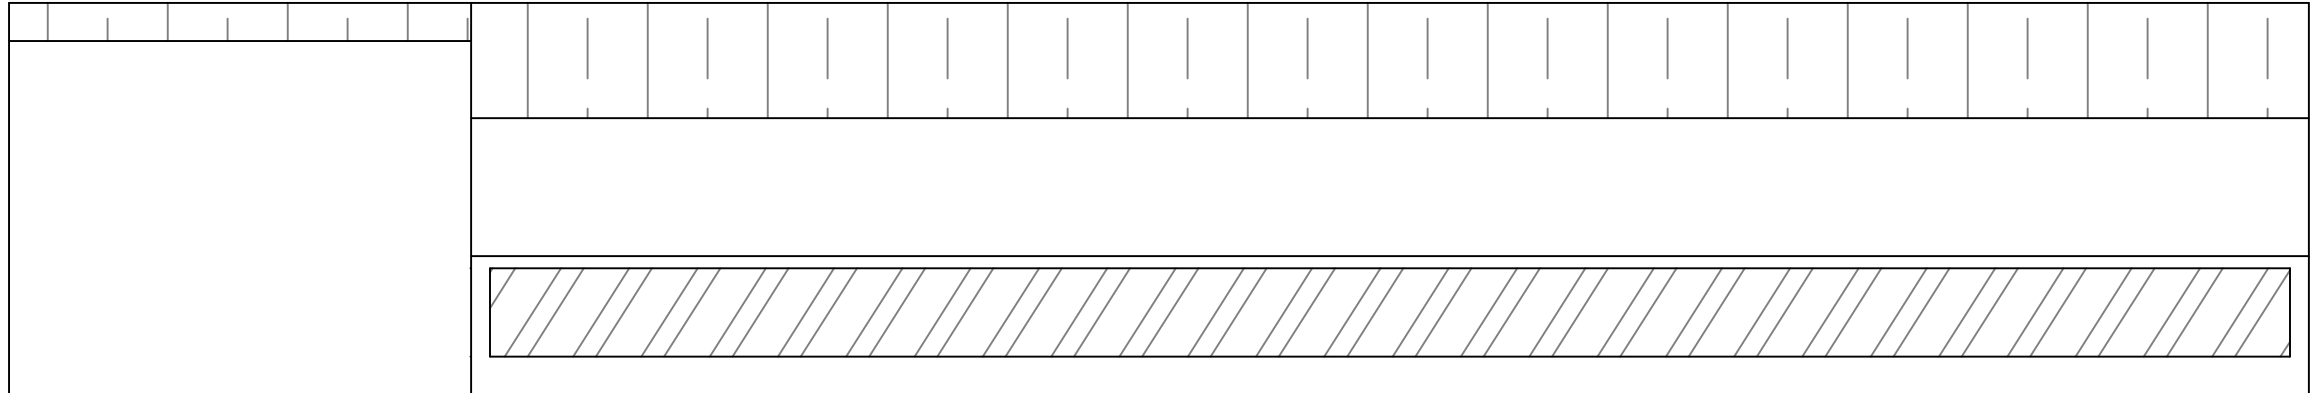

Open fronted muck store

Cattle feed barriers

South Elevation

 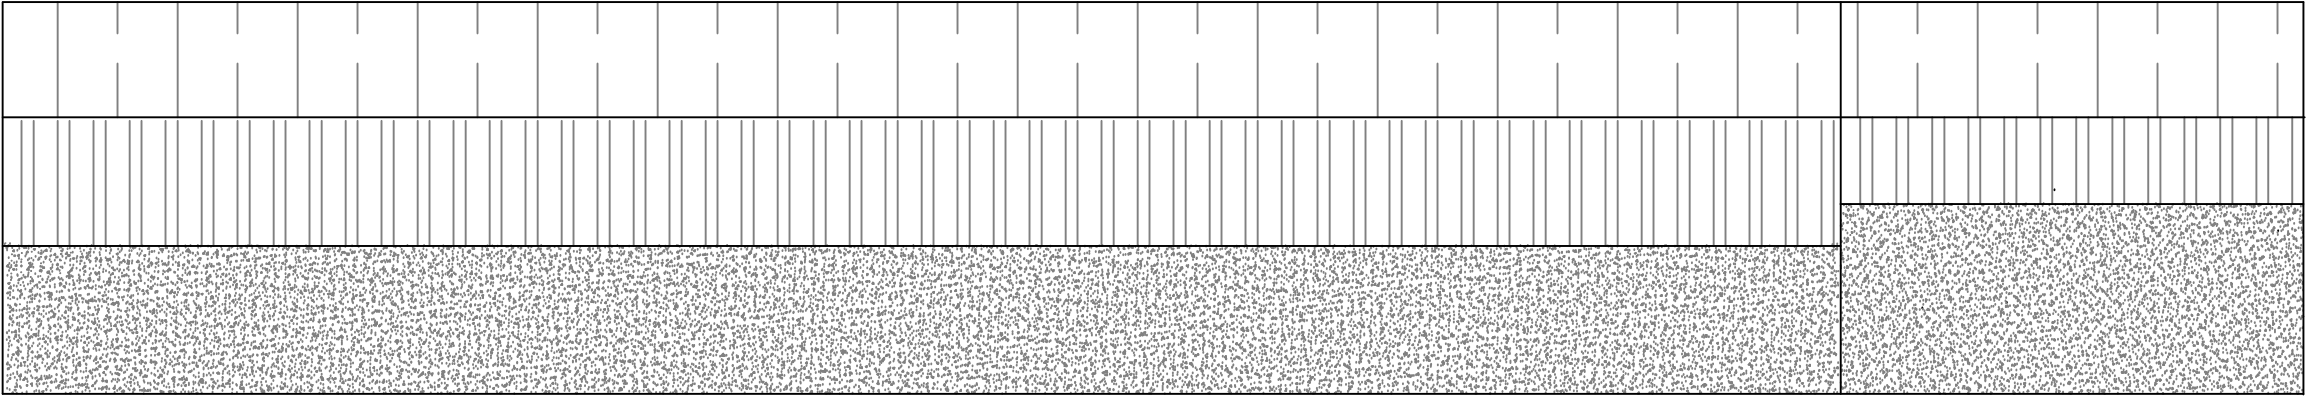

Scale 1:100 at A3

Graham Watkins & Co

Scale 1:100 at A3

Frank Klucznik

**White Chimneys
Bradshaw Lane
Ipstones Edge
Staffordshire
ST10 2LR**

EJG

