


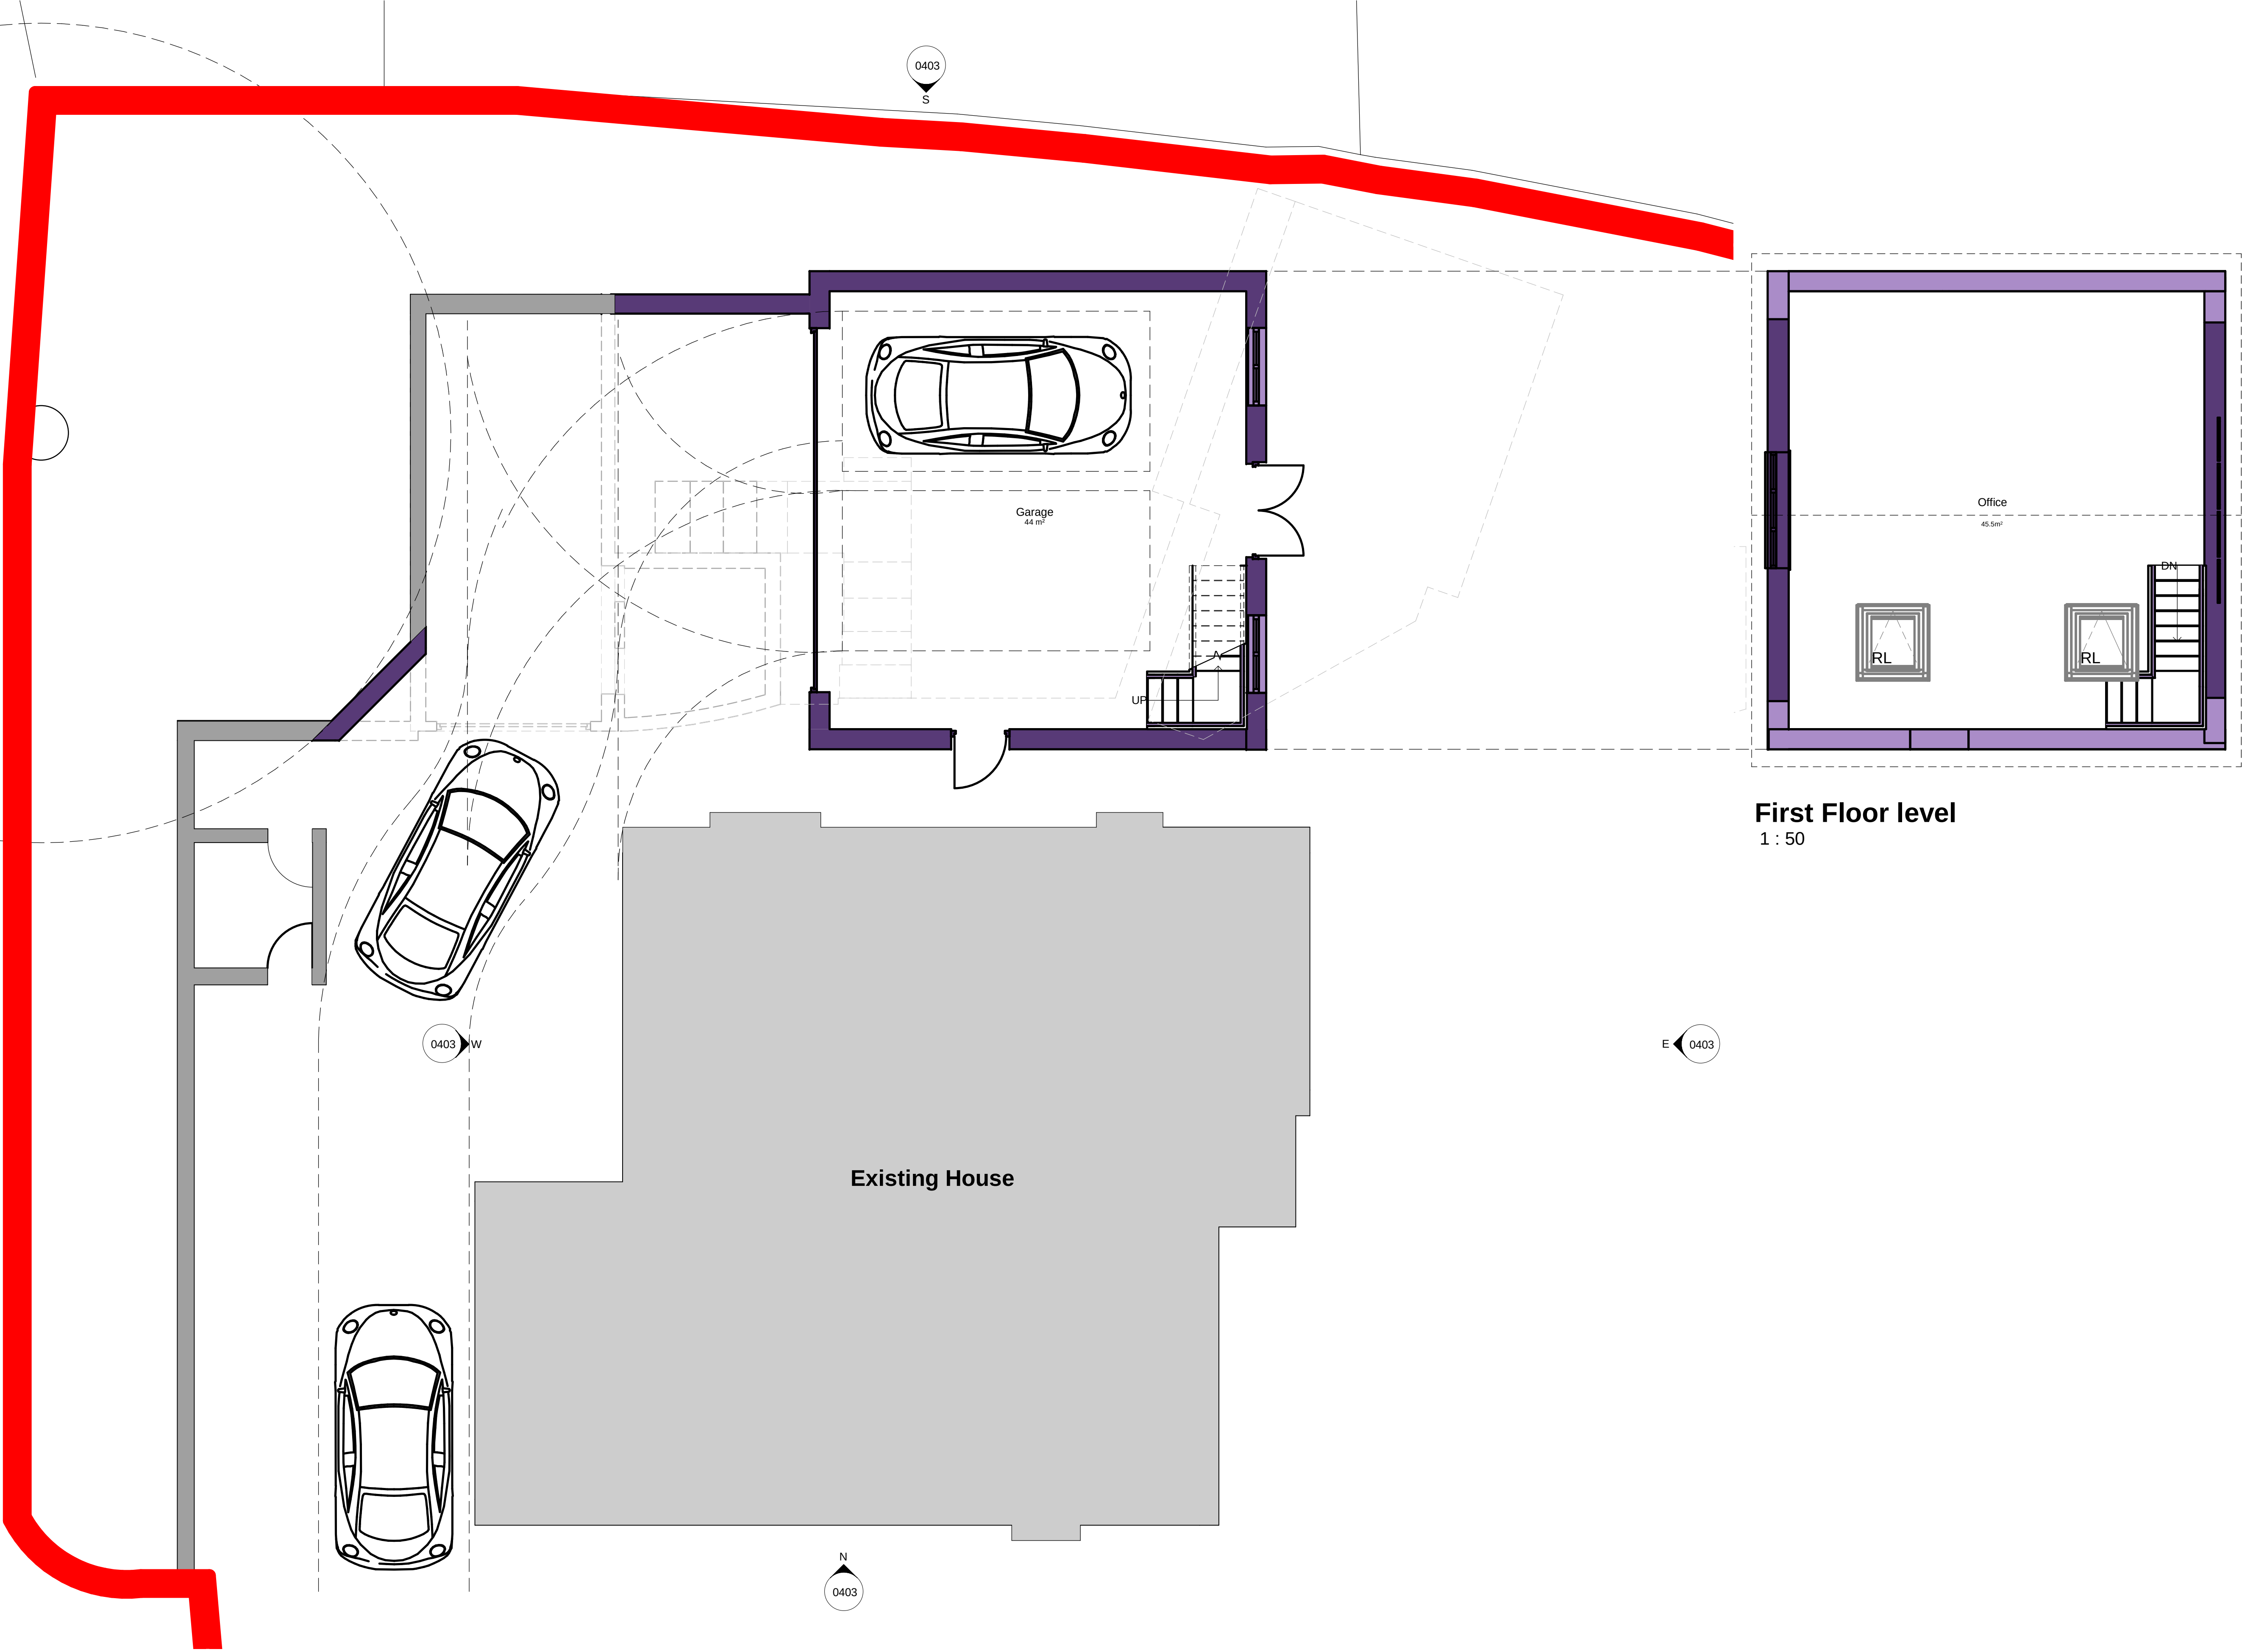


Ground Floor Level
1 : 50

First Floor level
1 : 50

All heights, sizes and dimensions should be checked on site by the contractor before any work is put in hand.

Figured dimensions should be taken in preference to scaling and any errors or omissions reported to the architect at once.

This drawing has been prepared in accordance with the CDM (Construction Design and Management) and all foreseeable design risks to those involved or affected by construction have been avoided wherever possible.

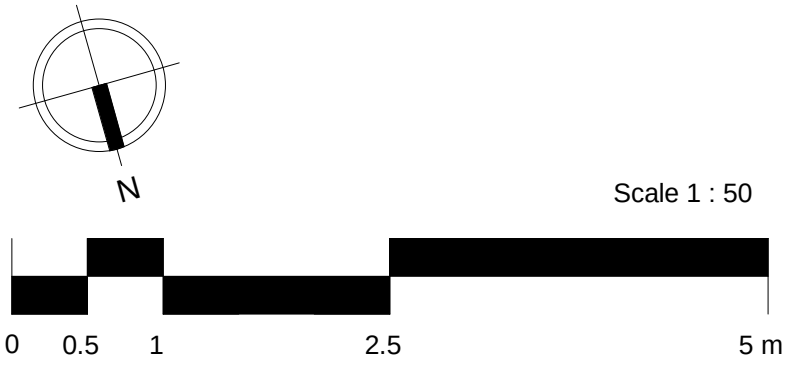

P.09	10-05-2022	Final alterations to elevational treatments following client review
P.08	10-05-2022	Alterations made to scheme following discussions with Planning Officer and the applicant following initial refusal.
P.07	06-05-2022	Alterations made following client comments
P.06	24-03-2022	Alterations following Planning Officers comments and agreed extension of time.
P.05	23-03-2022	Final amendments prior to planning submission
P.04	06-12-2021	Shower room and WC included within floor plan, spiral staircase relocated to reduce the impact to the outlook of the proposed balcon area.
P.03	23-11-2021	

Rev	Date	By	Detail
-----	------	----	--------

Drawing status

S3 : Planning

Client

Mr & Mrs T Robins

Project/Location

Oakhill,
Dimble Lane,
Alton,
ST10 4BL

Drawing title
Plans as Proposed

Date	Drawn	Checked	Job No.
09/07/21	LA	TM	3213

Scale(s)

1 : 50 @A1

Drawing number	Revision
DL21-SA-XX-ZZ-DR-A-0202	P.09



12 High Street, Tean,
Stoke-on-Trent
ST10 4DZ
T: +44 (0)1538 722097
E: mail@smytheman.co.uk
W: www.smytheman.co.uk

