




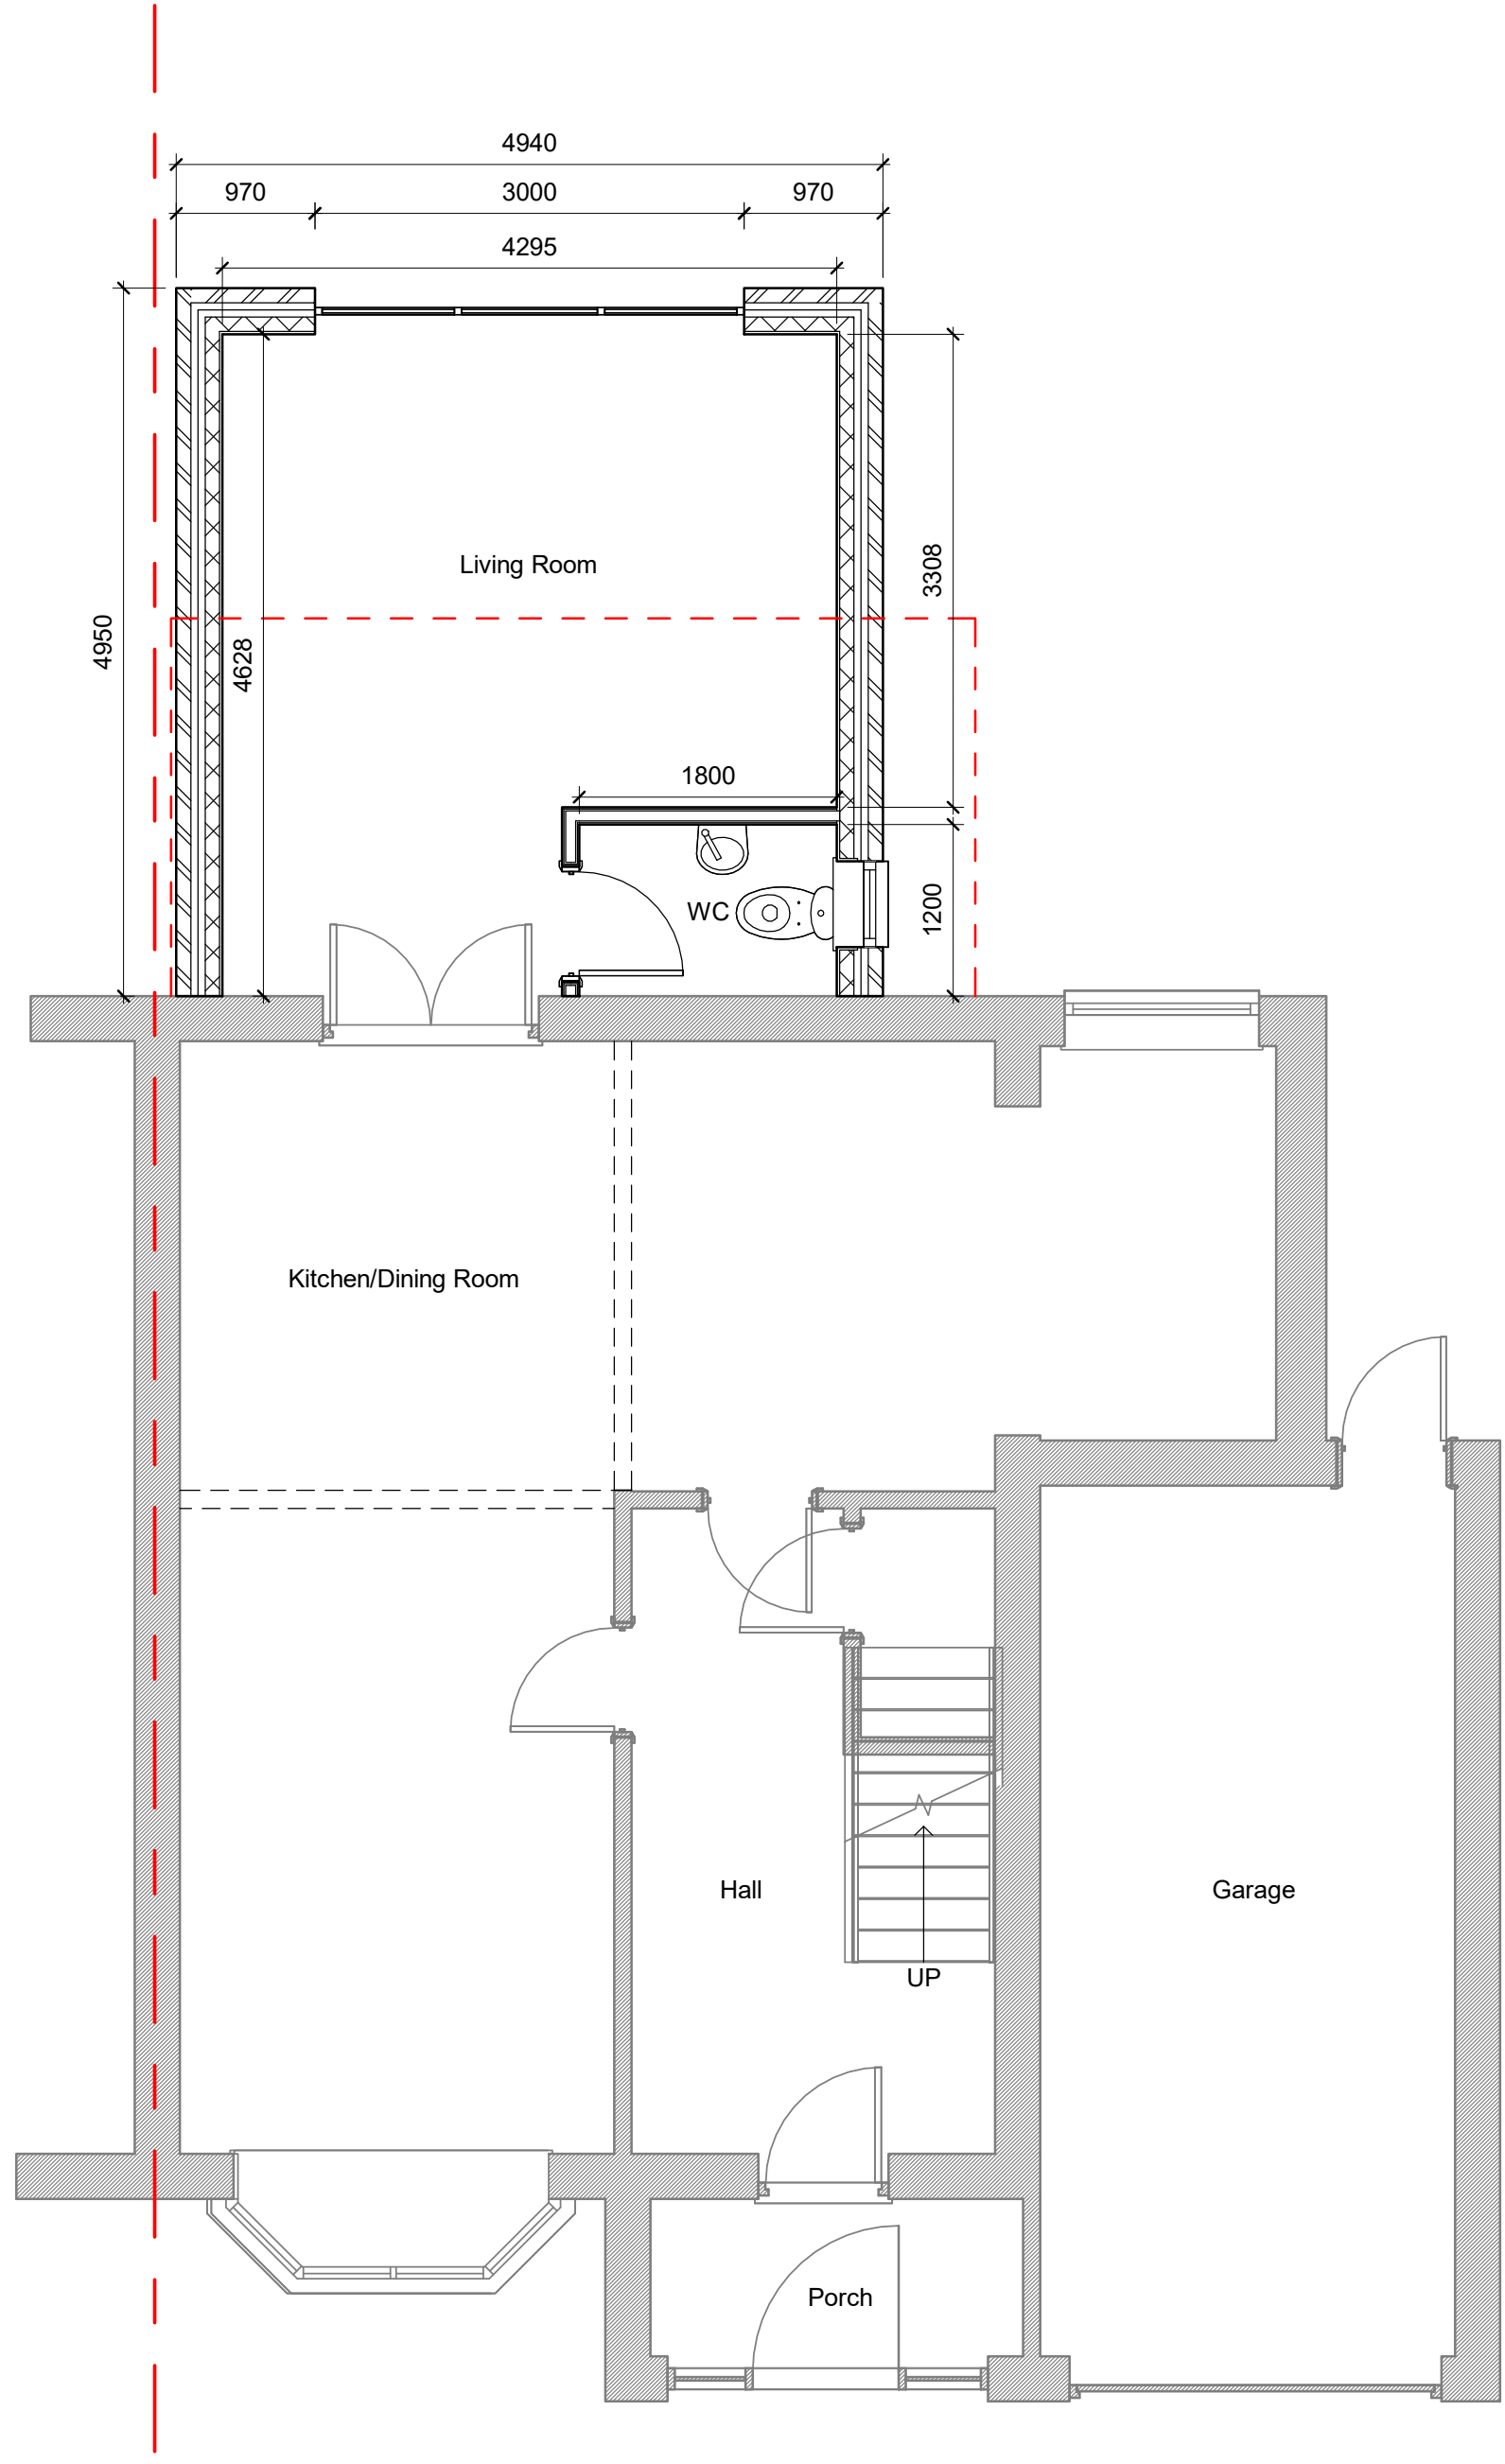

PROPOSED GROUND FLOOR PLAN

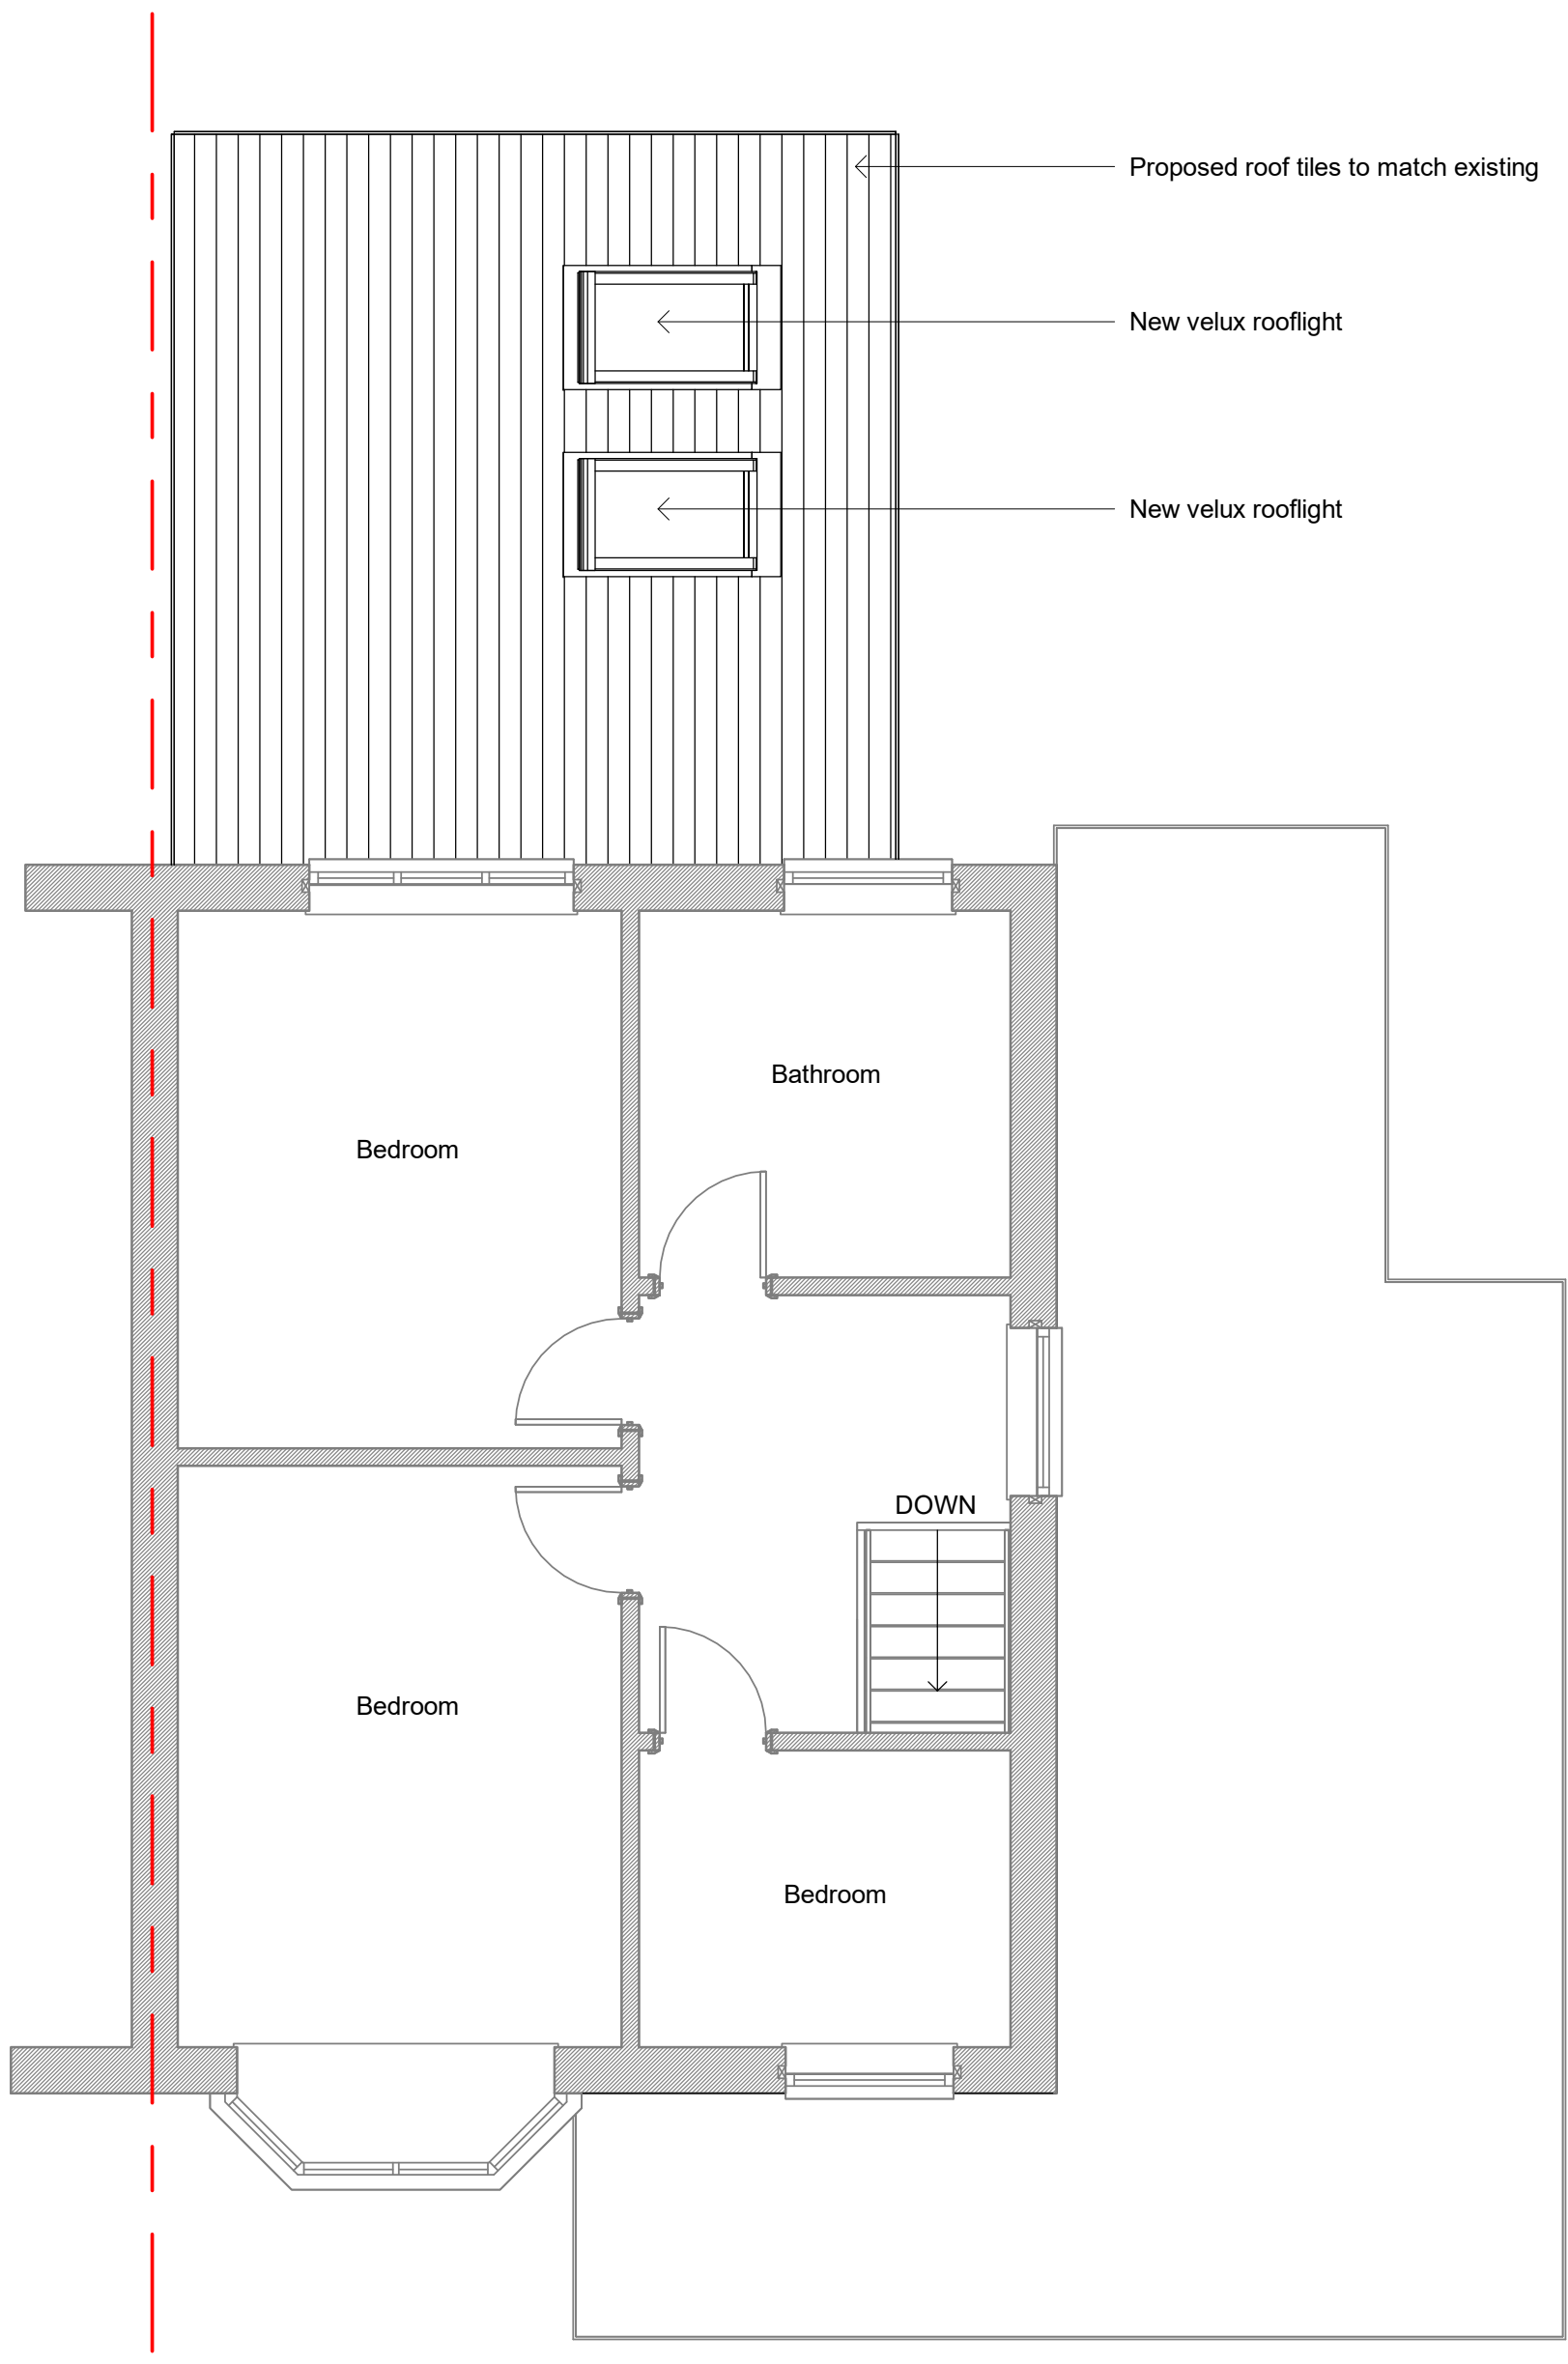

PROPOSED FIRST FLOOR PLAN

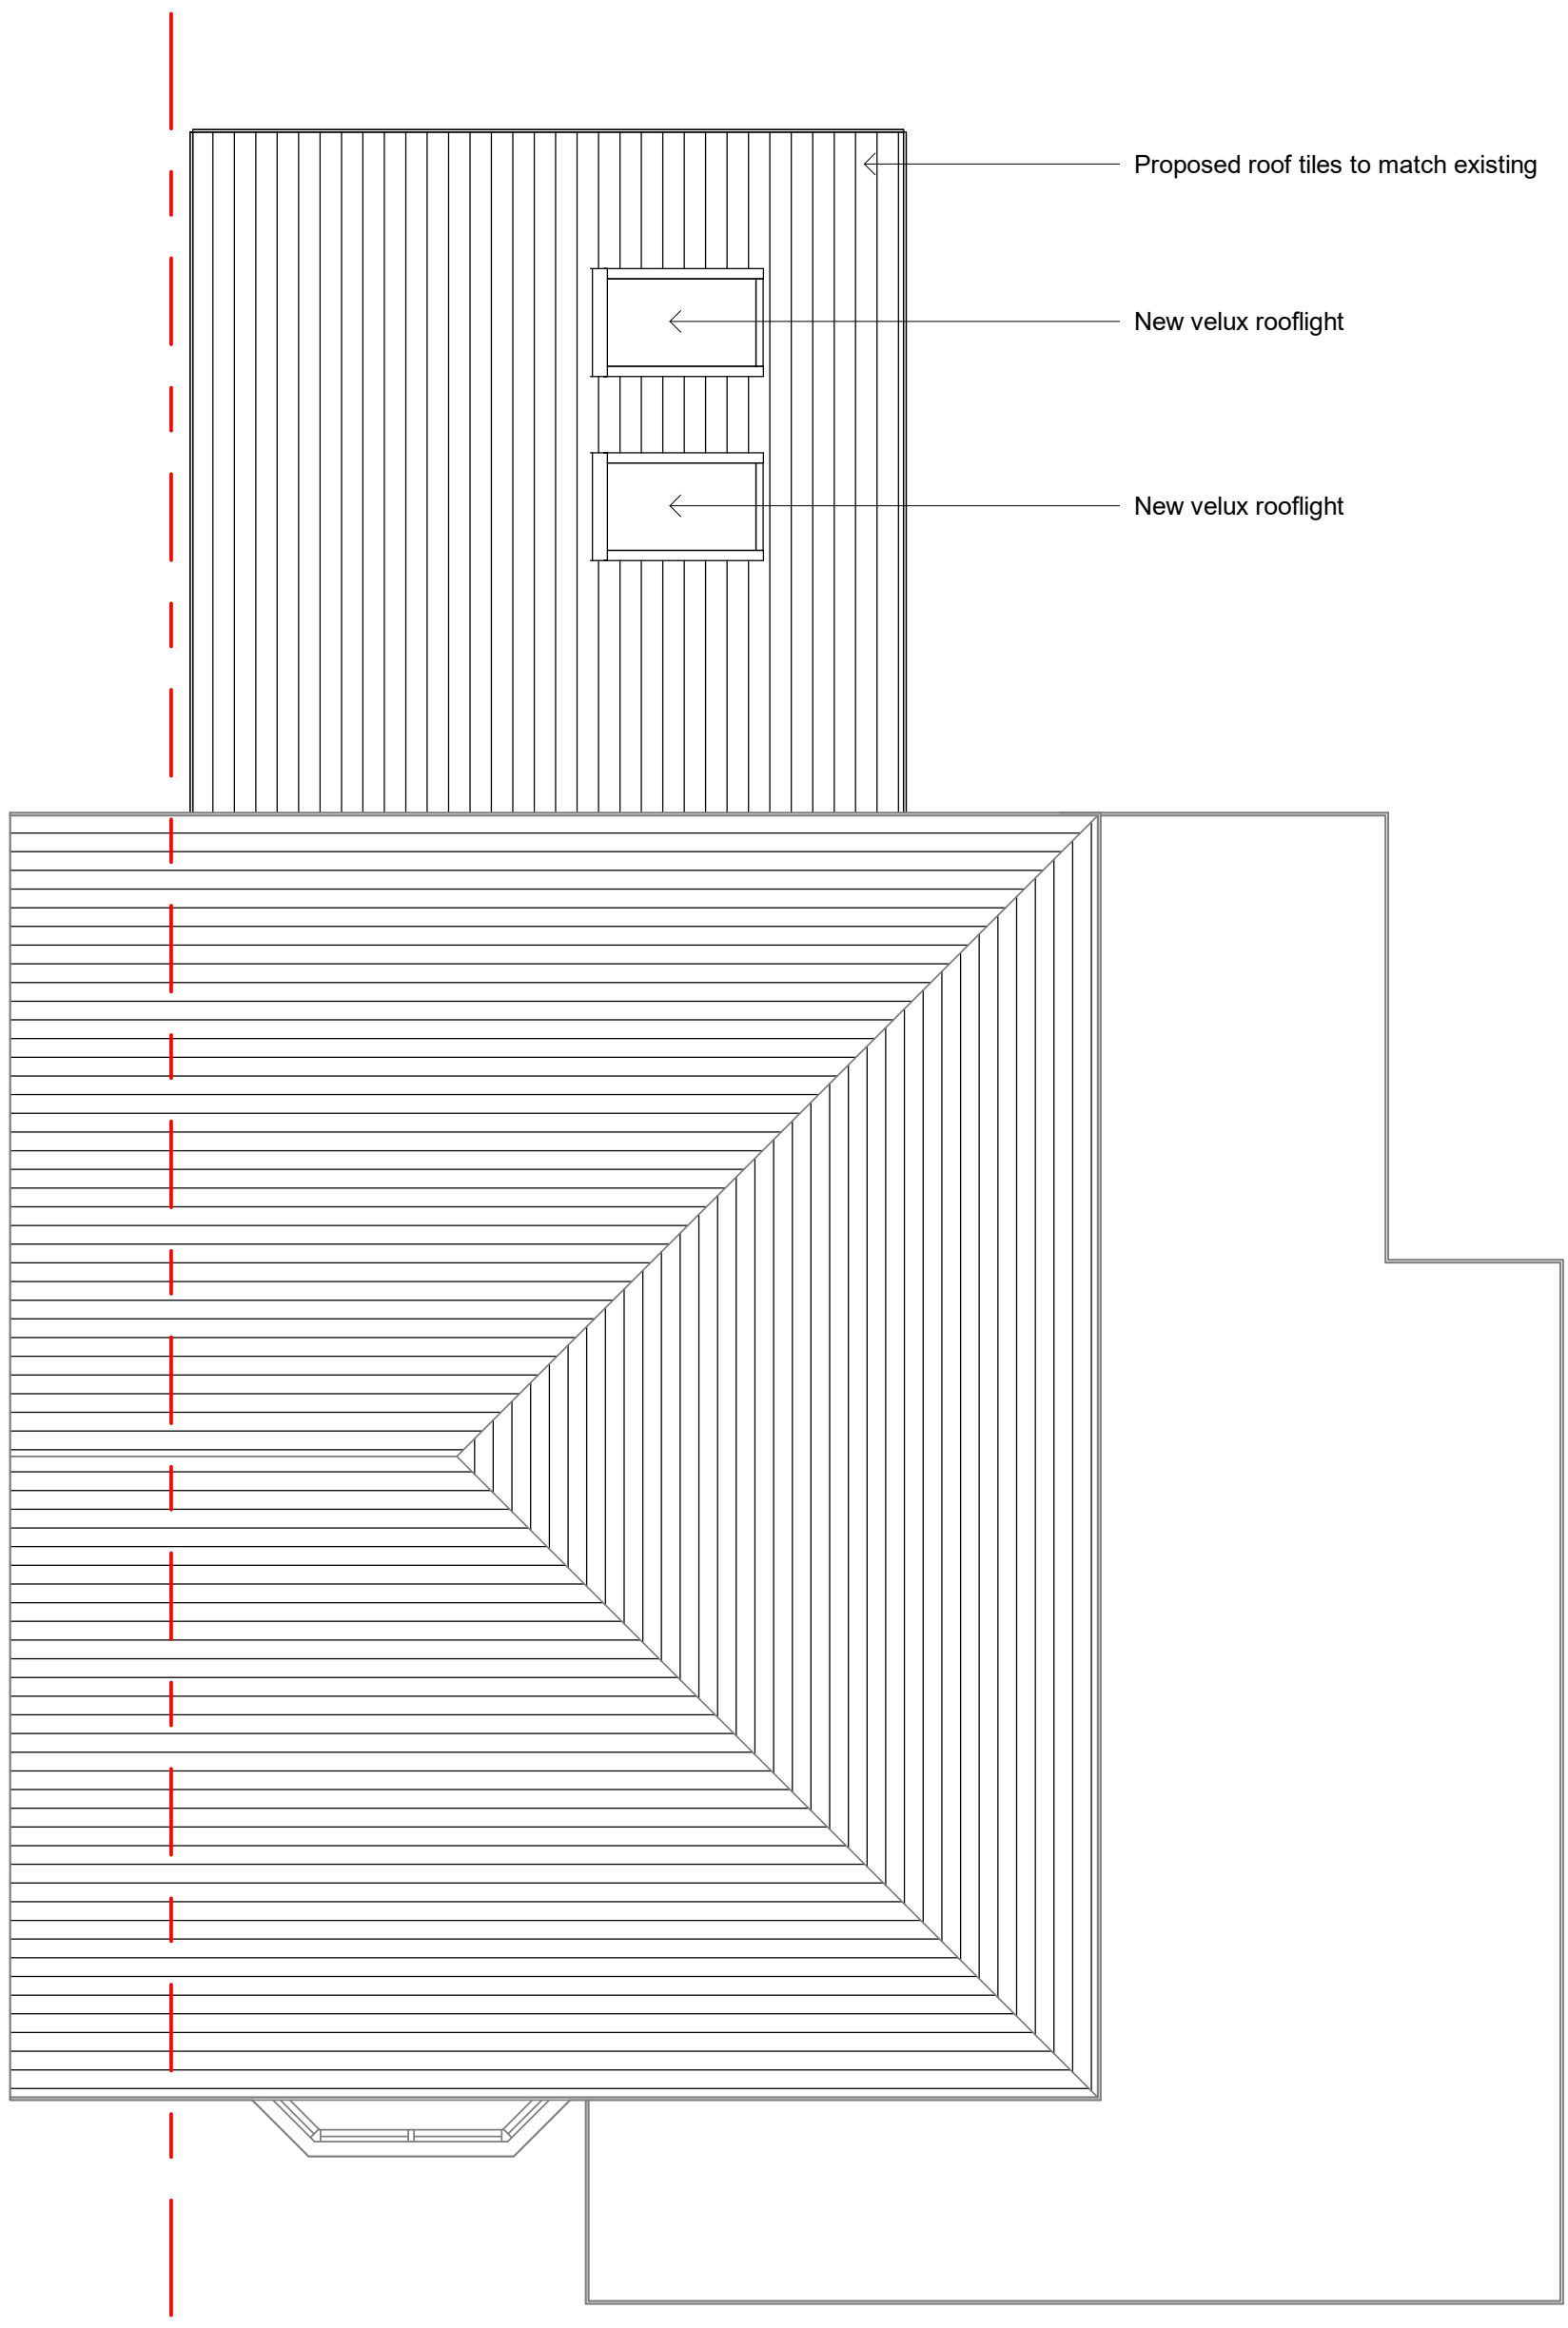

PROPOSED ROOF PLAN

General Notes:

- Do not scale from this drawing
- All dimensions are to be checked and confirmed on site prior to any ordering of materials or structural elements.
- Unless stated otherwise, this drawing has been produced for planning and building regulations only and should not be used for construction.
- If applicable, property owners to ensure that all party wall act agreements are in place prior to commencement of works if in doubt, ask.
- Client and Contractor to be aware of the relevant and current CDM 2015 Regulations. Domestic Client duties to be delegated to the contractor (Single contractor schemes) or "Principle Contractor" for projects with more than one contractor.
- Drawings are to be read in conjunction with all pre-construction information, planning approval documentation and relevant structural drawings/calculations.
- Any structural information indicated on these architectural drawings is for indicative purposes only.

Rev.	Description	Date
Client:	Mr & Mrs Machin 20 The Oval Werrington Stoke on Trent ST9 0HS	
Project:	Proposed Rear Extension with Internal Alterations	
Title:	Proposed Floor Plans	
Status:	Planning	
Scale:	1 : 50 @A1	Date: Mar 2022
Dwg No:	SK22003 P_004-1	Revision: Drawn by: JTS Checked by: GAP