




Copyright to this drawing is vested in the Architect and it must not be copied or reproduced without consent. Required dimensions only are to be taken from this drawing. All contractors must visit the site and be responsible for identifying and checking all dimensions relative to their work. Independent Architects Ltd are to be advised of any variation between drawings and site conditions.

CLIENTS ARE ADVISED TO CLARIFY DIMENSIONS WITH THE ARCHITECT PRIOR TO SETTING OUT AND NOT TO SCALE FROM THE DRAWING.


Rev.	Drawn	Comments	Date
A	SG	Changed to 2 Bed Unit.	30/11/2023
B	SG	Reduced Footprint	28/04/2022




First Floor Plan 1:50

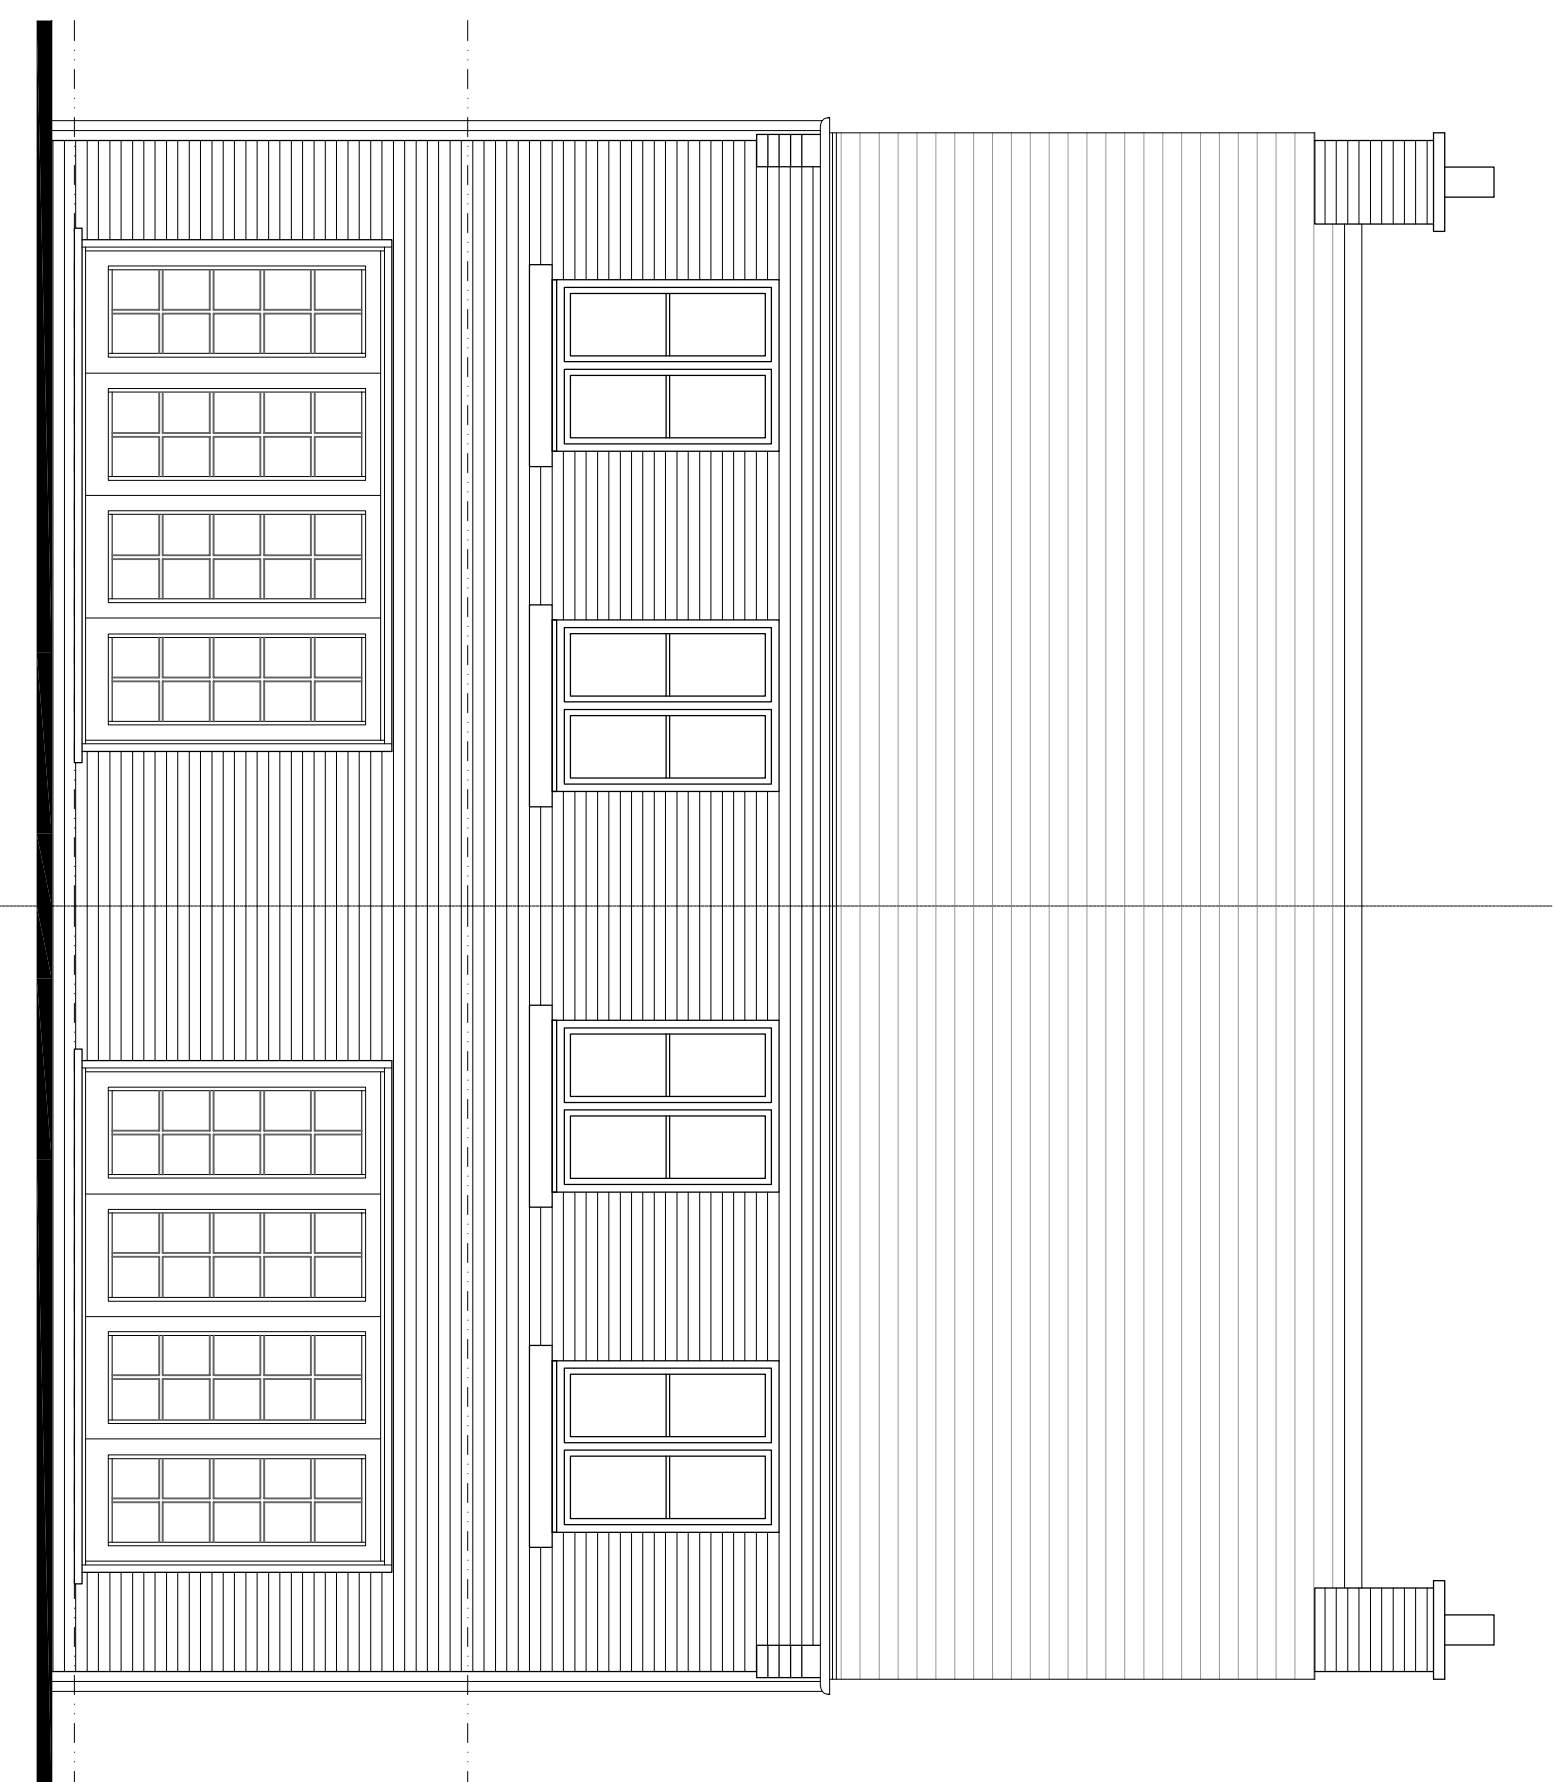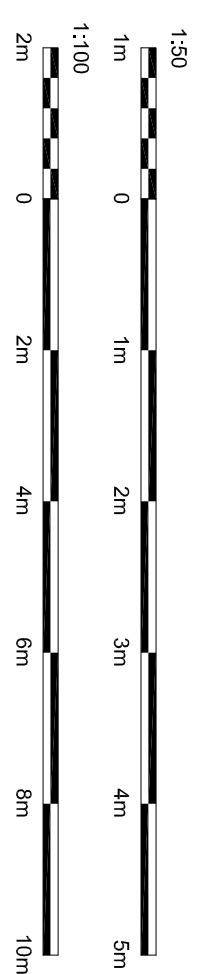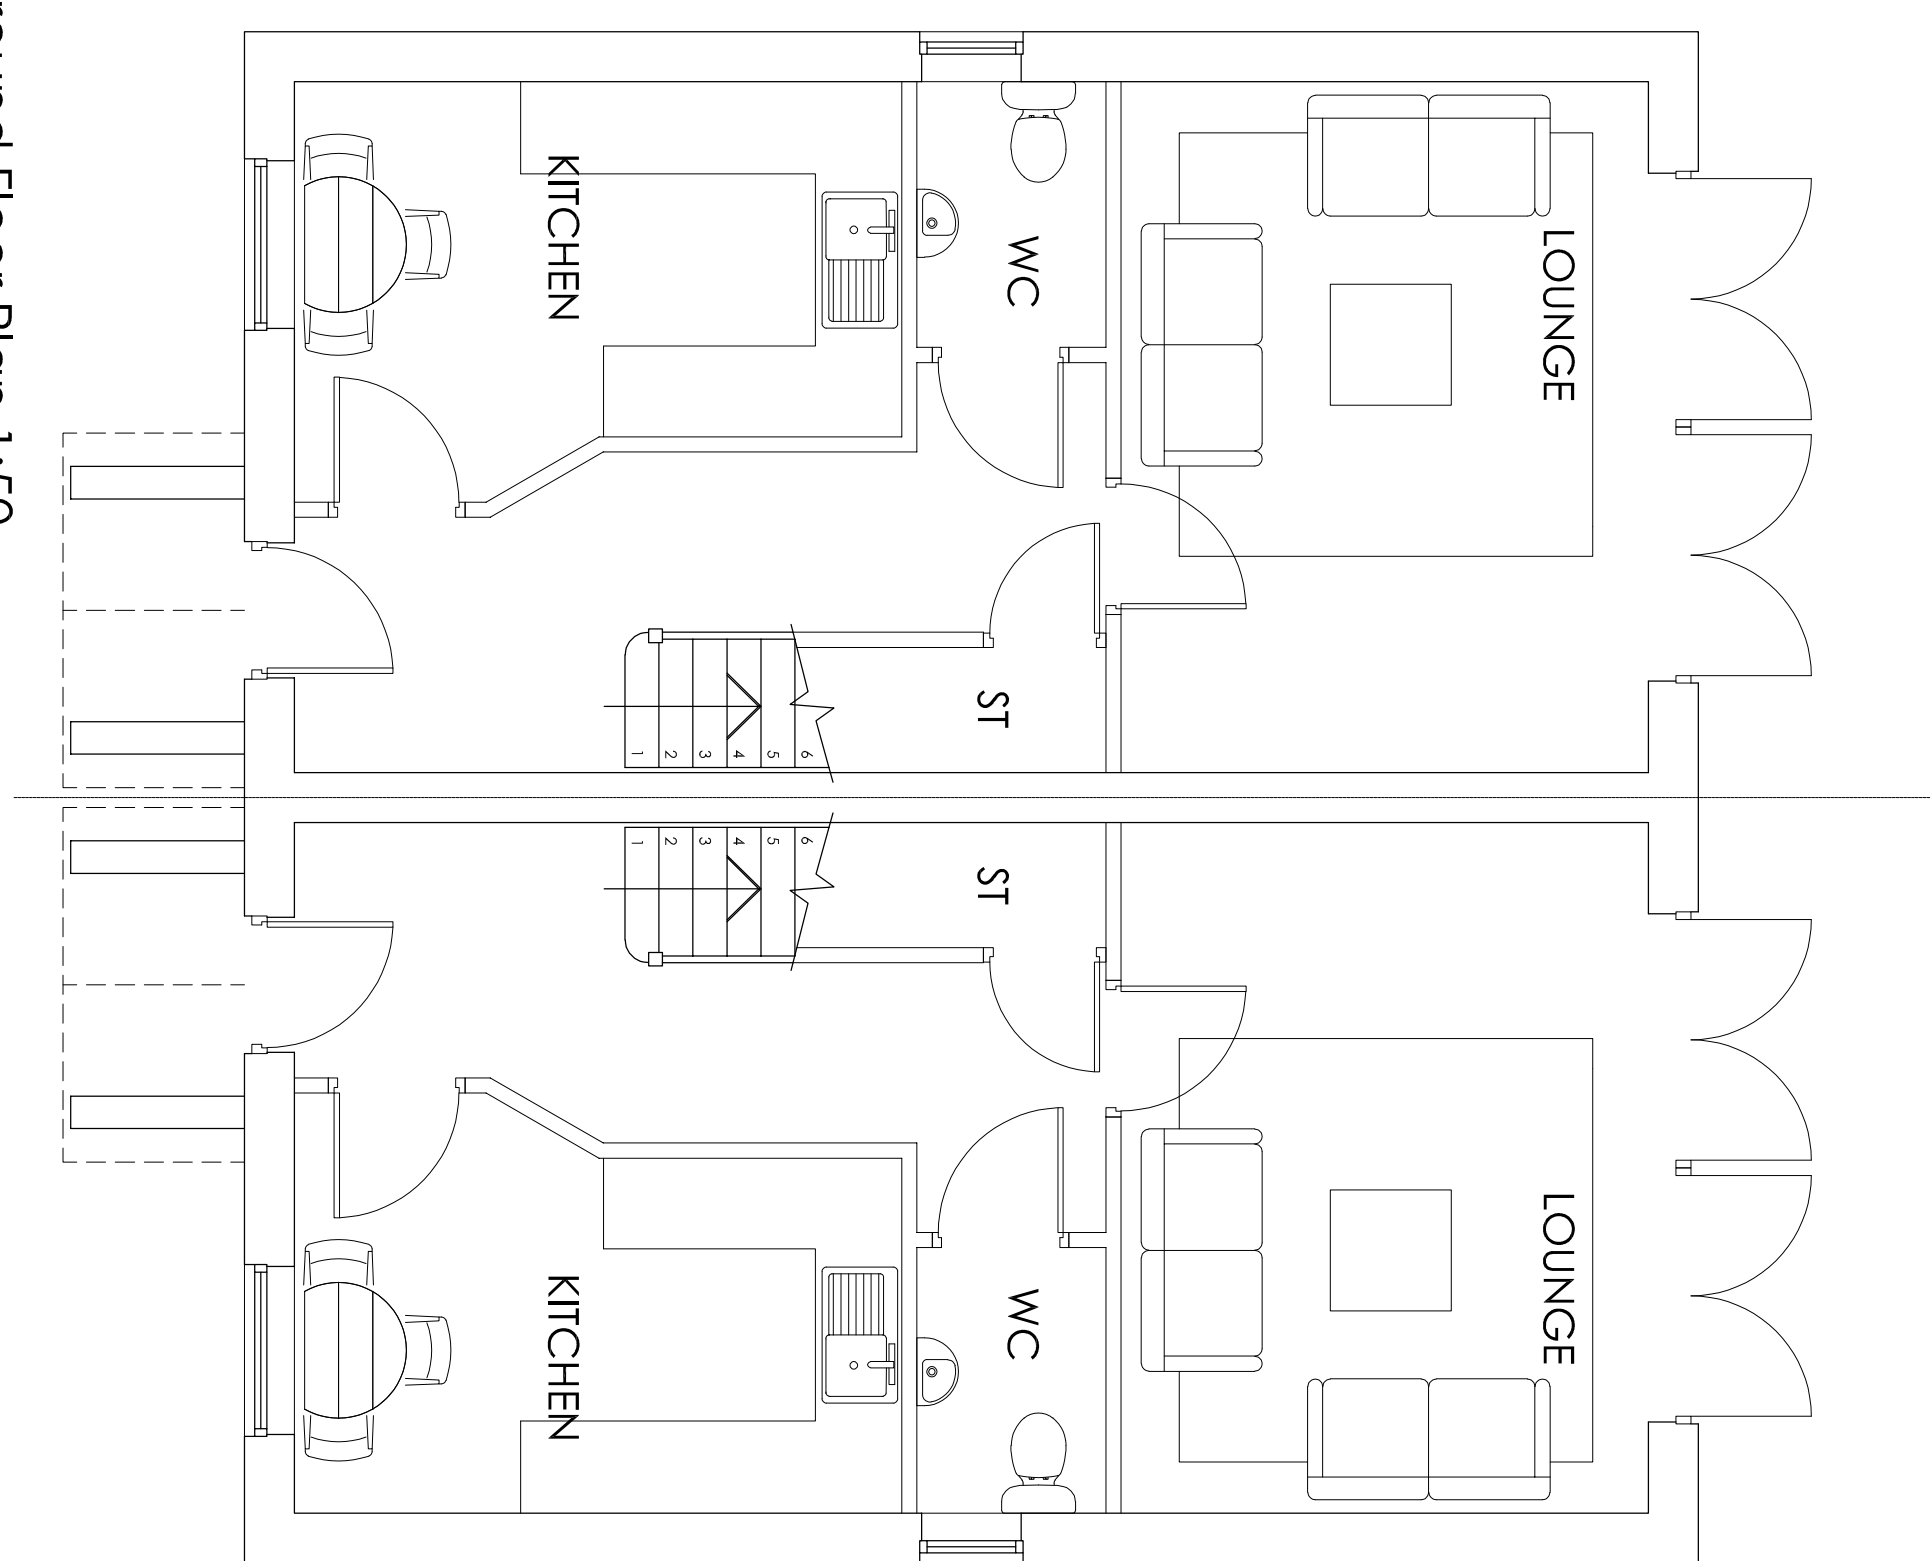


Rear Elevation 1:50

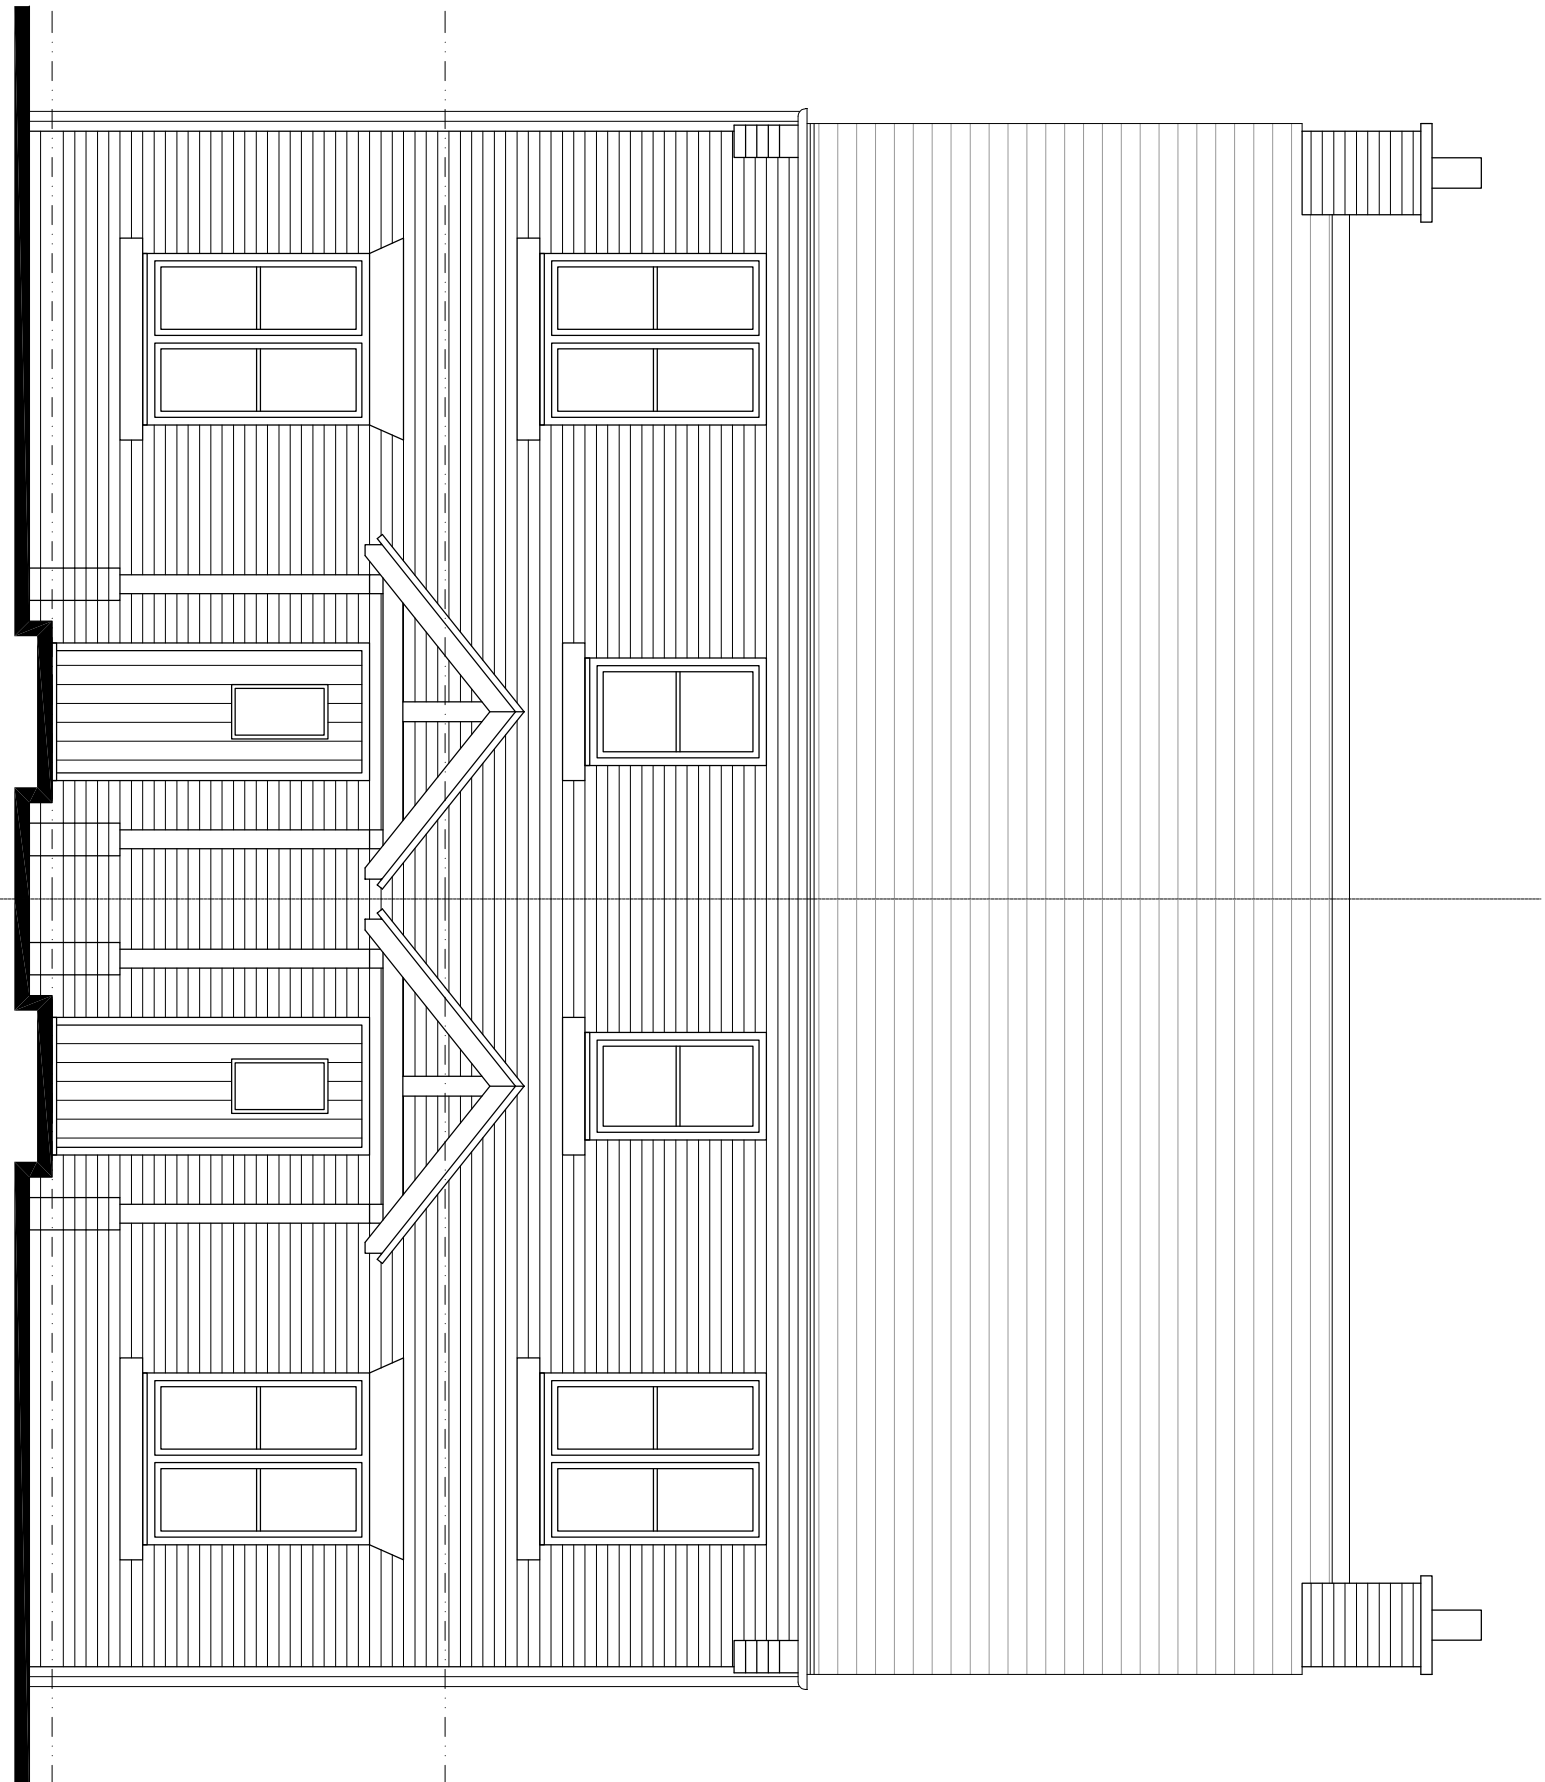


Front Elevation 1:50

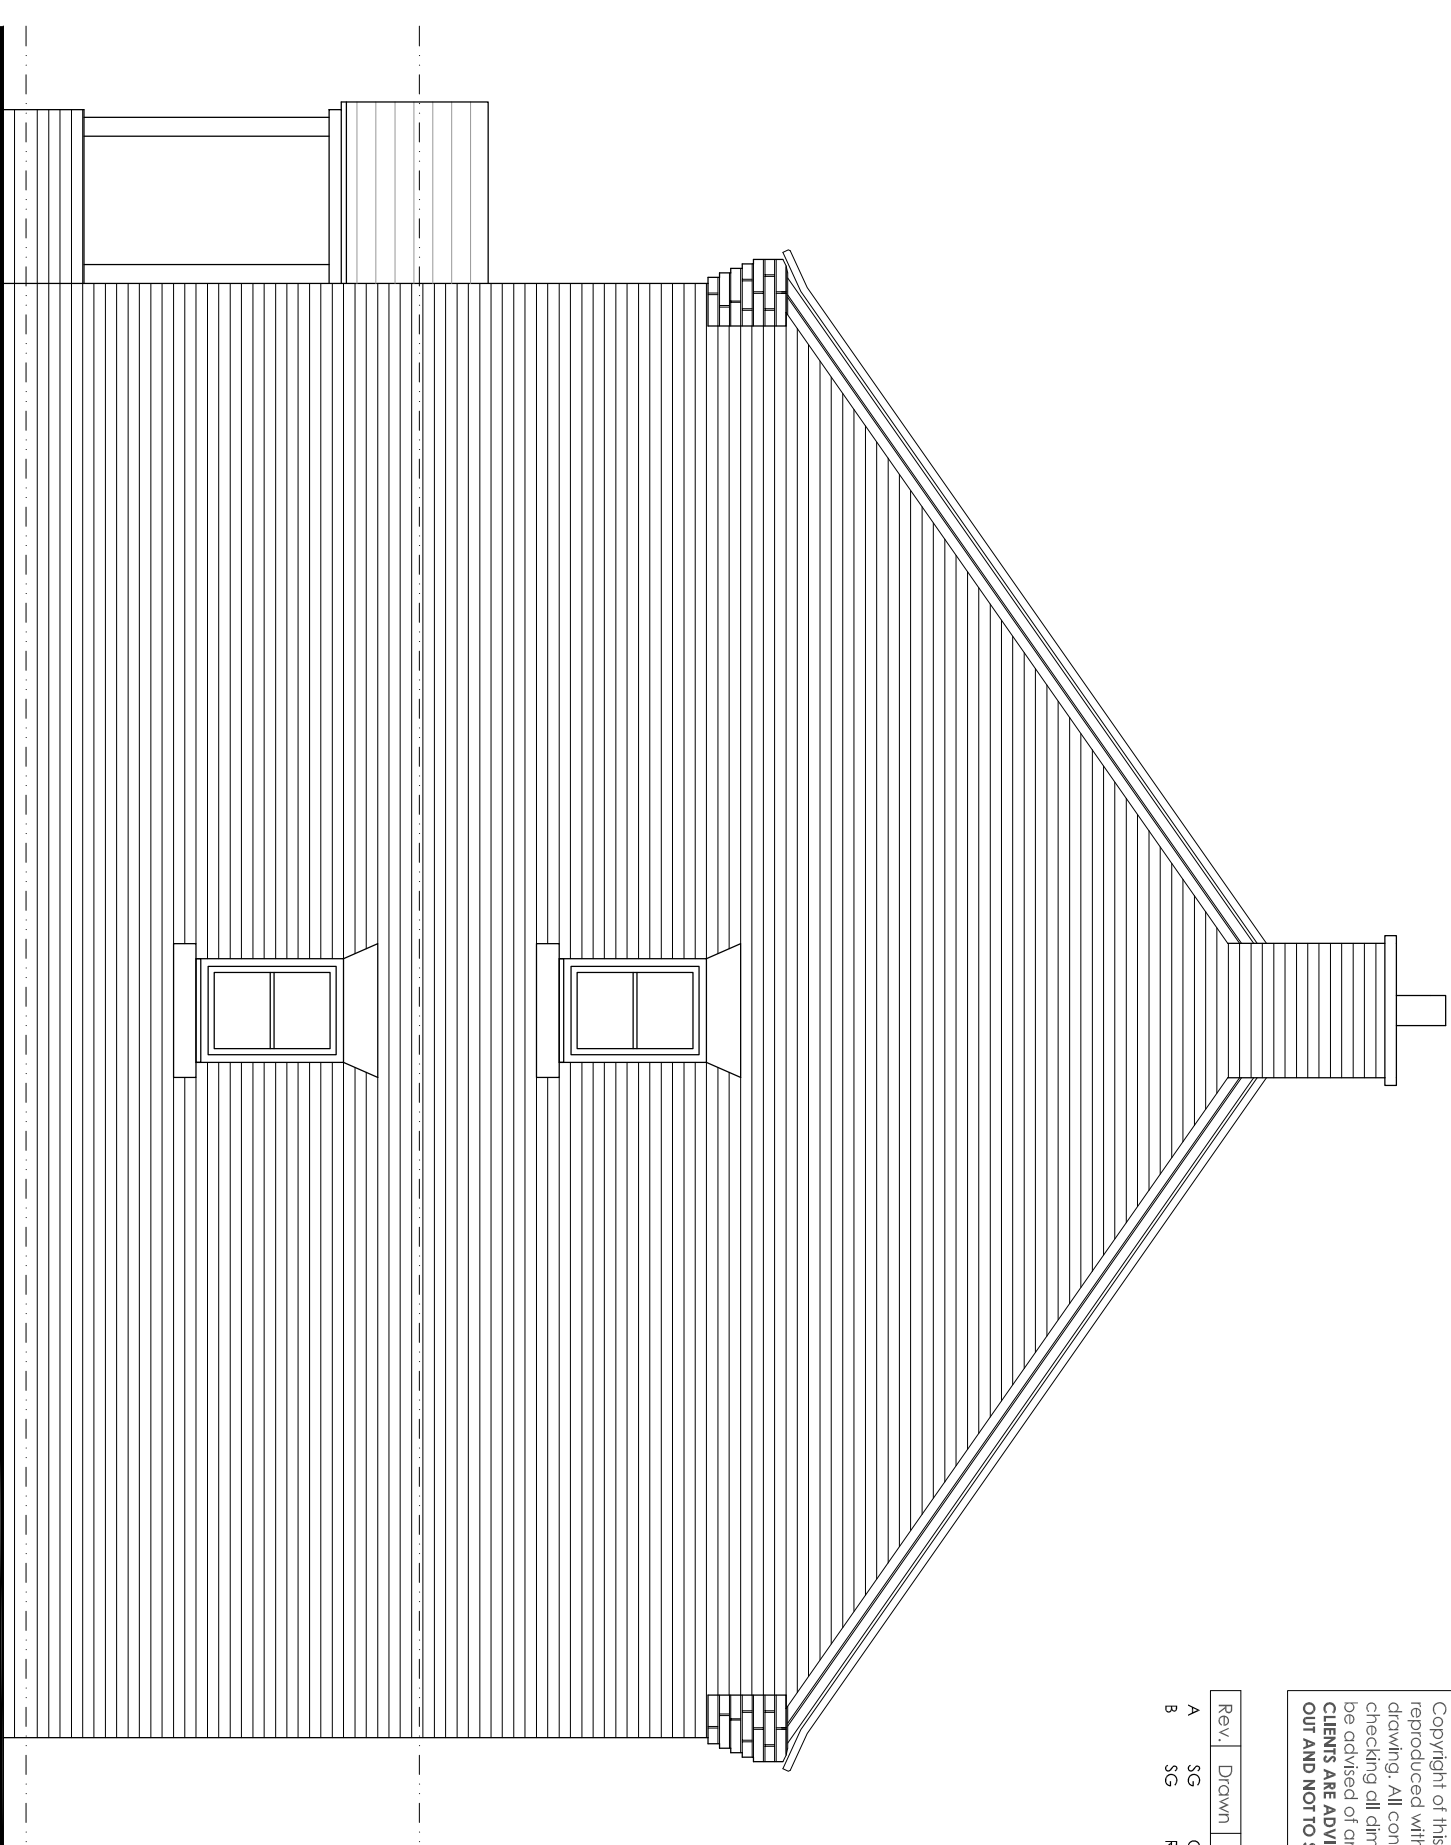

Side Elevation 1:50

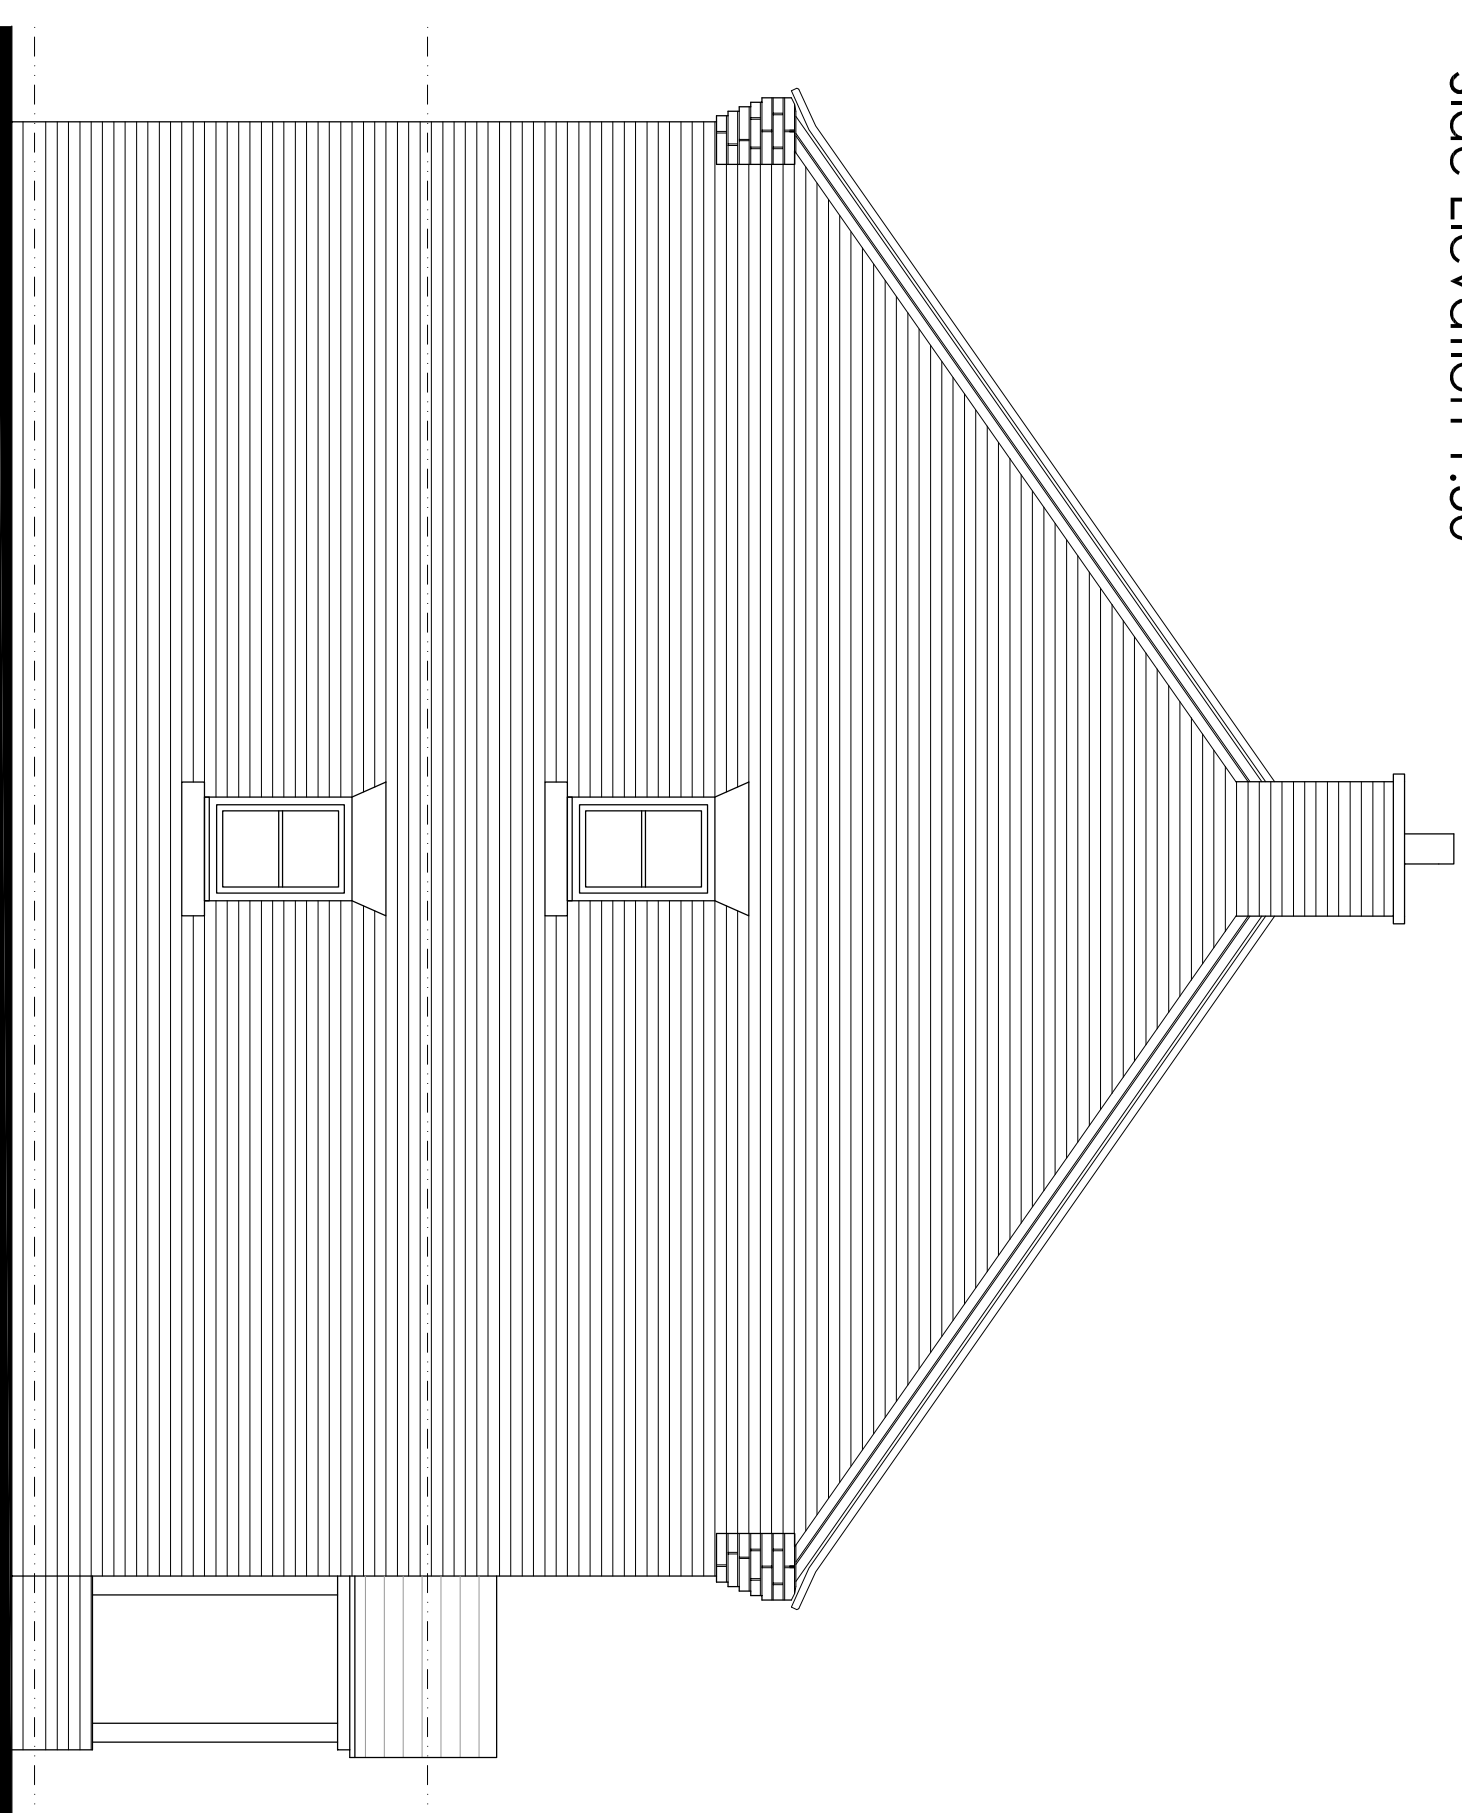

Side Elevation 1:50

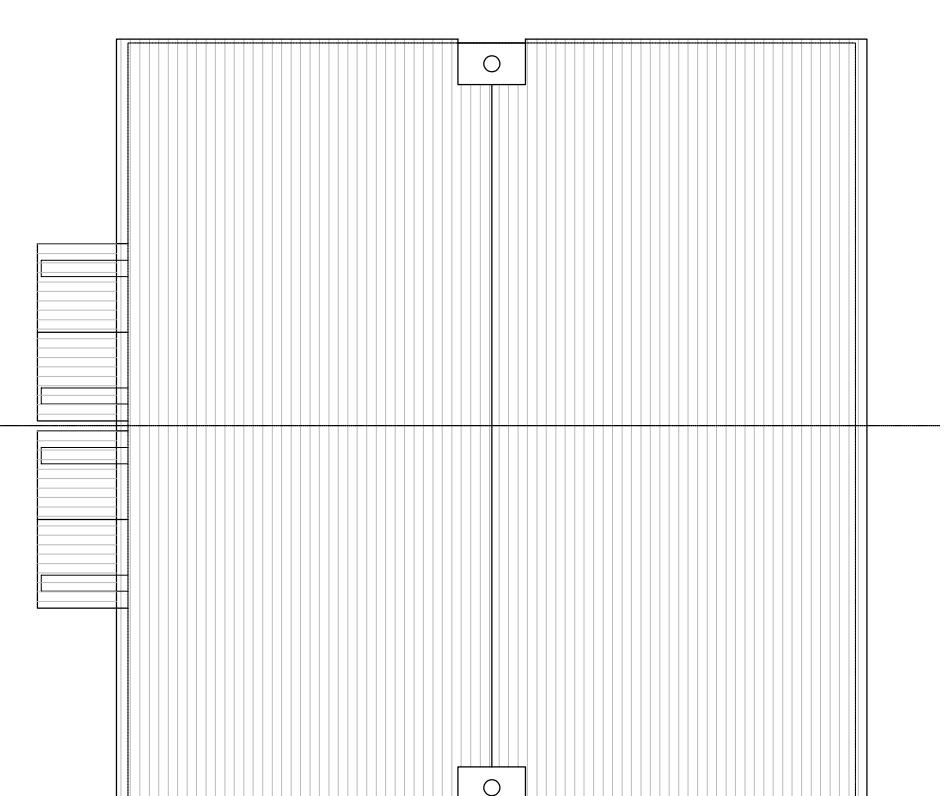

Roof Plan 1:100

Type 4
2 Bed
GLA - 81.8sqm/880sqft

GLA - 81.8sqm/880sqft

Client
A.R. Alcock

Project
Residential Development at Land Off
Tenford Lane, Upper Team

Tenford Lane, Upper Tean

Title

House Type 4: Semi-Detached 2 Bed Plans and Elevations

Status
Scheme

Date	Sep 2020	Drawn	NJH
------	----------	-------	-----

Scale AI As Stated Checked

Project No.	Drawing No.
-------------	-------------

00438 AL(0)14 Rev B