


Copyright of this drawing is vested in the Architect and must not be copied or
reproduced in any form without the written permission of the Architect.
This drawing is for the use of the Client only and is not to be used for any other purpose.
The Client agrees to indemnify the Architect from and against all claims, damages, costs and expenses, including reasonable legal fees, in connection with the use of this drawing for any purpose other than that for which it was prepared.
The Architect does not accept any liability for any loss or damage, including consequential loss or damage, arising from the use of this drawing for any purpose other than that for which it was prepared.
The Architect's liability is limited to the sum of £100,000 plus VAT.

Rev: | Draw: | Comments

Date

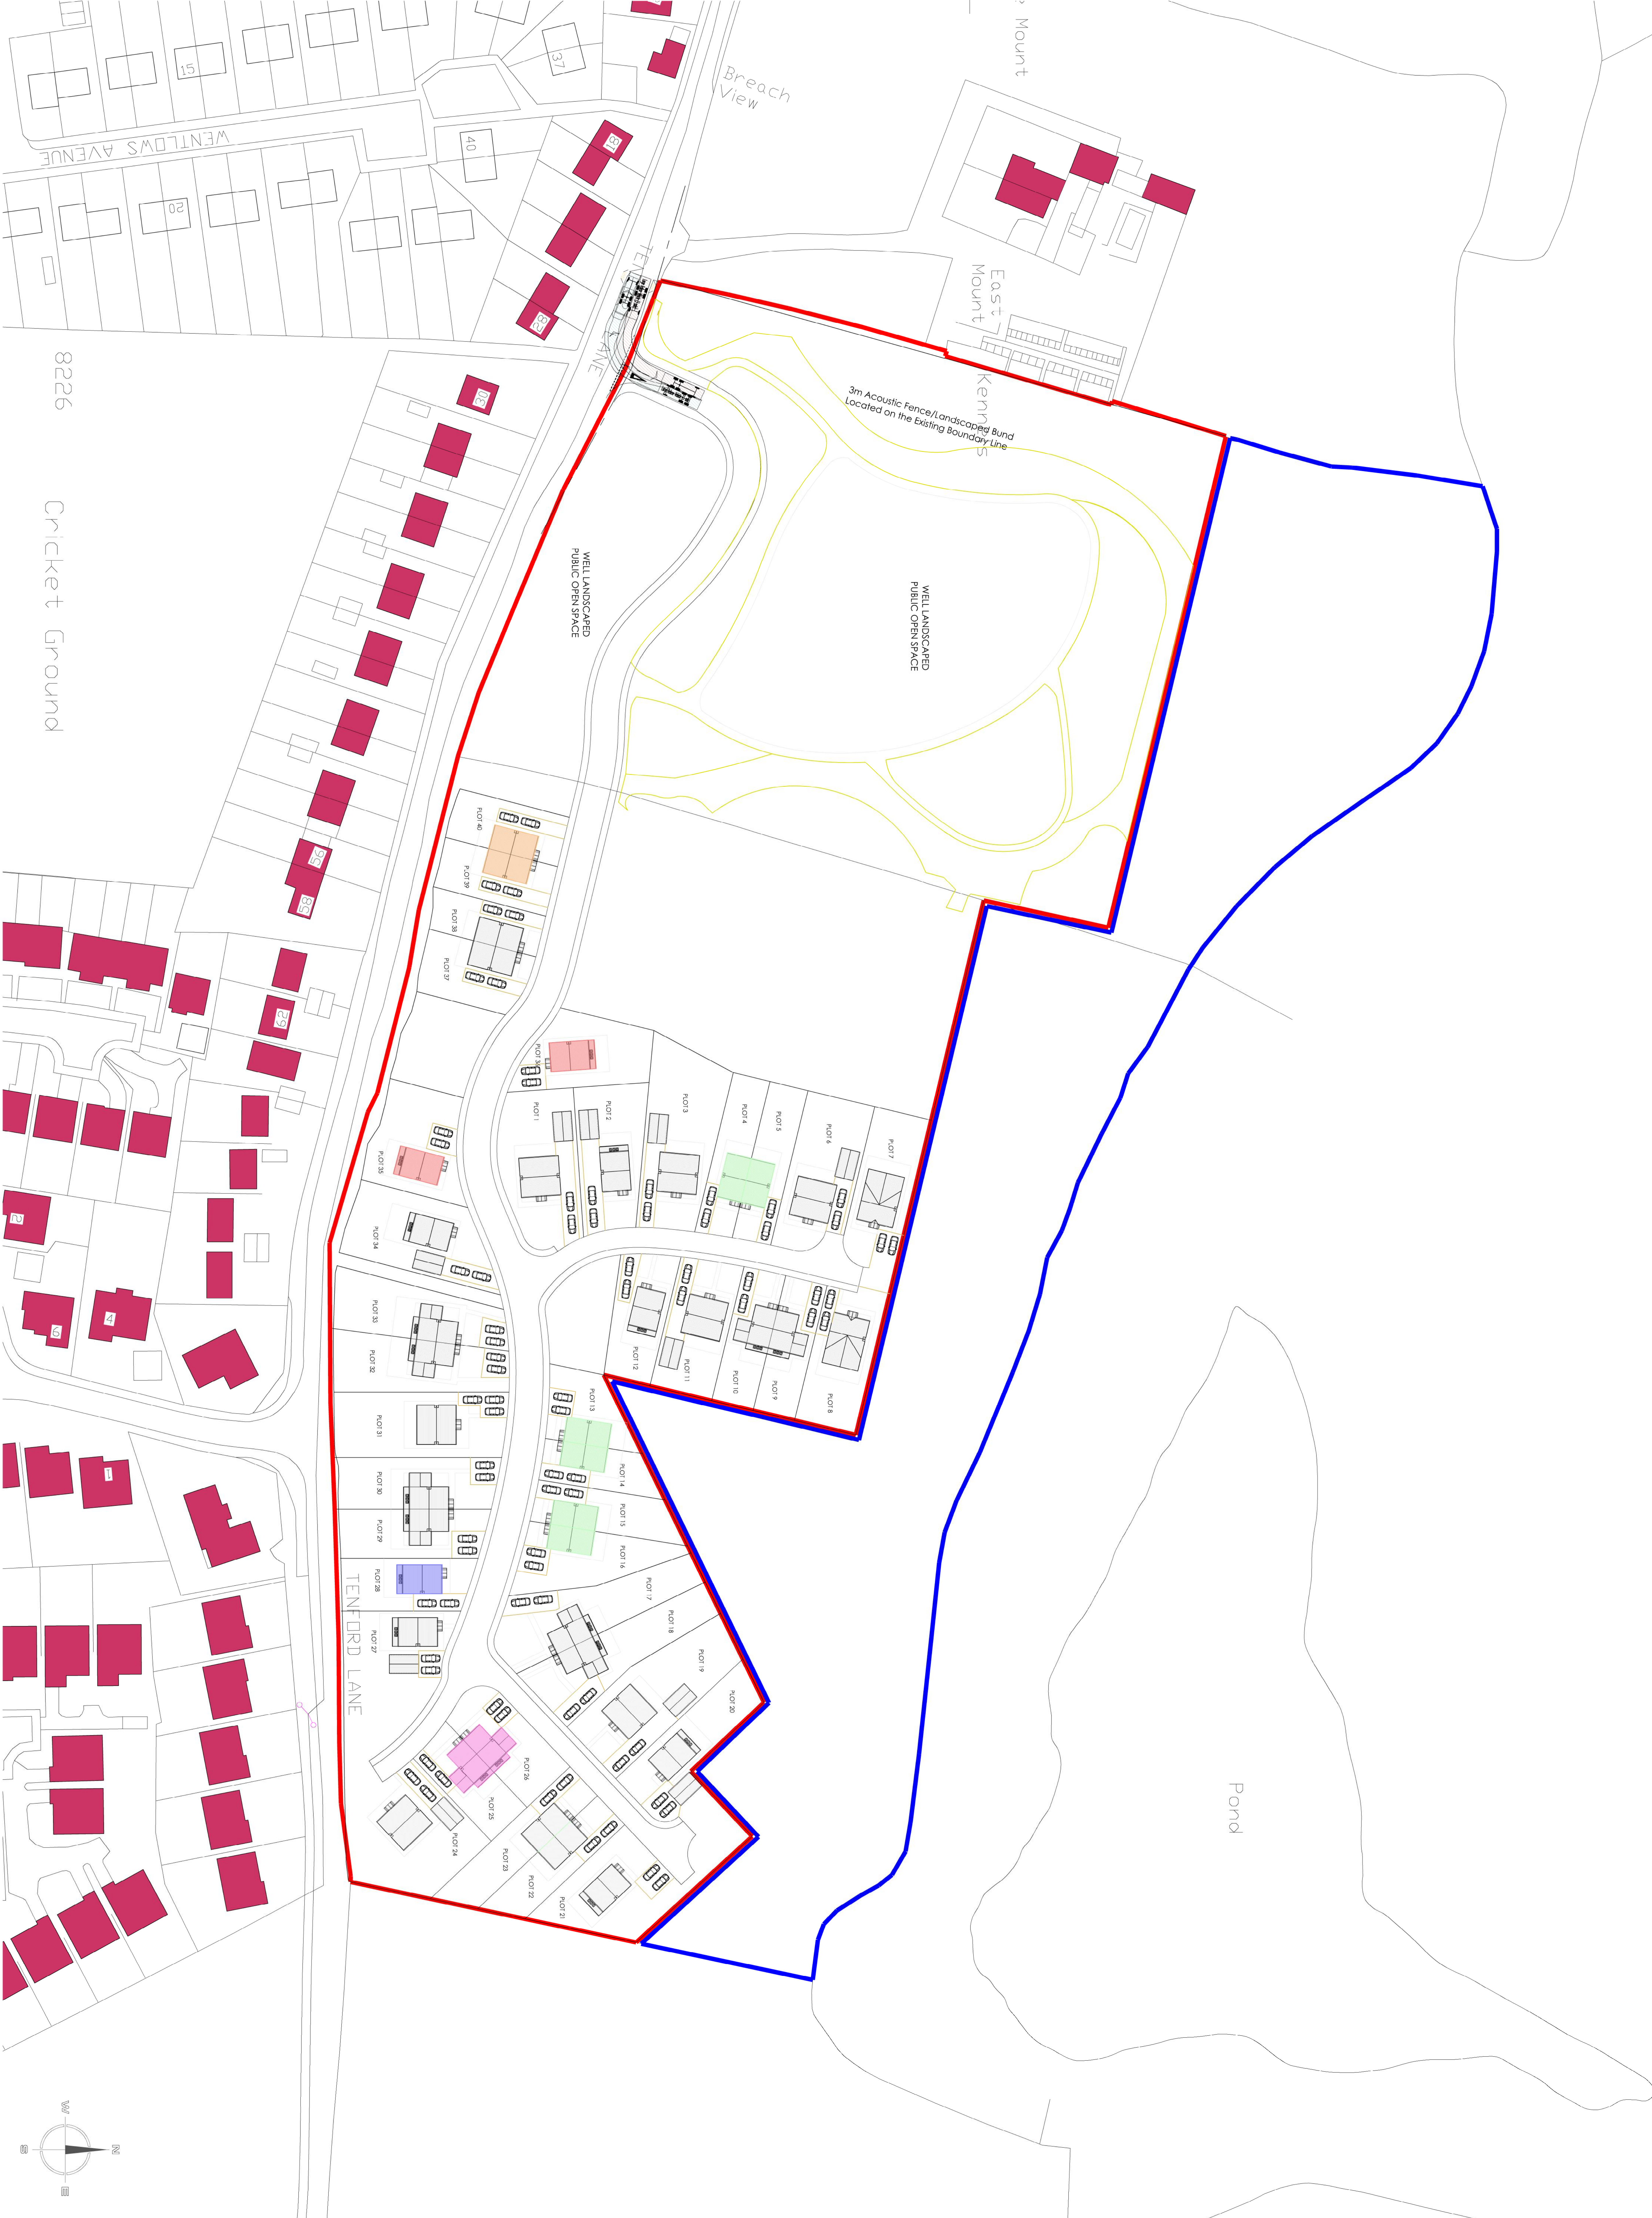

- 2no. 3 bedroom Semi-Detached House - Social Rented
- 6no. 2 bedroom Semi-Detached House - Social Rented
- 1no. 3 bedroom Detached House - Social Rented
- 2no. 3 bedroom Detached House - Shared Ownership
- 2no. 2 bedroom Semi-Detached House - Shared Ownership

Hewitt&Carr Architects
A: Design House 1 1719 Leek Road 1 Cheedale E11 0JF
T: 01538 754888
E: info@hewittcarr.co.uk
W: www.hewittcarr.co.uk

Client: A/R Alcock

Project: Residential Development
Land Off Tenford Lane, Upper Teon

Title: Proposed Site Plan
Affordable Housing Allocation

Status: Scheme
Date: July 2021
Scale: B/A0 1:500

Project No: 00438
Drawing No: AL(0)22

Rev: D

SCHEME