



Copyright of this drawing is vested in the Architect and it must not be copied or reproduced without consent. Figured dimensions only are to be taken from the drawing. All construction must be in accordance with the Architect's drawings and be subject of any variation between drawings and the conditions of sale to the client. The client is responsible for the accuracy of the drawings and the conditions of sale to the client.


Rev	Down	Comments	Date
A	SN	1) Footprint of proposed dwelling revised to include single storey extension on rear gable.	21.04.22

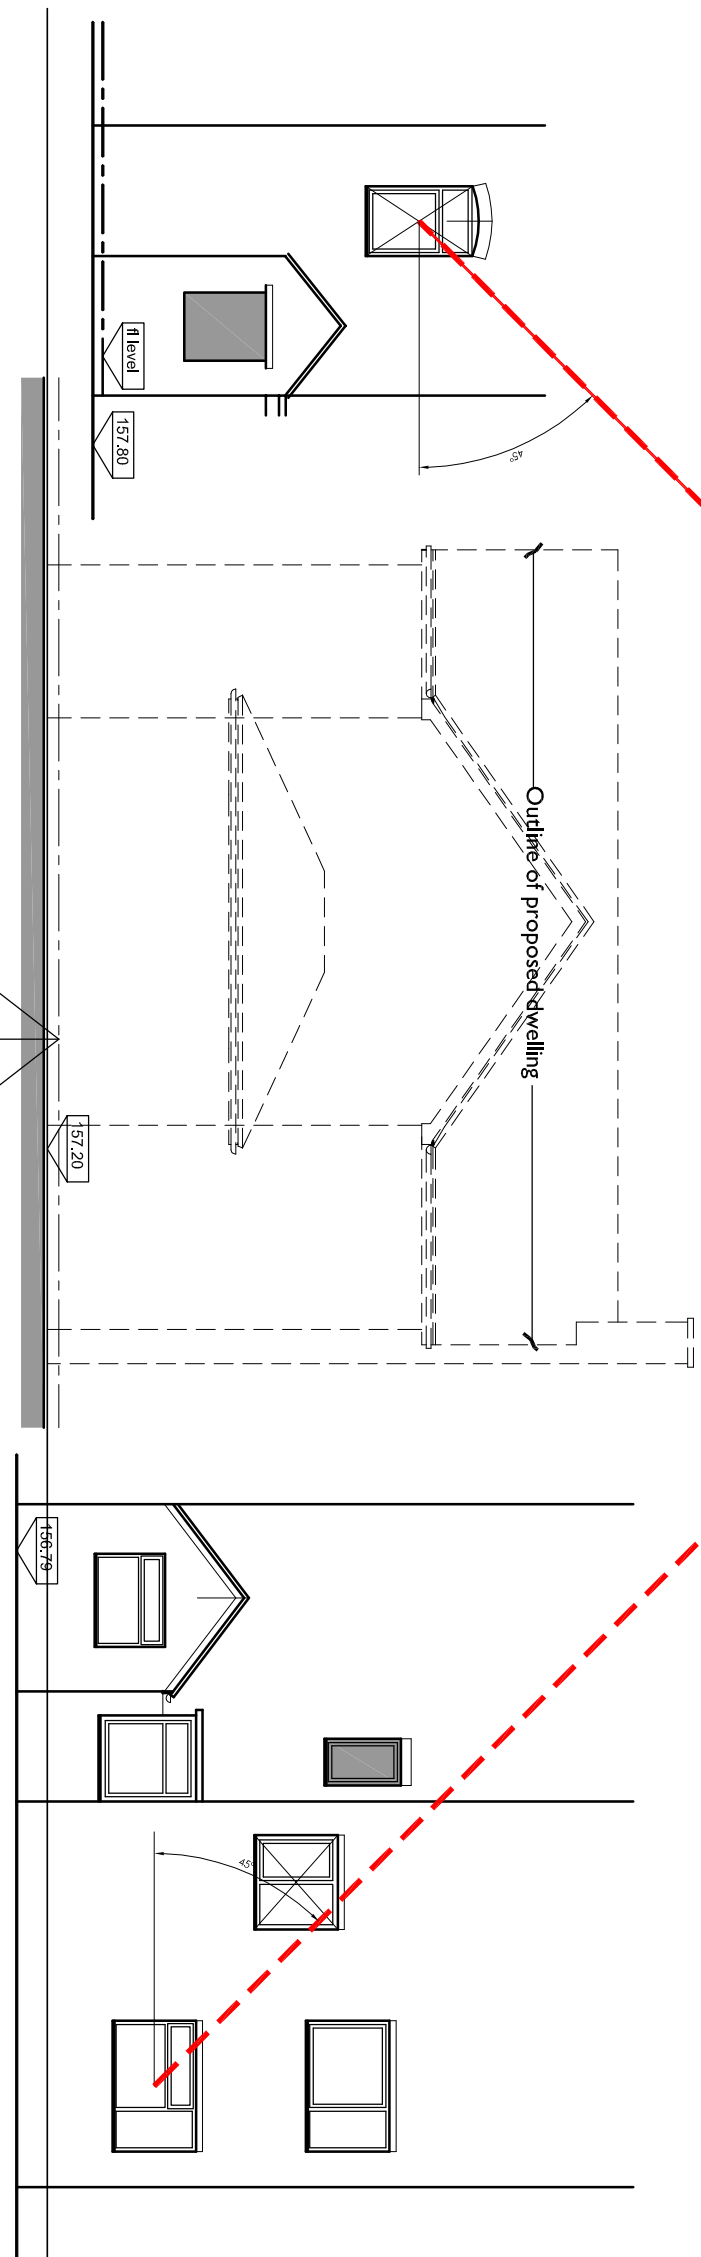

Sectional elevation on line A - A: scale:1:100 at A1

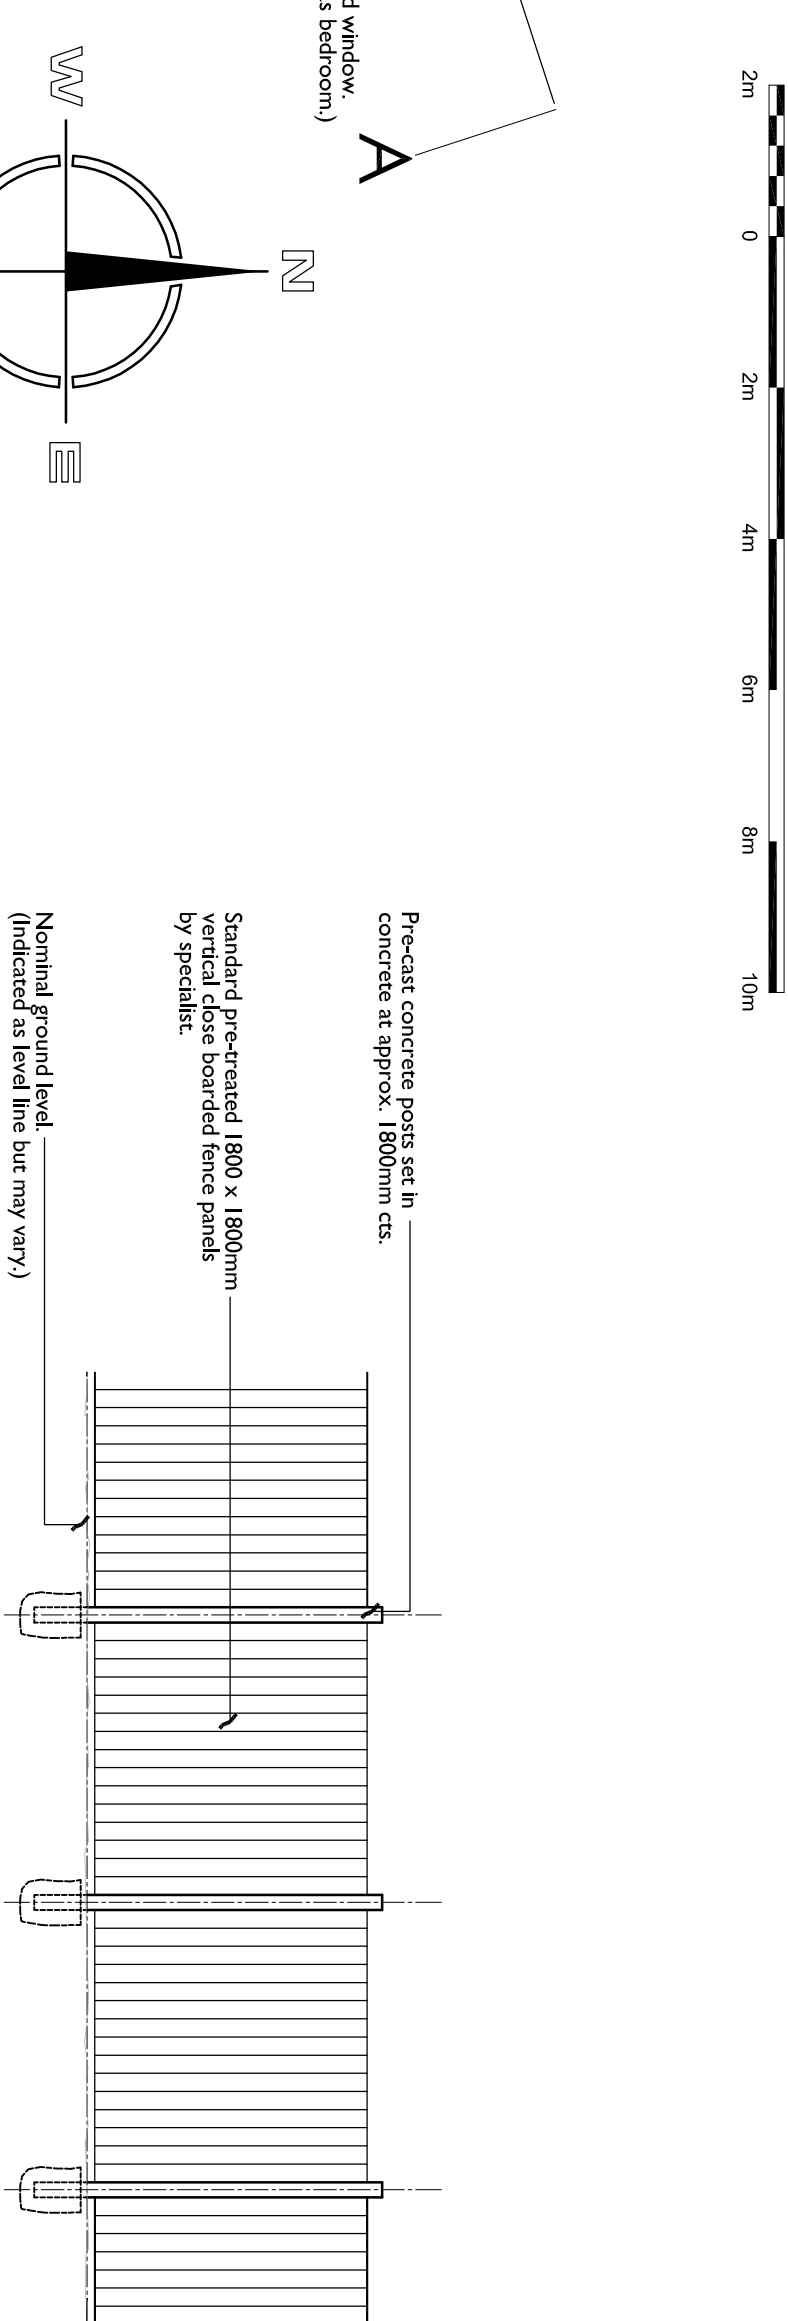

Detail of boundary fencing scale: 1:50 at A1
(Application site)

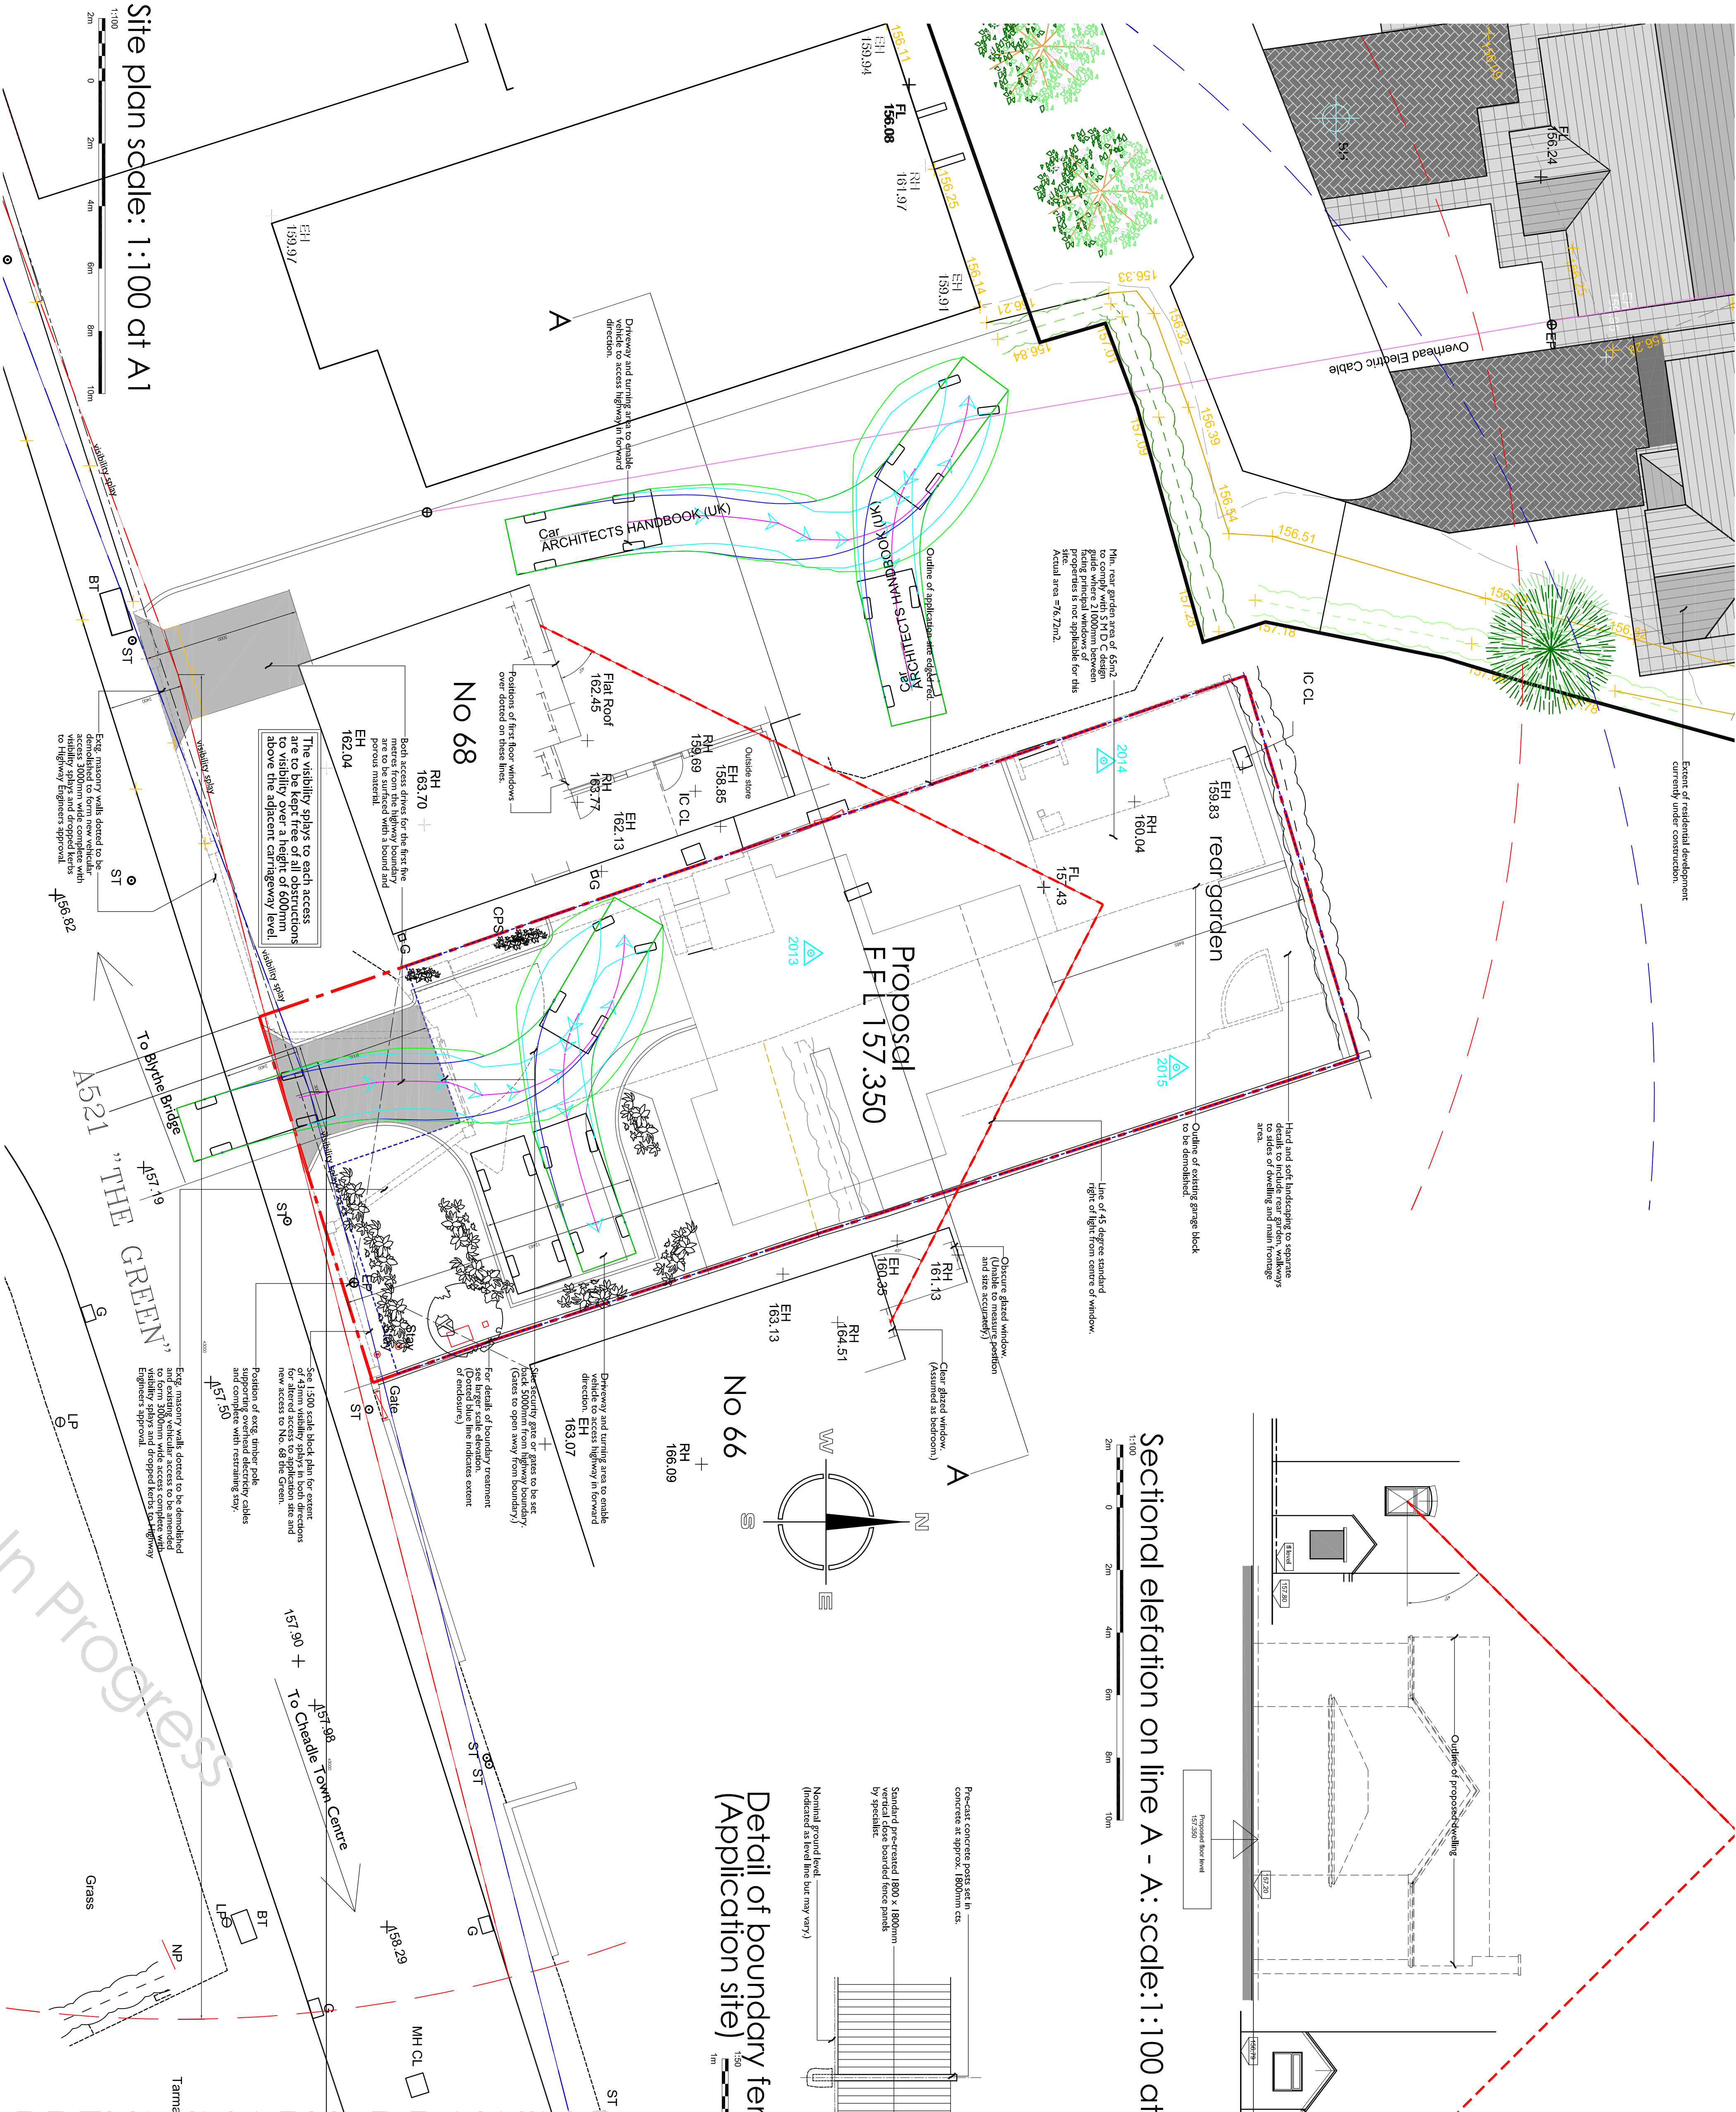

Hewitt&Carr Architects
A: Design House 117-19 Leek Road | Credele ST10 1JE
D: 01800 555889
E: enquiries@hccarchitects.co.uk
W: www.hccarchitects.co.uk

Client
Miss J Burtonshaw

Project
Proposed dwelling on land
adjacent South View, 68 The Green,
Credele, Stoke on Trent, ST10 1PH

Title
Revised proposal.
Proposed site plan.

Date
March 2022
Scale 0A1 1:100 & 1:50
Project No
01080 AL(0)20
Drawing No.
A
Rev
A

PRELIMINARY DRAWING