




Rev	Drawn	Comments	Date
A	SM	i) Drawing revised to incorporate Client request for a single storey extension on rear gable.	21.04.22
B	SM	ii) Revisions to internal layouts to suit Client requirements.	28.04.22
C	BC	iii) Linen cpl. removed from bathroom & shower enlarged.	05.05.22

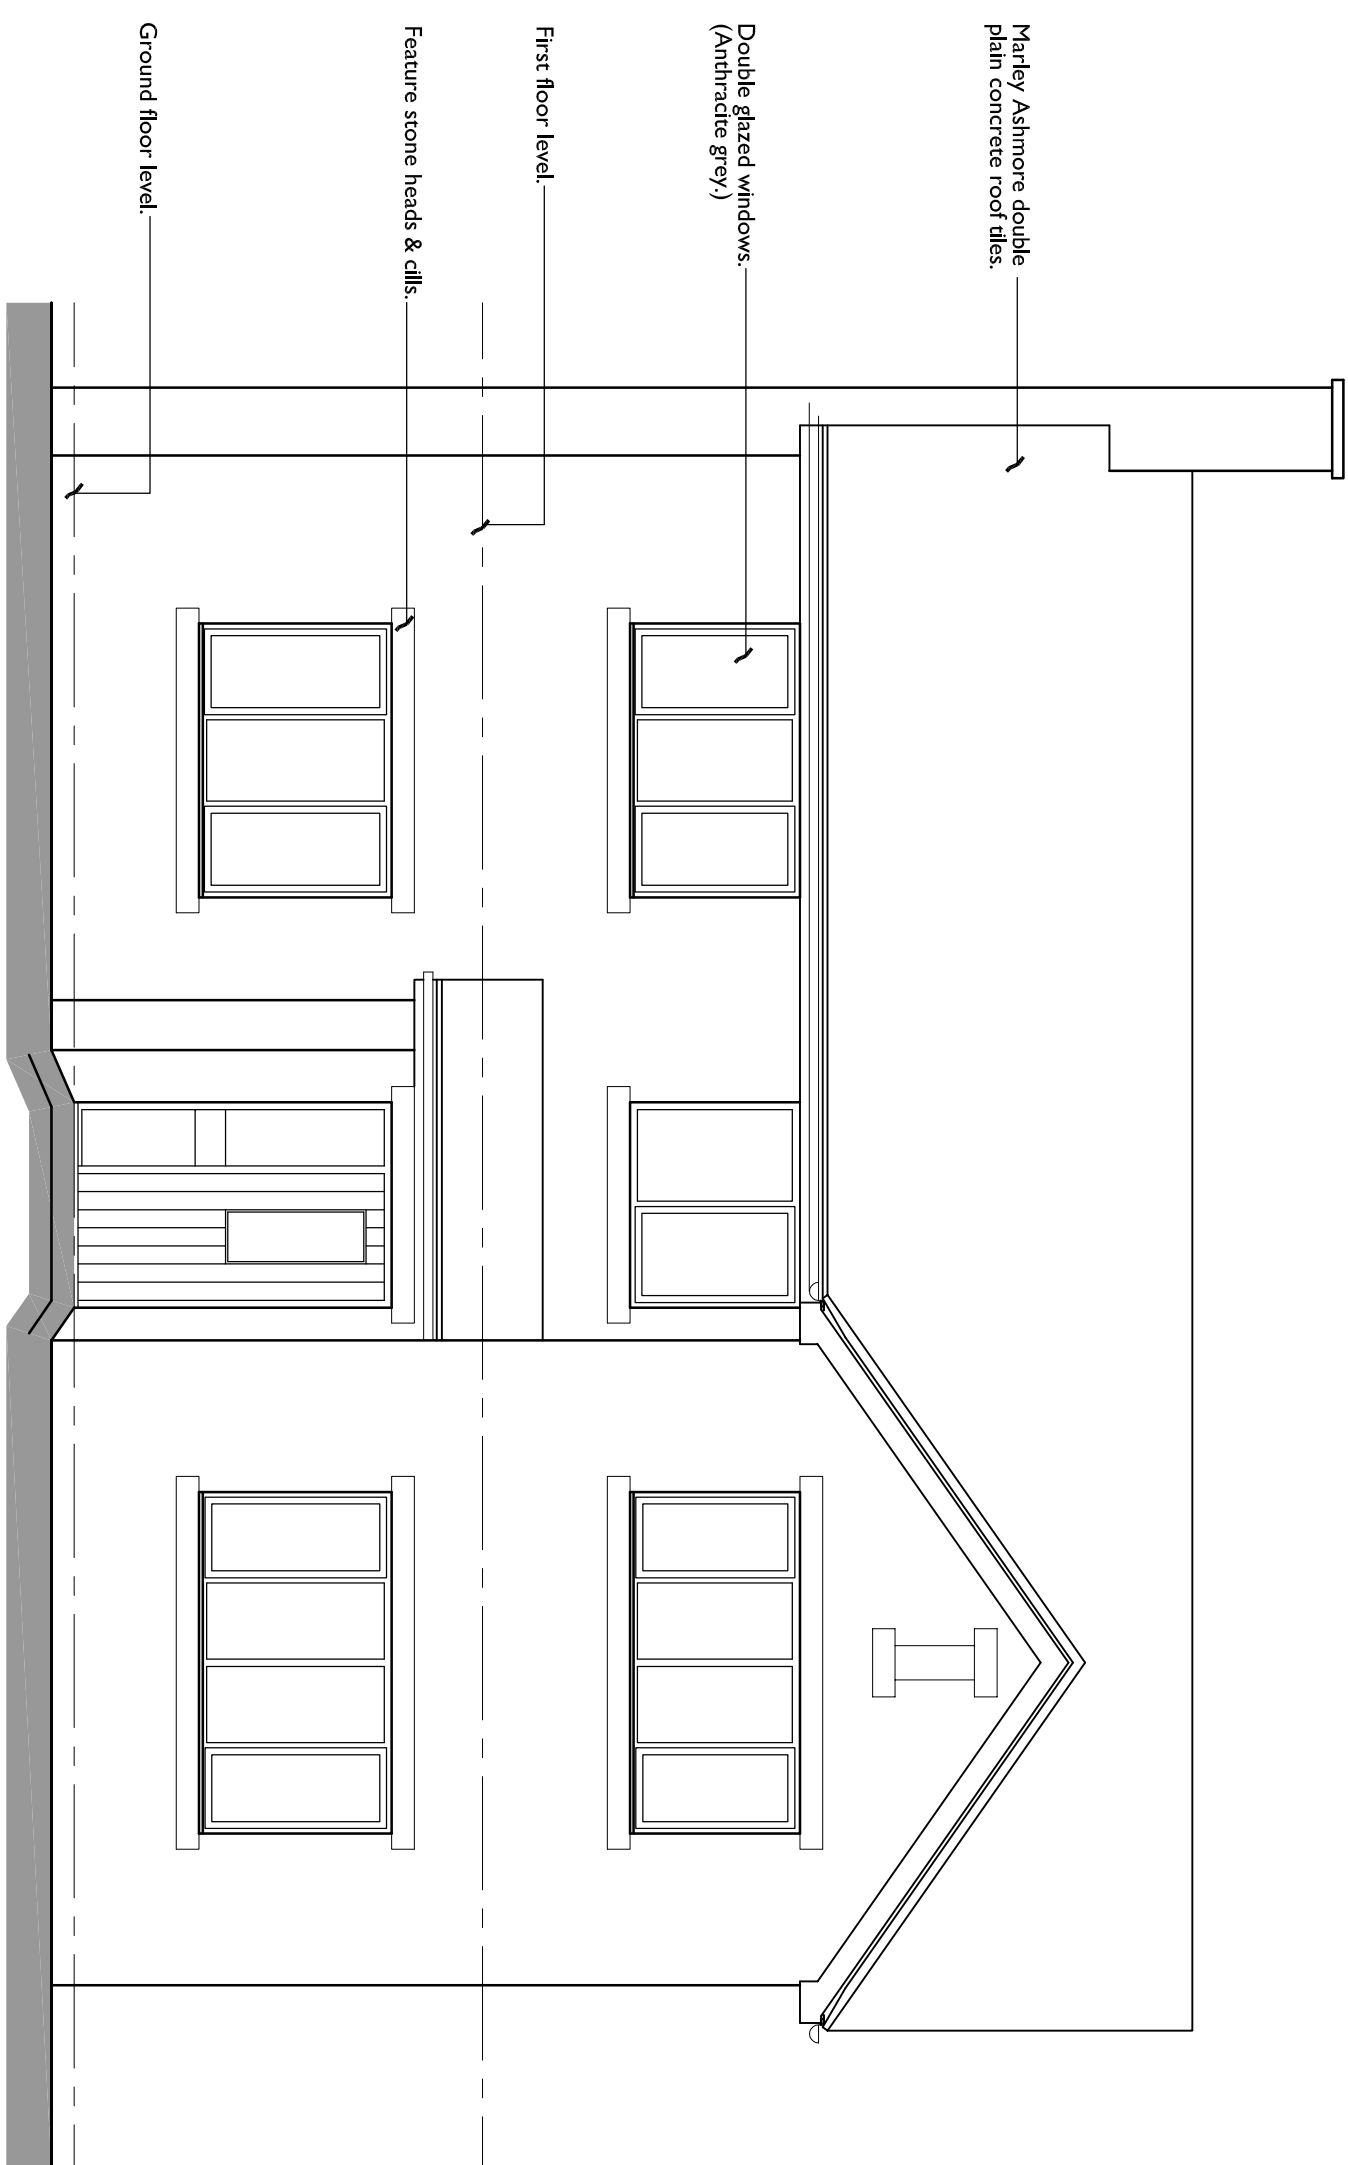


South-east elevation. (Elevation to the Green)
Scale: 1:50 at A1

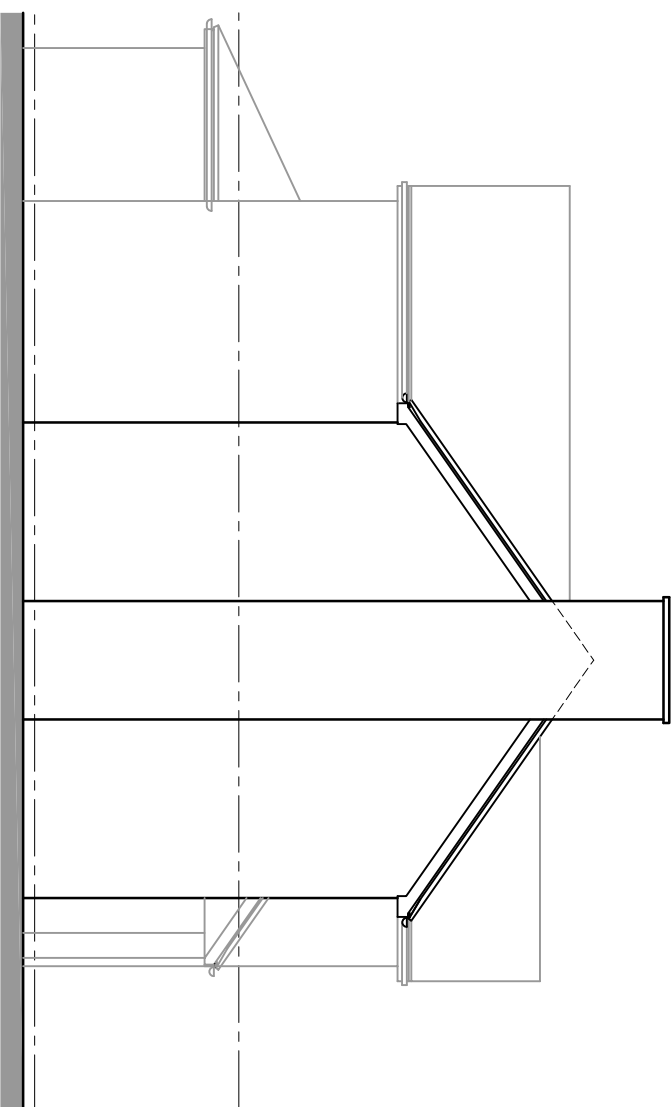


South-west elevation.
Side elevation scale: 1:100 at A1

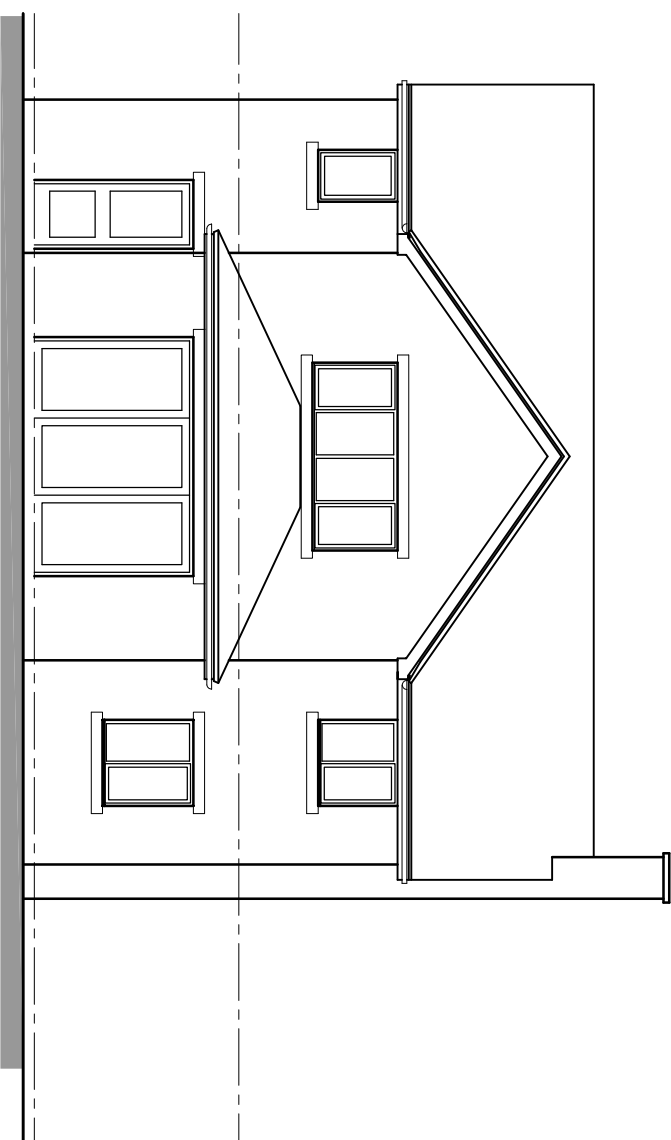


North-west elevation.
Rear elevation scale: 1:100 at A1

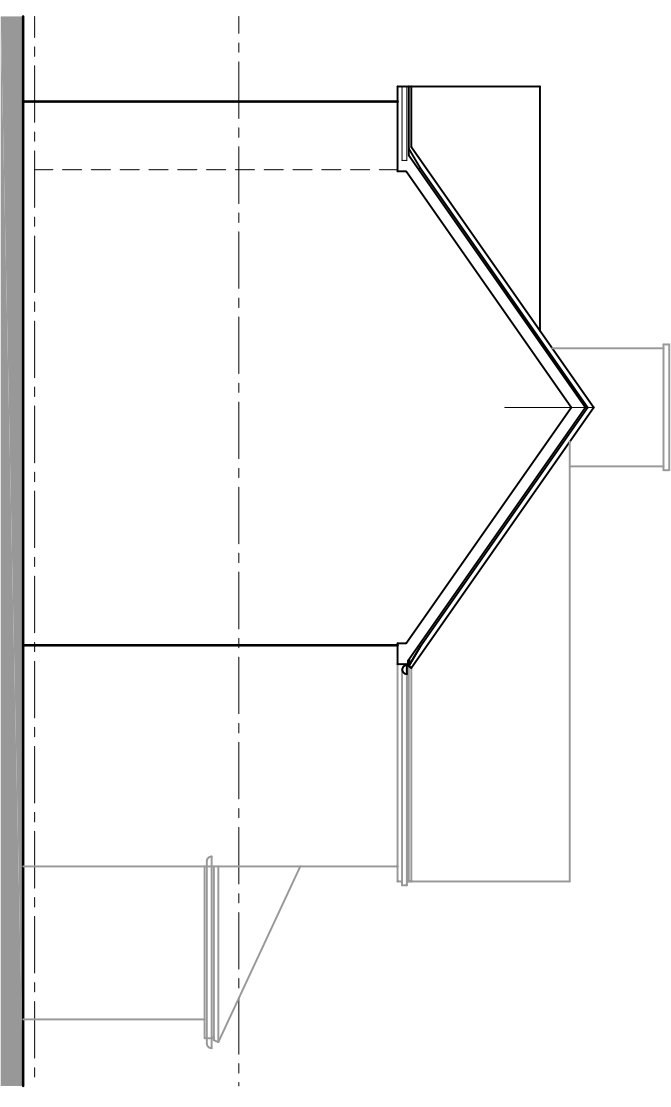

North-east elevation.
Side elevation scale: 1:100 at A1

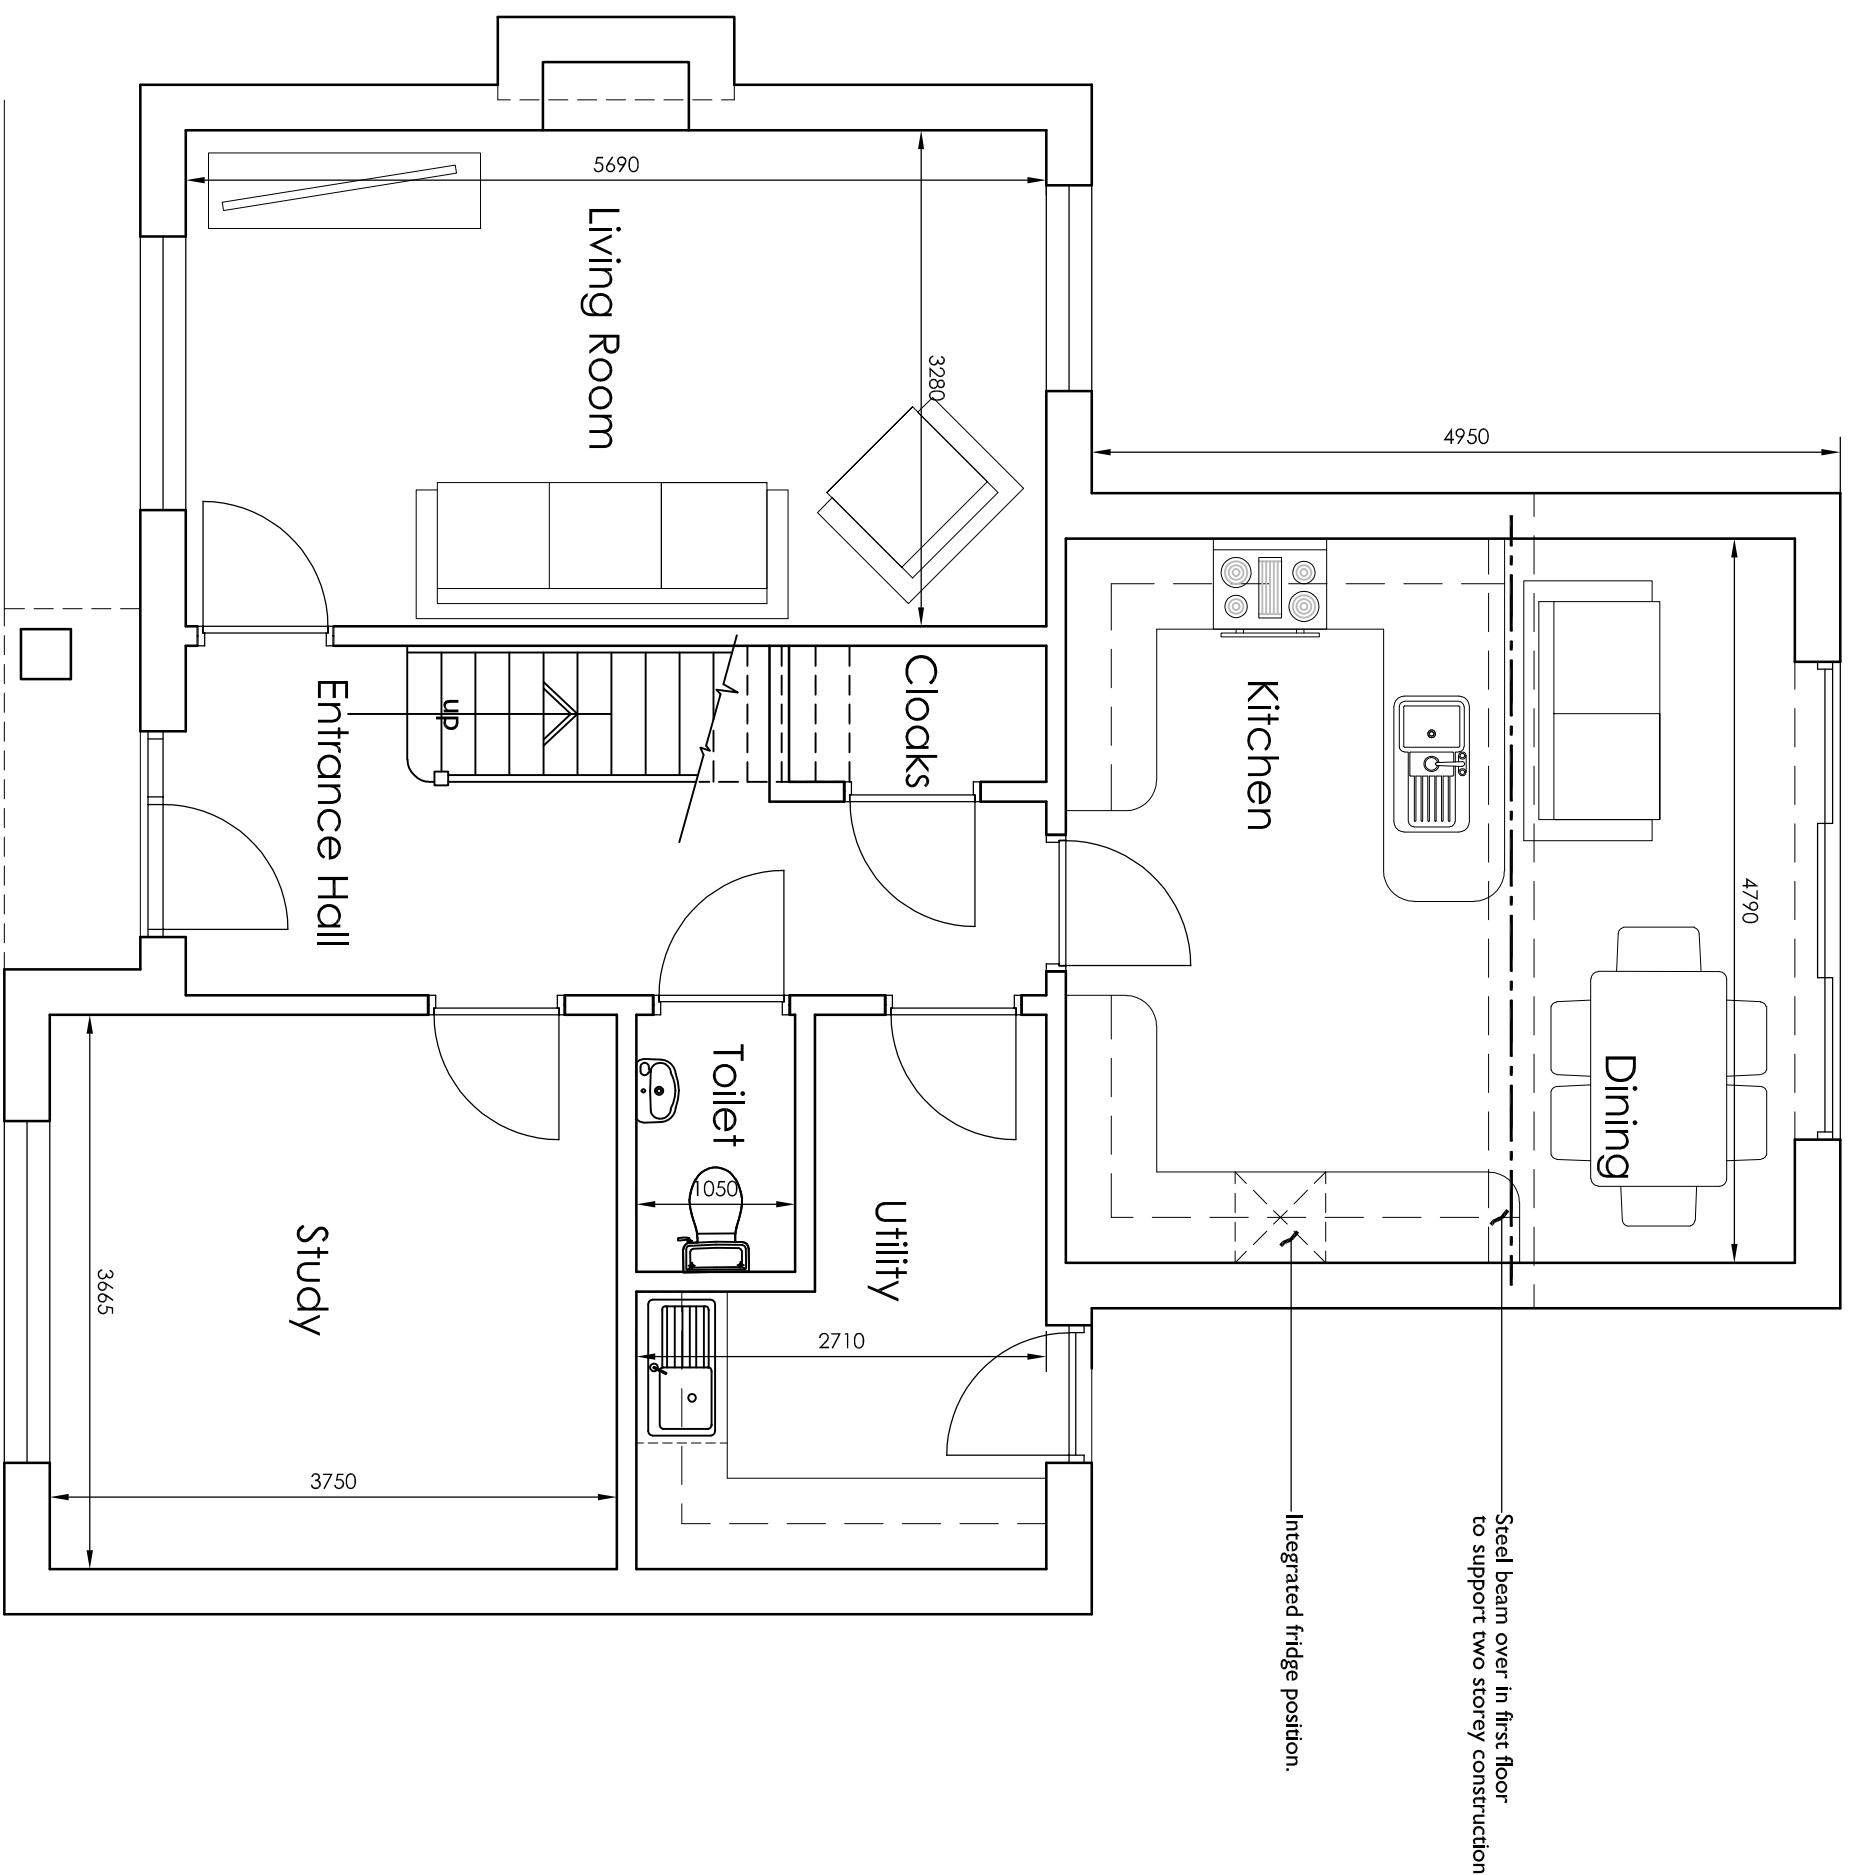

Ground floor plan scale: 1:50 at A1

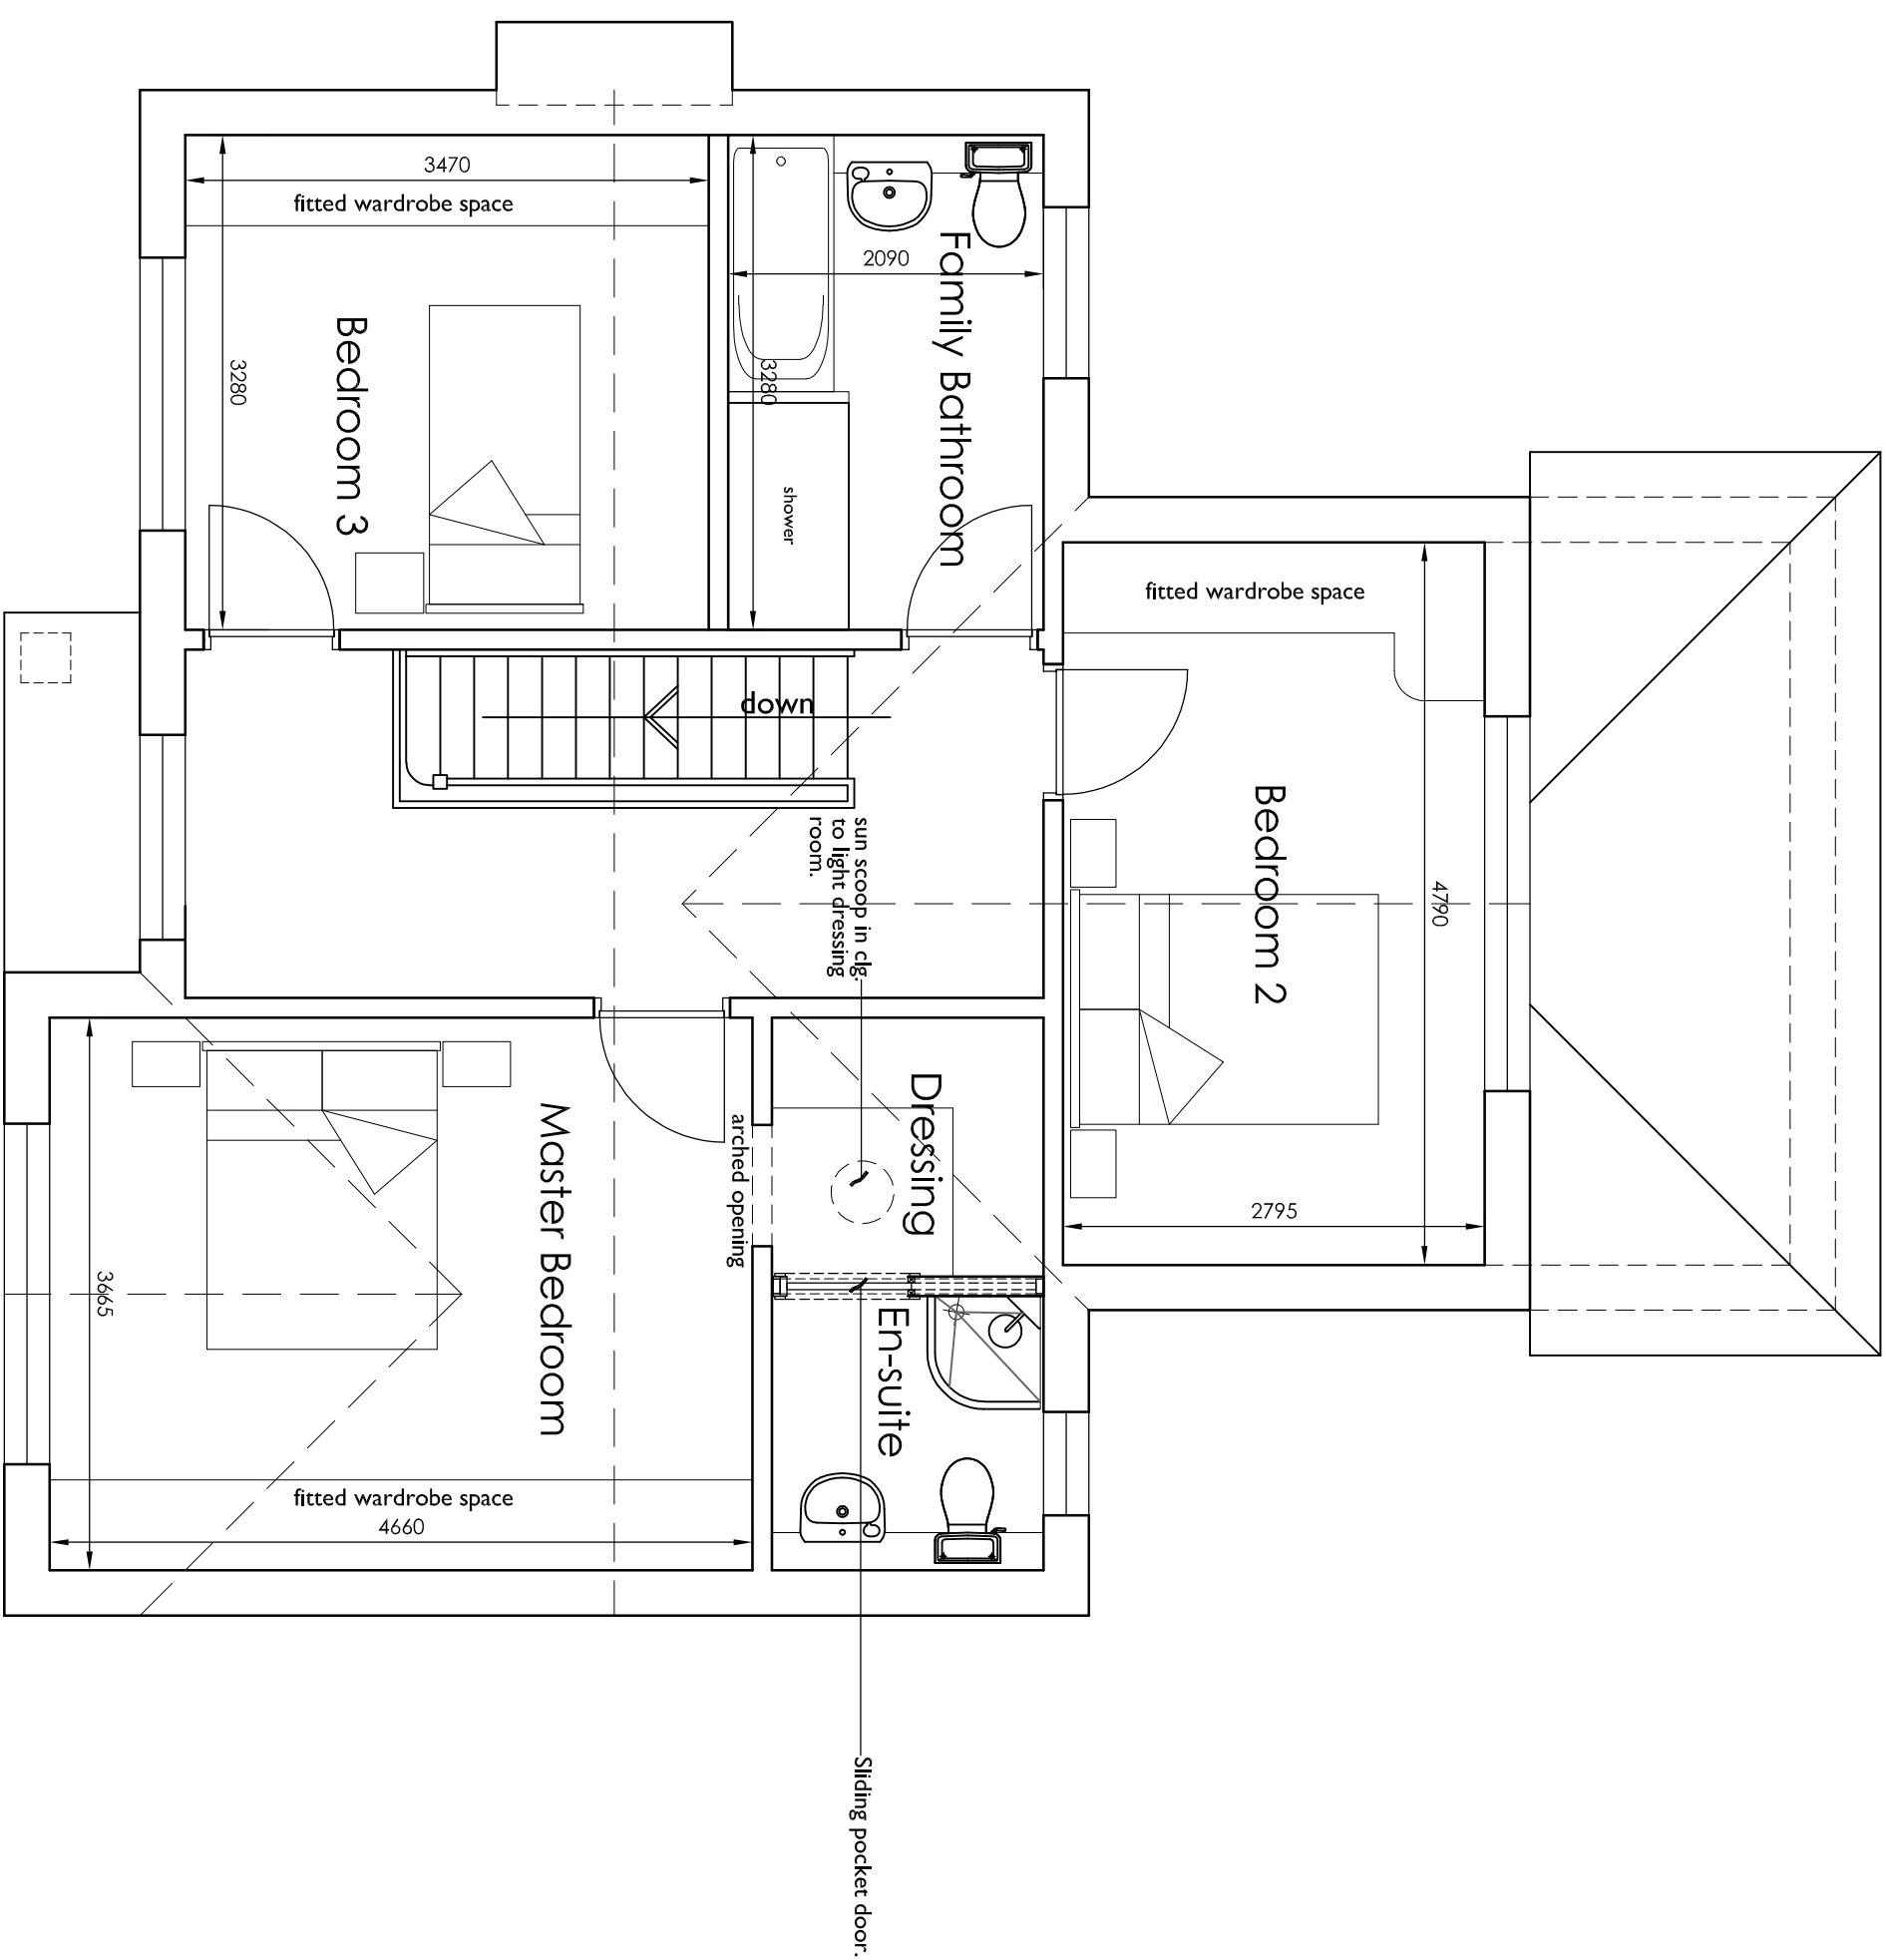

First floor plan scale: 1:50 at A1

Rev	Drawn	Comments	Date
A	SM	i) Drawing revised to incorporate Client request for a single storey extension on rear gable.	21.04.22
B	SM	ii) Revisions to internal layouts to suit Client requirements.	28.04.22
C	BC	iii) Linen cpl. removed from bathroom & shower enlarged.	05.05.22