


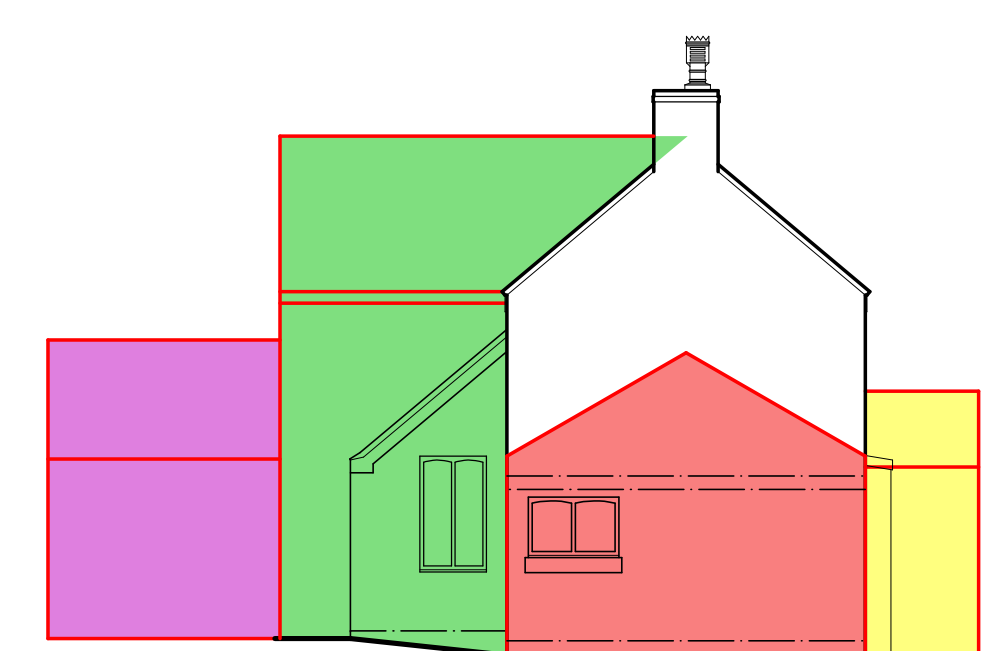


East Elevation

DATUM: +10.00 (STEP LEVEL ON PARK HAYES FARM)




South Elevation

DATUM: +10.00 (STEP LEVEL ON PARK HAYES FARM)

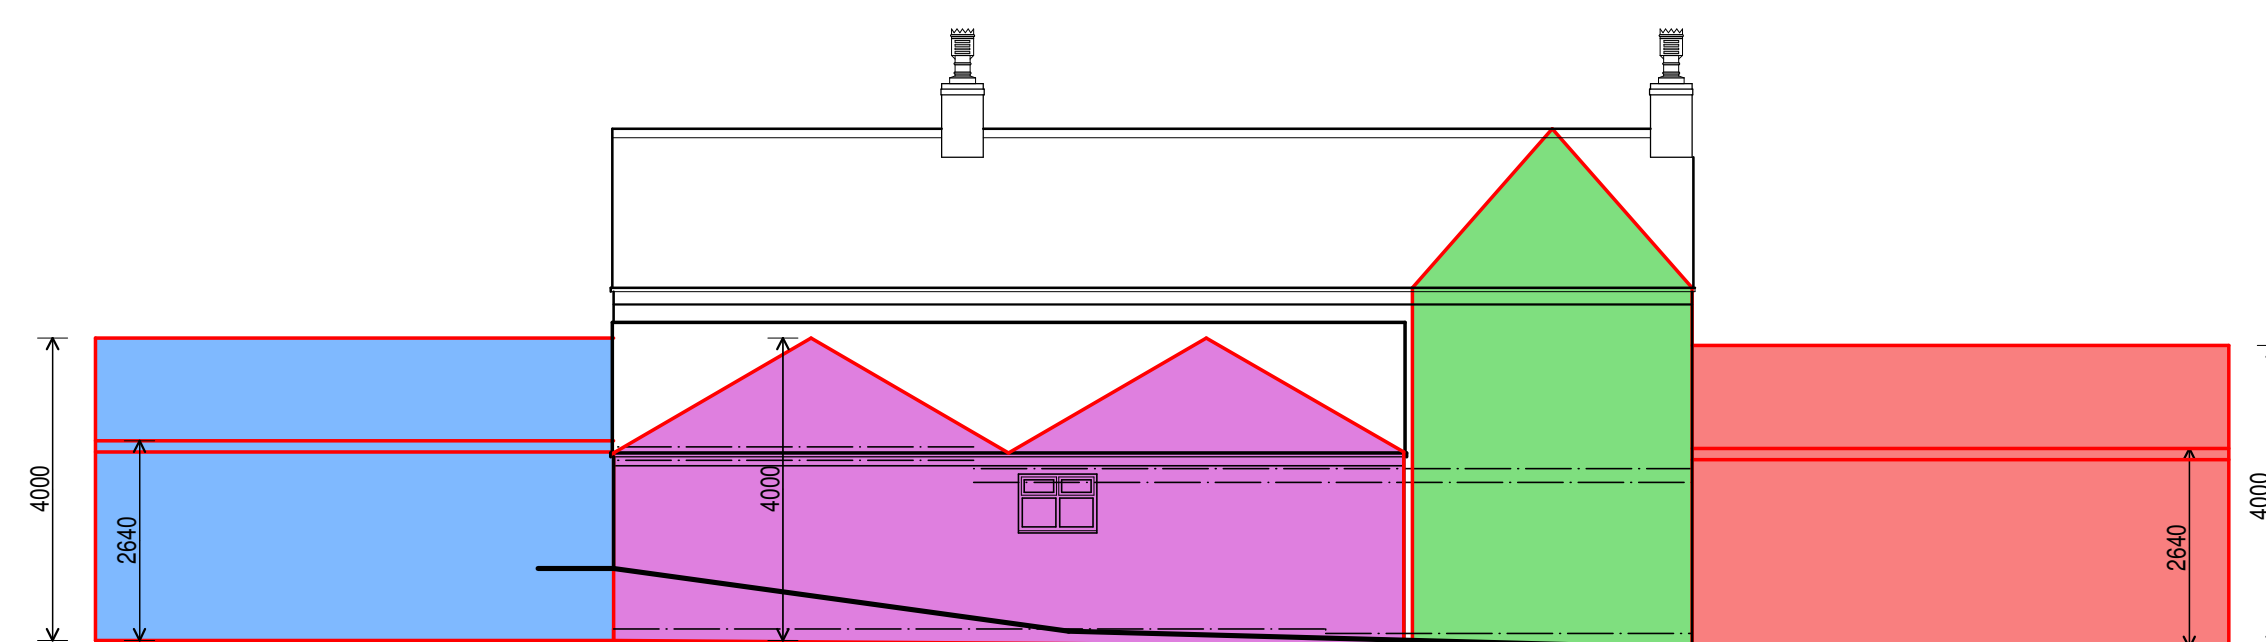


West Elevation

DATUM: +10.00 (STEP LEVEL ON PARK HAYES FARM)

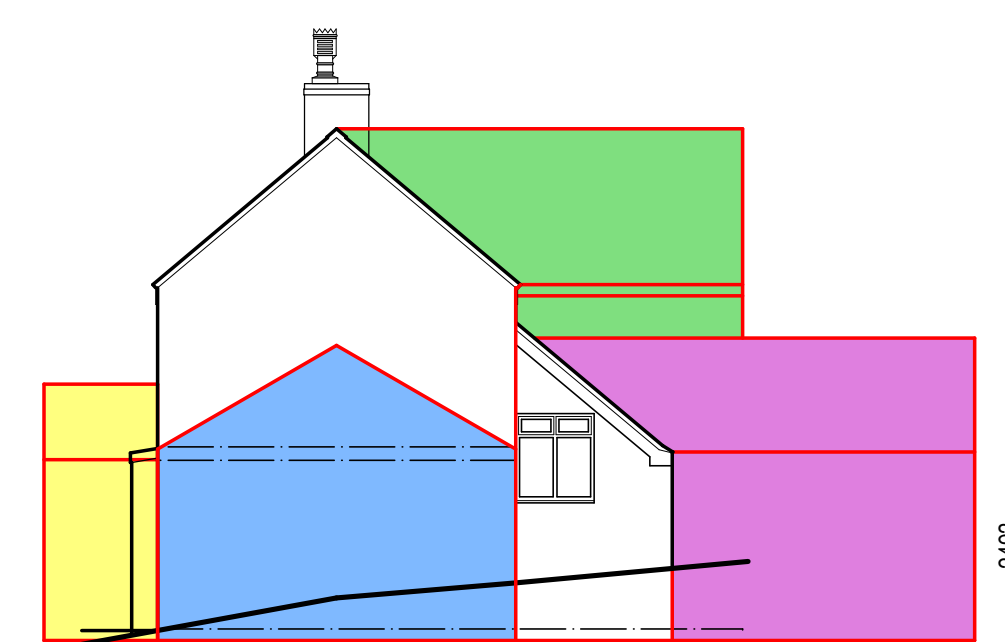


North Elevation

DATUM: +10.00 (STEP LEVEL ON PARK HAYES FARM)

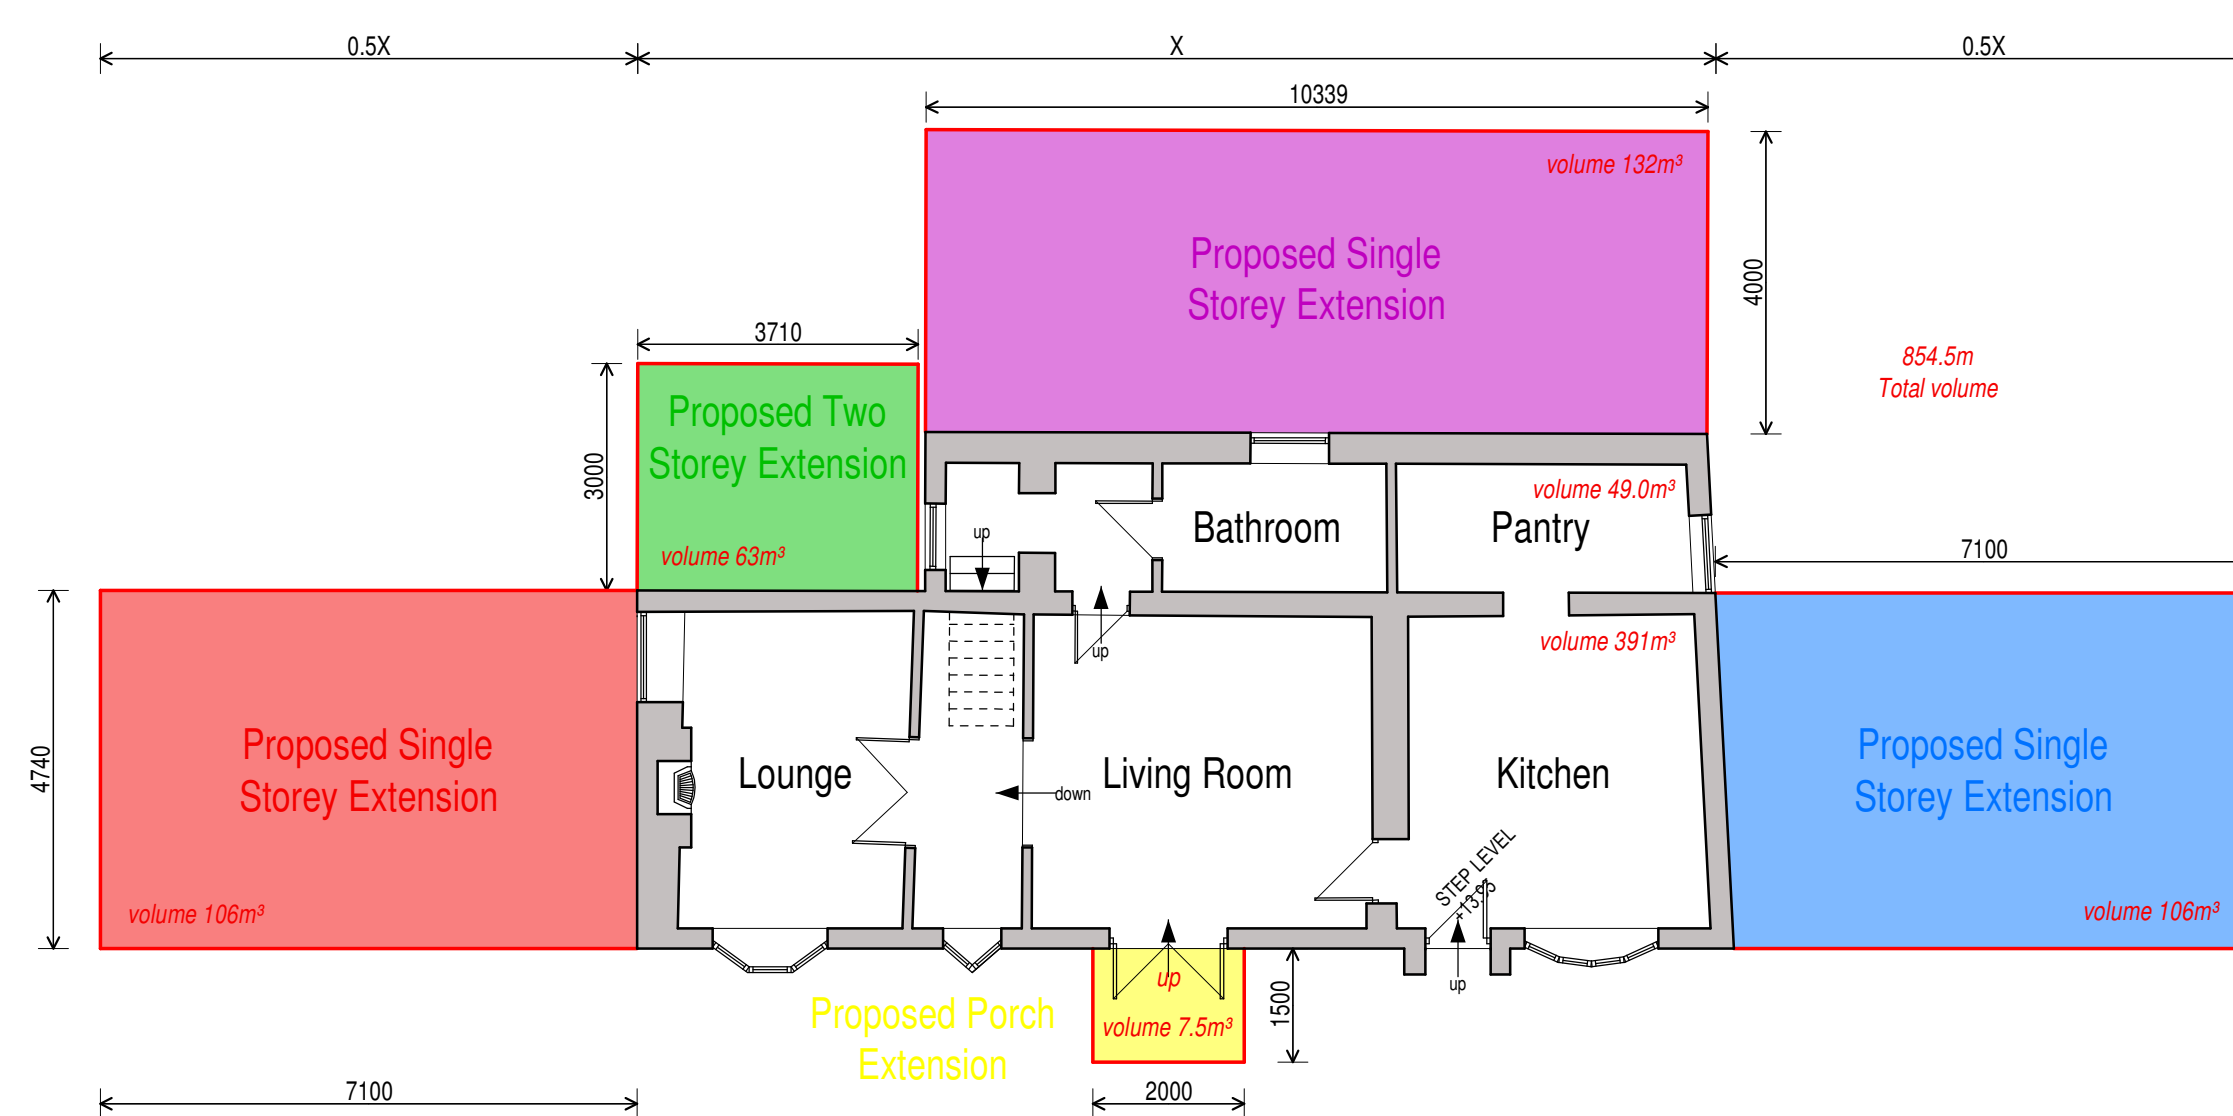


Ground Floor Plan

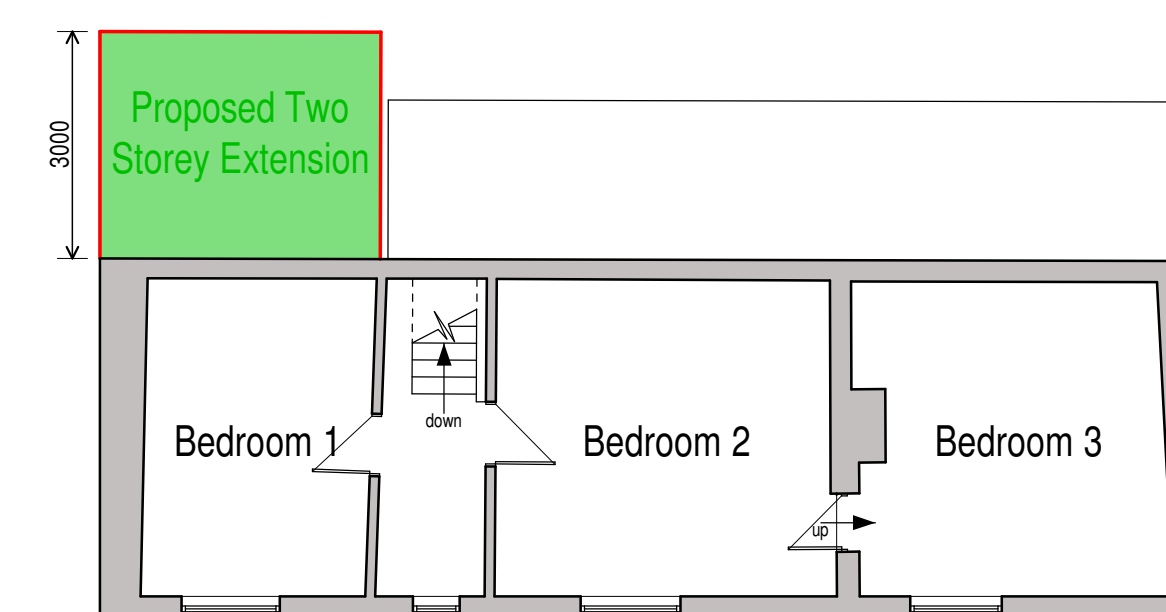

First Floor Plan

Permitted Development Extension Key

- Proposed porch extension
- Proposed single storey side extension
- Proposed single storey side extension
- Proposed two storey rear extension
- Proposed single storey rear extension

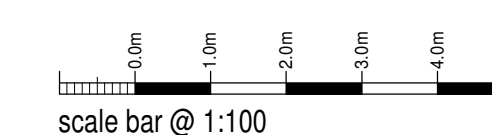

Mr & Mrs A Clowes

Proposed Permitted Development Extensions at Park Hayes Farm, Blackwood Hill, Endon, Stoke-on-Trent ST9 9AH

Lawful Development Proposal Floor Plans and Elevations

Date	May 2021	Sheet	A1	Scale	1:100
Dwg No.	2021-2603-02	Rev.	C	Drawn	RG

A: 07/11/2021 - PLAN UPDATED FOR LAWFUL DEVELOPMENT APPLICATION
B: 23/12/2021 - PLAN UPDATED TO ACCOUNT FOR REAR LEAN TO BEING INSITU IN 1948
C: 29/04/2022 - ADDITIONAL DIMENSIONS ADDED TO APPROVED PLAN



10 Cawdry Buildings, Fountain Street, Leek, ST13 6JP
Telephone: 01538 386002
E-mail: info@sammonsltd.co.uk
Web: www.sammonsltd.co.uk

This drawing is copyright.
All dimensions must be checked prior to commencement.