



This architectural drawing shows a side elevation of a building. The main structure is a rectangular volume with a series of vertical lines indicating a textured or paneled facade. To the right of this volume is a staircase with a series of horizontal steps. A small square feature, possibly a window or door, is located at the base of the main volume. Three section markers are present: 'A-A' at the bottom left, 'B-B' at the top left, and 'C-C' at the top right. The drawing is framed by a simple line representing the ground or a boundary.

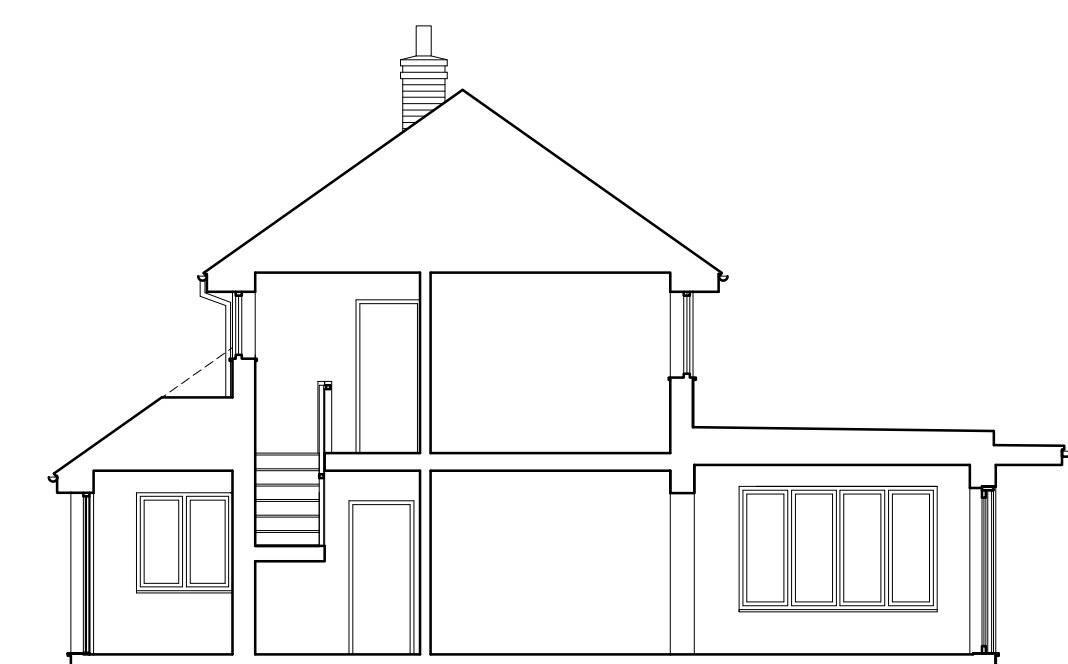

SCALE (1:100 @ A1 SECTIONS)

0 2m 10m

©COPYRIGHT DAVID RAILLY ARCHITECT LTD

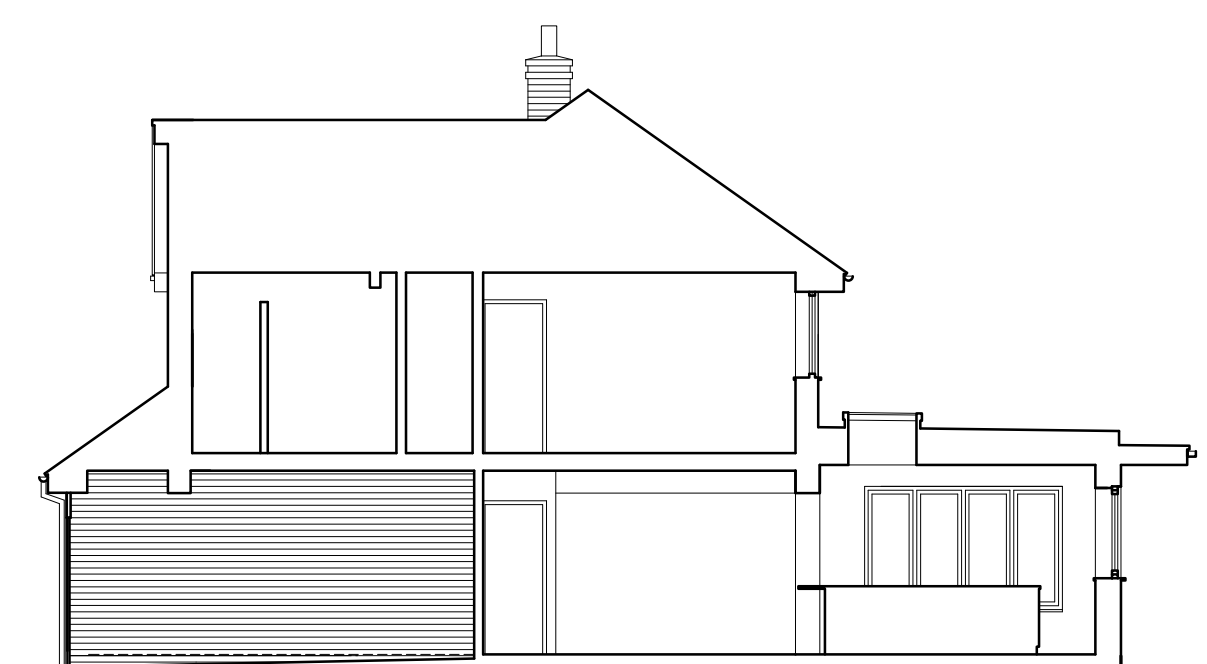

SECTION BB - PROPOSED



SECTION CC - PROPOSED

NOTES				DAVID BAILEY ARCHITECT LTD Gillow Fold Farm, 26 Mow Lane, Gillow Heath, Biddulph, Staffordshire, ST8 6QQ Tel: 01782 516355 E-mail: david@bailey.architect@btinternet.com		SCALE: 1:100 @A1		TITLE: SITE PLAN AND SECTIONS - PROPOSED	
A REAR EXTENSION DESIGN. FRONT VELUX OMITTED.				MAY 22		DB		PROJECT: 29 GRANGEFIELDS, BIDDULPH, STAFFORDSHIRE, ST8 7SA - EXTENSIONS AND ALTERATIONS	
REV.	DESCRIPTION	DATE	INT.			DATE: MAY 2021		JOB NUMBER: 00808	
						DRAWN BY: DB		DRAWING NUMBER: 00808-006A	