

NOTES Copyright of Croft Architecture Limited.
Drawings are not to be reproduced in whole or in part
without the prior written permission of Croft Architecture
Limited. Figured dimensions only are to be taken from
this drawing.
Contractors are responsible for checking dimensions
relative to their work. Croft Architecture Limited are to
be advised of any discrepancies.

REVISIONS				
REV.	DESCRIPTION	DRAWN	CHKD.	DATE
1st	FIRST ISSUE	MI	-	21/03/22
A	Fence removed, annotation change	MI		19/05/22




Proposed East Elevation
1 : 50



Proposed North Elevation
1 : 50



Proposed West Elevation
1 : 50

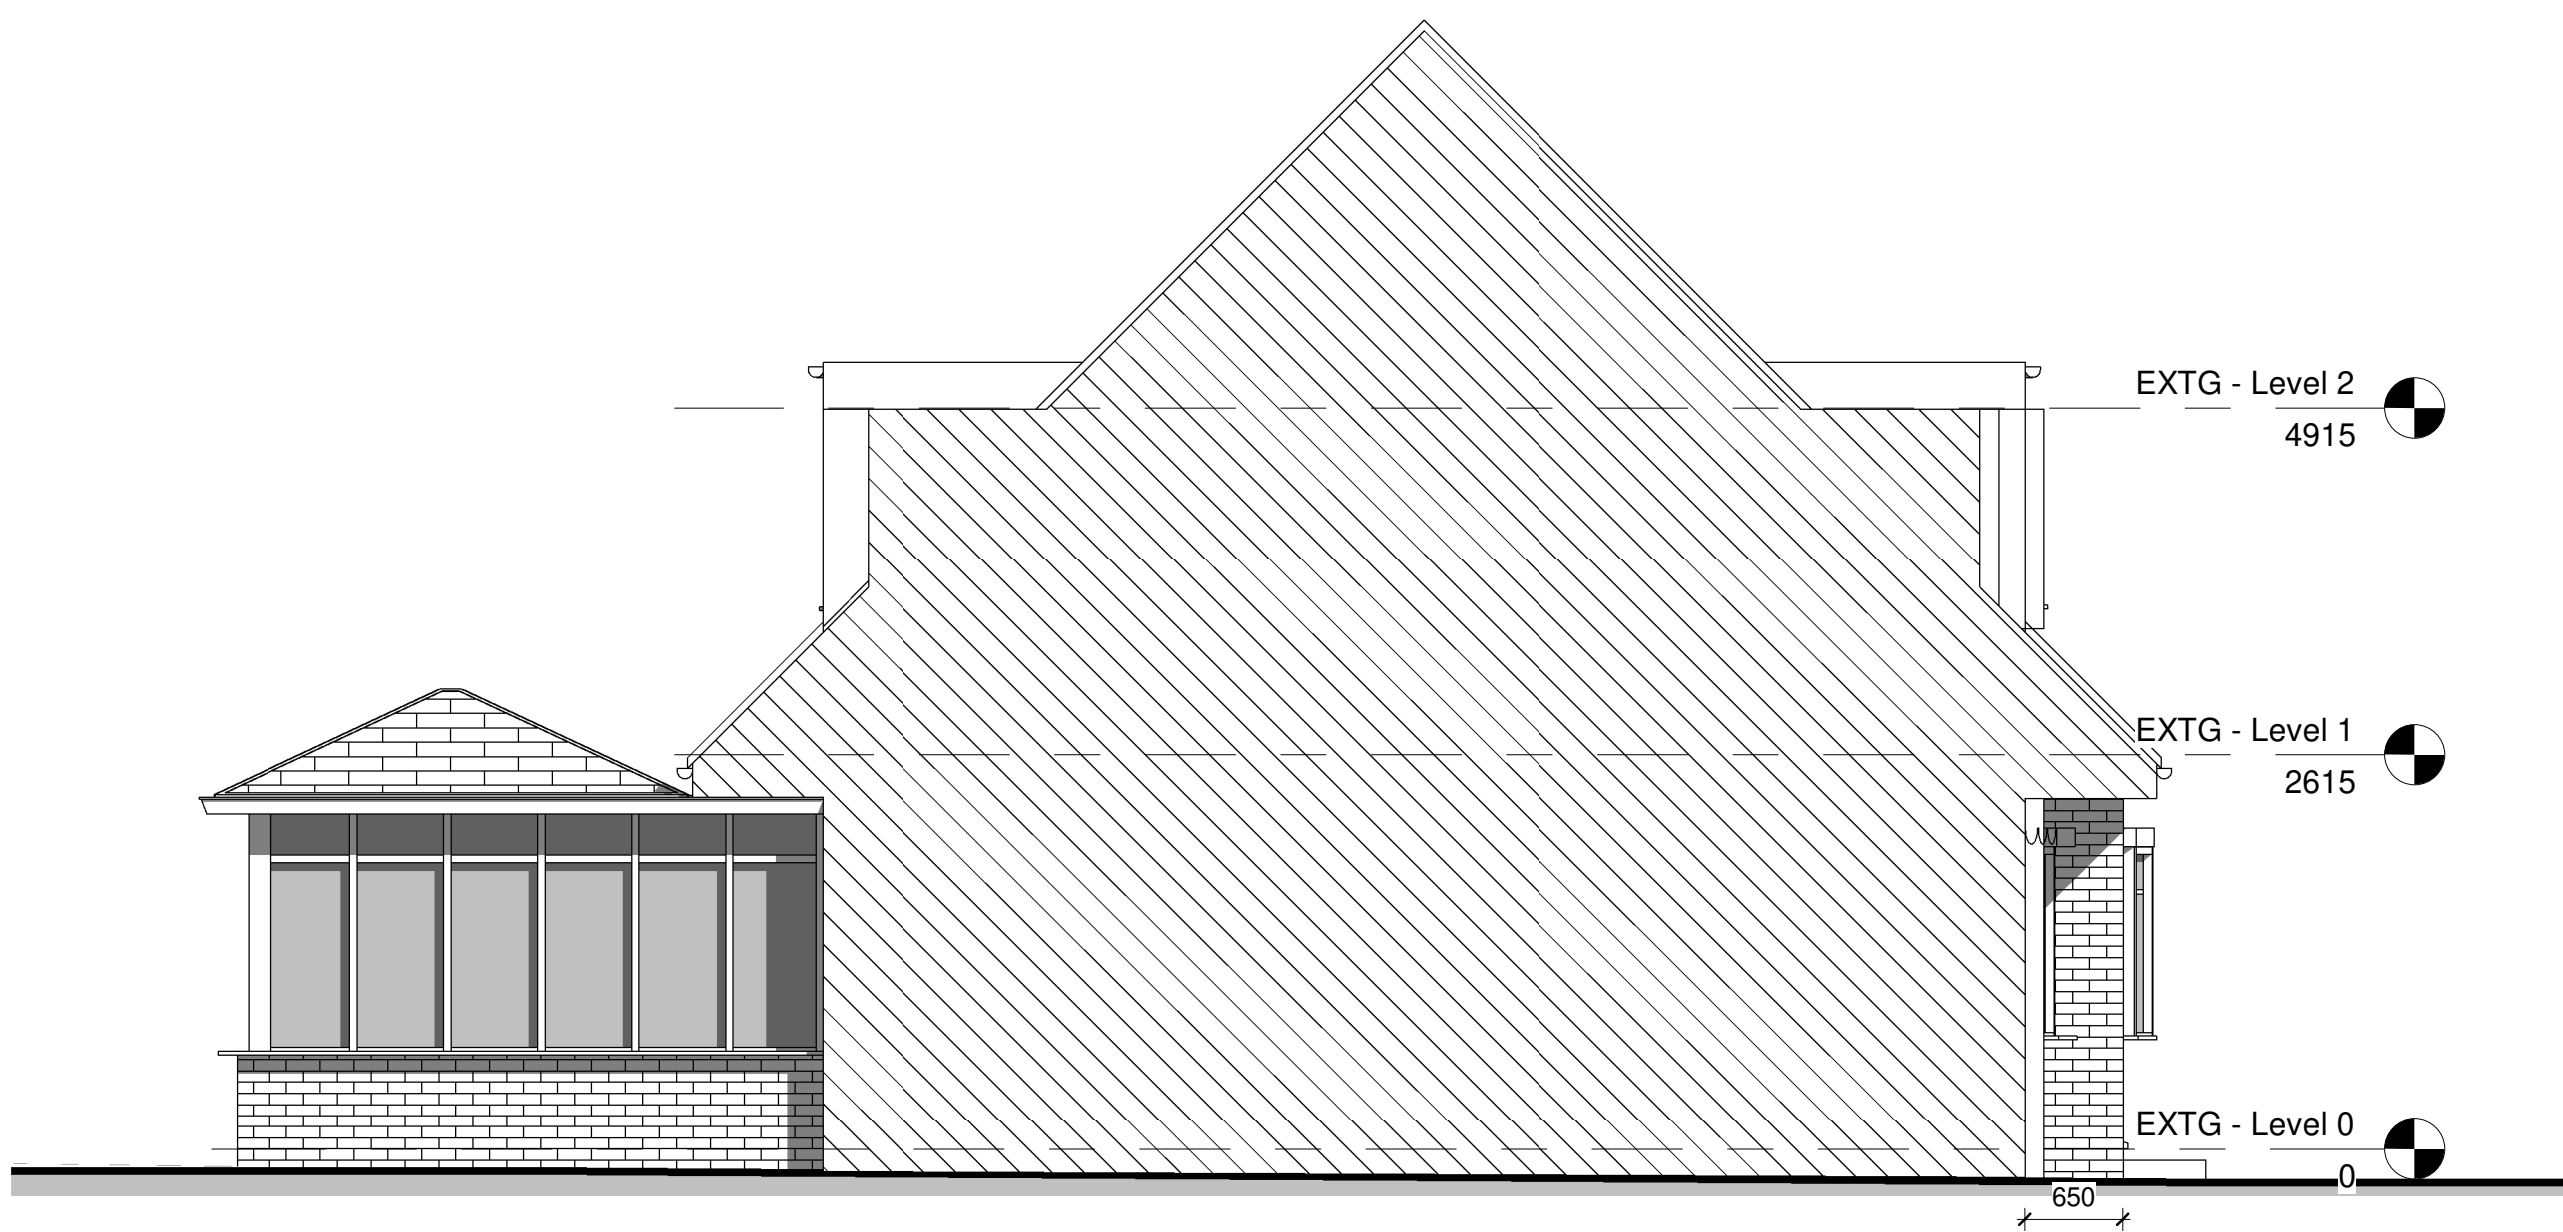

Proposed South Elevation
1 : 50

CROFT[®]

6-7 Pearl House, Anson Court,
Staffordshire Technology Park,
Stafford, ST19 6GB
croftarchitecture.com
+44 (0)1785 248 542

PROJECT Extension and alterations Smith, Mr & Mrs 2 Chumet Road, Forsbrook, Staffordshire ST11 9BP			
DRAWING TITLE Proposed Elevations			
SCALE 1 : 50	SHEET SIZE A1	No. of SHEETS 1	SHEET No. 1
DRAWING NUMBER 2621 - 303			REV A