




agricultural & equestrian building
Horton Barn, Eaves Lane, Kerry Hill

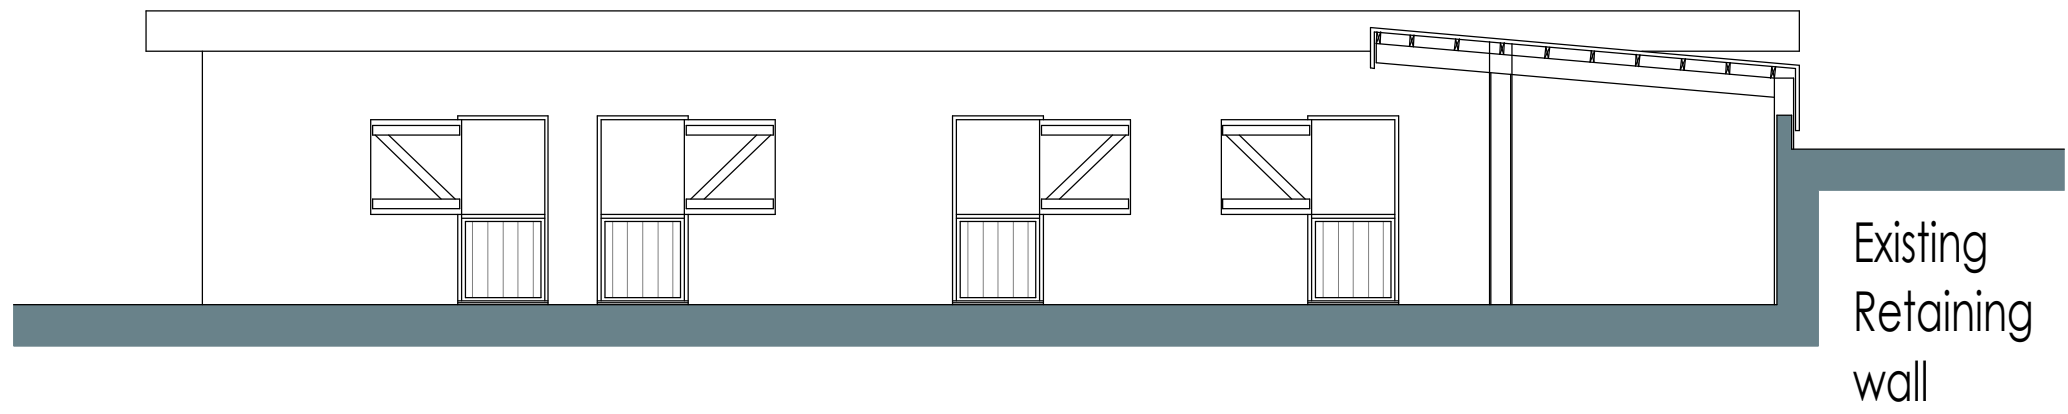

elevation b

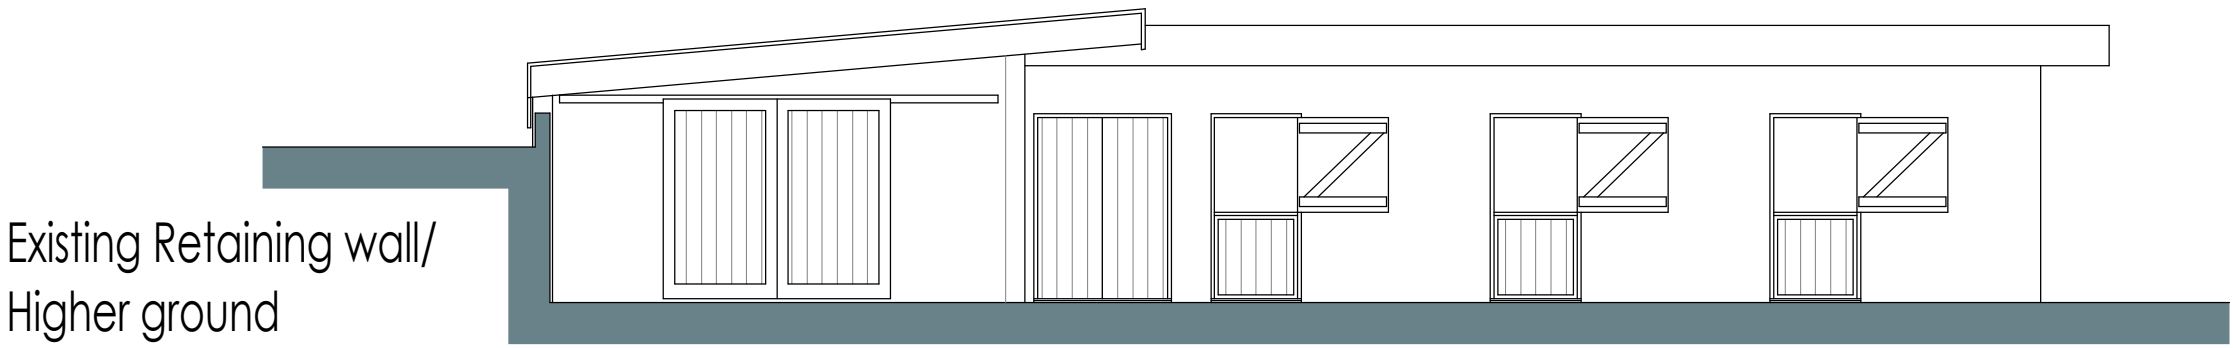

elevation a

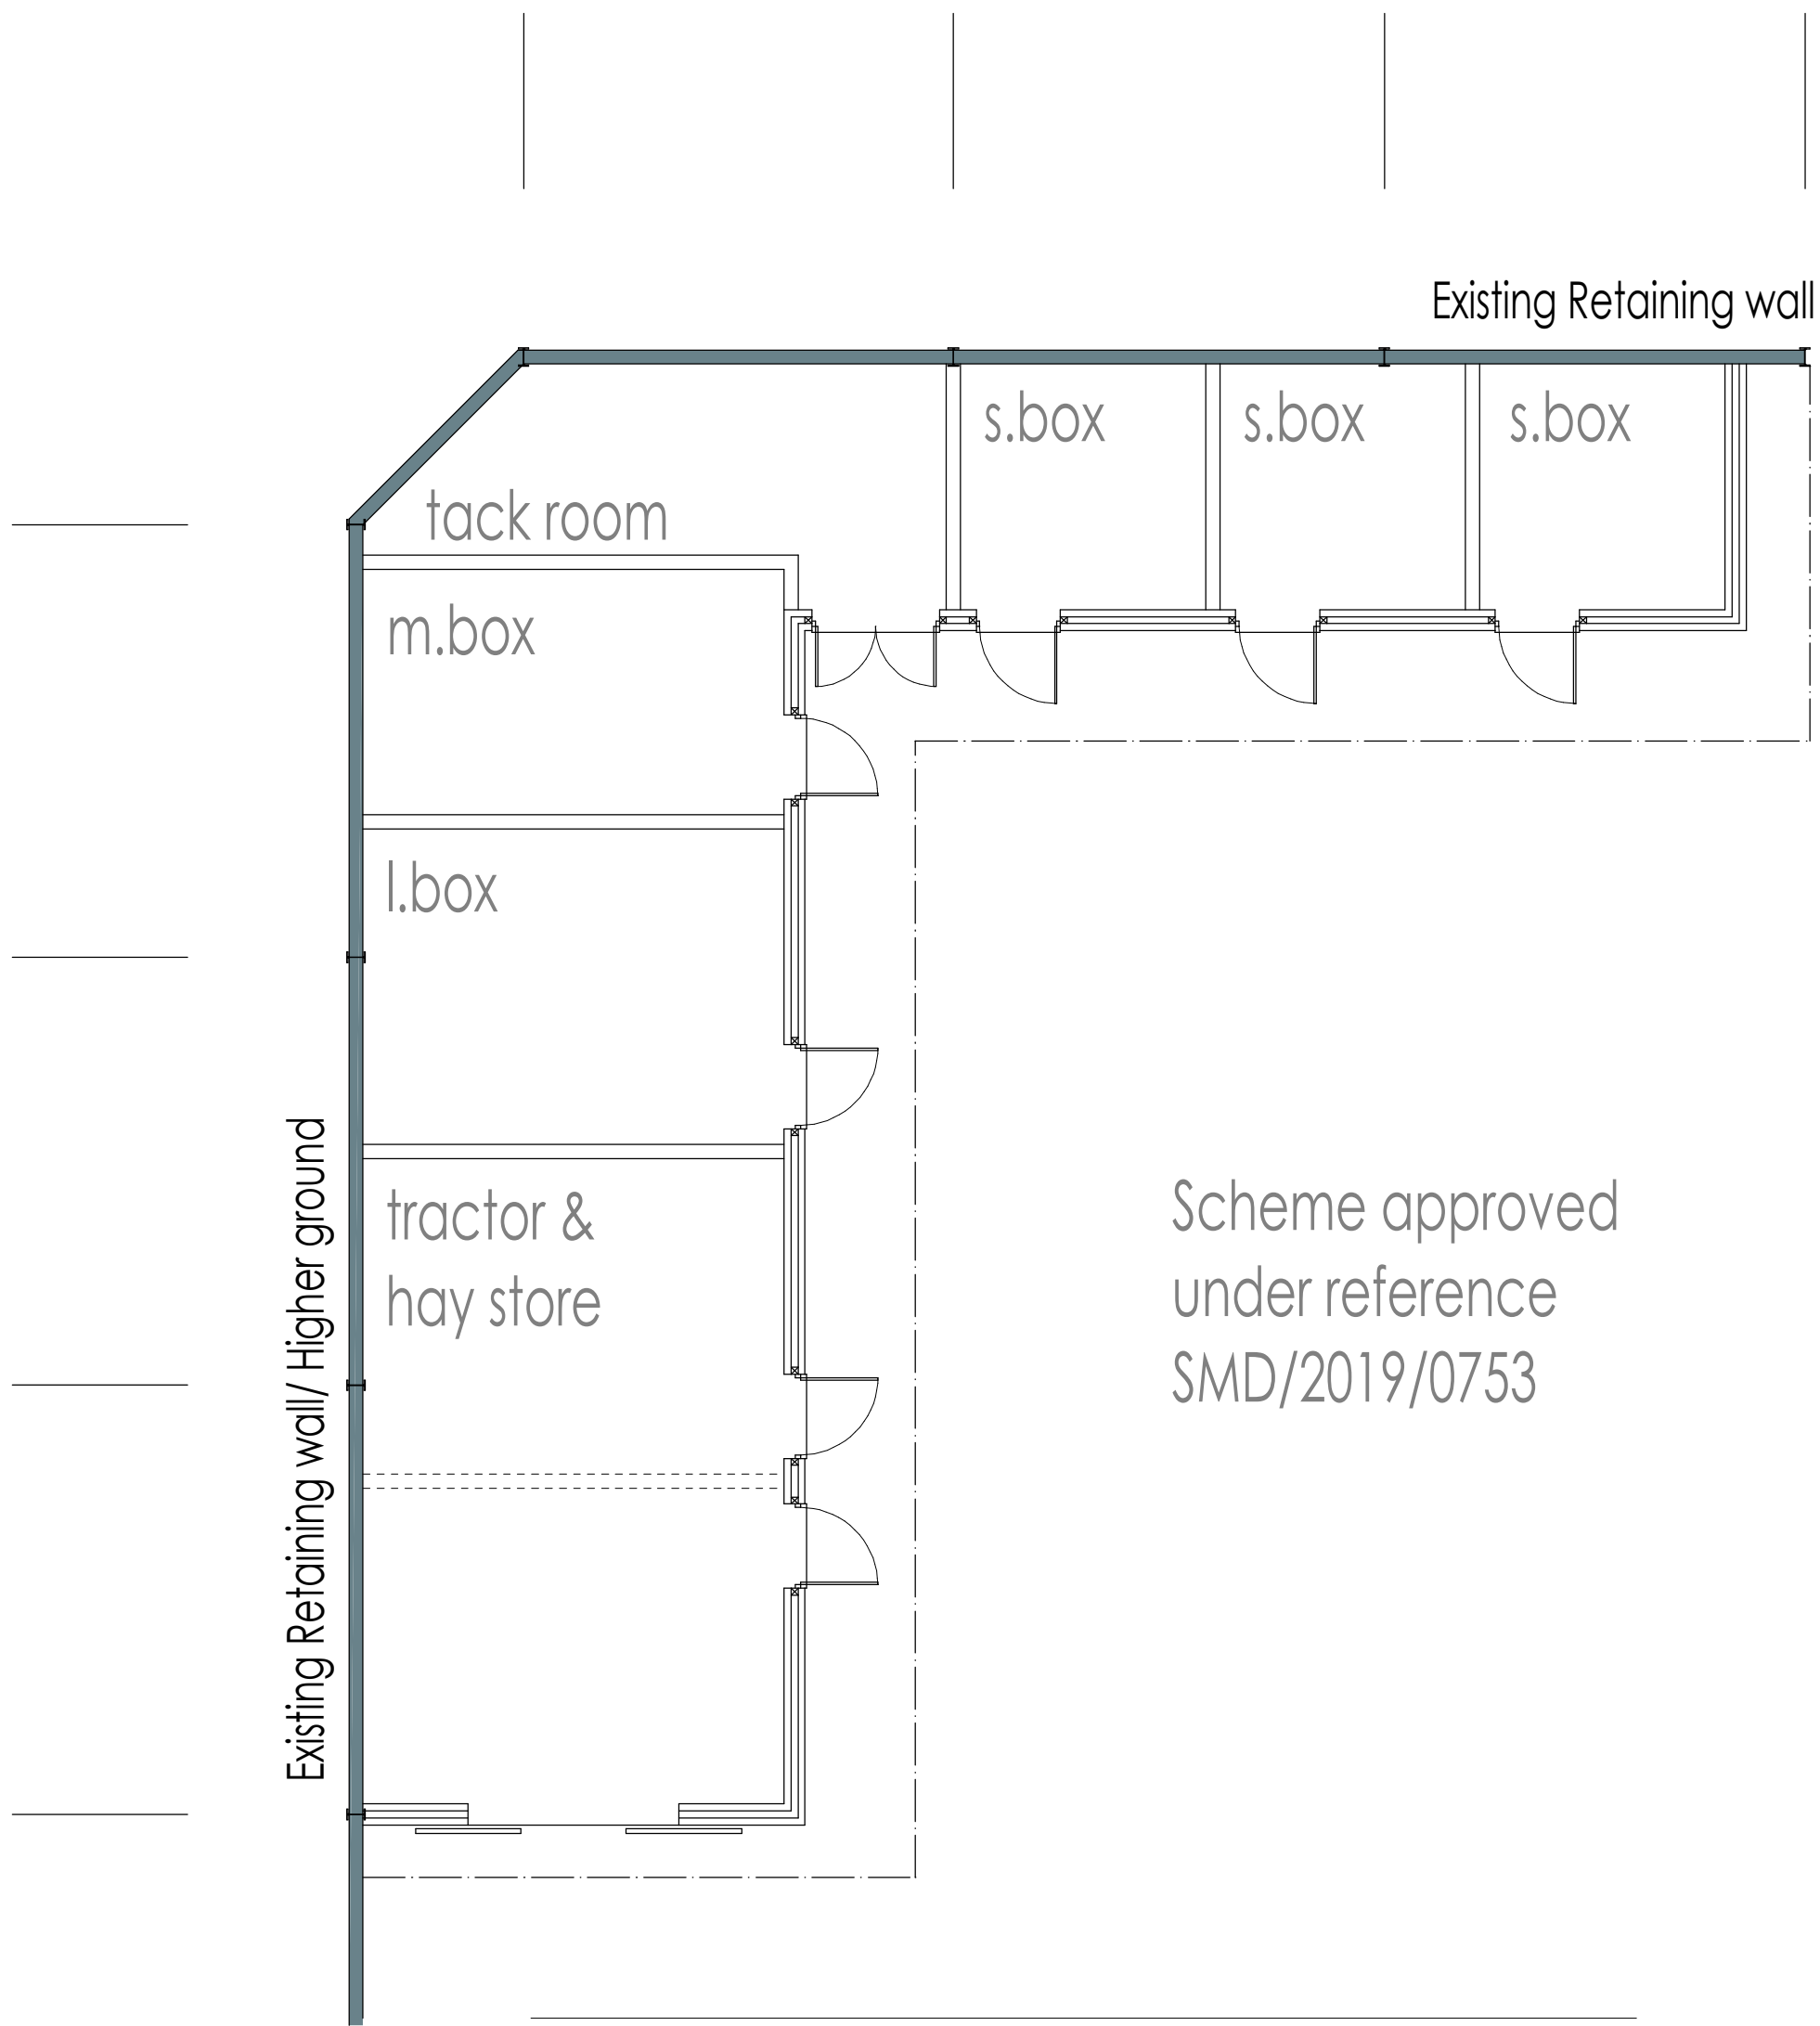

ground floor plan


Scheme approved
under reference
SMD/2019/0753



Ordnance Survey, (c) Crown Copyright 2019. All rights reserved. Licence number 100022432

site layout plan

scale 1:500

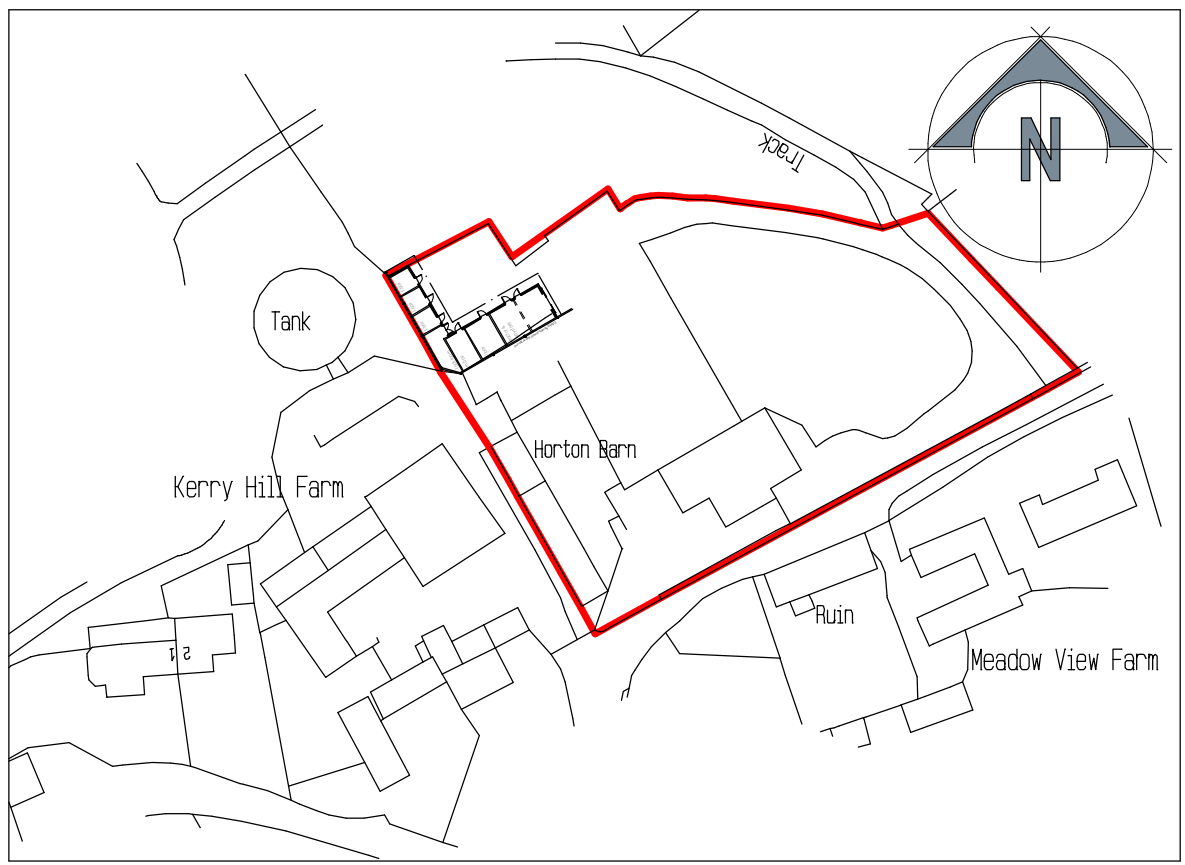

Ordnance Survey, (c) Crown Copyright 2019. All rights reserved. Licence number 100022432

site location plan

scale 1:1250

AI

Client		Mr & Mrs S. Horton	
Contract		Erection of new agricultural & equestrian building at Horton Barn, Eaves Lane, Kerry Hill.	
Drawing Title		Existing Conditions Floor plans and Elevations	
Date	May 2022	Status	Preliminary
Scale	1:100 1:500	Contract Number	5450
Drg. No.	5450 - 012	Revision Suffix	
Revisions			