

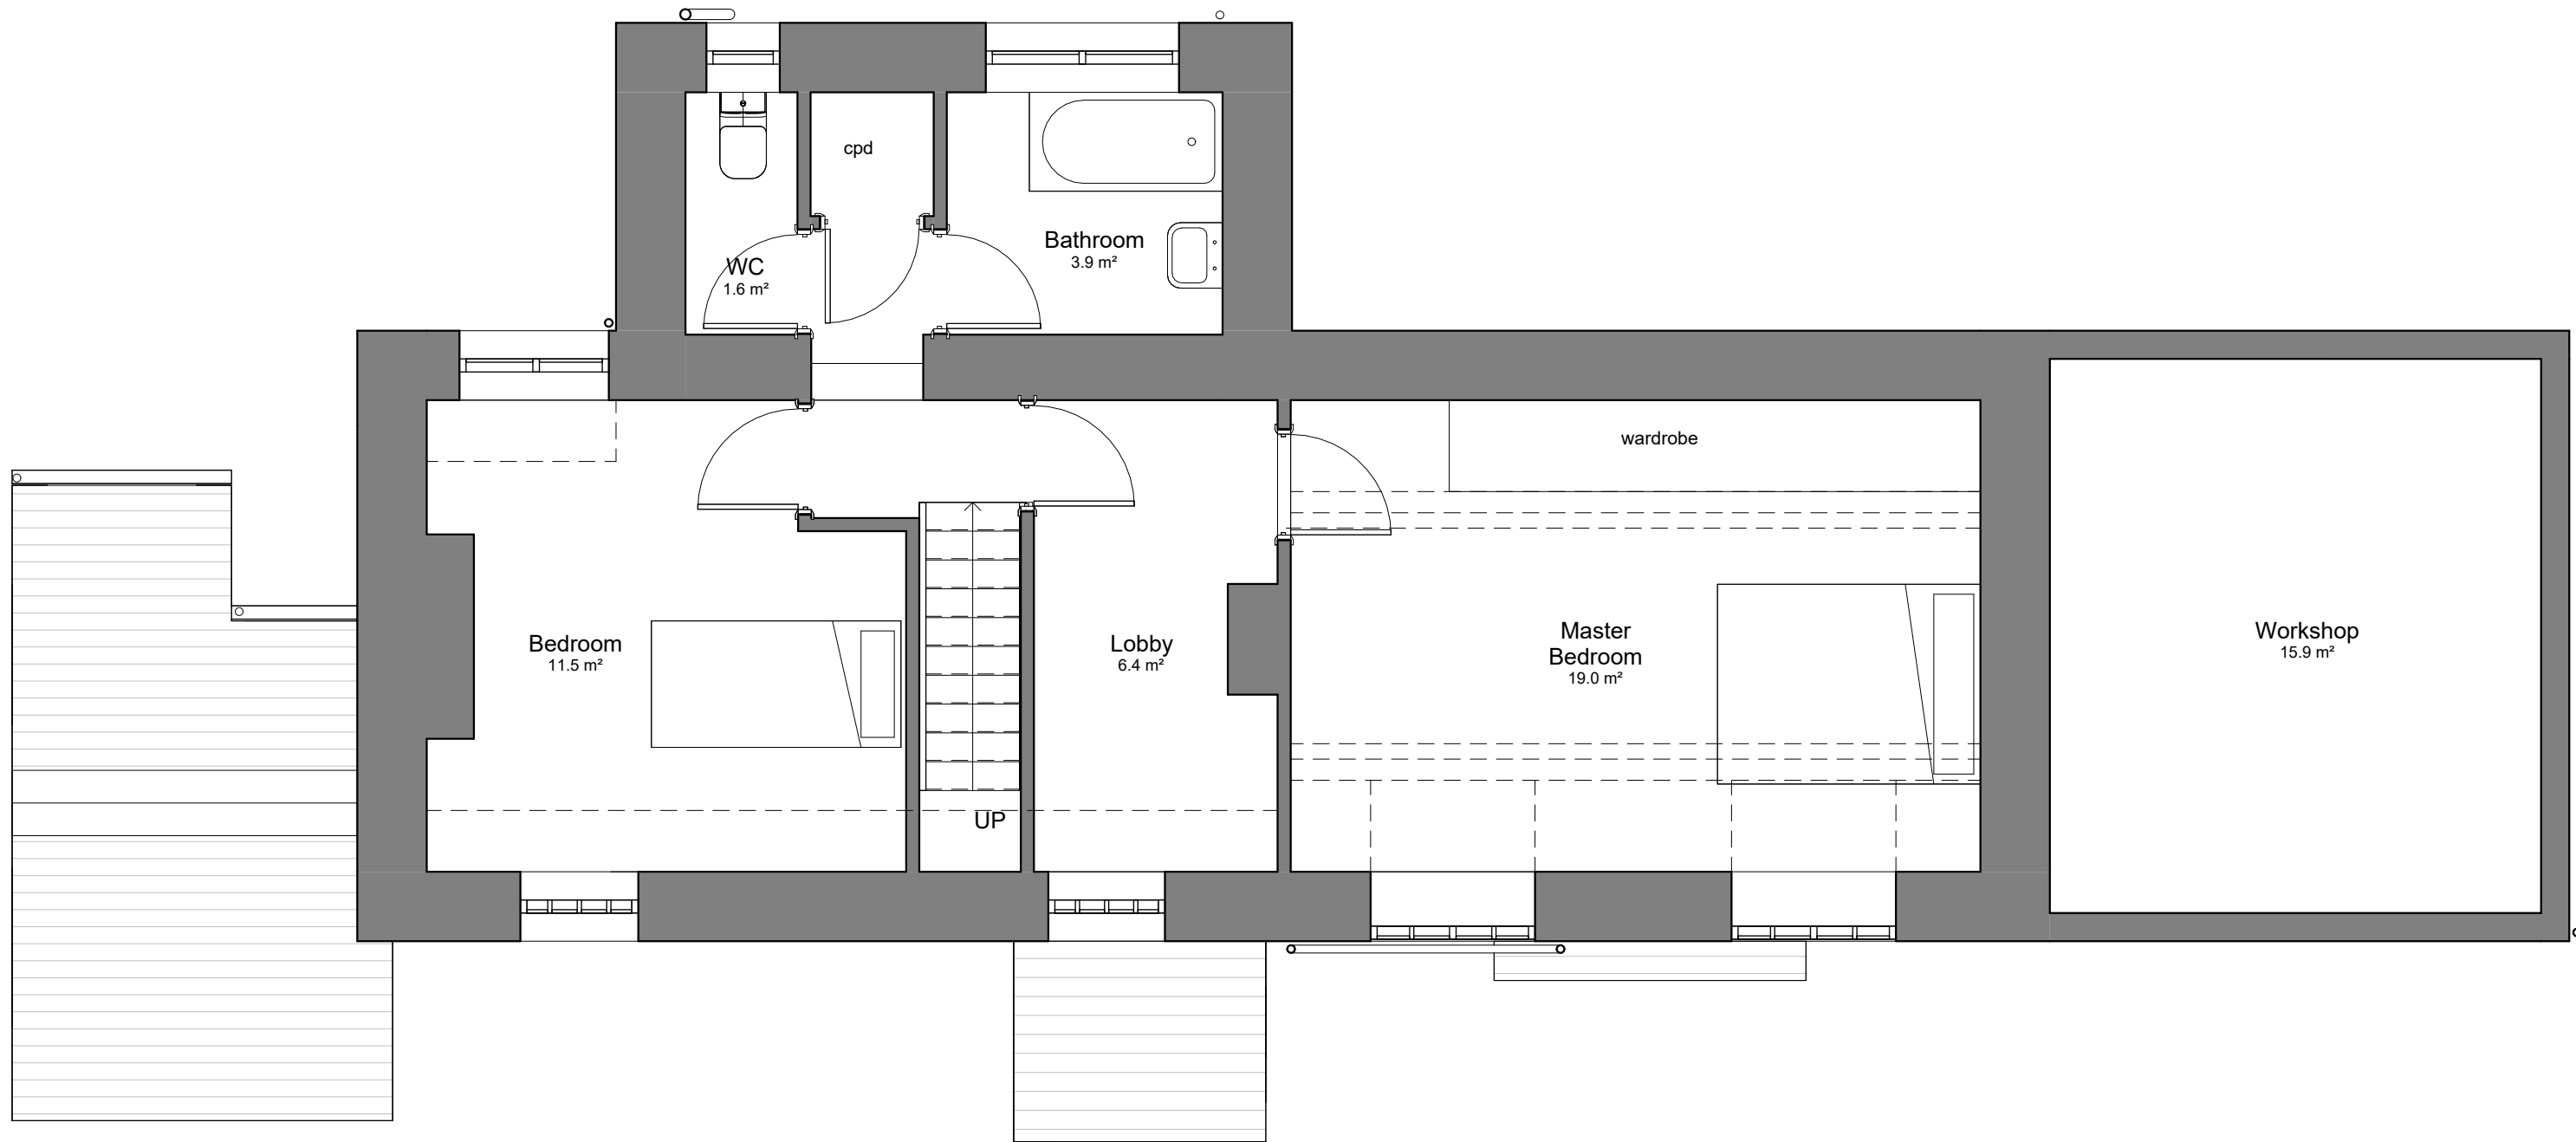



North

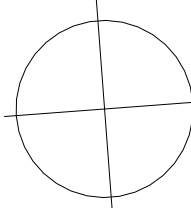

First Floor Plan as existing
1:50

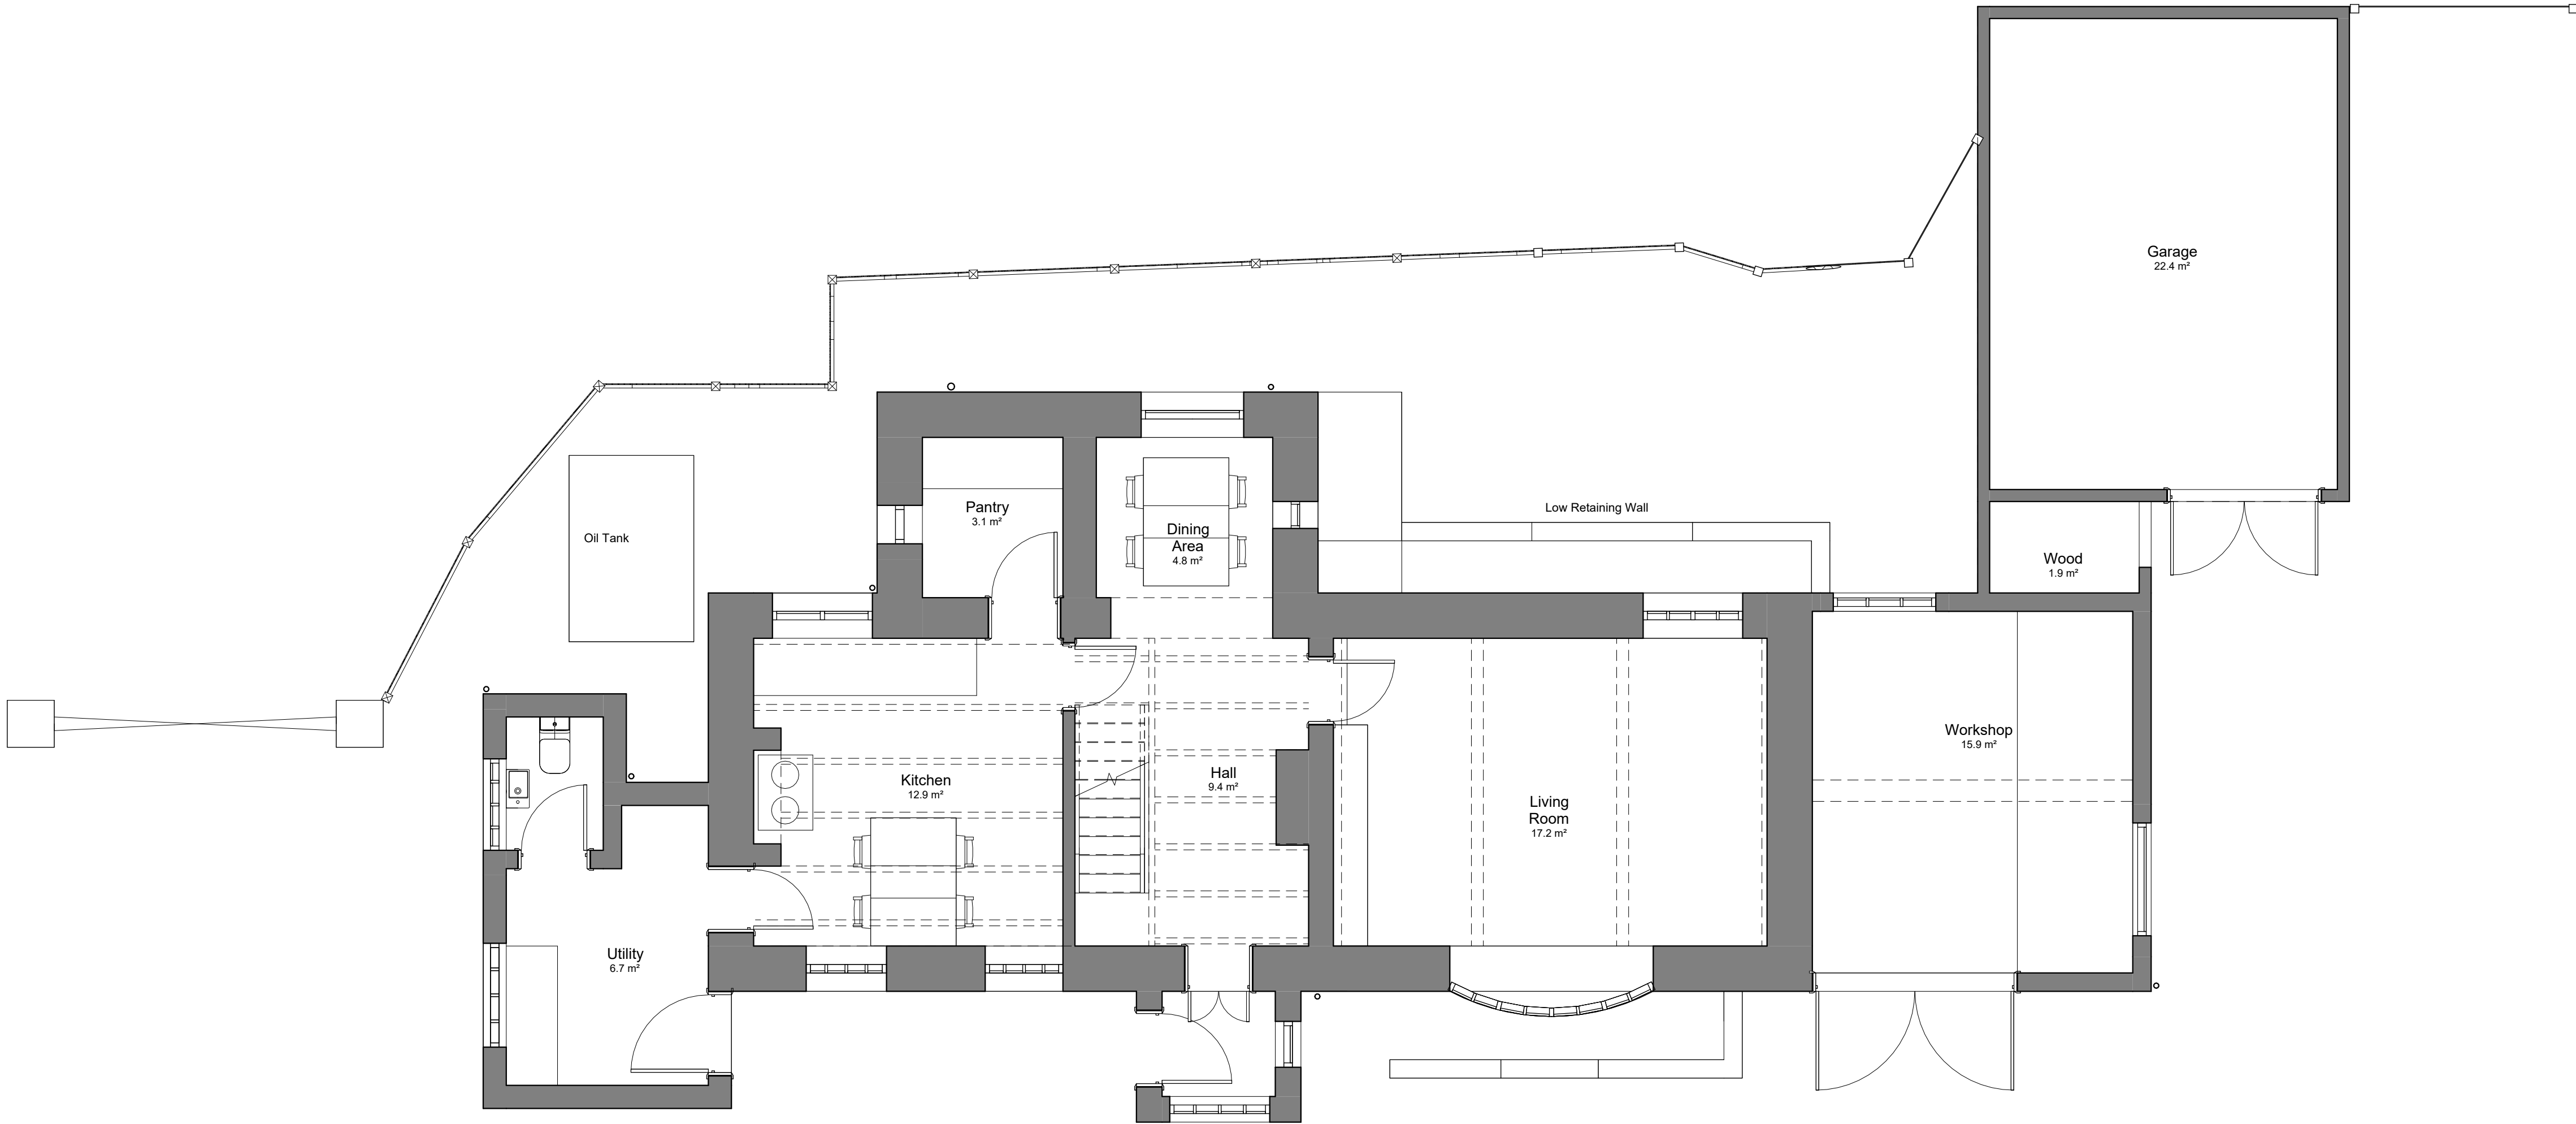

Ground Floor Plan as existing
1:50

 

Rev	Date	Drawn	Description								
				Clerk Bank House Clerk Bank LEEK Staffordshire ST13 5HE				ctd architects © 2022 This drawing is copyright. All dimensions to be checked on site before proceeding. Contractor must notify the architect of any discrepancies before proceeding. Contractor to check/judge all dimensions of new work to suit existing conditions. Do not assume existing structure or details are plumb, square or level. All drawings to be read in conjunction with other consultants drawings and specs.			
Client				Project Accessible Shower Extension Lower Hodgetfield, Ladymoor Lane, Brown Edge, ST6 8UA				Scale 1: 50 Size A1 Drawn AC Check KL Date 26/04/22			
Mr J Boulton				Title Floor Plans as existing				Status PLANNING ISSUE			
				Job No. 2216				Drawing No. AL04			
				Rev.							