




South Elevation SCALE 1:100

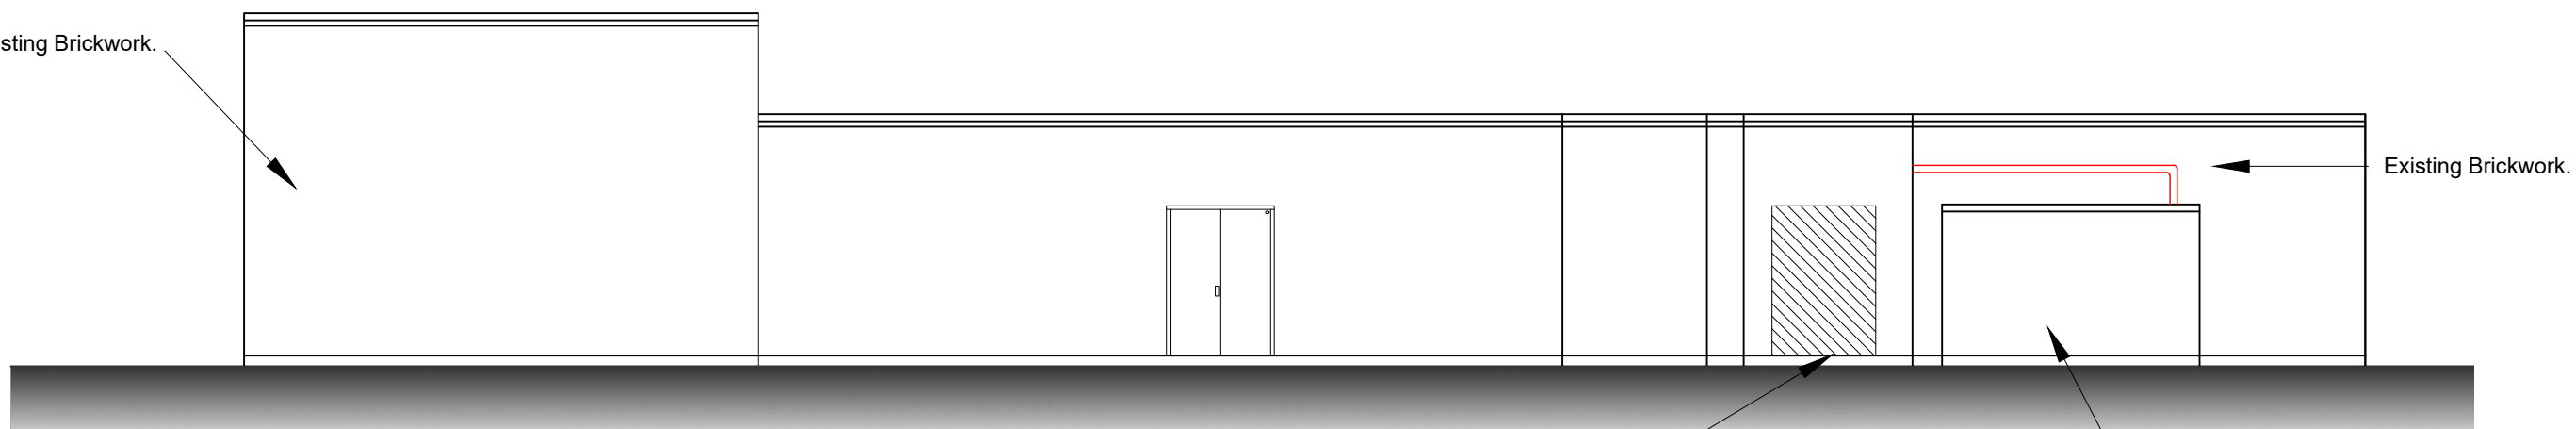


South Elevation SCALE 1:100

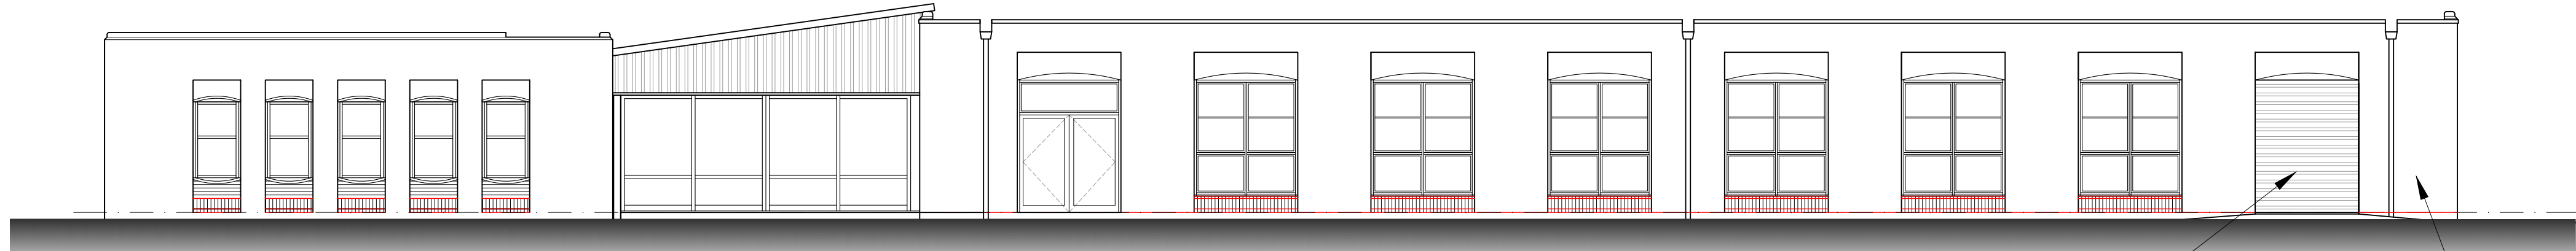

West Elevation SCALE 1:100

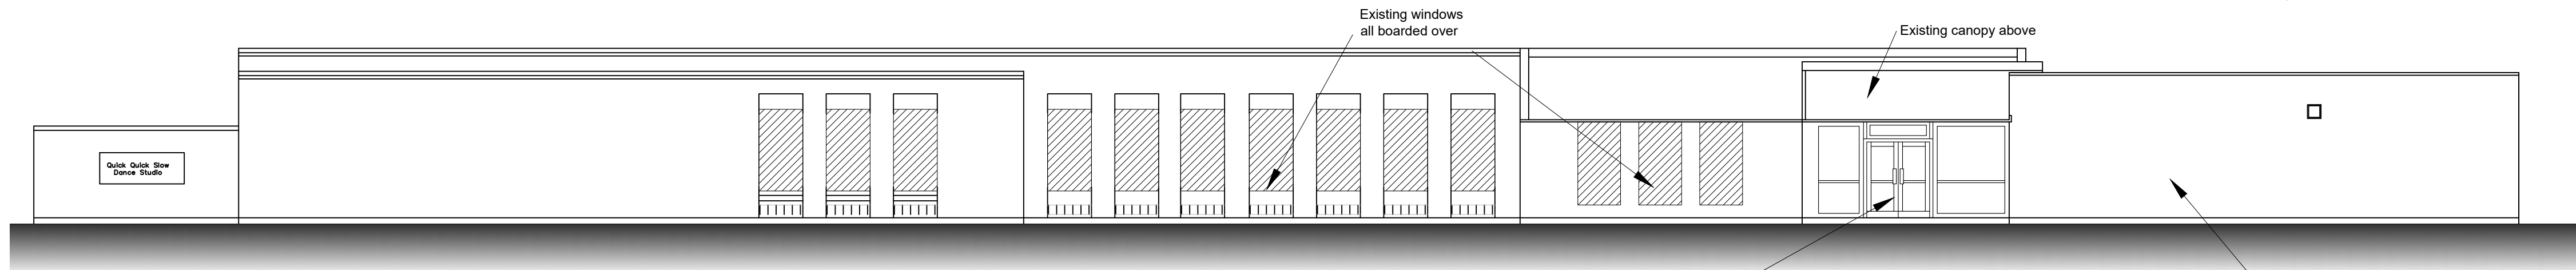

East Elevation SCALE 1:100

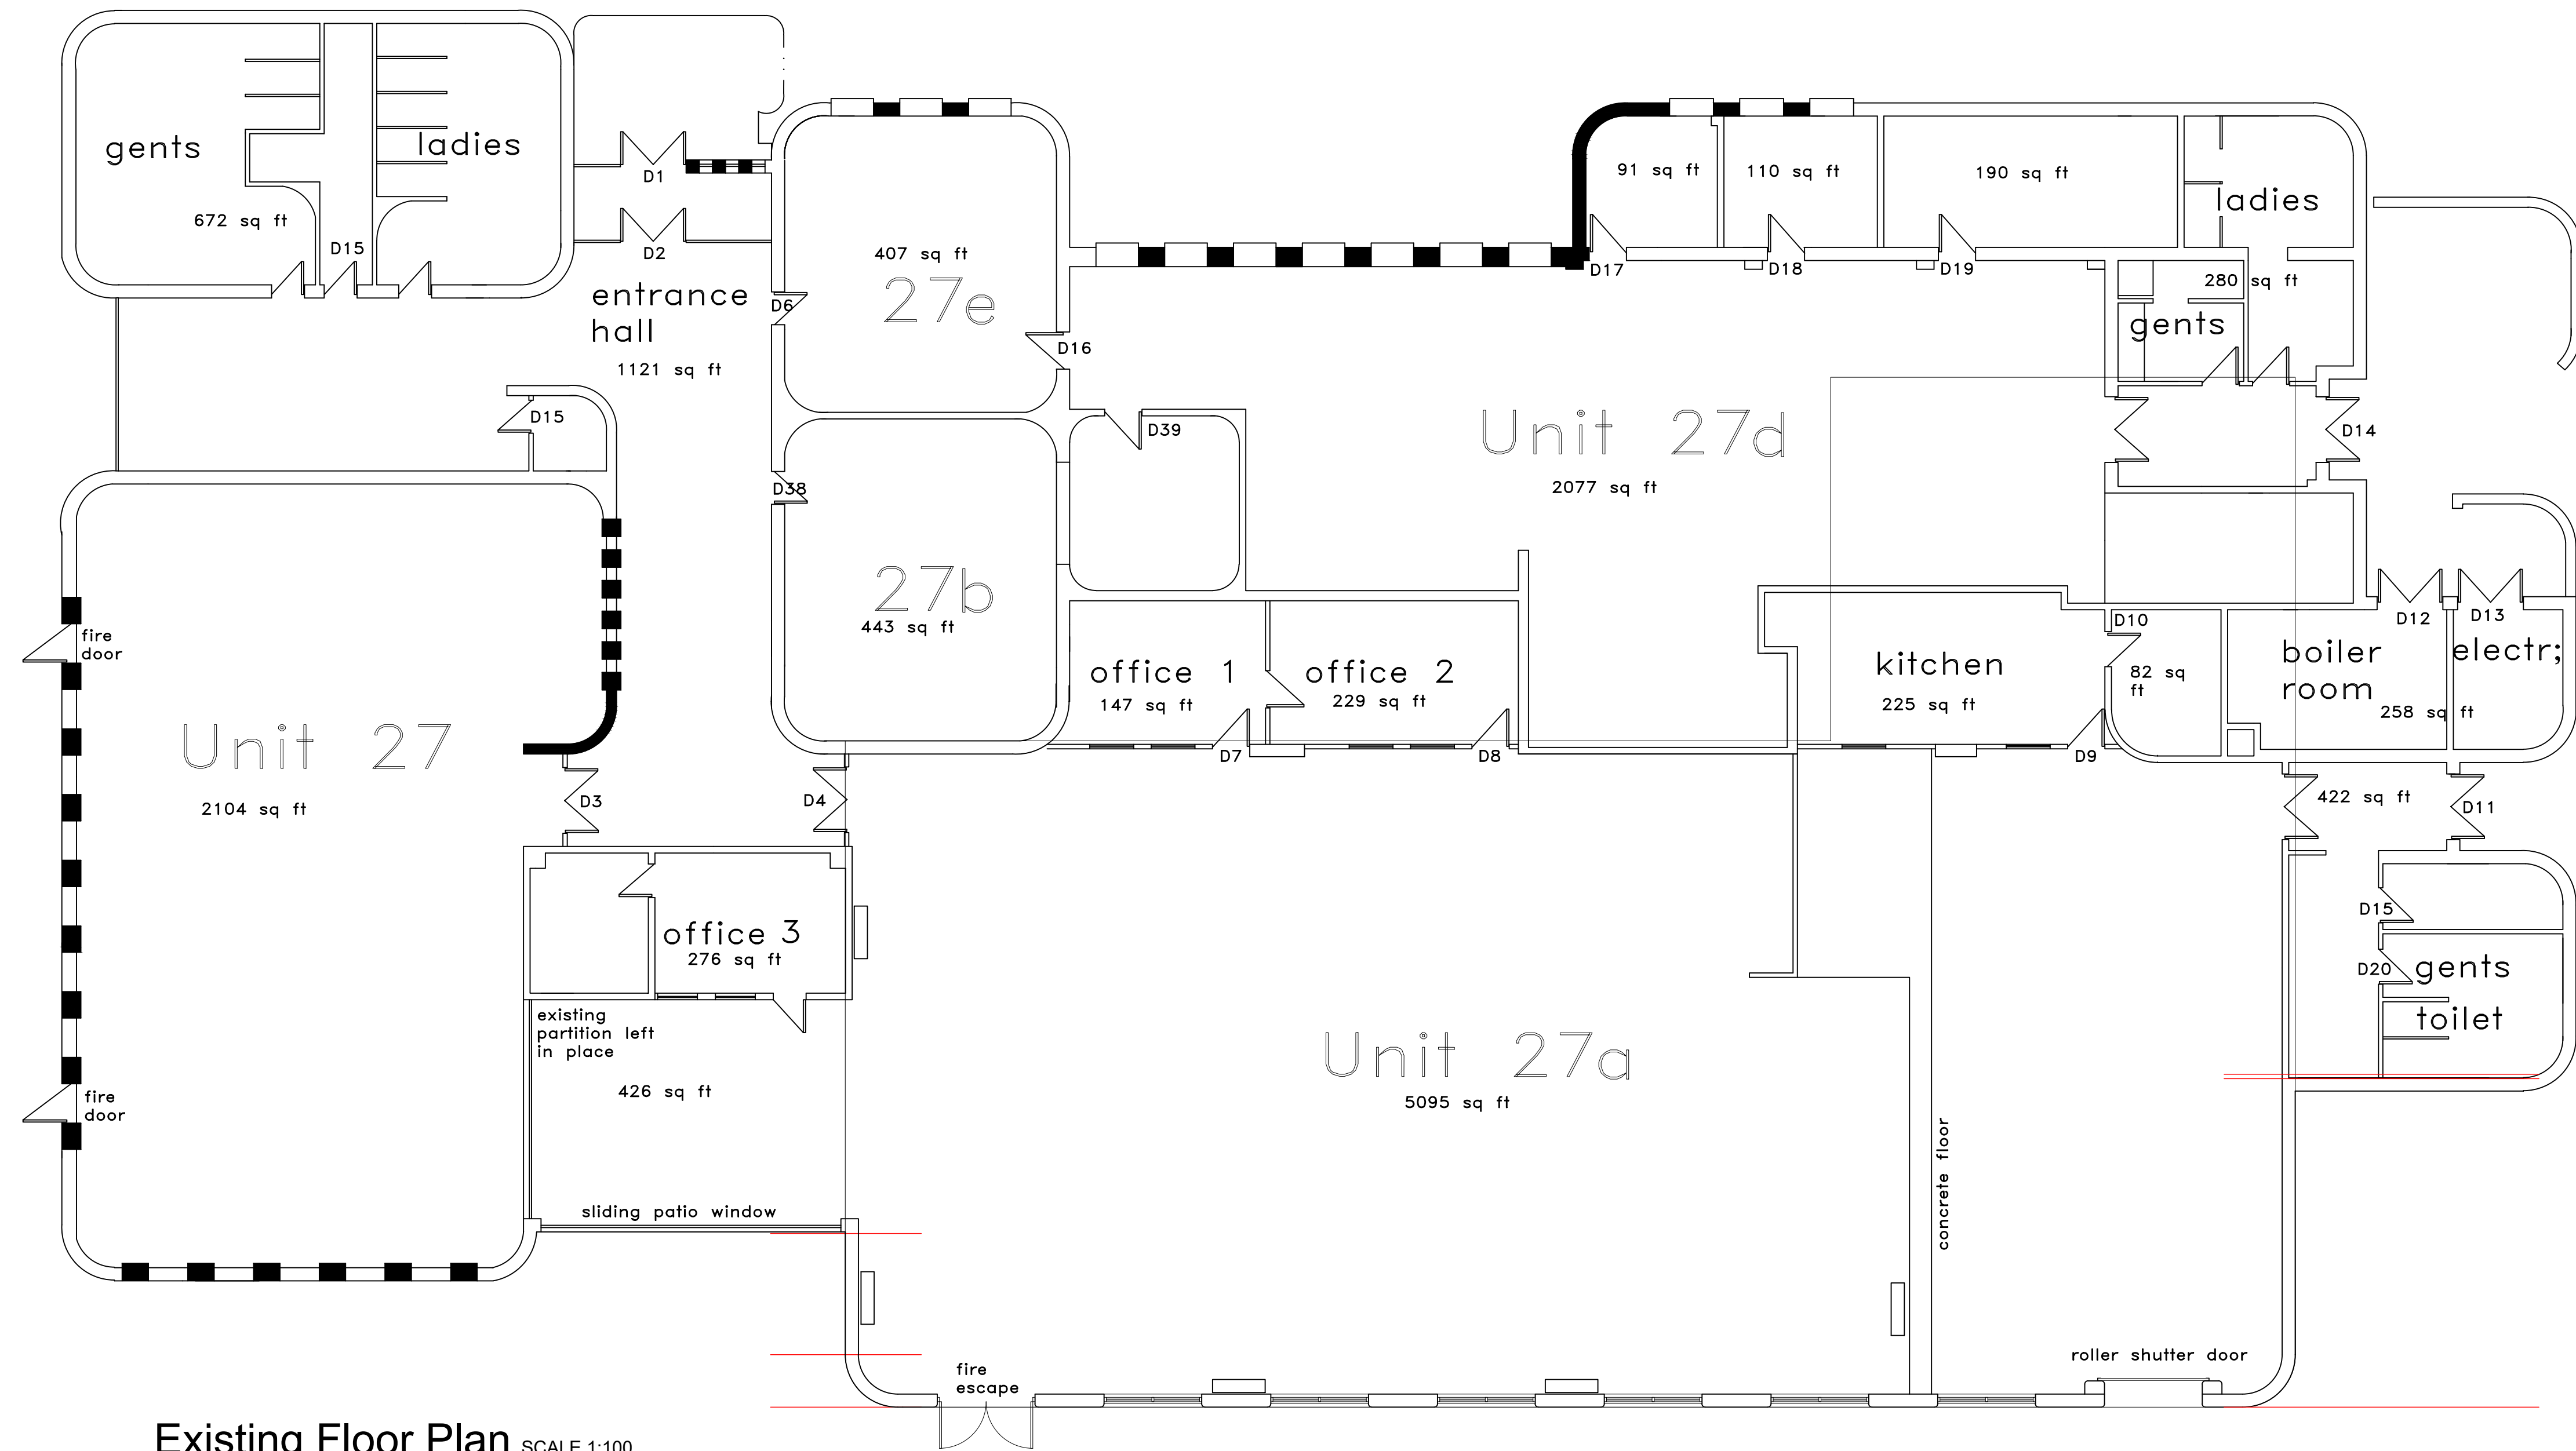

Existing Floor Plan SCALE 1:100

Rev	Date	Description
M J BARRETT		
DEVELOPMENTS		
Brookside Business Park Brookside Road Utttoxeter Staffs. ST14 8AT tel 01889 564253 fax 01889 564210		
Client SCENTAREA LIMITED		
Project BLYTHE BUSINESS PARK EMPLOYMENT SITE EXPANSION CRESSWELL< SANDON ROAD STAFFORDSHIRE MOORLANDS		
Title BUILDING 27 PLANS AS EXISTING		
Drawn	NC	Date Oct 2021
Checked	-	Scale AS SHOWN @ A1
Status	Planning	
Drwg No.	A-004-CA-P-06	Rev -
This drawing is Copyright. It is sent to you in confidence. It must not be copied or disclosed to third parties without our written permission. It remains our property and must be returned on request.		