


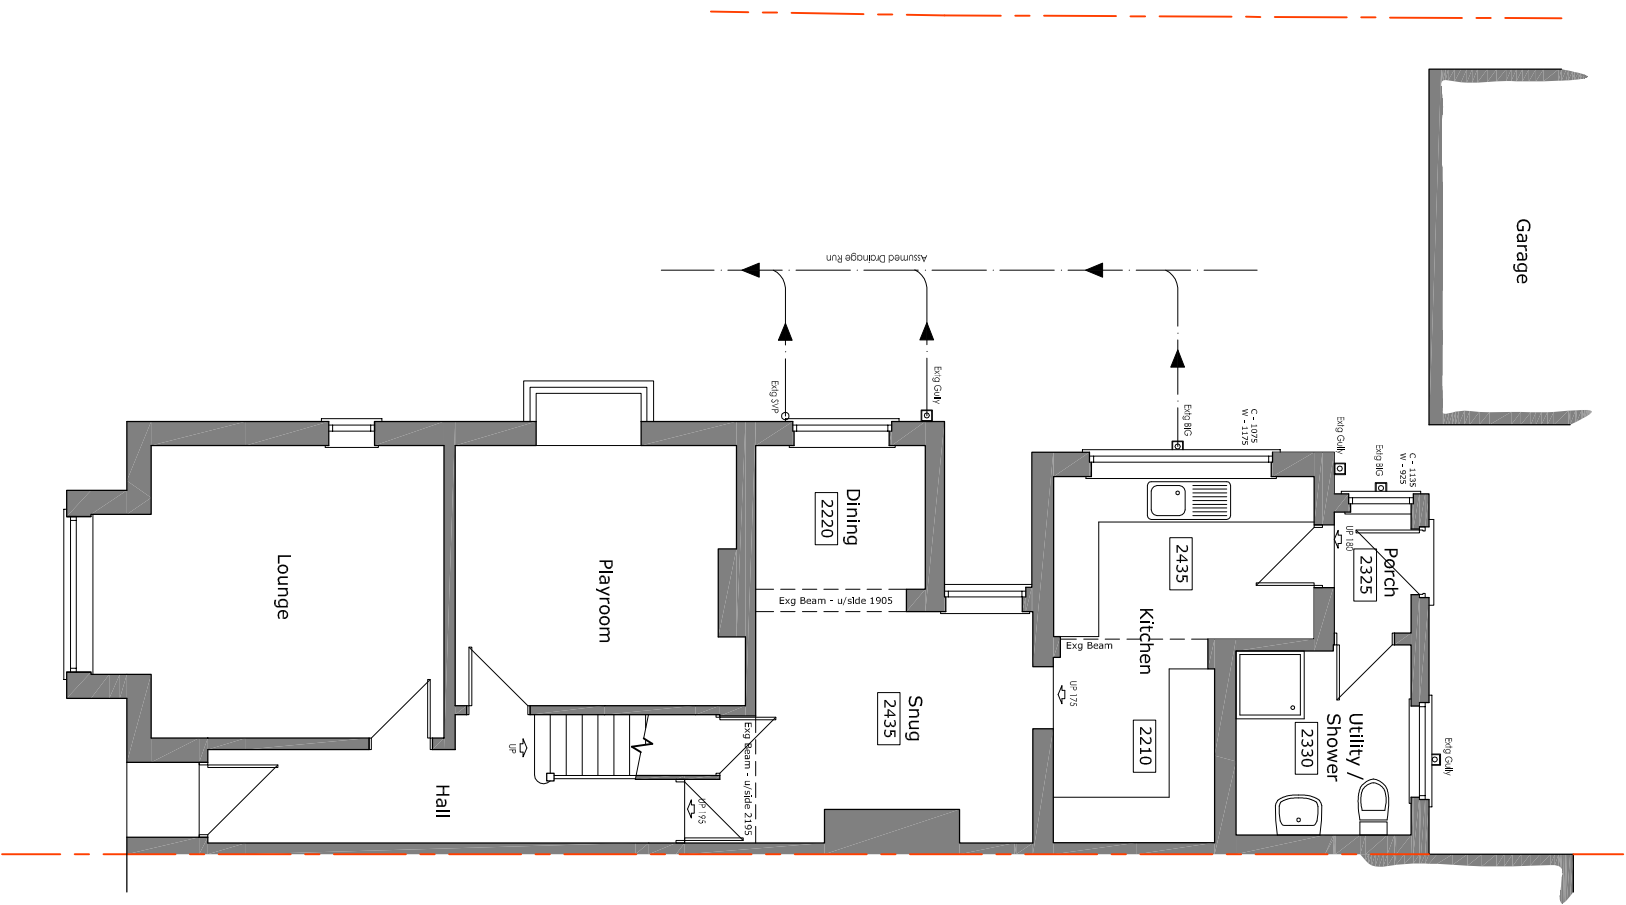


Existing Partial Ground Floor Plan




Existing Partial First Floor Plan




Existing Front Elevation

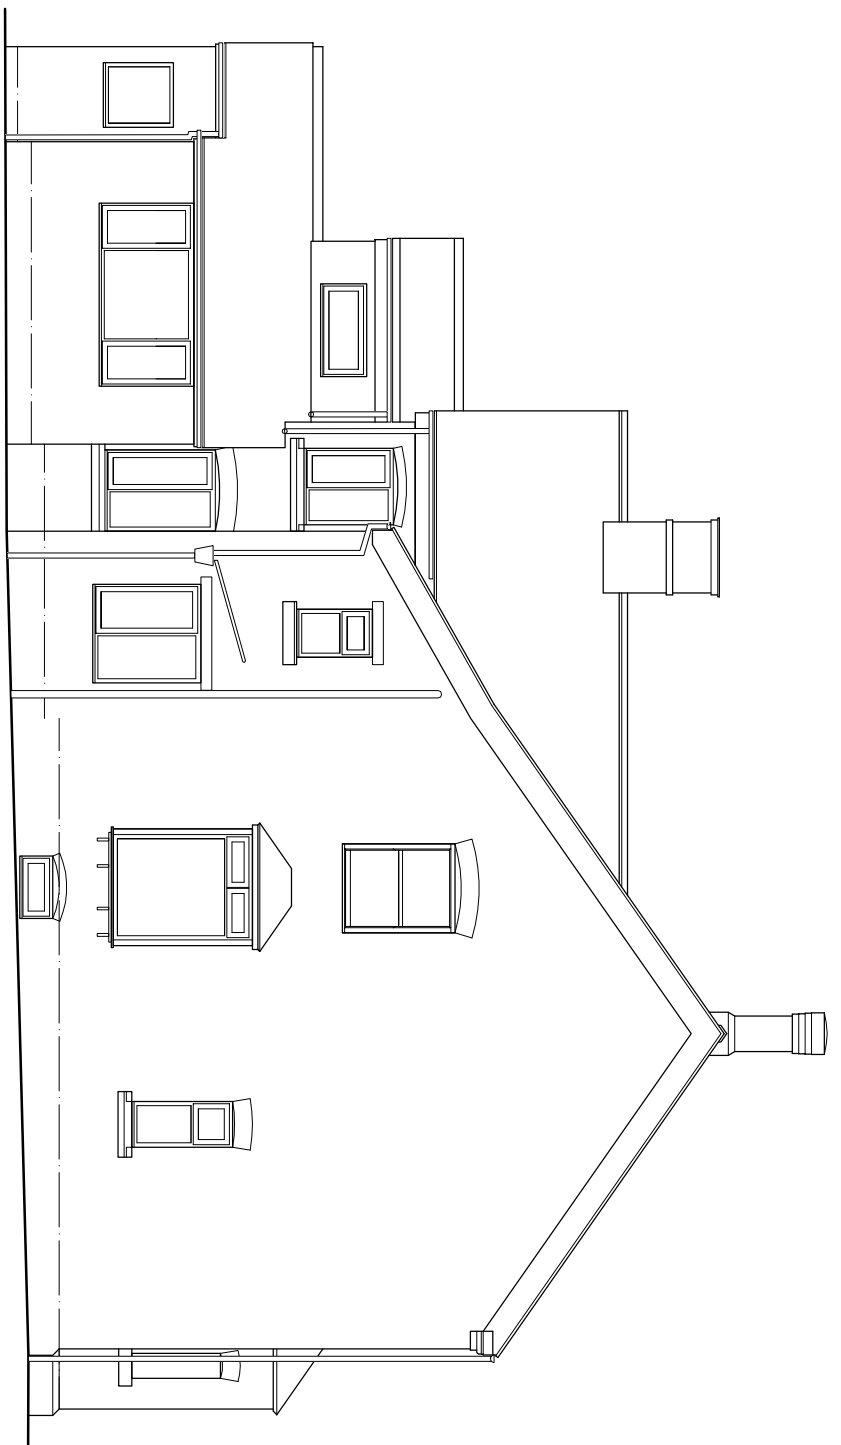


Existing Side Elevation

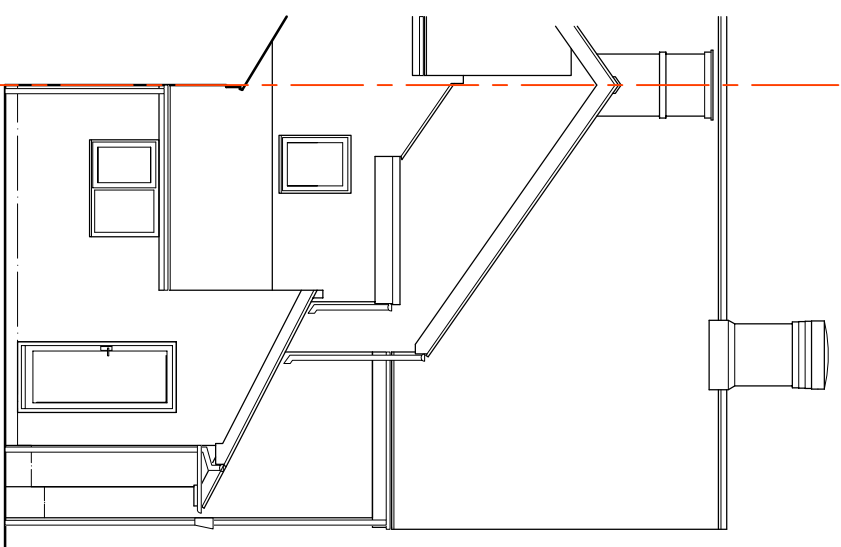


Existing Rear Elevation

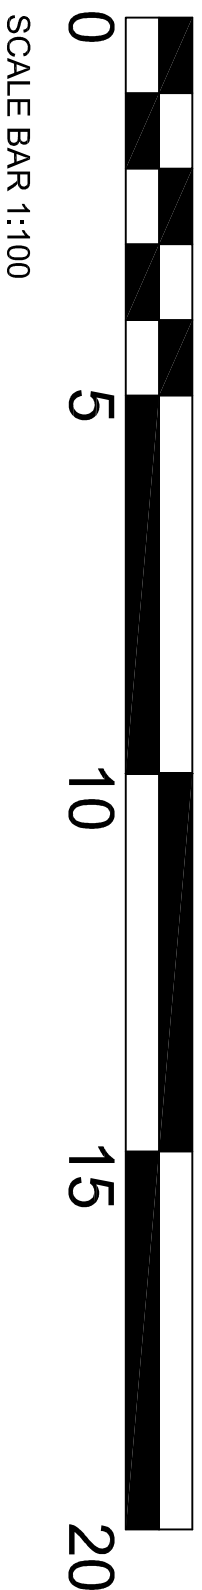




Proposed Front Elevation

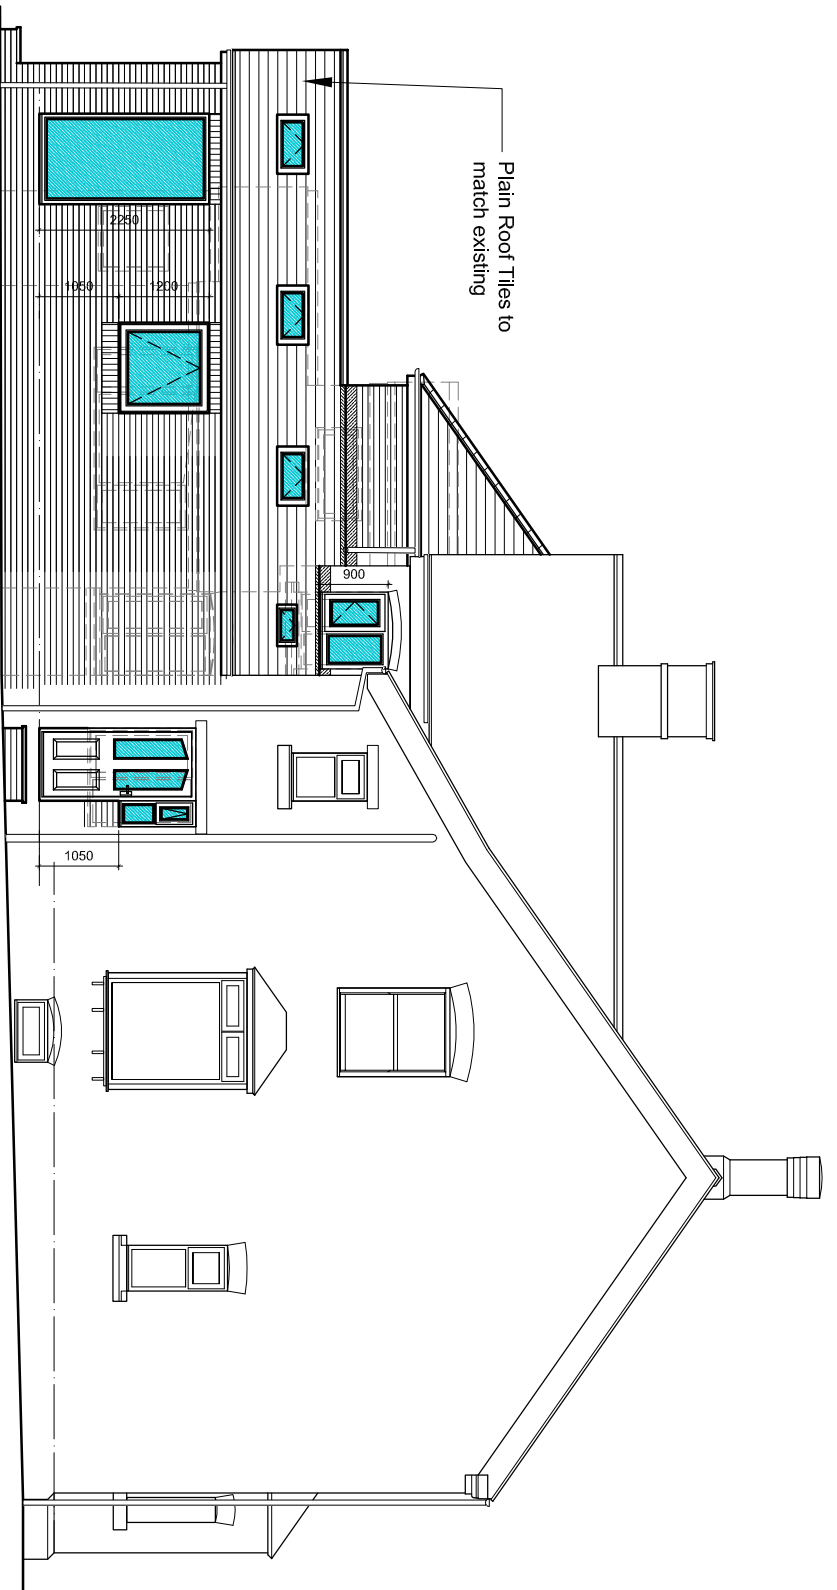


Proposed Side Elevation

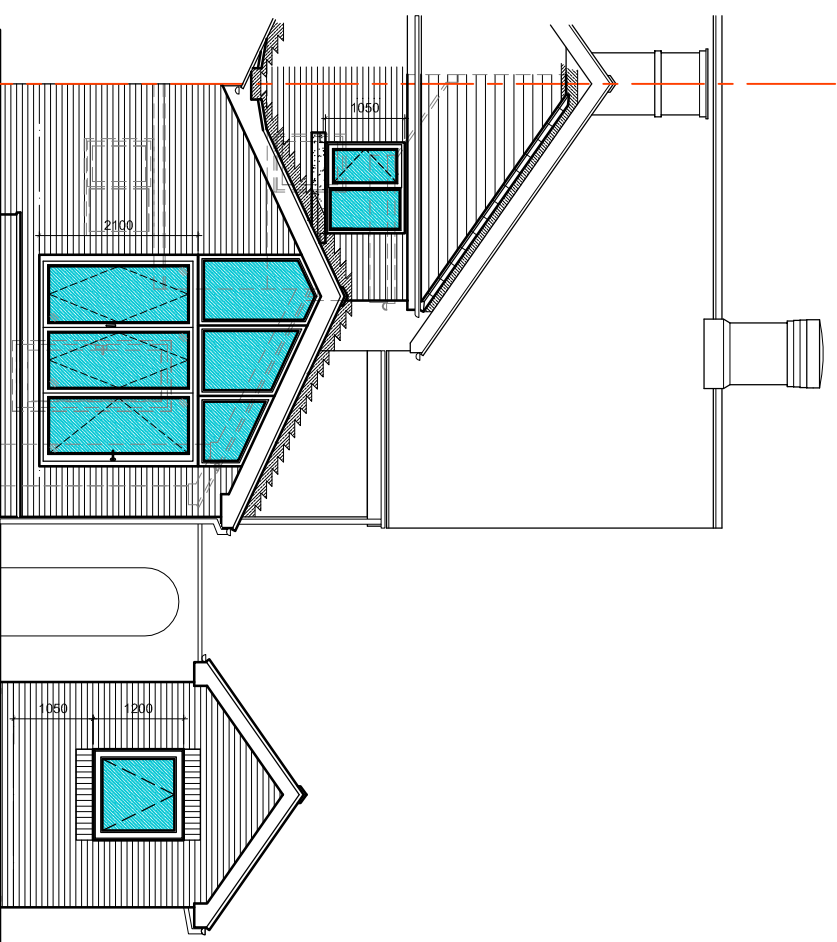

Proposed Rear Elevation

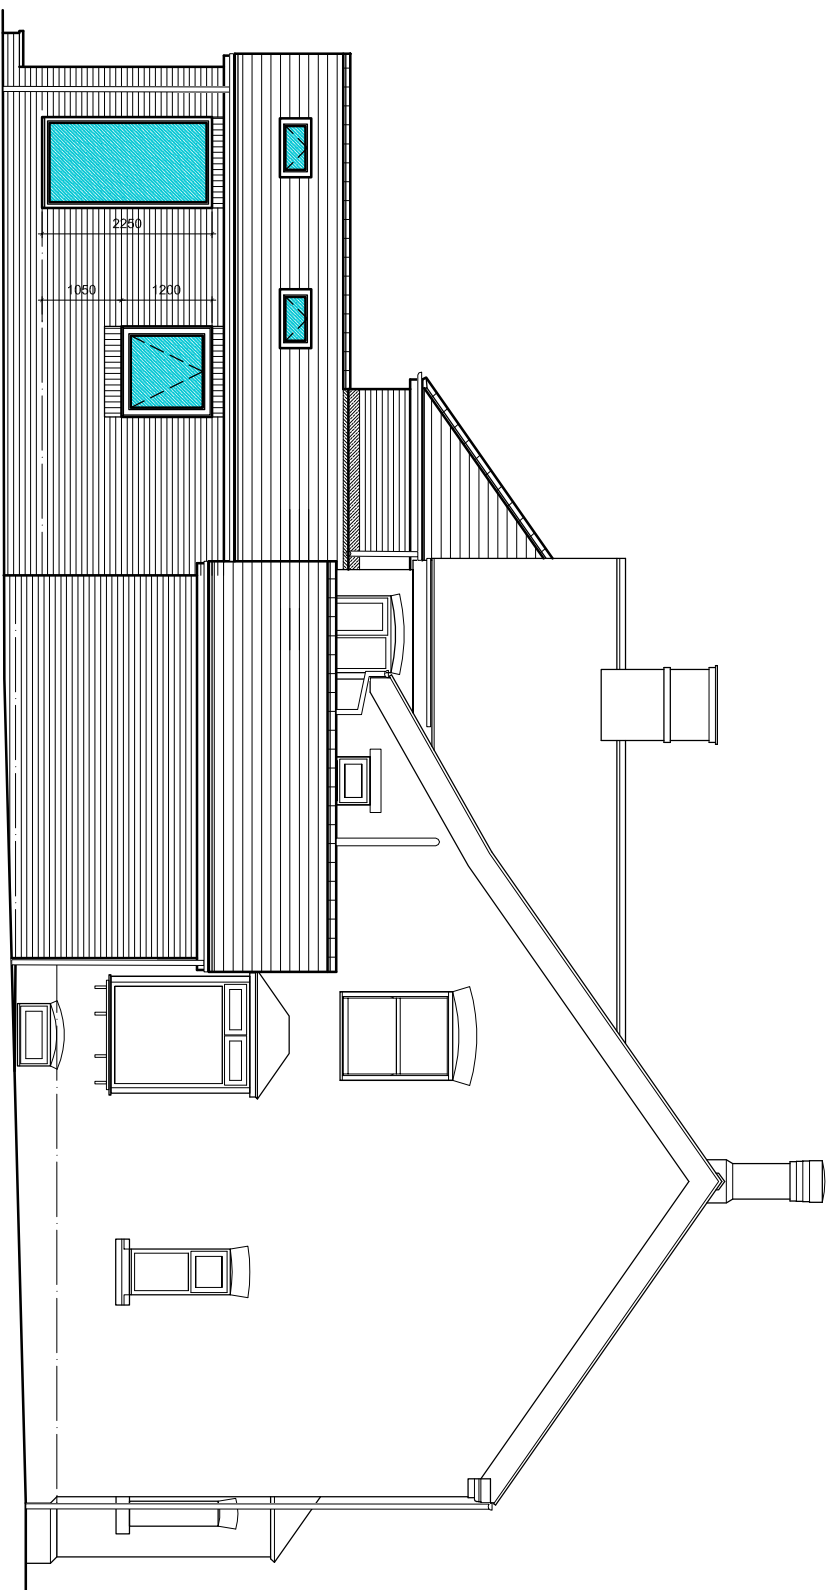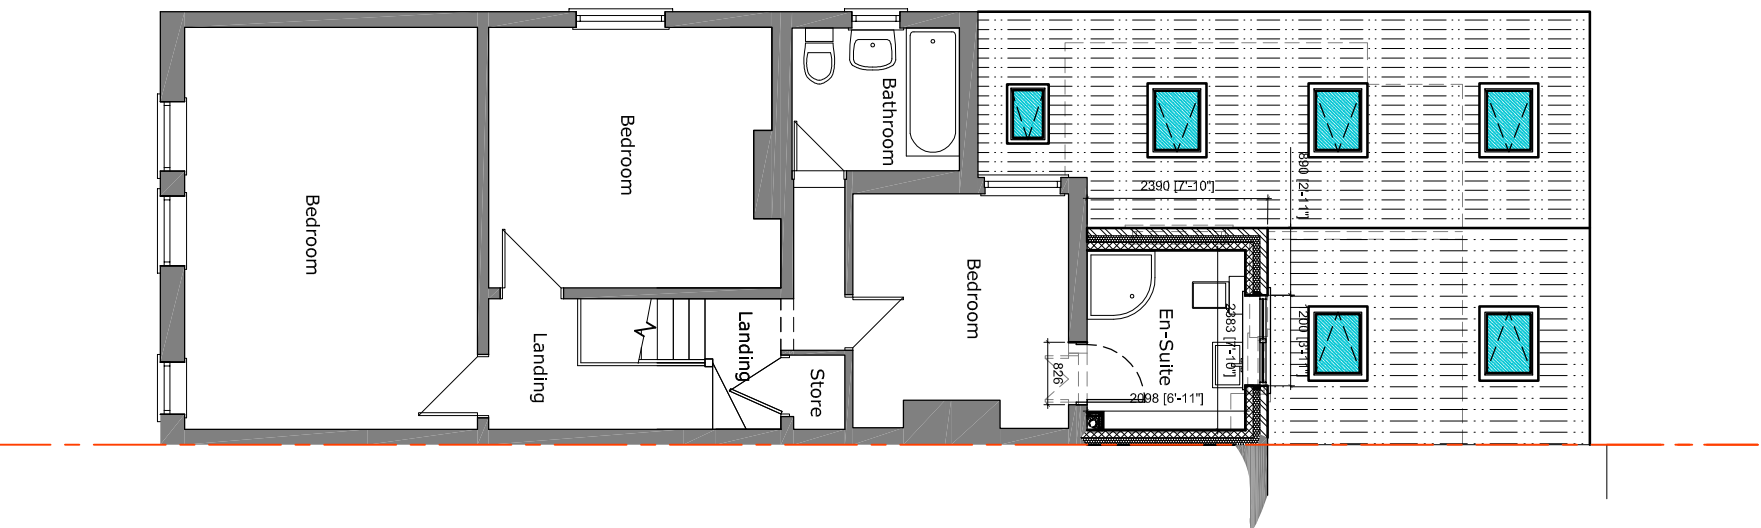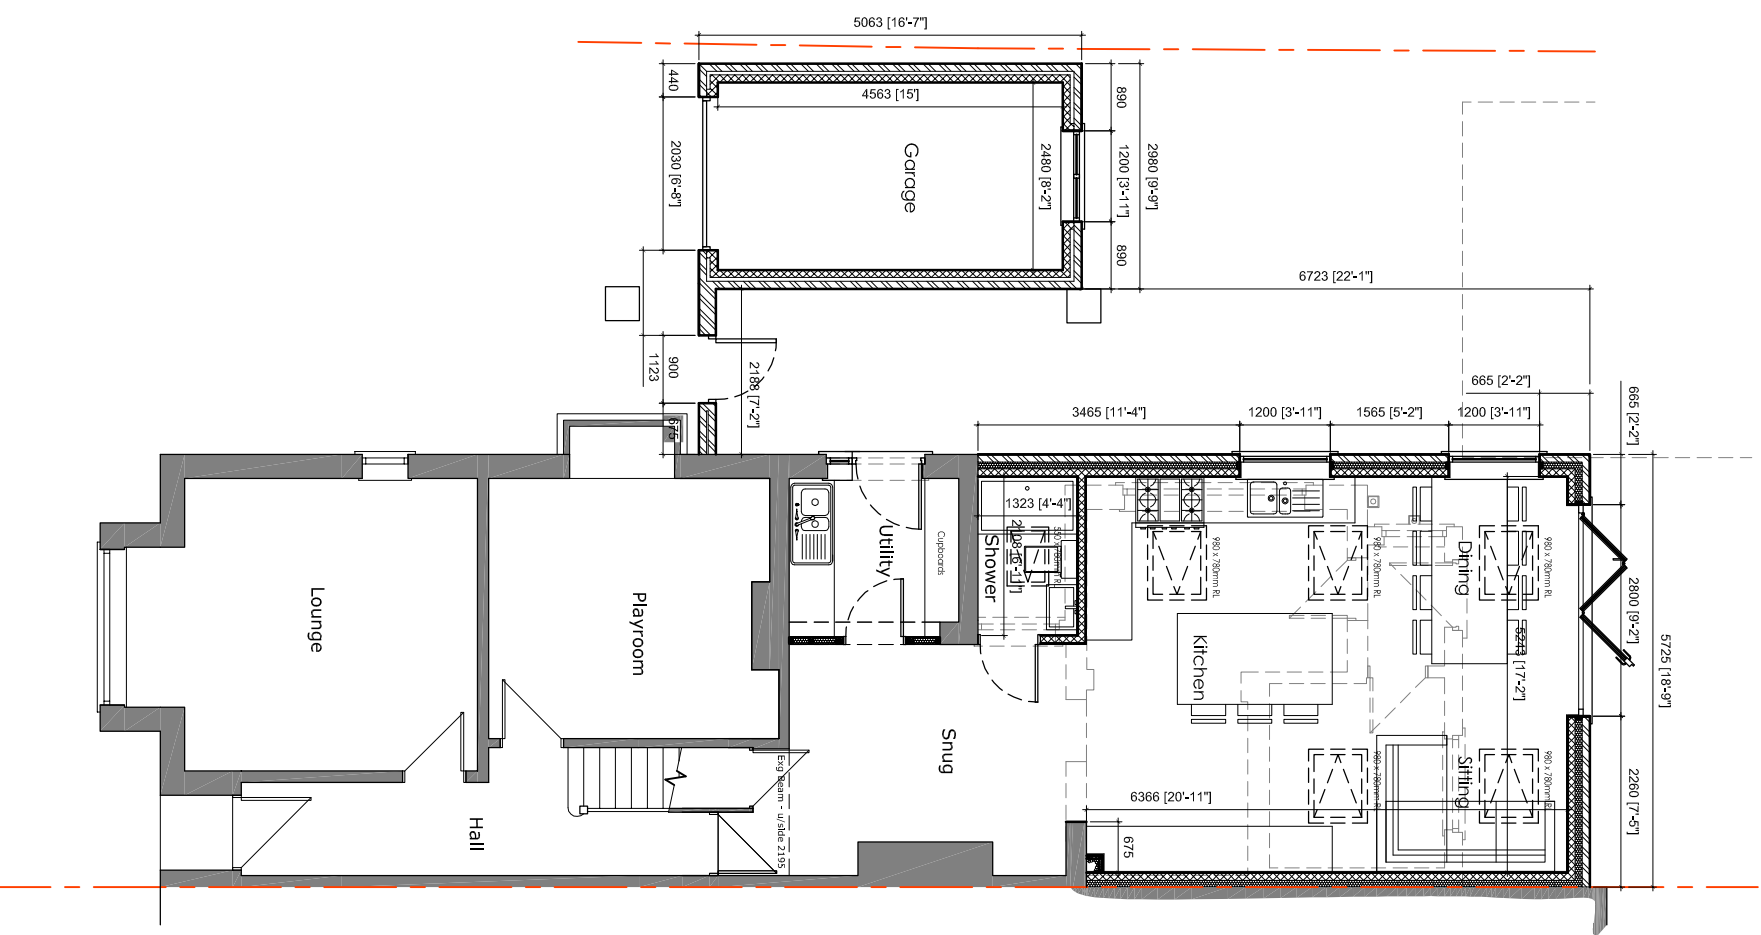

Proposed Side Elevation (Including Garage)

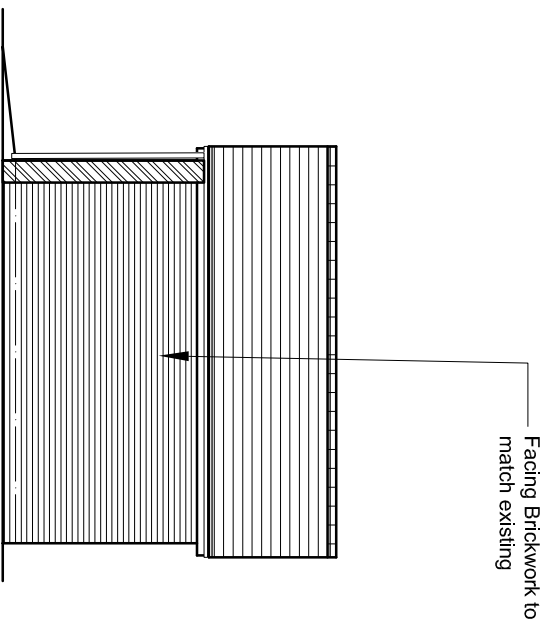

Proposed Garage Side Elevation

Proposed Partial Ground Floor Plan

Proposed Partial First Floor Plan

Rev:	Drawn:	Comments:	Date:
CLIENT:	Mr. T. Richardson		
Site:	10 Oxford Road, Endon, Stoke-on-Trent, Staffordshire ST9 9DX		
Project:	Proposed Utility, Kitchen, Dining & Sitting area extension and First Floor En-Suite Extension.		
Scale @ A2:	1:100		
Drawing No:	Drawing Title:	Revision:	
3/35	Planning Drawing		
Dimensions only are to be taken from this drawing. All contractors must visit the site and be responsible for taking and checking all dimensions relative to their work. To be read in conjunction with other specialist drawings and documentation.			