
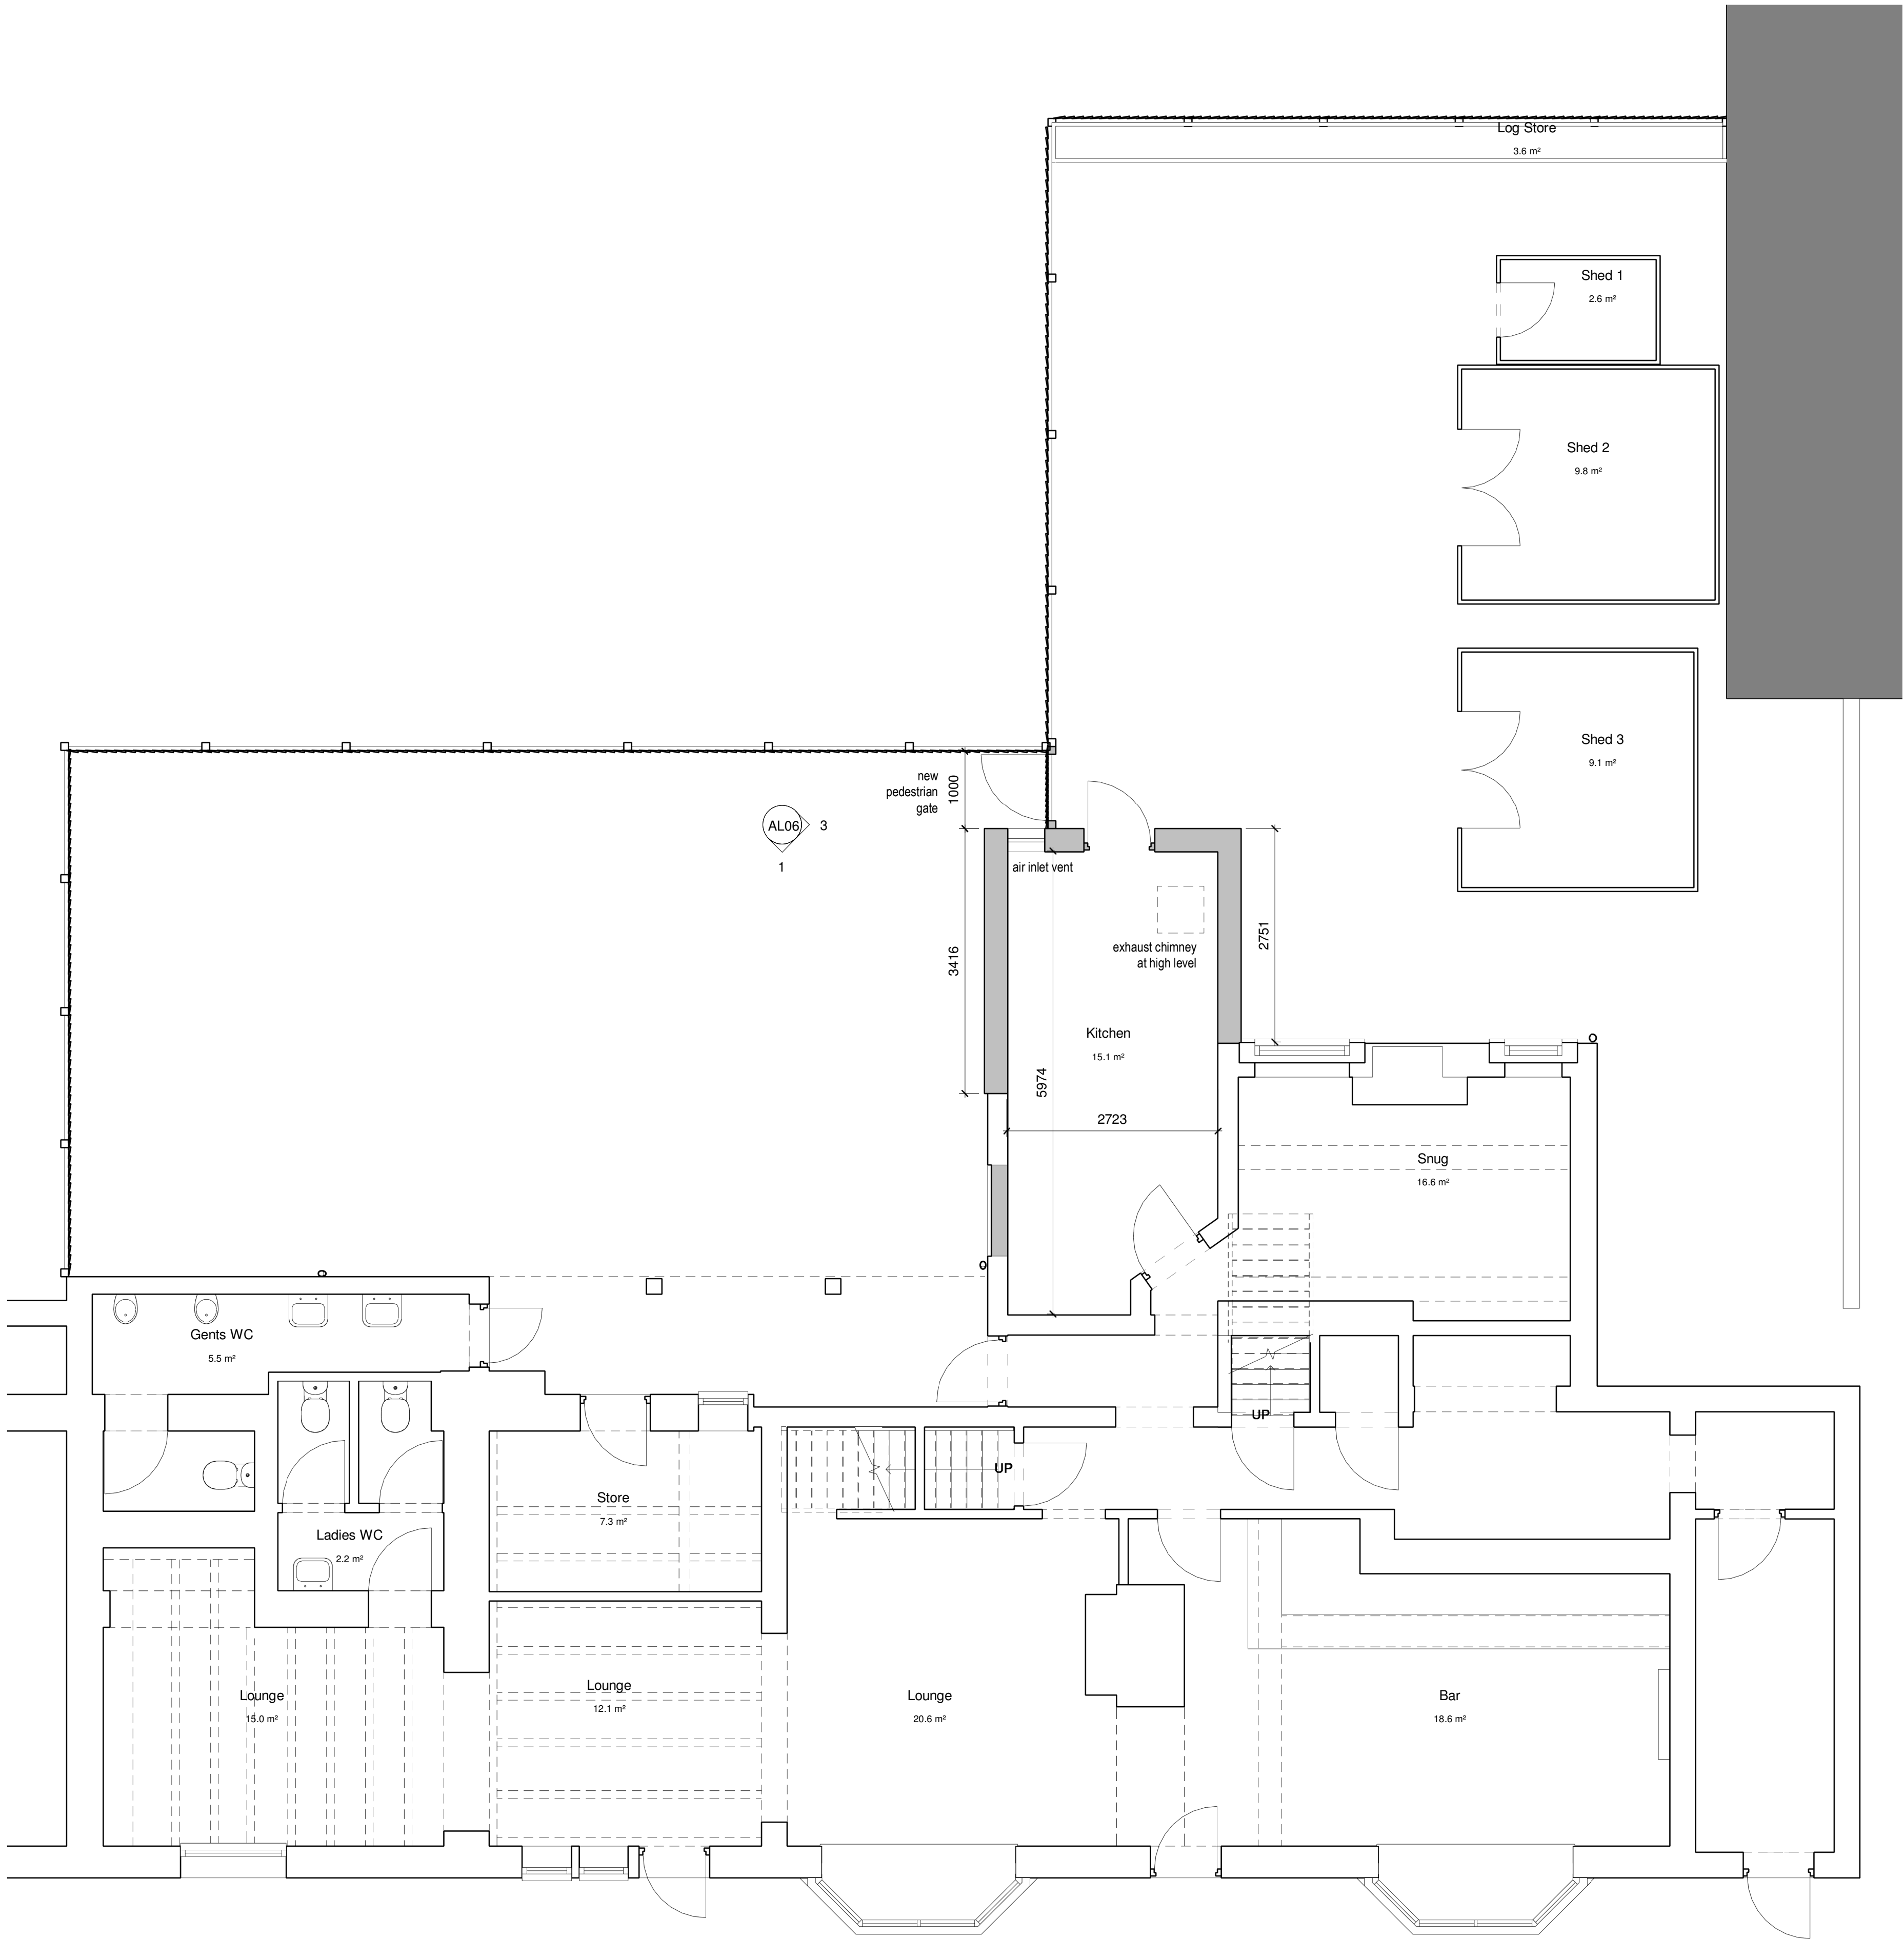


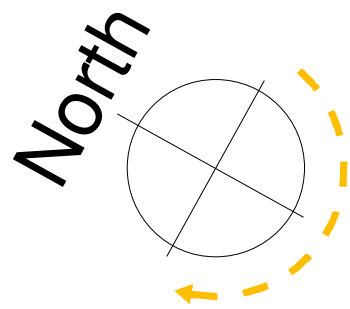

Ground Floor 'as proposed'

A	04.11.2019	SJ	Amendments to layout and Elevations following client feedback																						
Rev	Date	Drawn	Description																						
			Clerk Bank House Clerk Bank LEEK Staffordshire ST13 5HE			ctd architects © 2019 This drawing is copyright. All Amendments to be checked on site before proceeding. Contractor must notify the architect of any discrepancies before proceeding. Contractor to check building dimensions of any work to suit existing conditions. Do not assume existing structure or details are plumb, square or level. All drawings to be read in conjunction with all other consultants drawings and specs.																			
Client			e: info@ctdarchitects.co.uk w: www.ctdarchitects.co.uk			Scale		1 : 50		Size		A1		Drawn		SJ		Chk'd		CH		Date		31/10/19	
Project			Rear Extension to Kitchen			Status		PLANNING																	
The Black Lion, 12 Hollow Lane, Cheddleton, ST13 7HP			Title		Job No.		Drawing No.		Rev.																
The Black Lion			Ground Floor Plan 'as proposed'		1735		AL05		A																