



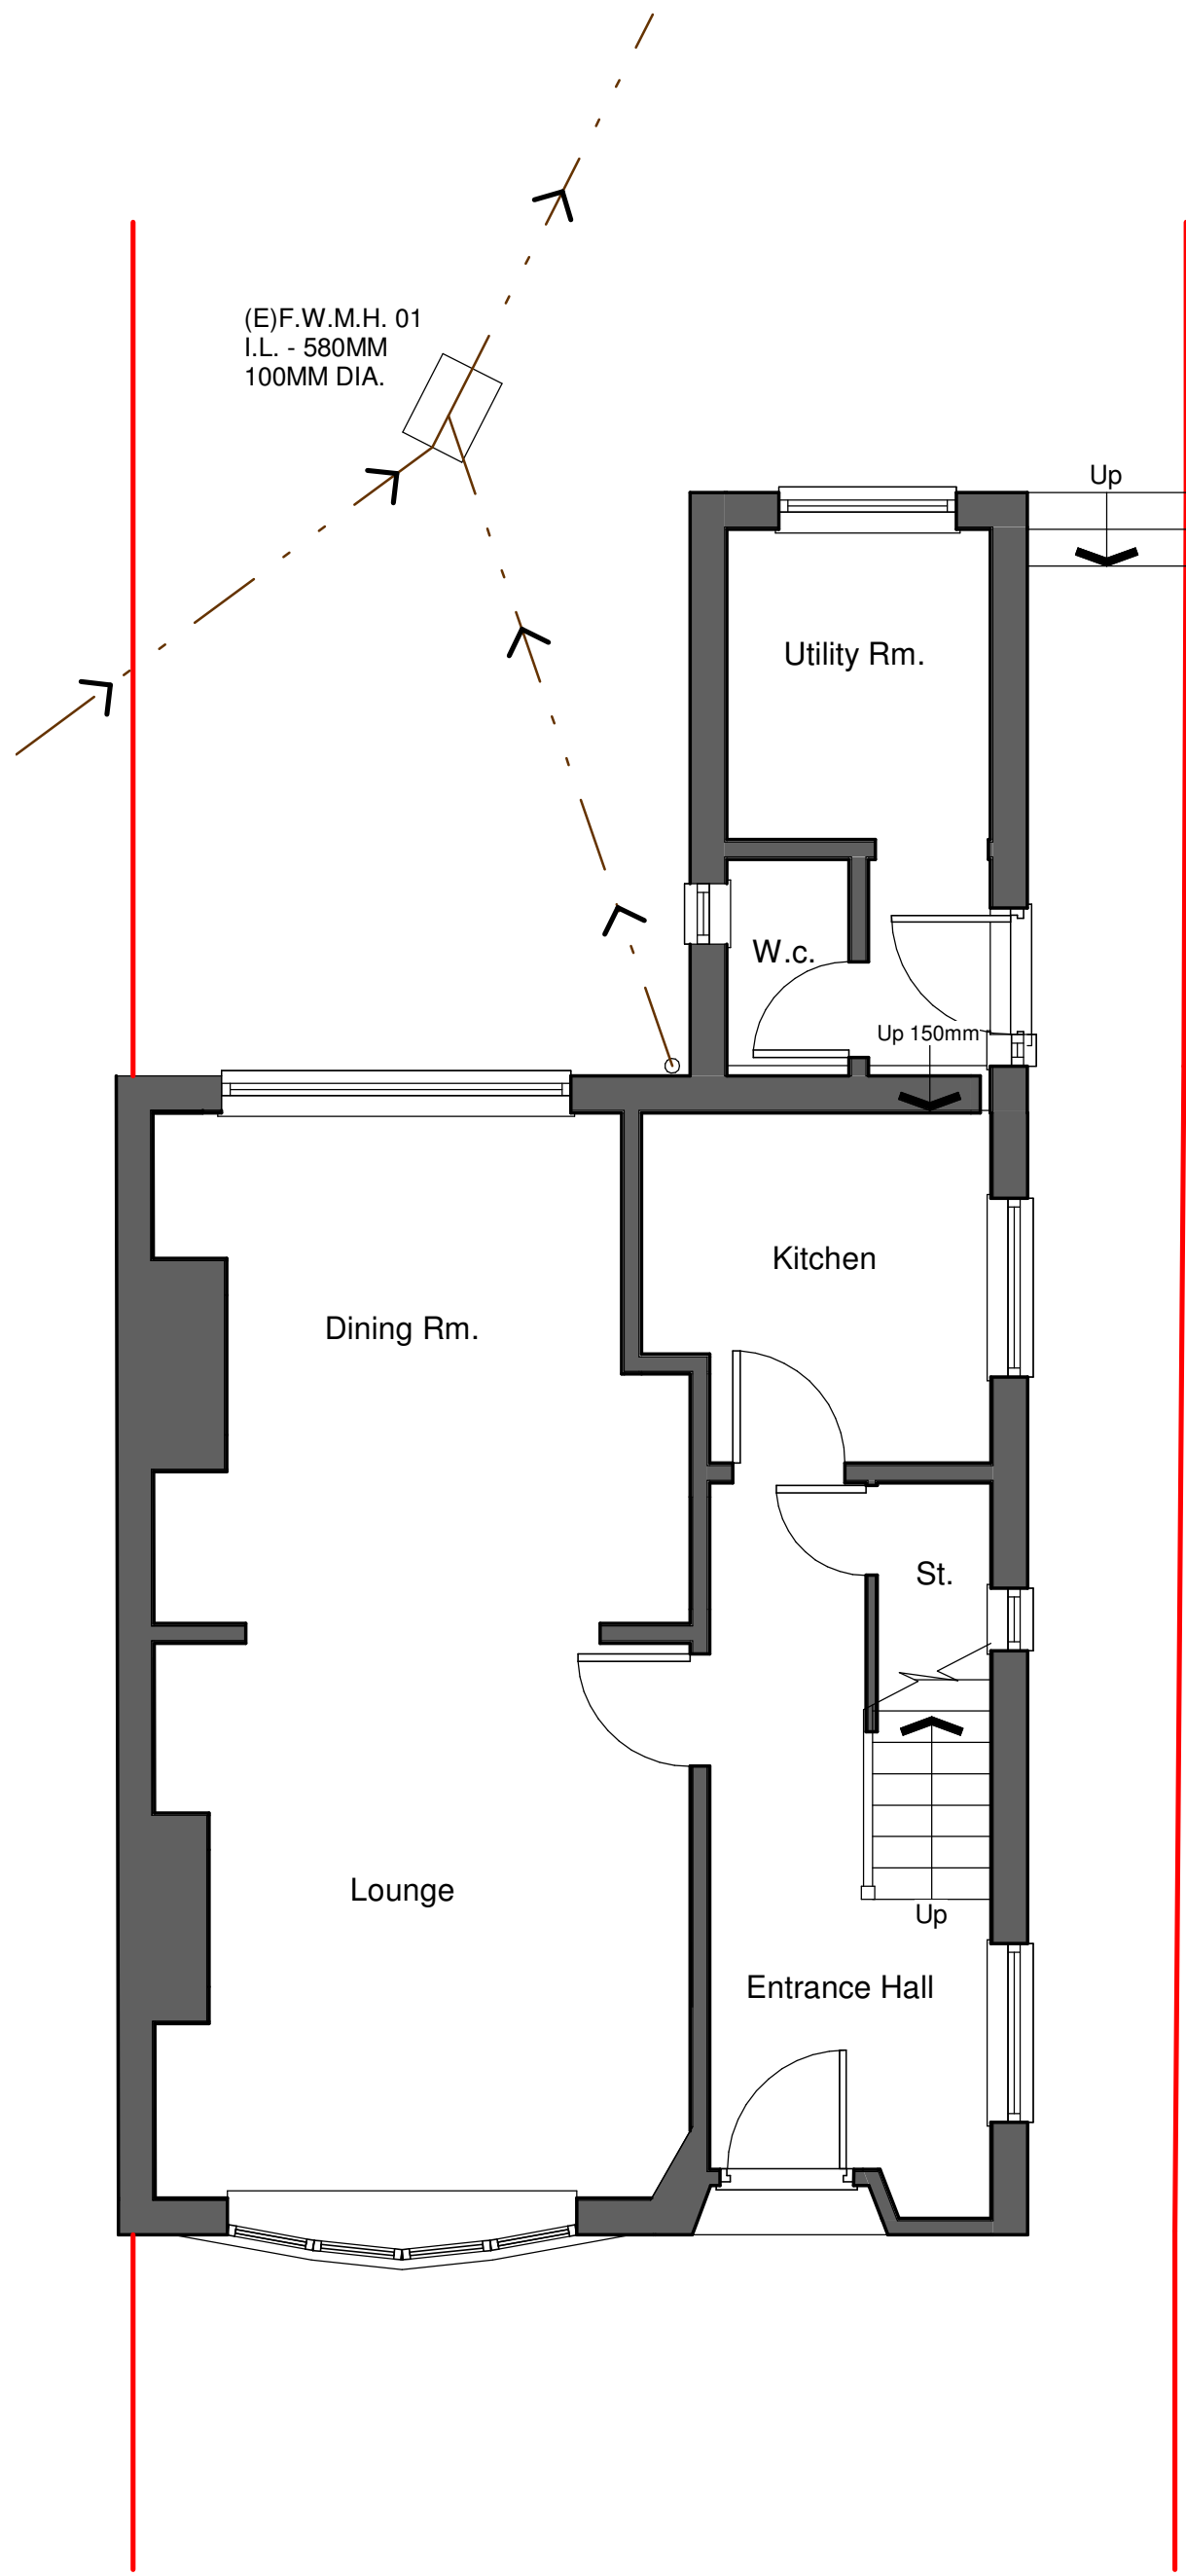

1 Existing Ground Floor Level
1 : 50

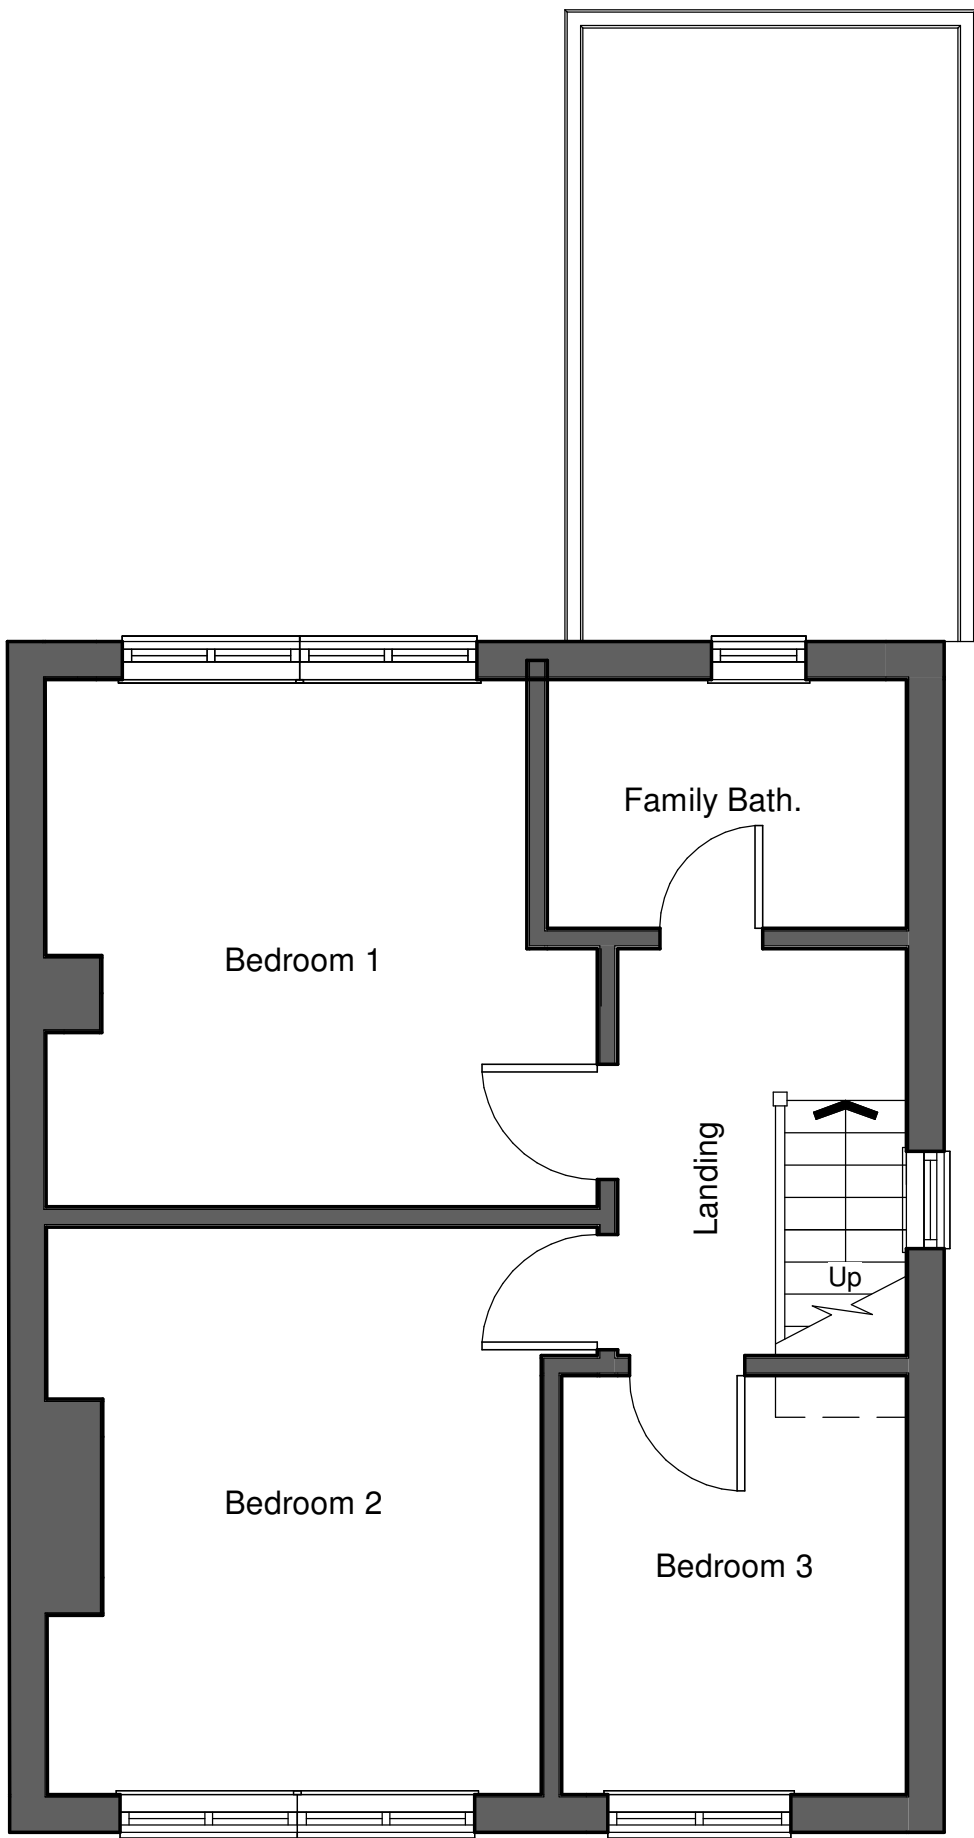

2 Existing First Floor Level
1 : 50

GENERAL NOTES		
All work is to be completed in accordance with the planning consent notice ref.		
All building work is to conform with the 2010 Building Regulations and all subsequent revised documents and to the satisfaction of the building control officer.		
The contractor is to check all dimensions and conditions on site prior to commencing works.		
Works to be completed in strict accordance with all project specific documents produced in accordance with the CDM Regulations 2015.		
It remains the duty of the client and contractor to establish all legal boundaries on site.		
This drawing and its contents remain the copyright of EPOCH Architecture Ltd.		
KEY		
F.C.	-	Floor - Cill Height
C.H.	-	Head Height
D.H.	-	Door Head Height
[250]	-	Floor - Ceiling Height
ETPW.I.C.#	-	Existing Four Water Inspection Chamber
ESW.I.C.#	-	Existing Surface Water Inspection Chamber
ECW.I.C.#	-	Existing Combined Water Inspection Chamber
EF.W.M.H.#	-	Existing Full Water Manhole
ESW.M.H.#	-	Existing Surface Water Manhole
ECW.M.H.#	-	Existing Combined Water Manhole
Rwp.	-	Rainwater Pipe
SVP	-	Soil Vent Pipe
S.S.	-	Sub-Stack
G.	-	Gully
BIG.	-	Back Inlet Gully

DRAWING NOTES:

0m 1m 2m 3m 4m

VISUAL SCALE 1:50 @ A1

Rev:	Details:	By/Chk:	Date:
------	----------	---------	-------

EPOCH Architecture Limited
12 Robin Hill, Biddulph Moor, Staffordshire, ST8 7NN
T: 01782 505636
M: 07709 260126
E: jonathan@epocharchitecture.co.uk
W: www.epocharchitecture.co.uk

EPOCH Architecture Limited
Registered in England & Wales
10183180

Client: Ms Tomkinson & Mr Lancaster		
Project: 39 The Uplands, Biddulph - Extension & Alterations		
Drawing Title: Existing Ground & First Floor Plans		
Stage:	Status:	
Drawn By: EA	Date: 16/05/22	Scale: 1 : 50
EPOCH Project Number:	Client Project Number: N/A	Sheet Size: A1
P289 - 200 EP01		Revision: