




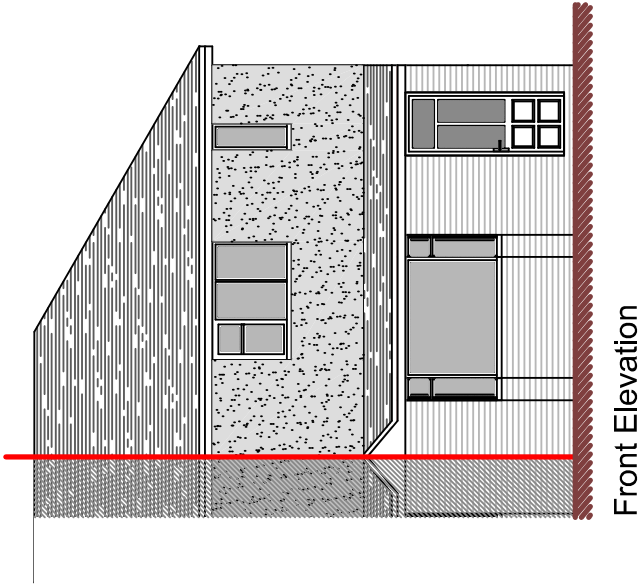

Front Elevation

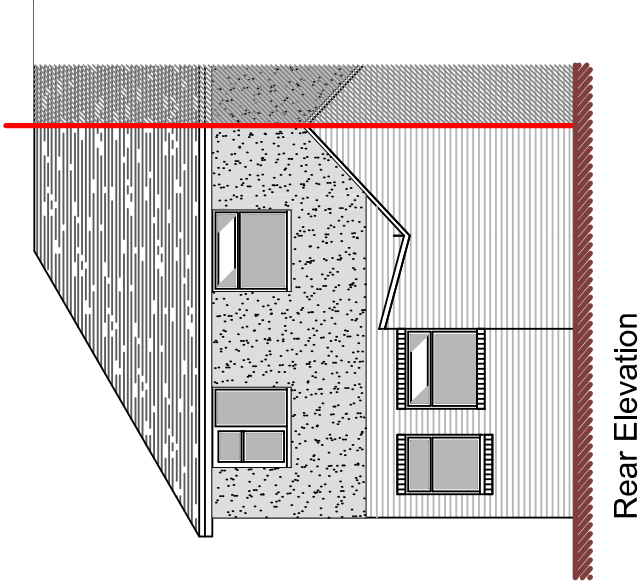

Rear Elevation

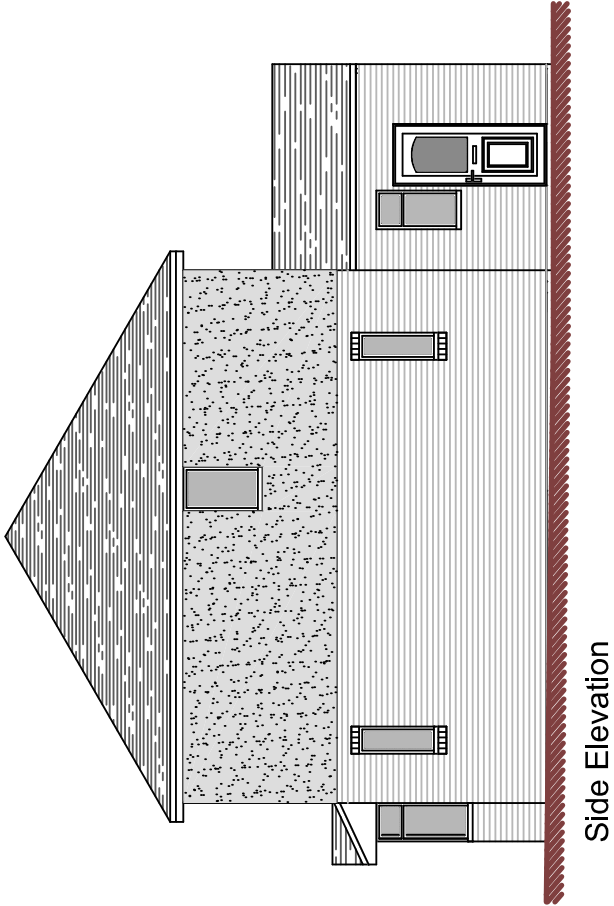

Side Elevation

DBD Architectural
Consultancy Ltd ©2021

- 1. Copyright is vested with DBD Architectural Consultancy Ltd.
- 2. All dimensions to be checked on site before proceeding.
- 3. Contractor to check/adjust dimensions of new work to suit existing conditions. Do not assume existing structure or details are plumb, square or level.
- 4. Contractor must notify the architect of any discrepancies before proceeding.
- 5. All drawings to be read in conjunction with all other consultants drawings and specs.

Rev	Date	Description
A	17.05.22	Minor Amendments

DBD Architectural Consultancy Ltd
50 Broad Street Leek,
Staffordshire ST13 5NS
01538 383118
mail@dbdconsultants.co.uk
www.dbdconsultants.co.uk

Miss S Boden
17 Ostlers Lane
Cheddleton
Staffordshire
ST13 7HS
Client


Two storey side extension with double
and single storey rear extension
Project

Title



Plans as Existing

Stage: Planning	Date: 08.11.21	Job No: 2178
Size: A3		
Scale: 1:100		

Drawing Number: **PL 02A**

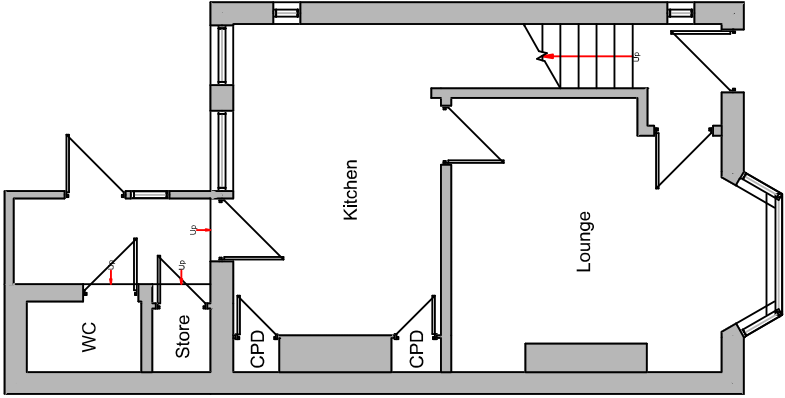

Ground Floor Plan

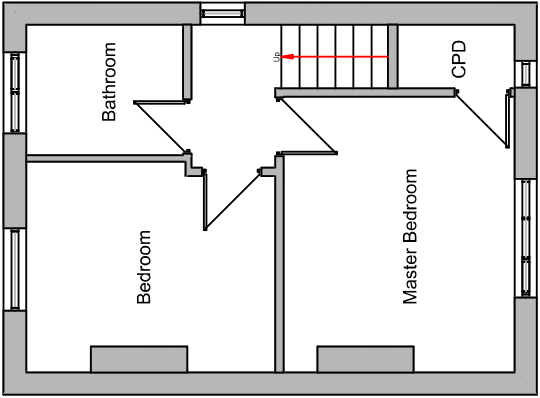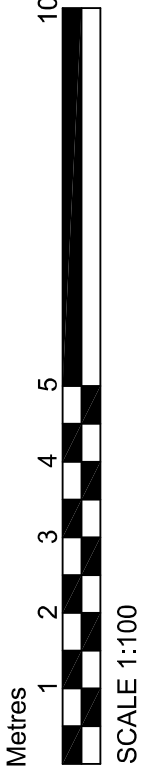

First Floor Plan