



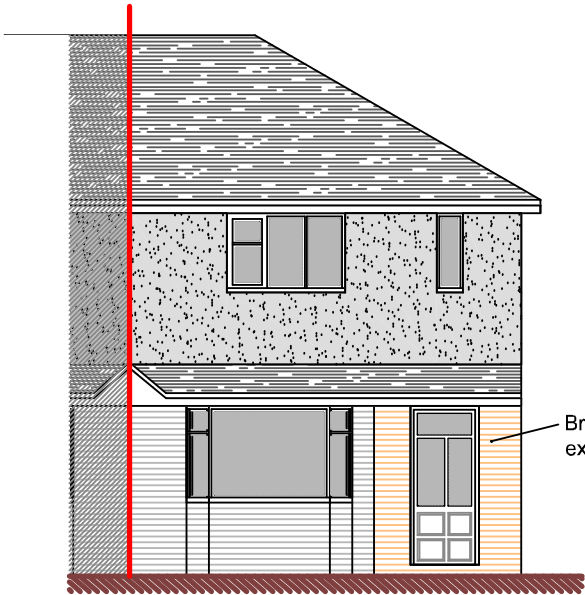


Front Elevation

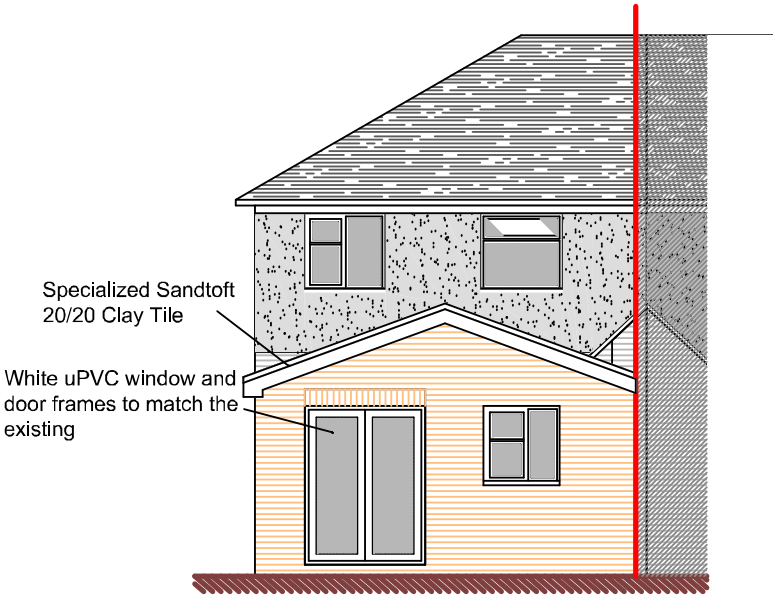


Rear Elevation




Side Elevation

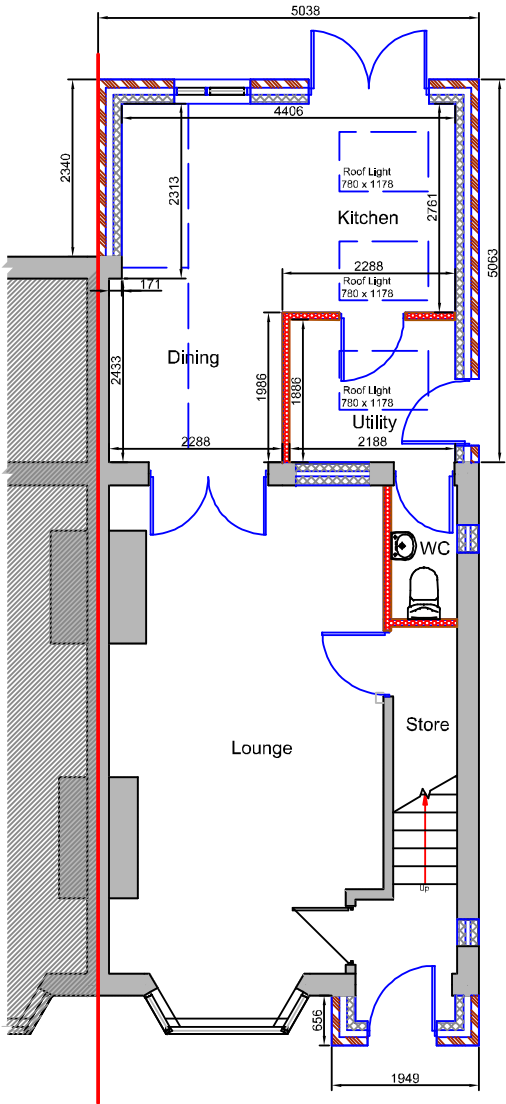

Ground Floor Plan

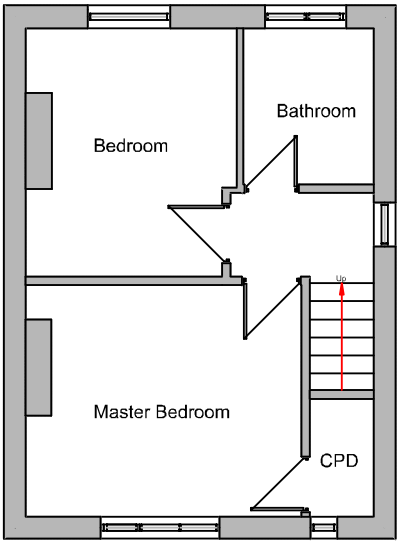

First Floor Plan

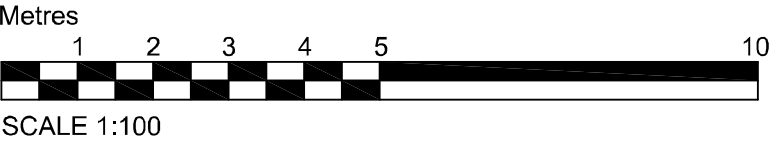

DBD Architectural Consultancy Ltd ©2022

1. Copyright is vested with DBD Architectural Consultancy Ltd.
2. All dimensions to be checked on site before proceeding.
3. Contractor to check/adjust dimensions of new work to suit existing conditions. Do not assume existing structure or details are plumb, square or level.
4. Contractor must notify the architect of any discrepancies before proceeding.
5. All drawings to be read in conjunction with all other consultants drawings and specs.

Rev	Date	Description
G	17.05.22	Minor Amendments
F	04.04.22	Amendments following clients comments
E	12.01.22	Amendments following clients comments
D	12.01.22	Minor Amendments
C	16.11.21	Amendments following clients comments
B	15.11.21	Minor amendments
A	10.11.21	Minor amendment


DBD Architectural Consultancy Ltd
 50 Broad Street, Leek,
 Staffordshire, ST13 5NS
 01538 383118
 mail@dbdconsultants.co.uk
 www.dbdconsultants.co.uk

Miss S Boden
 17 Ostlers Lane
 Cheddleton
 Staffordshire
 ST13 7HS
 Client

Two storey side extension with double
 and single storey rear extension

Project

Title
Plans as Proposed

Stage: Planning		
Sub: A2	Date: 09.11.21	Job No: 2178
Scale: 1:100		
Drawing Number:		PL 03G