



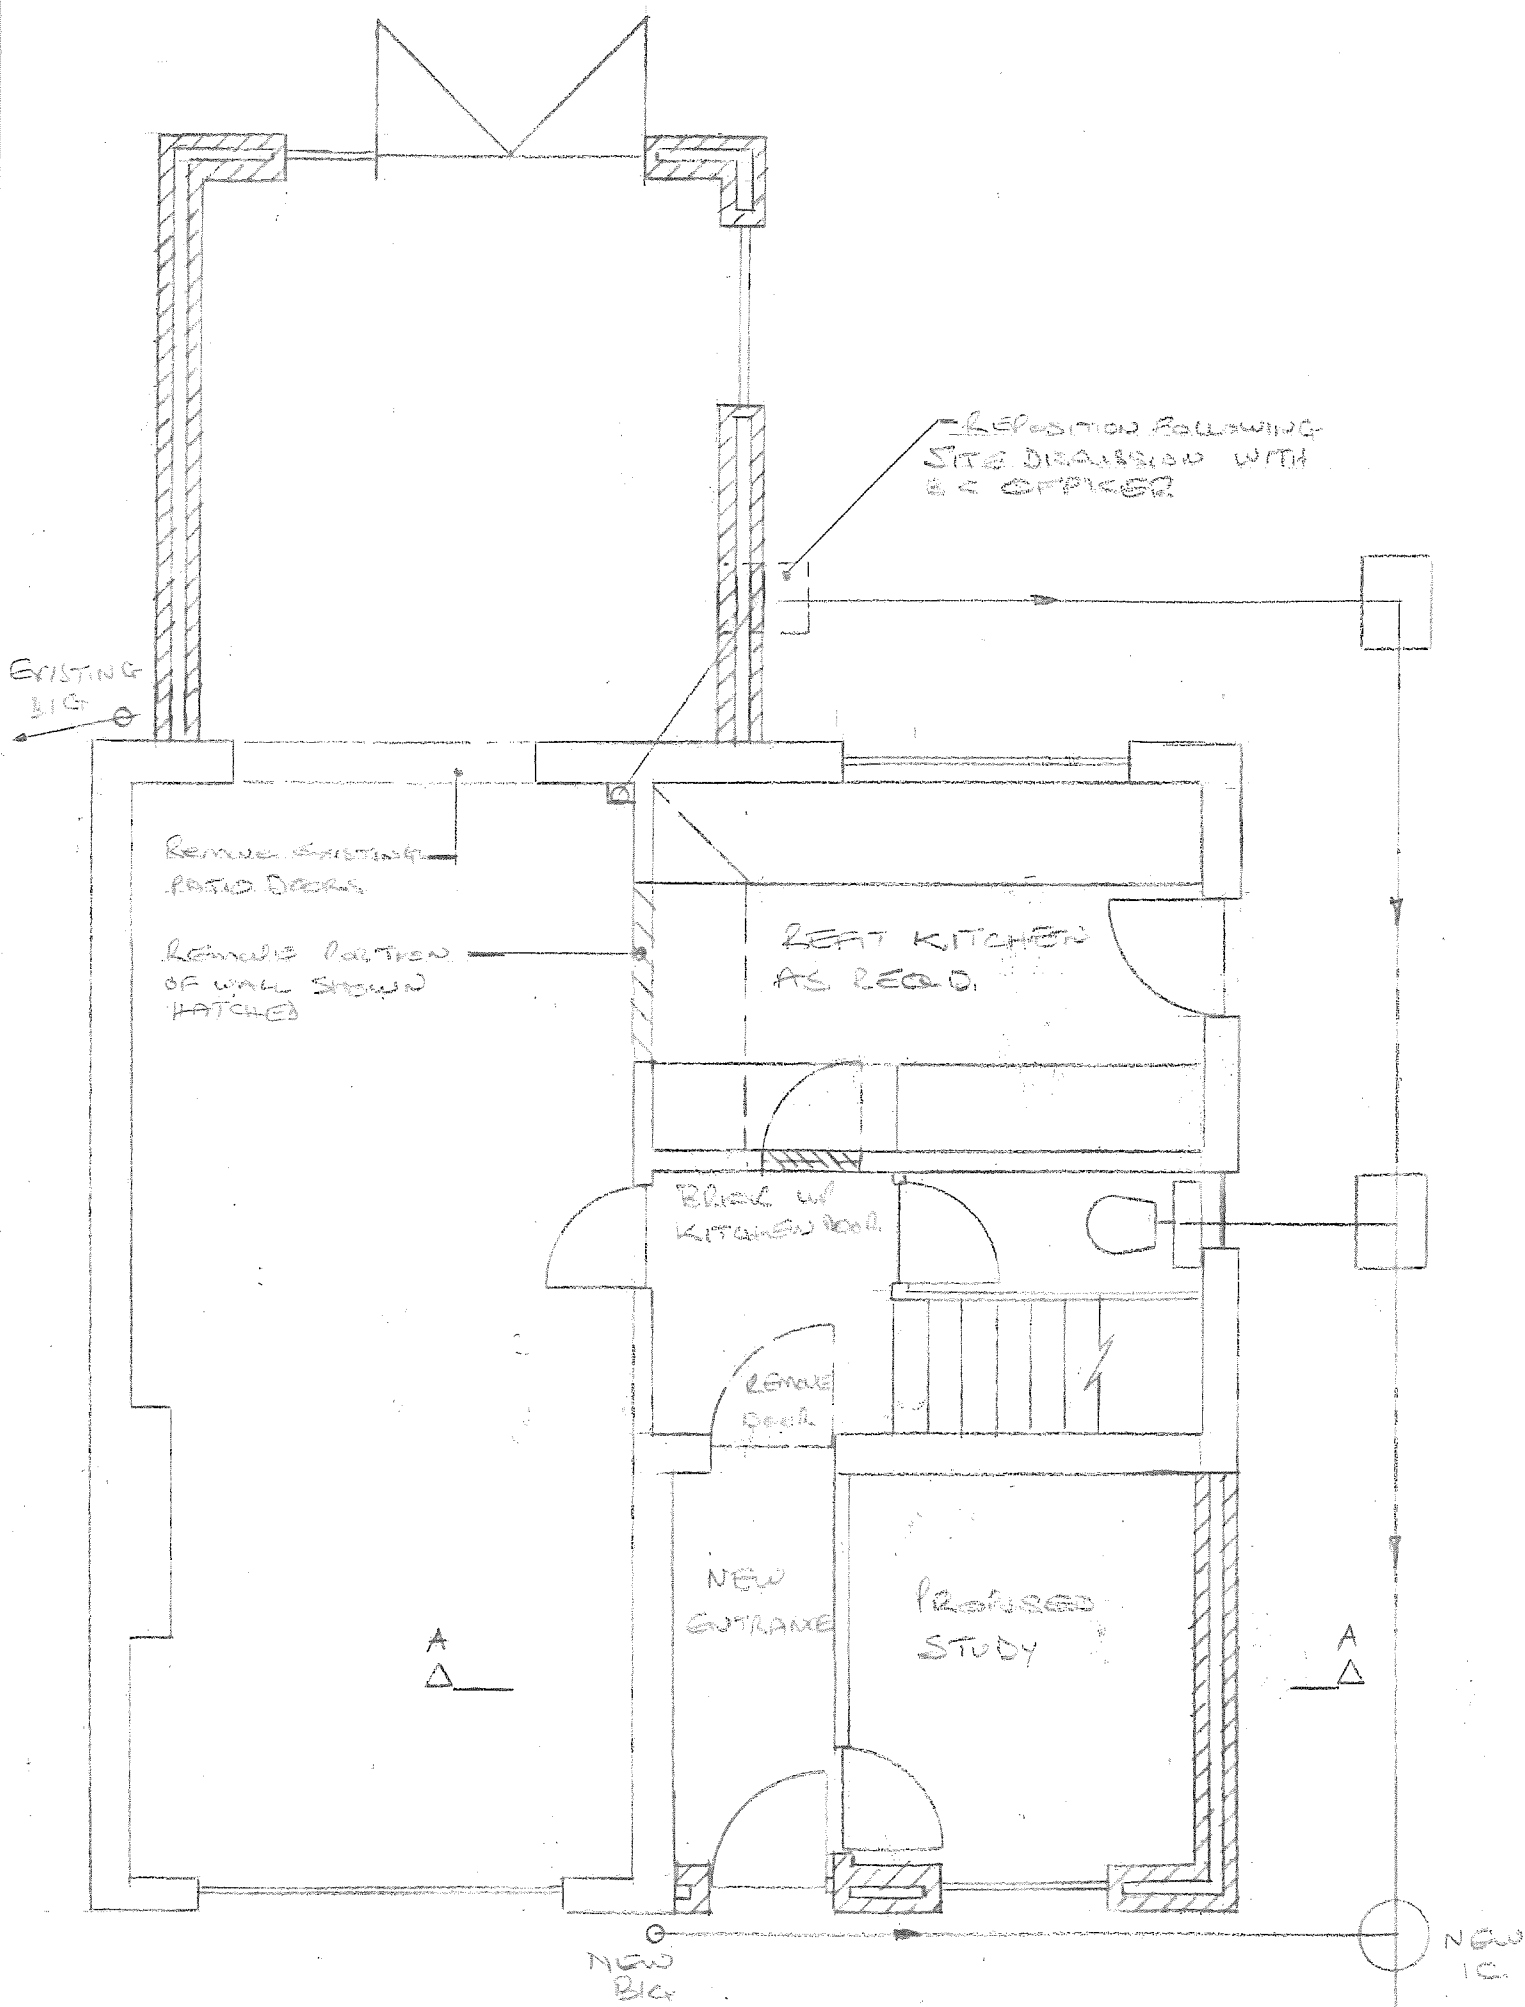

PROPOSED GROUND FLOOR PLAN

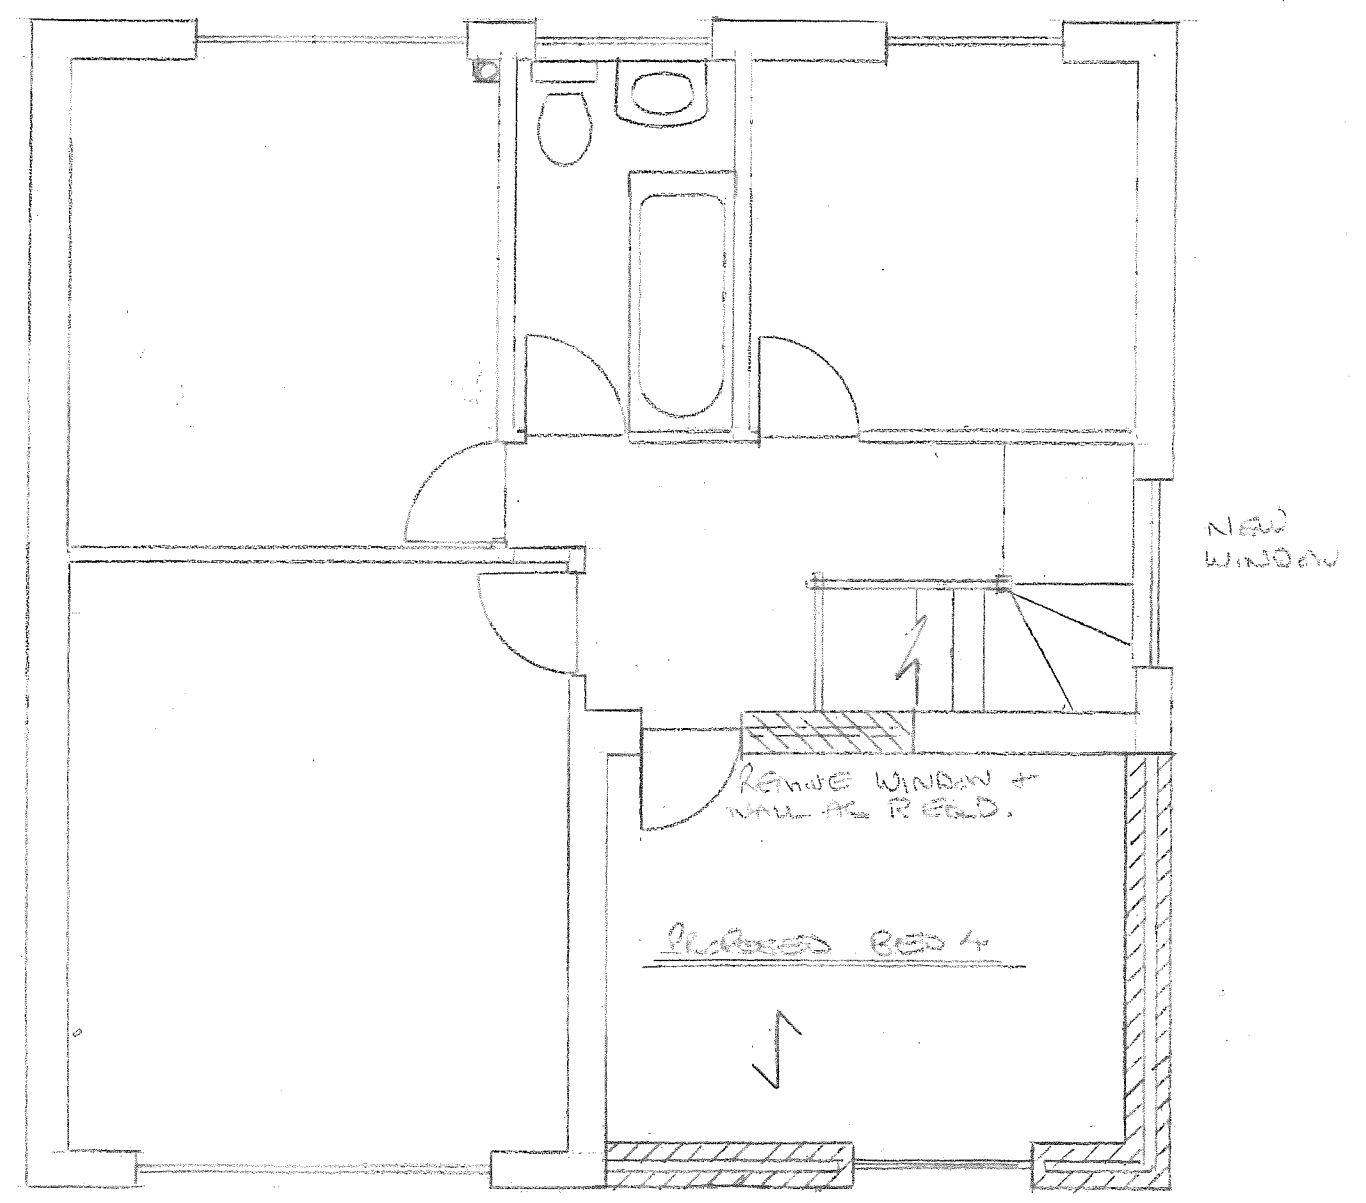

PROPOSED FIRST FLOOR PLAN

PROPOSED WORKS AT SCARLETON CLOSE CHARGE
STICILB FOR MR S. BRADLEY SCALE 1:50
SIT 3 OF 4 SHTS.