


SITE PLAN 8 CARLTON CLOSE CHEADLE ST101SA

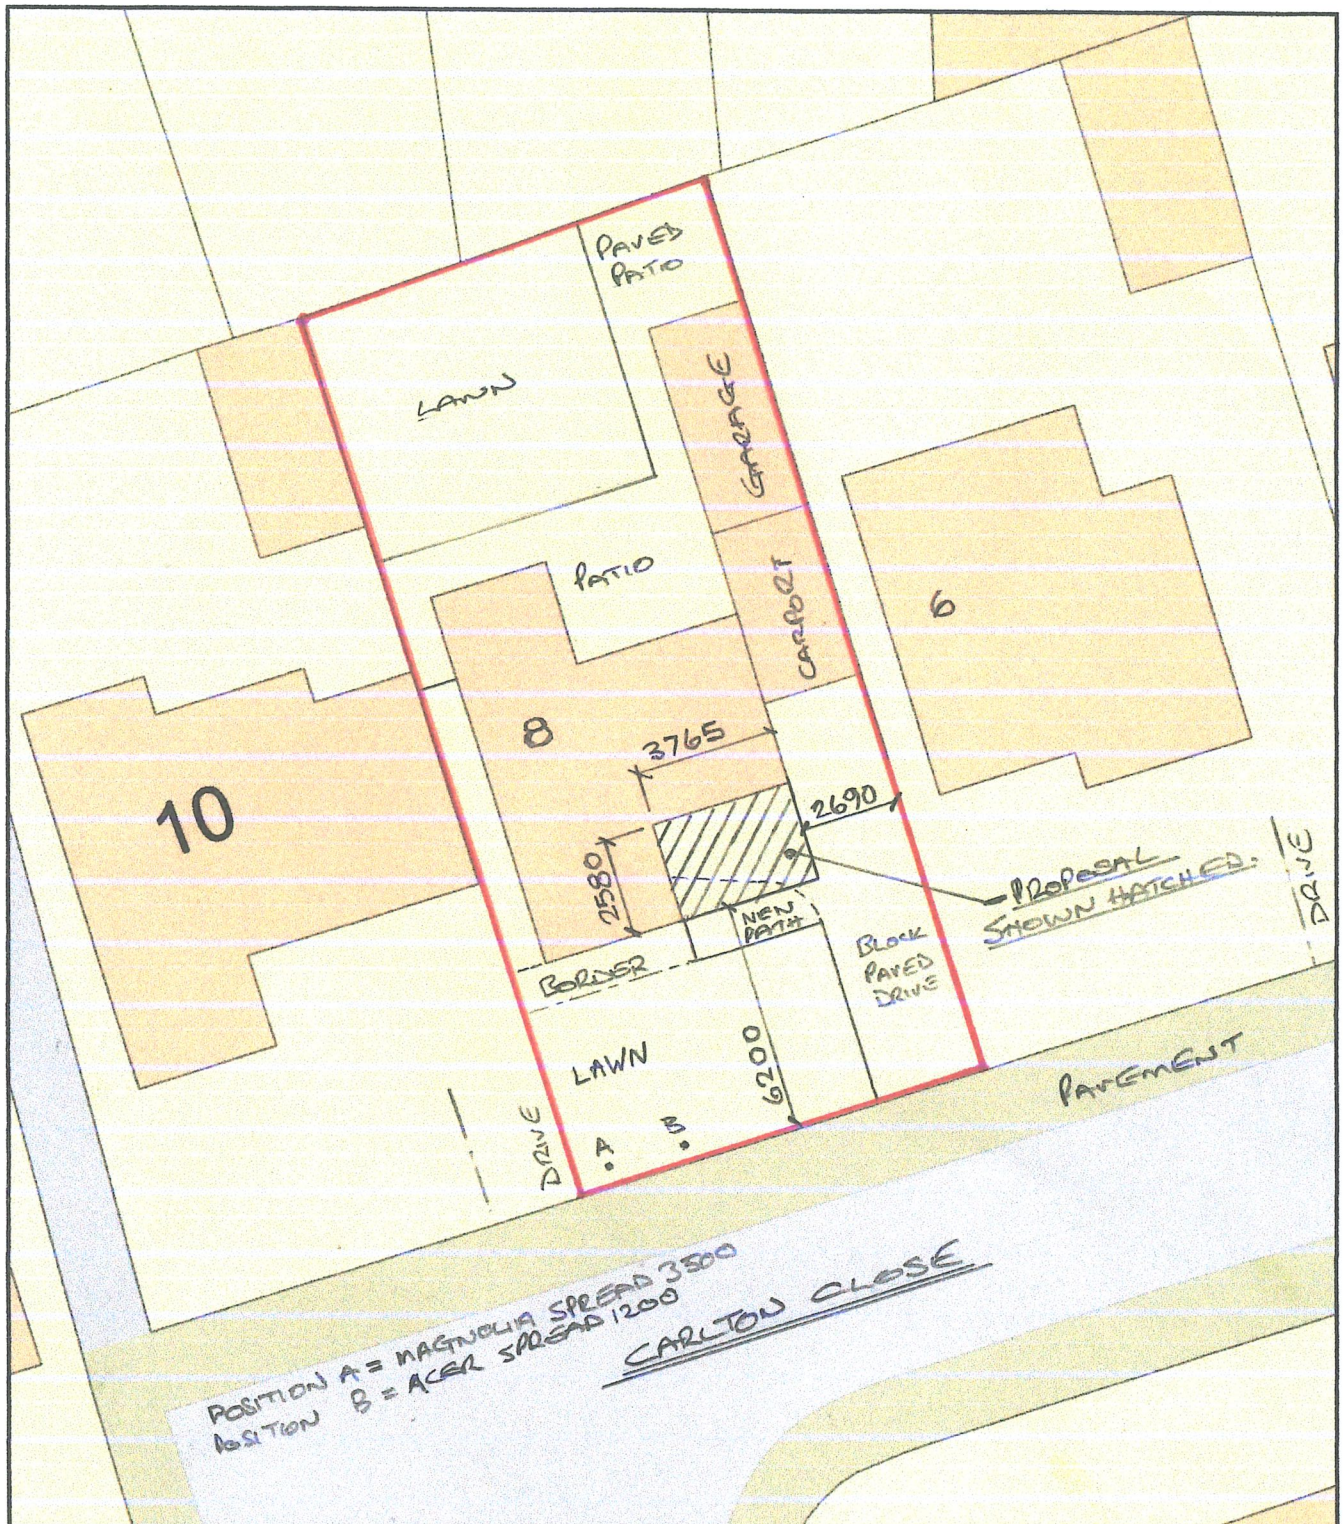

Plan Produced for: MR S BRADLEY

Date Produced: 03 May 2022

Plan Reference Number: TQRQM22123081251688

Scale: 1:200 @ A4