


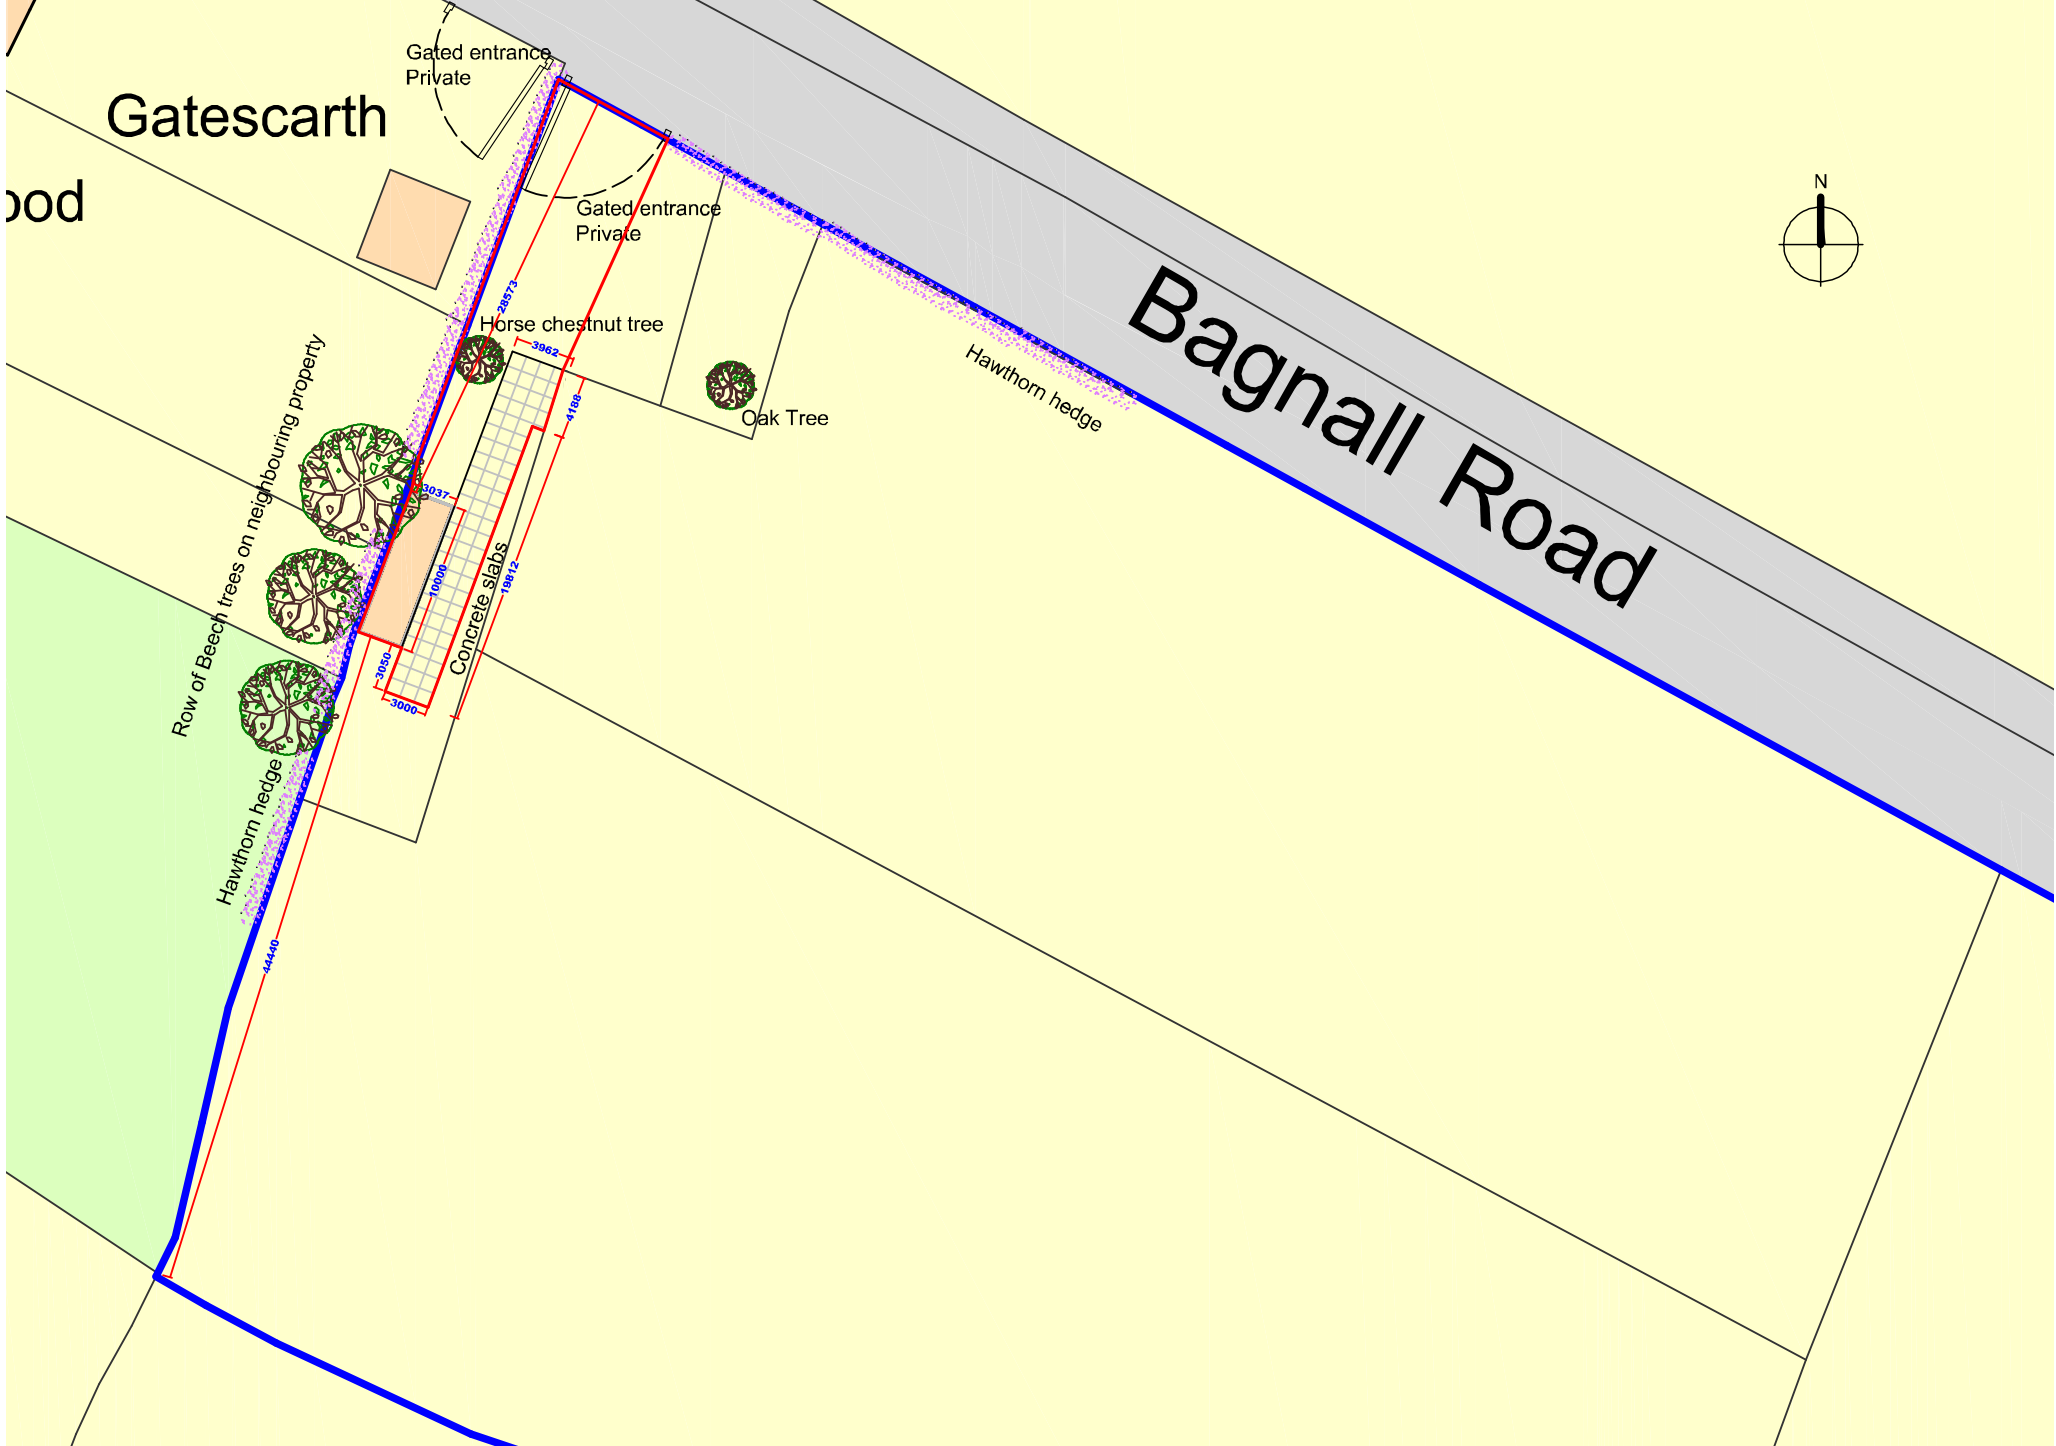

1. All dimensions to be checked on site before proceeding.
2. Contractor to check/adjust dimensions of new work to suit existing conditions.
Do not assume existing structure or details are plumb, square or level.
3. Contractor must notify the architect of any discrepancies before proceeding.
4. All drawings to be read in conjunction with all other consultants drawings and specs.

B	22.03.22	BOUNDARY LINE UPDATED
A	20.02.22	FIRST REVISION
Rev	Date	Description

Title		
Site plan		
Land opposite Stoney Villa Farm		
On behalf of		
Margaret Clarke		
6 Pump Street		
Stage: Planning		
Size: A3	Date: 20.02.22	Job No:
Scale: 1:500		
Drawing Number:		
PL 01B		