





Overall Site Location 1:1250

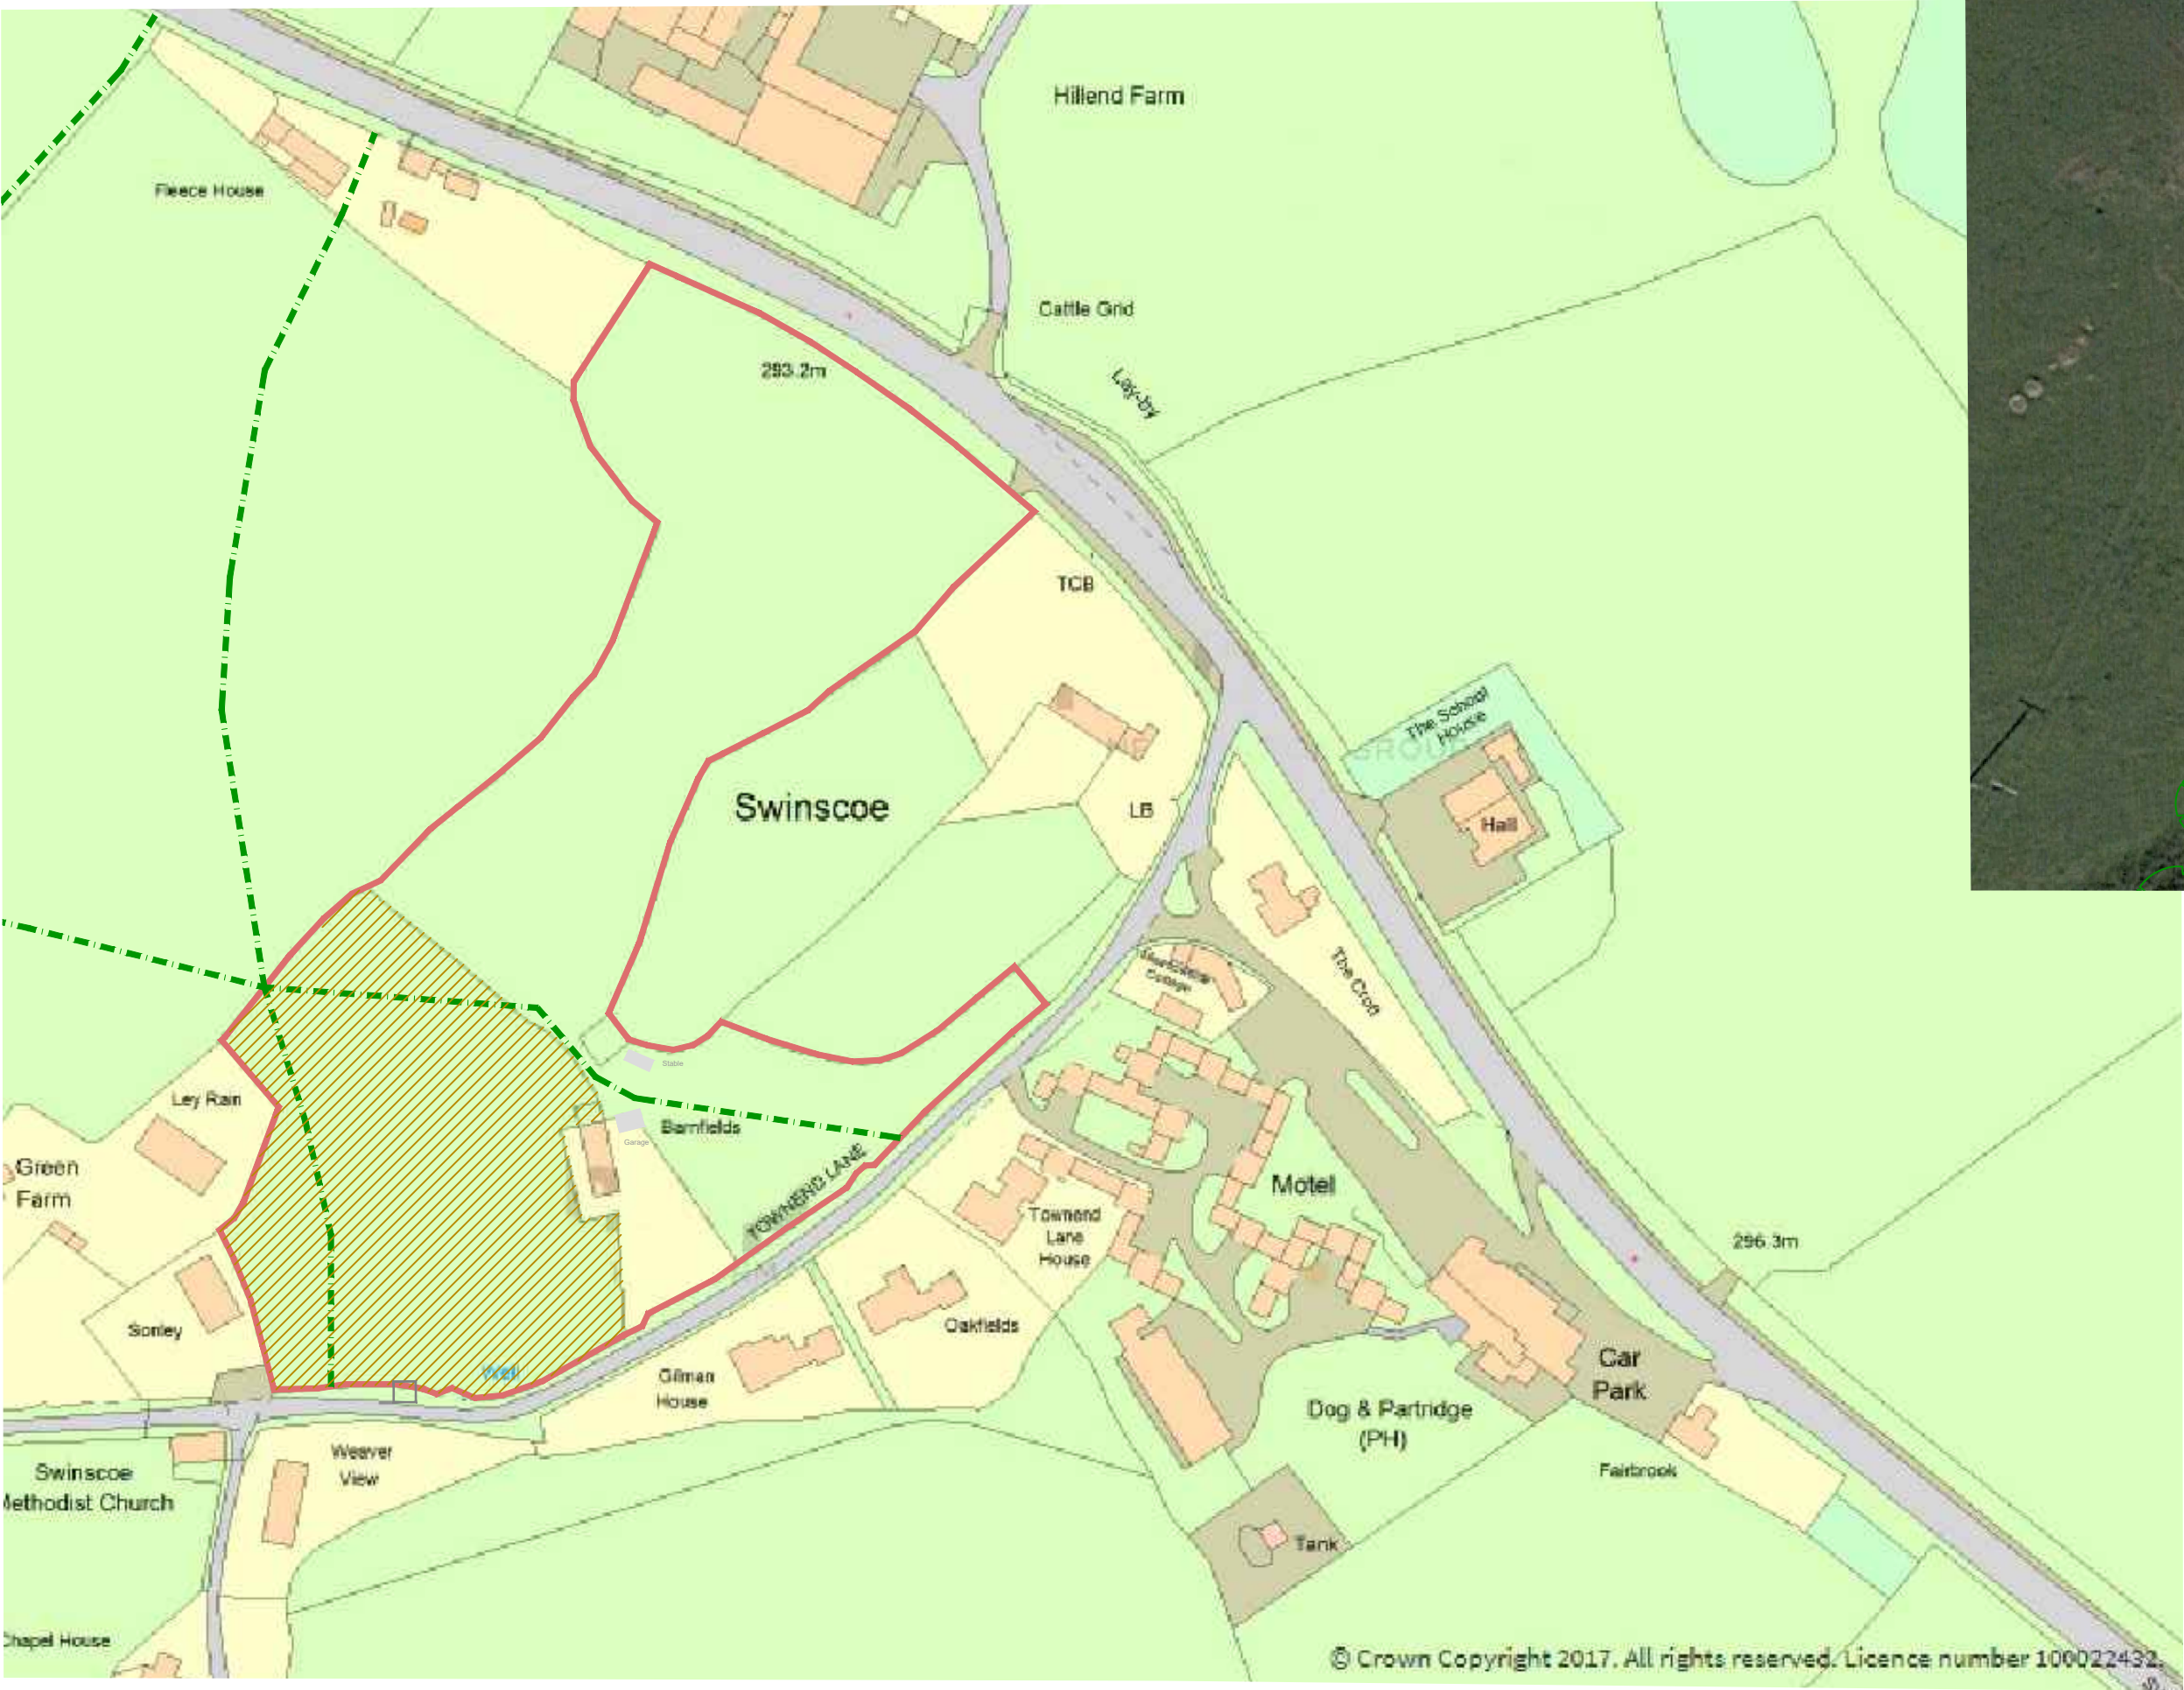

Buildings Site Plan 1:500

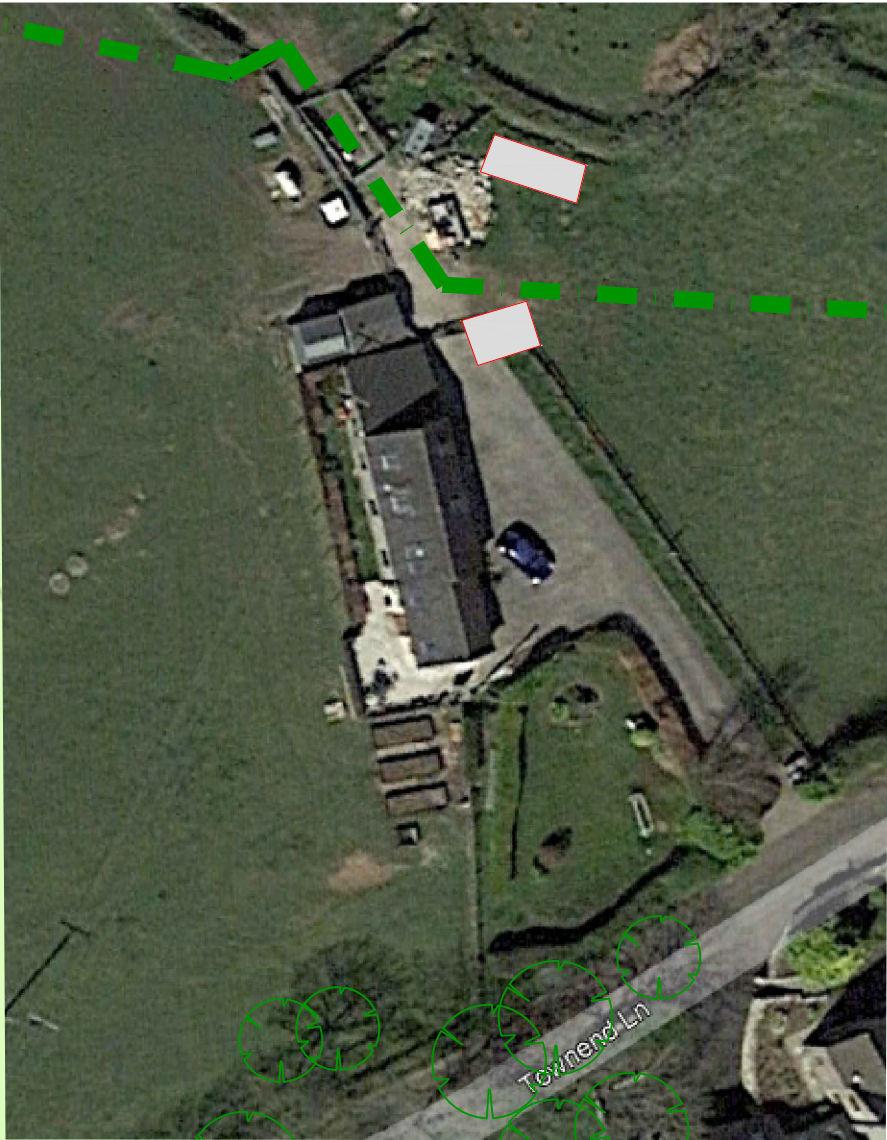

Denotes public footpaths across the site to remain untouched

C	04.04.22	Actual route of Public Right of Way identified with garage moved across slightly to maintain defined zones
B	31.03.22	Garage repositioned perpendicular to main dwelling following planning recommendations
A	04.06.21	North Point added

REV DATE AMENDMENT



W.D.S.
Wood Design Services

Wood Design Services
The Dainty-Morgan, Water Eaton
Gailey, Staffs. ST19 5QB
Email: wooddesignservices@gmail.com

Tel: 07976 66 0785
Mob: 07976 66 0785
Fax: —

Copyright © WoodDesignServices

LOCATION:
Barnfields, Town End Lane, Swinscoe, ASHBOURNE

PROJECT
Proposed New Garage & Stable Block

DRAWING

Site showing layout and cross section

DATE	SCALE PRINTED @ A3	DRAWN BY	CHECKED
JULY20	NOTED	I.P.W.	

JOB	No	DIS	PH	DWG	REV
—	2102	—	07	—	A- O1 C