



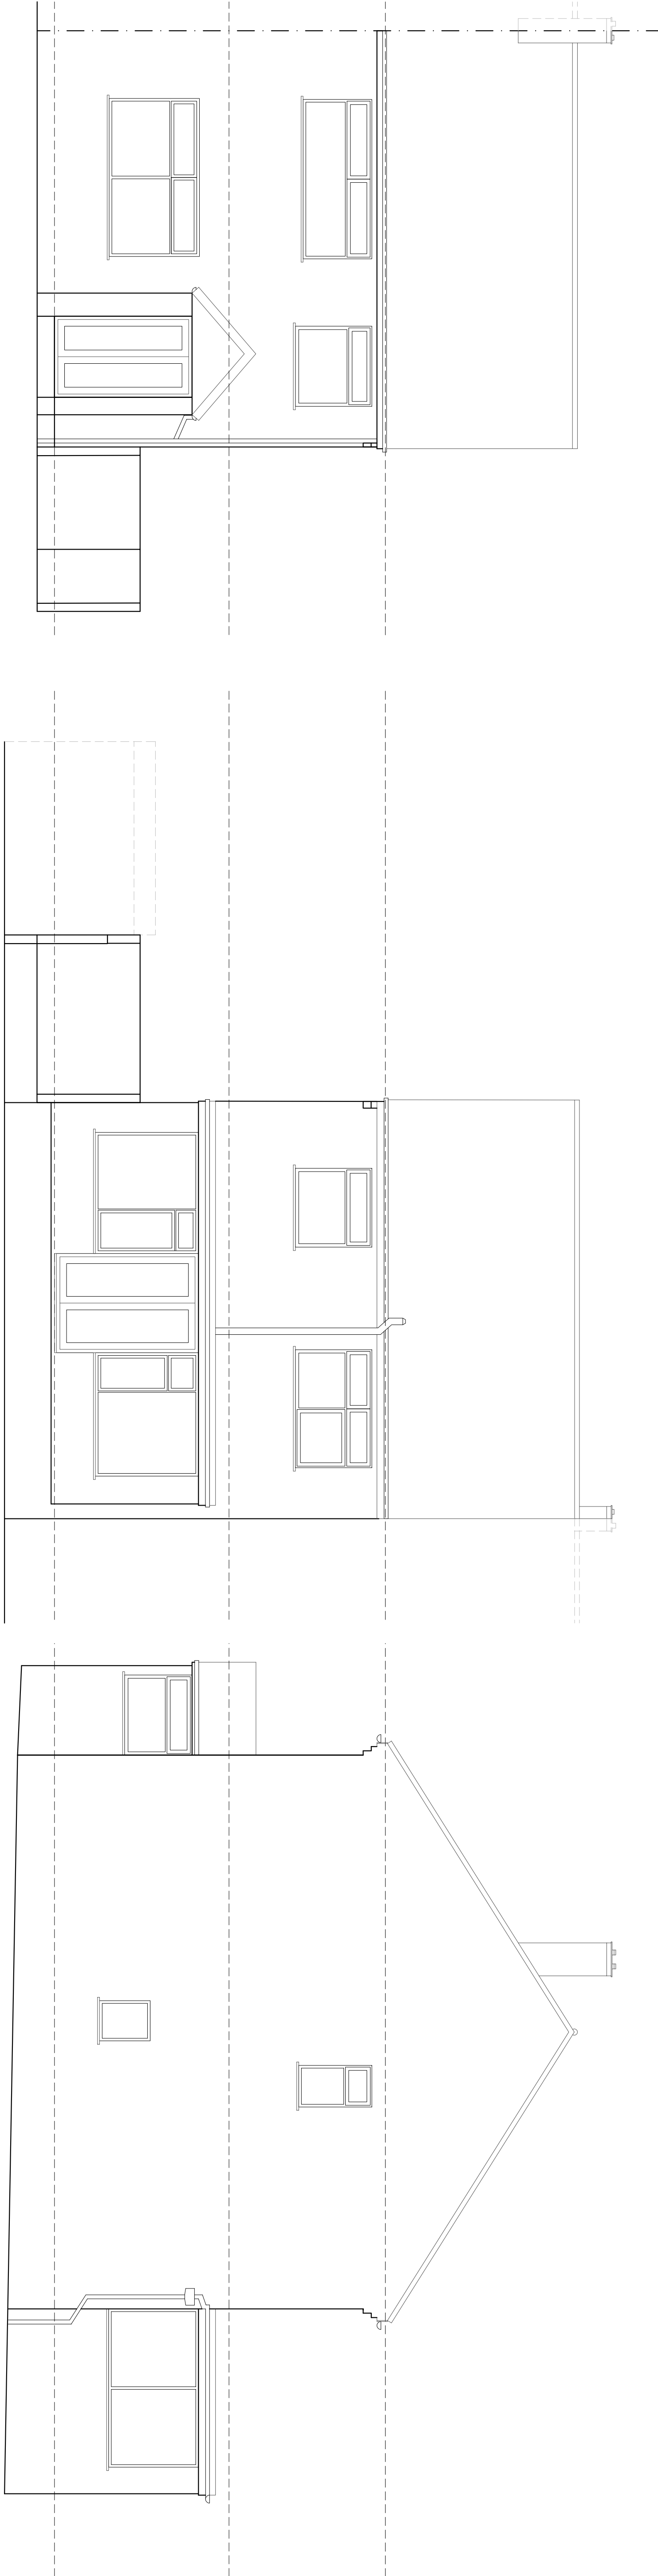


FRONT ELEVATION 1:50

REAR ELEVATION 1:50


SIDE ELEVATION 1:50

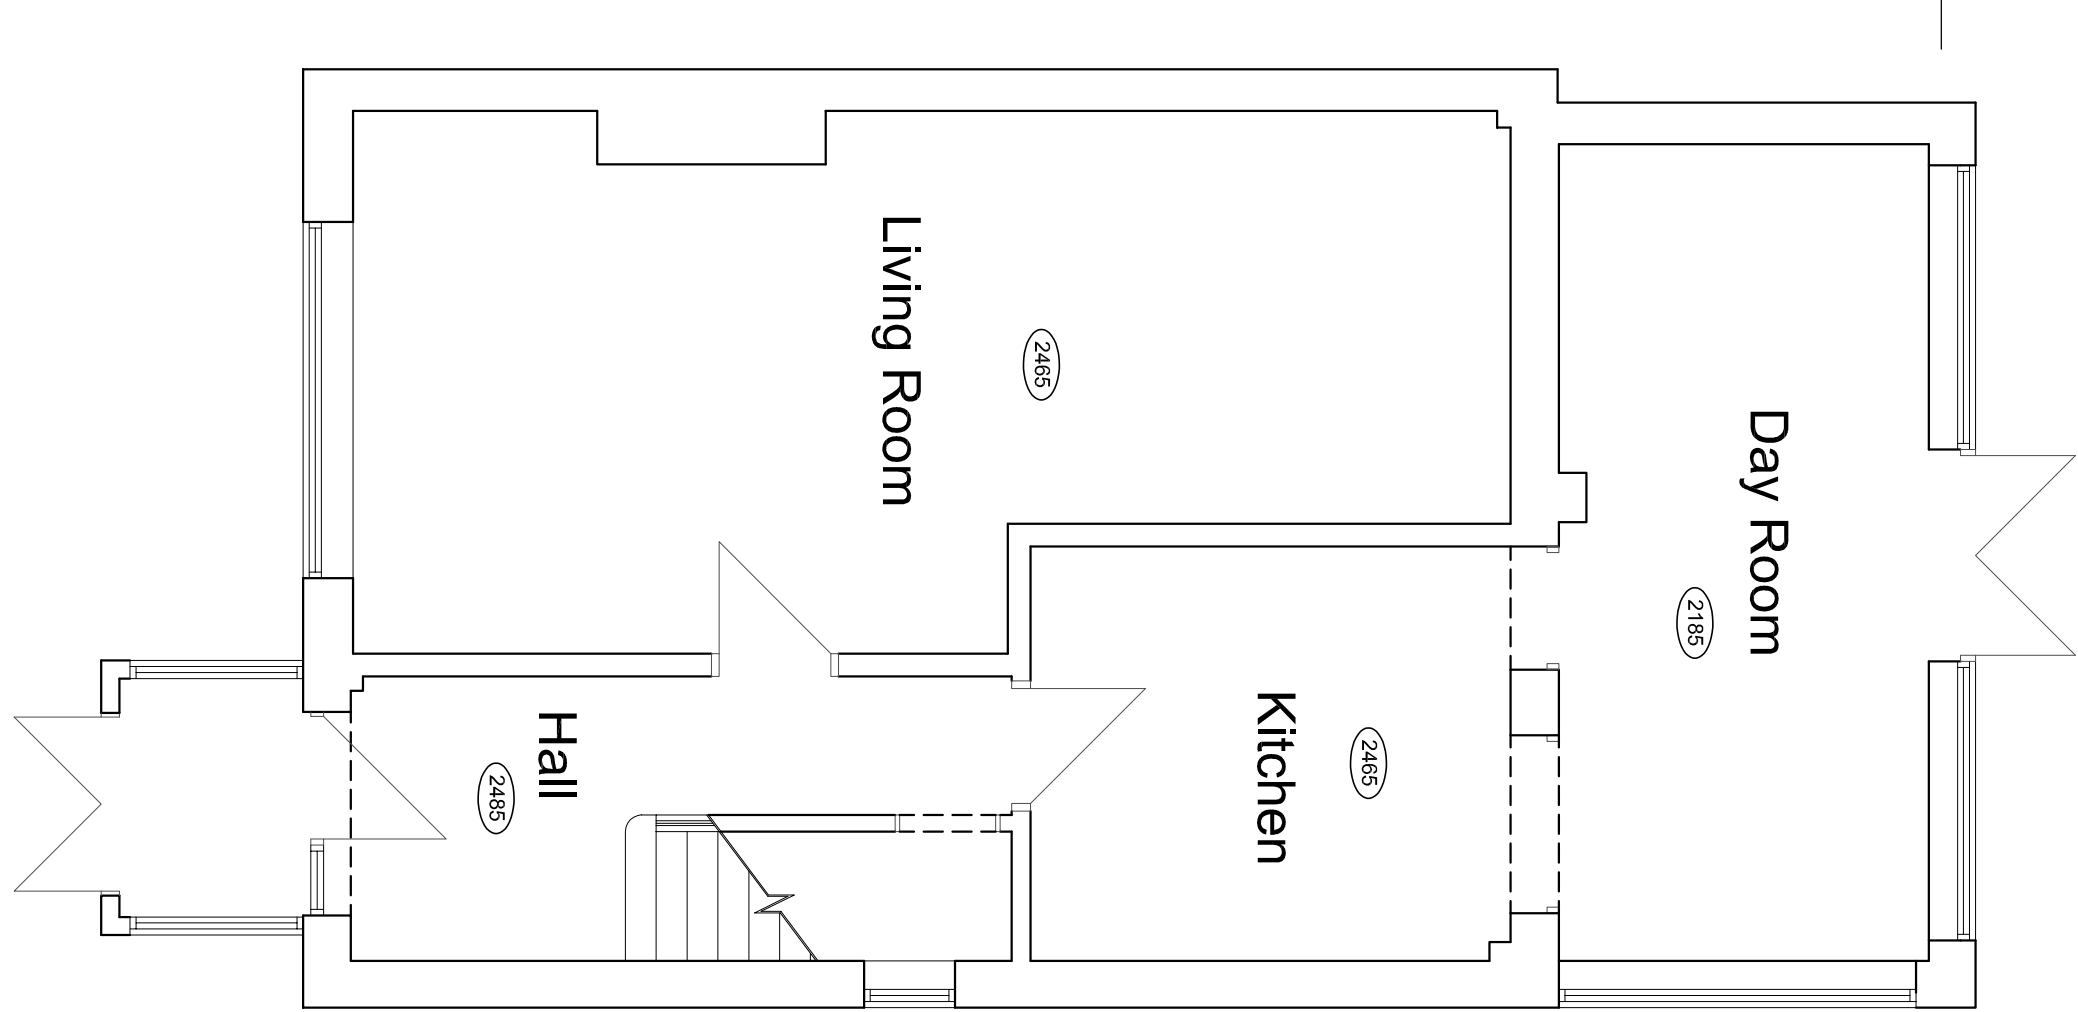


GROUND FLOOR PLAN 1:50

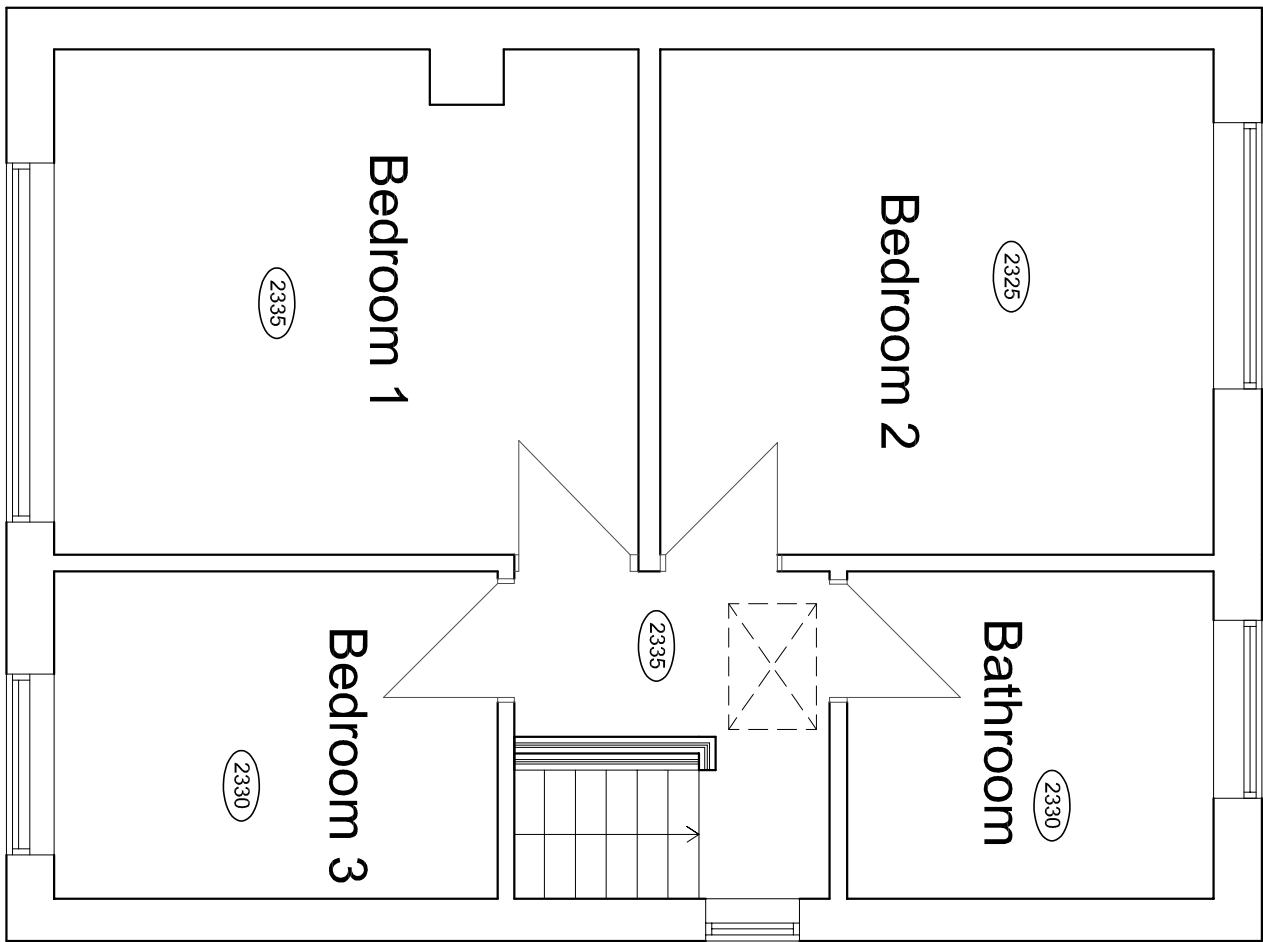

FIRST FLOOR PLAN 1:50

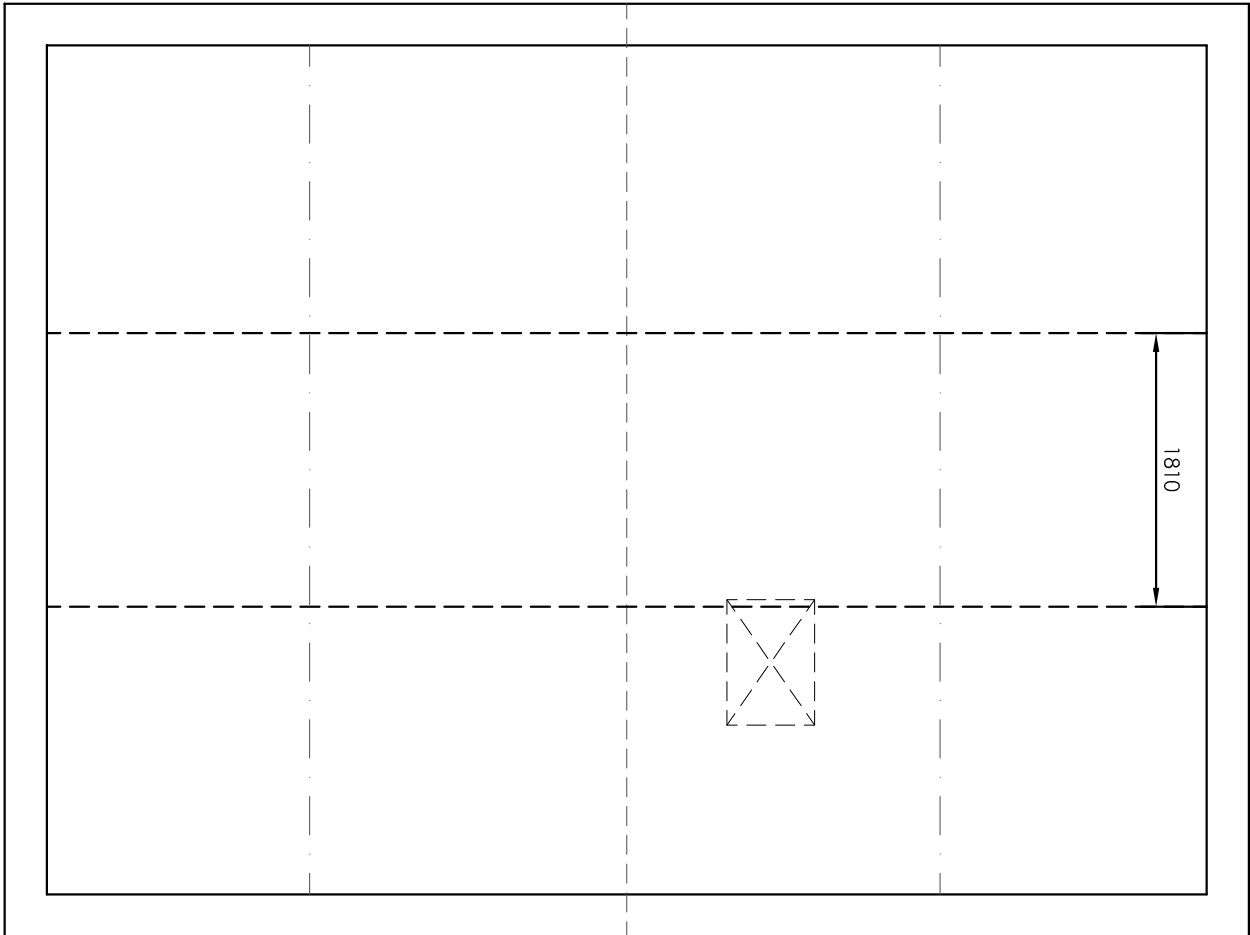

LOFT PLAN 1:50

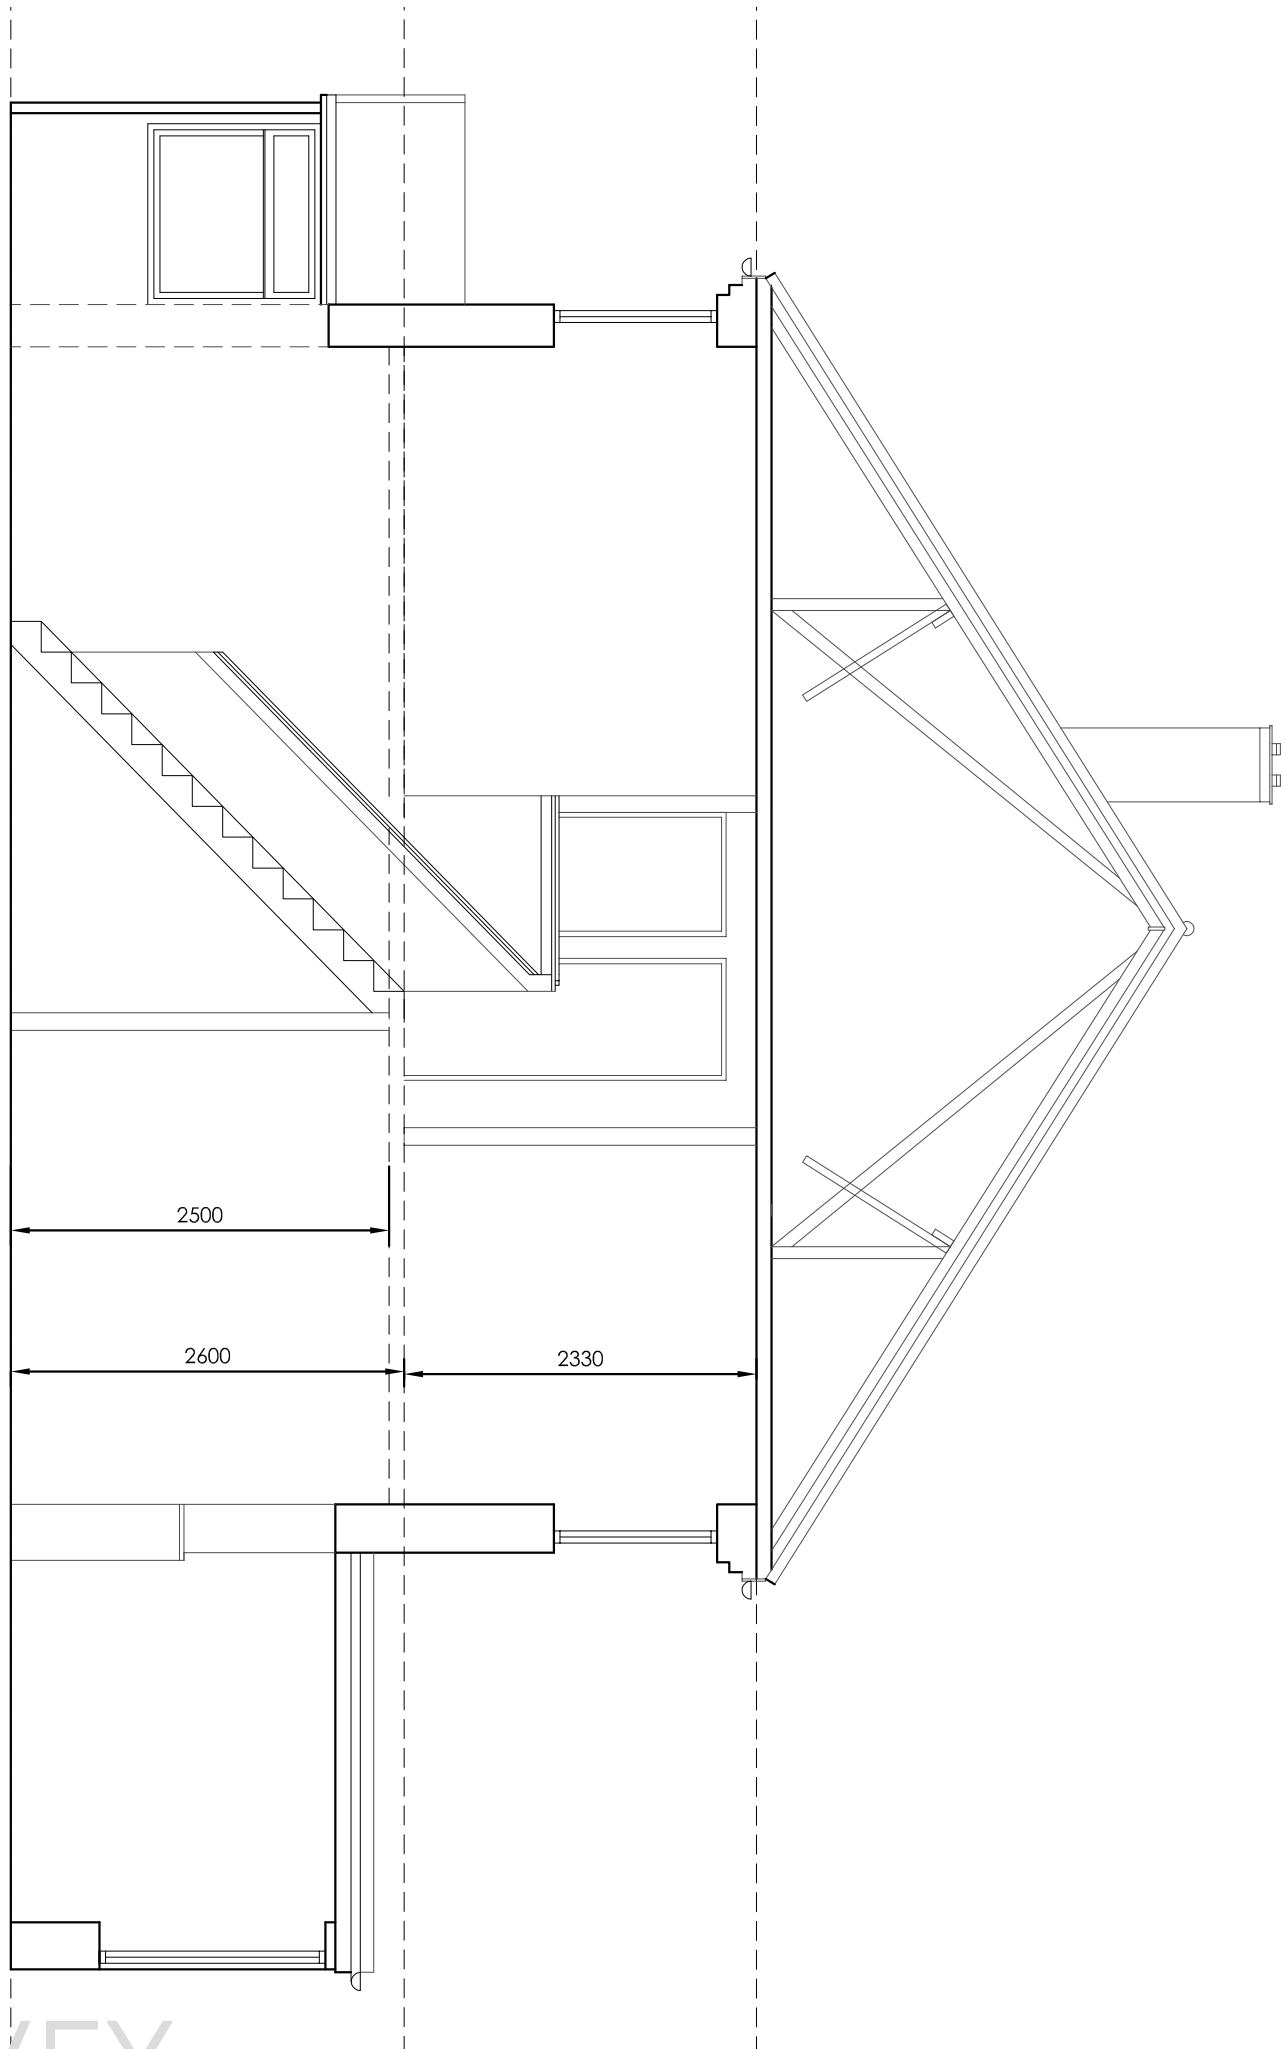

TYPICAL SECTION 1:50

Hewitt&Carr Architects
A. Design & Drawings
T. 01185 511889
E. enquiries@hccarchitects.co.uk
W. www.hccarchitects.co.uk

Client
Mr Sam Mellor
Project
**40 Terford Lane Tean
Stoke-on-Trent ST10 4EN**

Title
**Proposed Extension and Alterations
Plans and Elevations**

Drawn
As Existing
Date
April 2022
Scale
As A1 1:50
Project No.
01185
Drawing No.
AL(0)01

Checked
NNC
Rev