


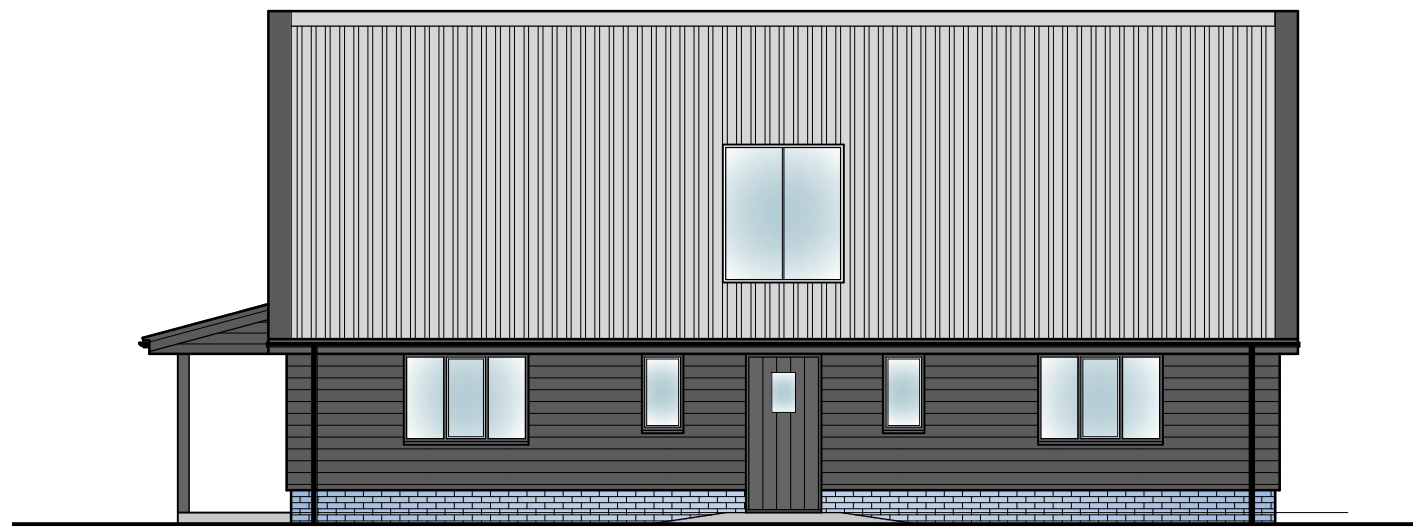


Proposed East Elevation

Scale 1 : 100



Proposed South Elevation

Scale 1 : 100

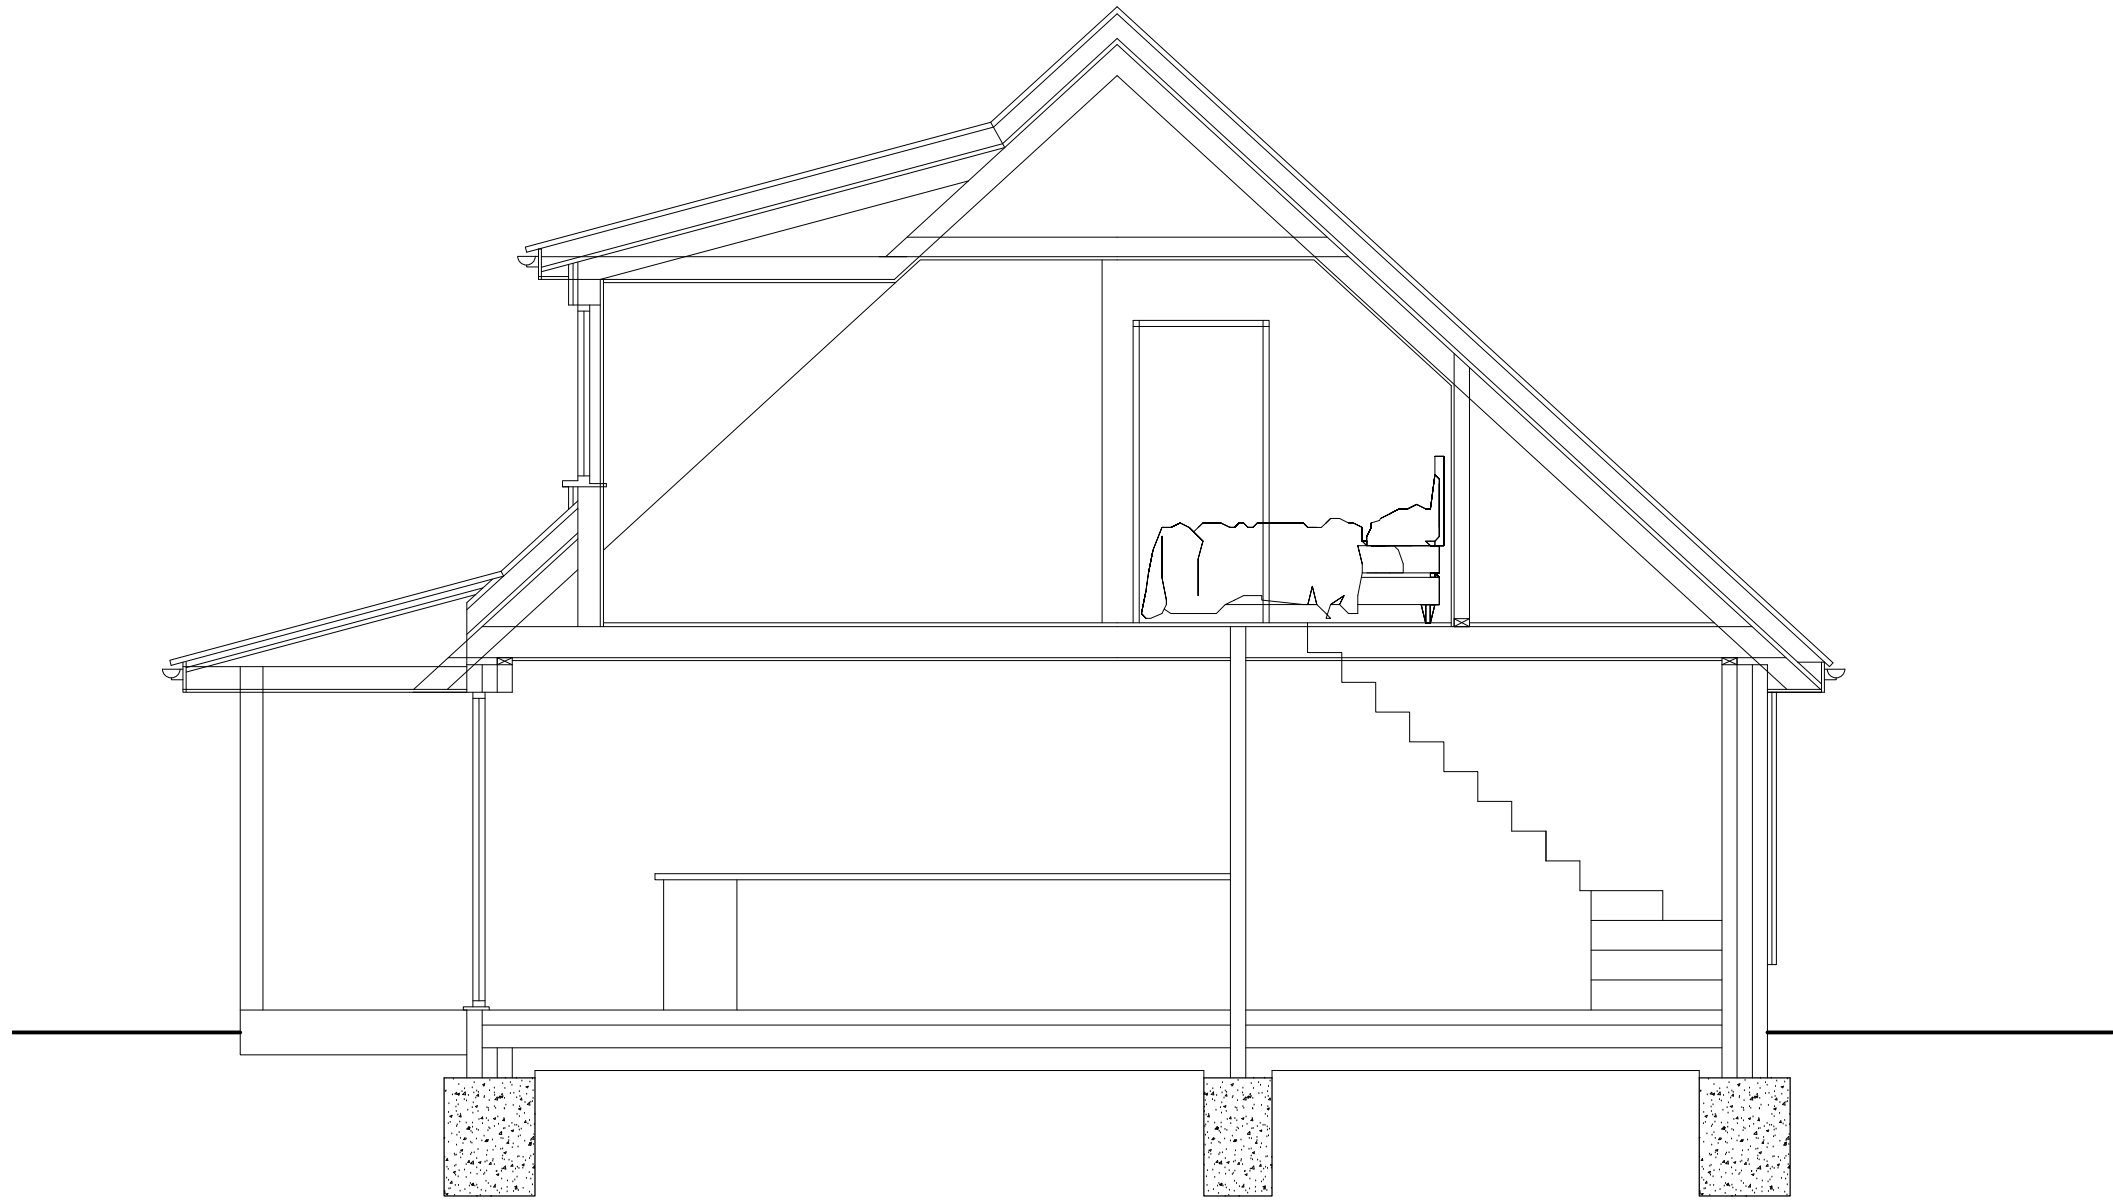

Typical Section

Scale 1 : 50




Proposed West Elevation

Scale 1 : 100




Proposed North Elevation

Scale 1 : 100

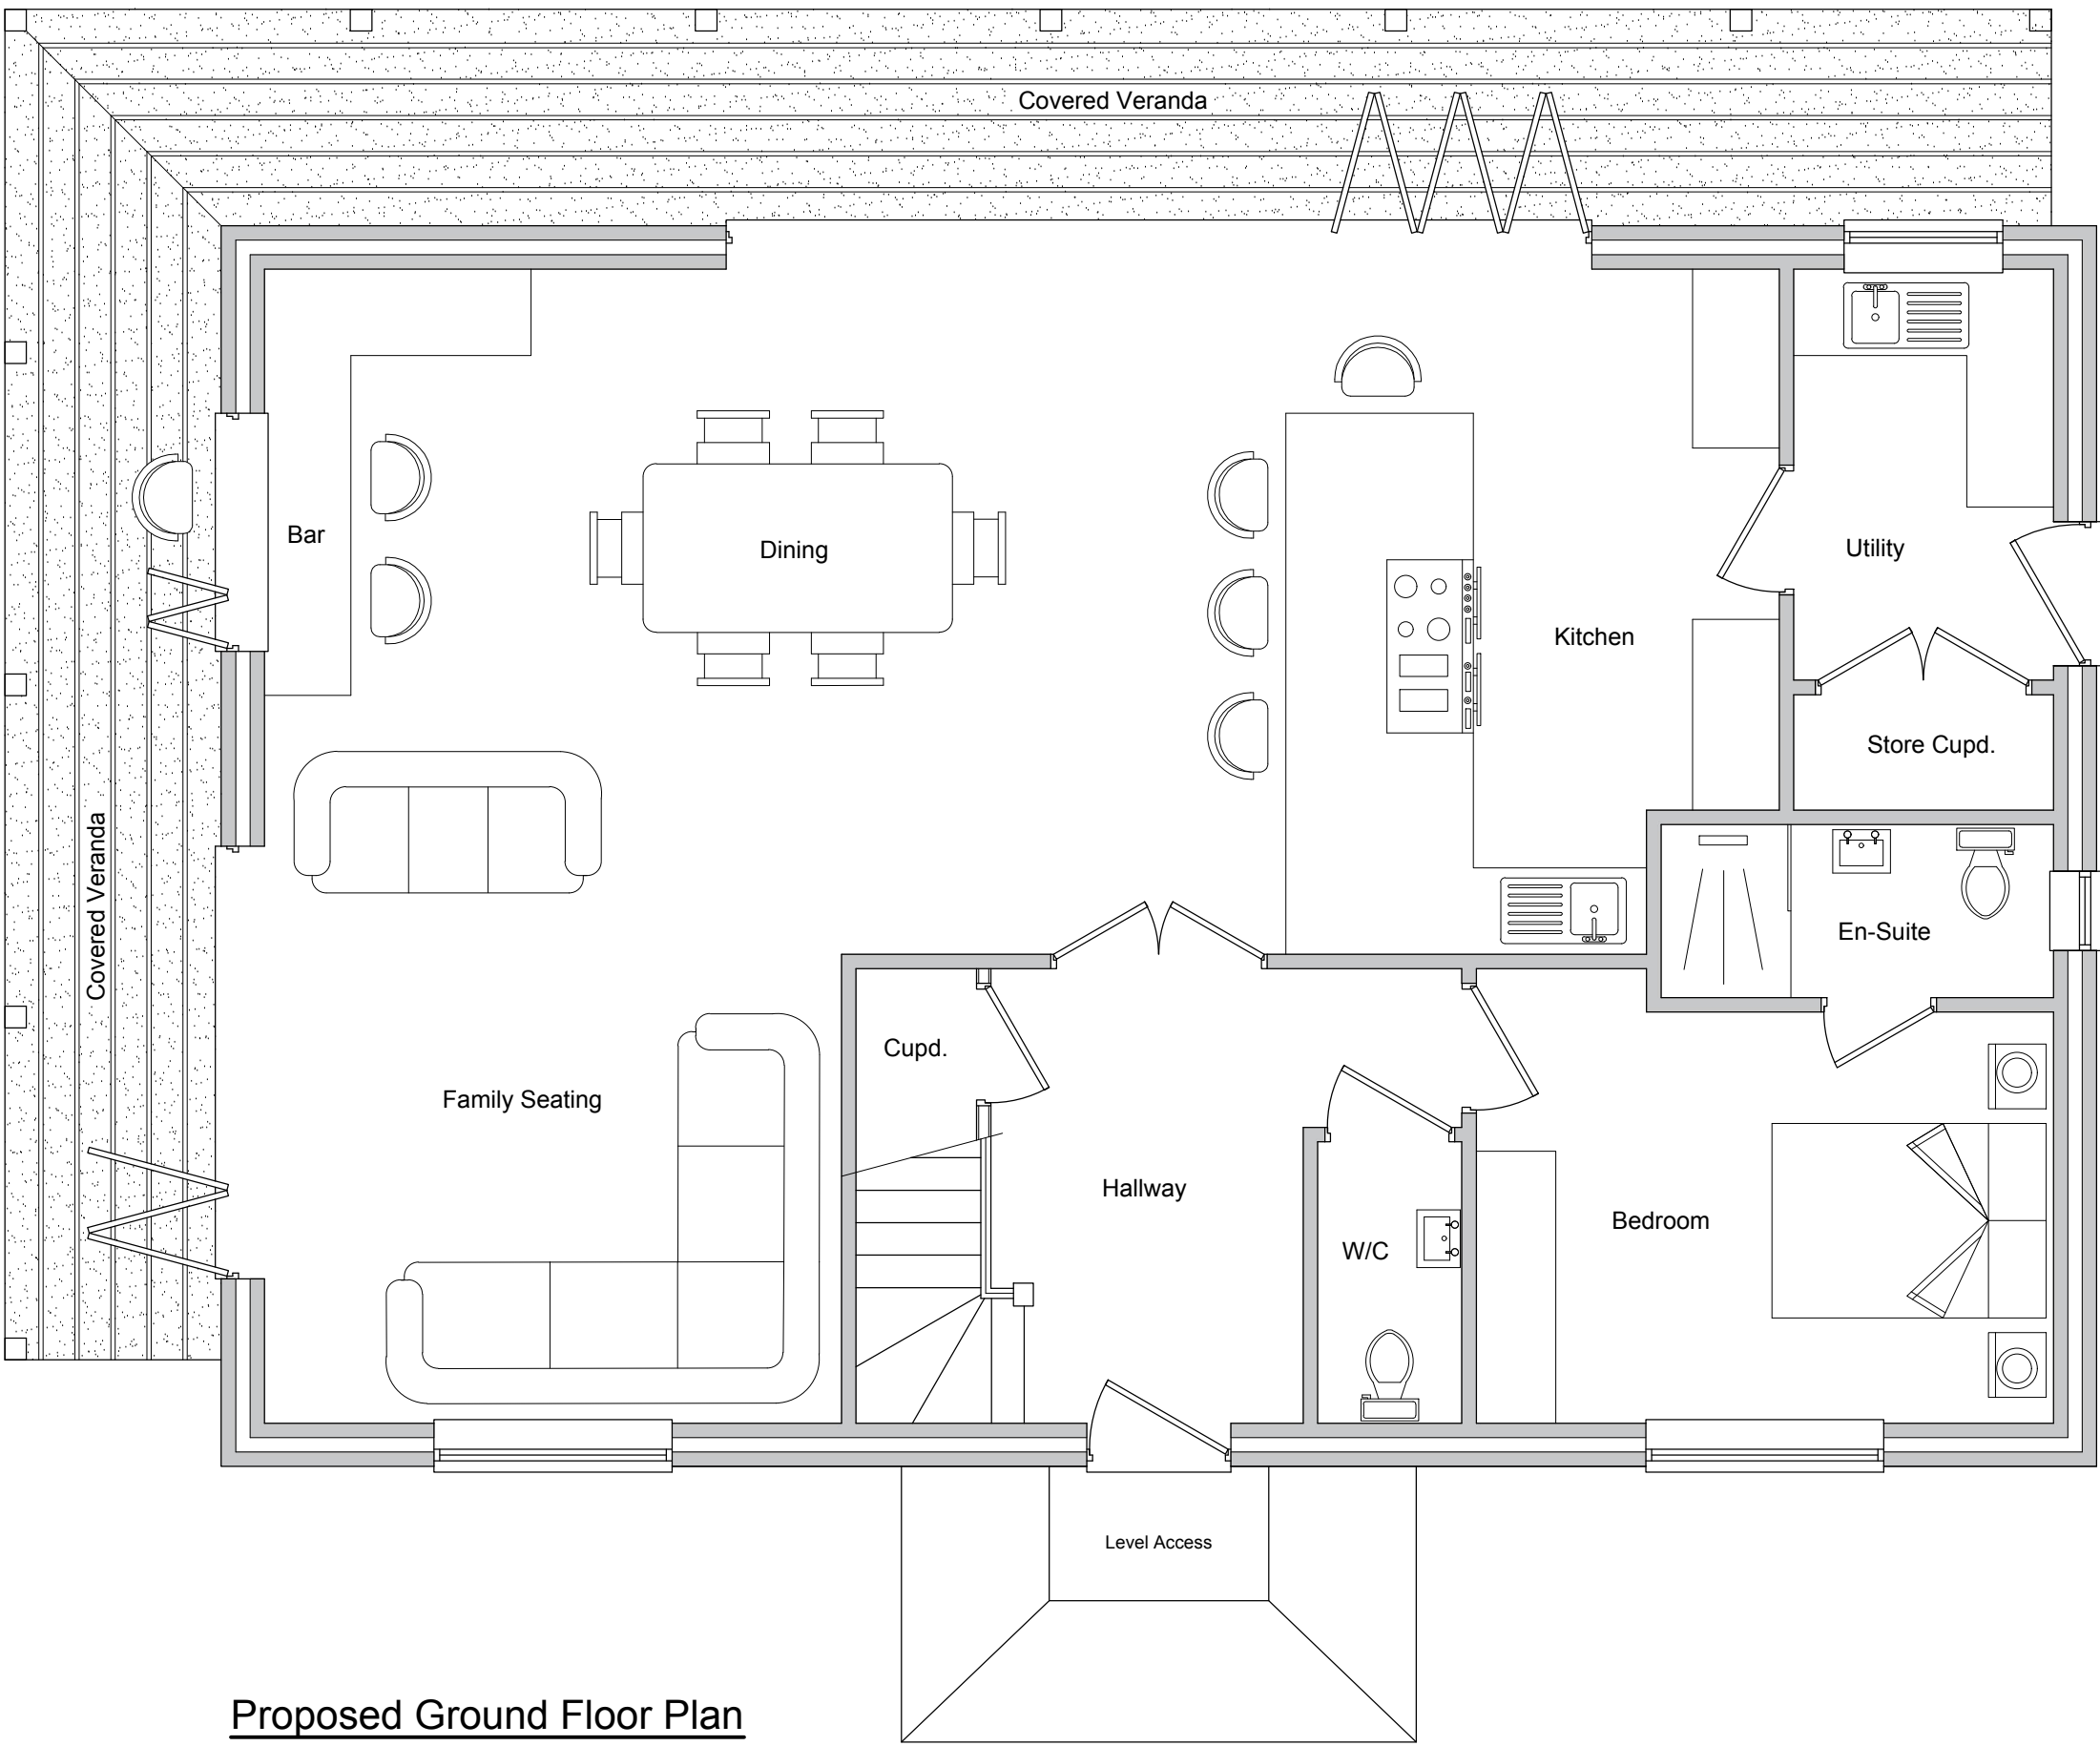


Proposed Ground Floor Plan

Scale 1 : 50

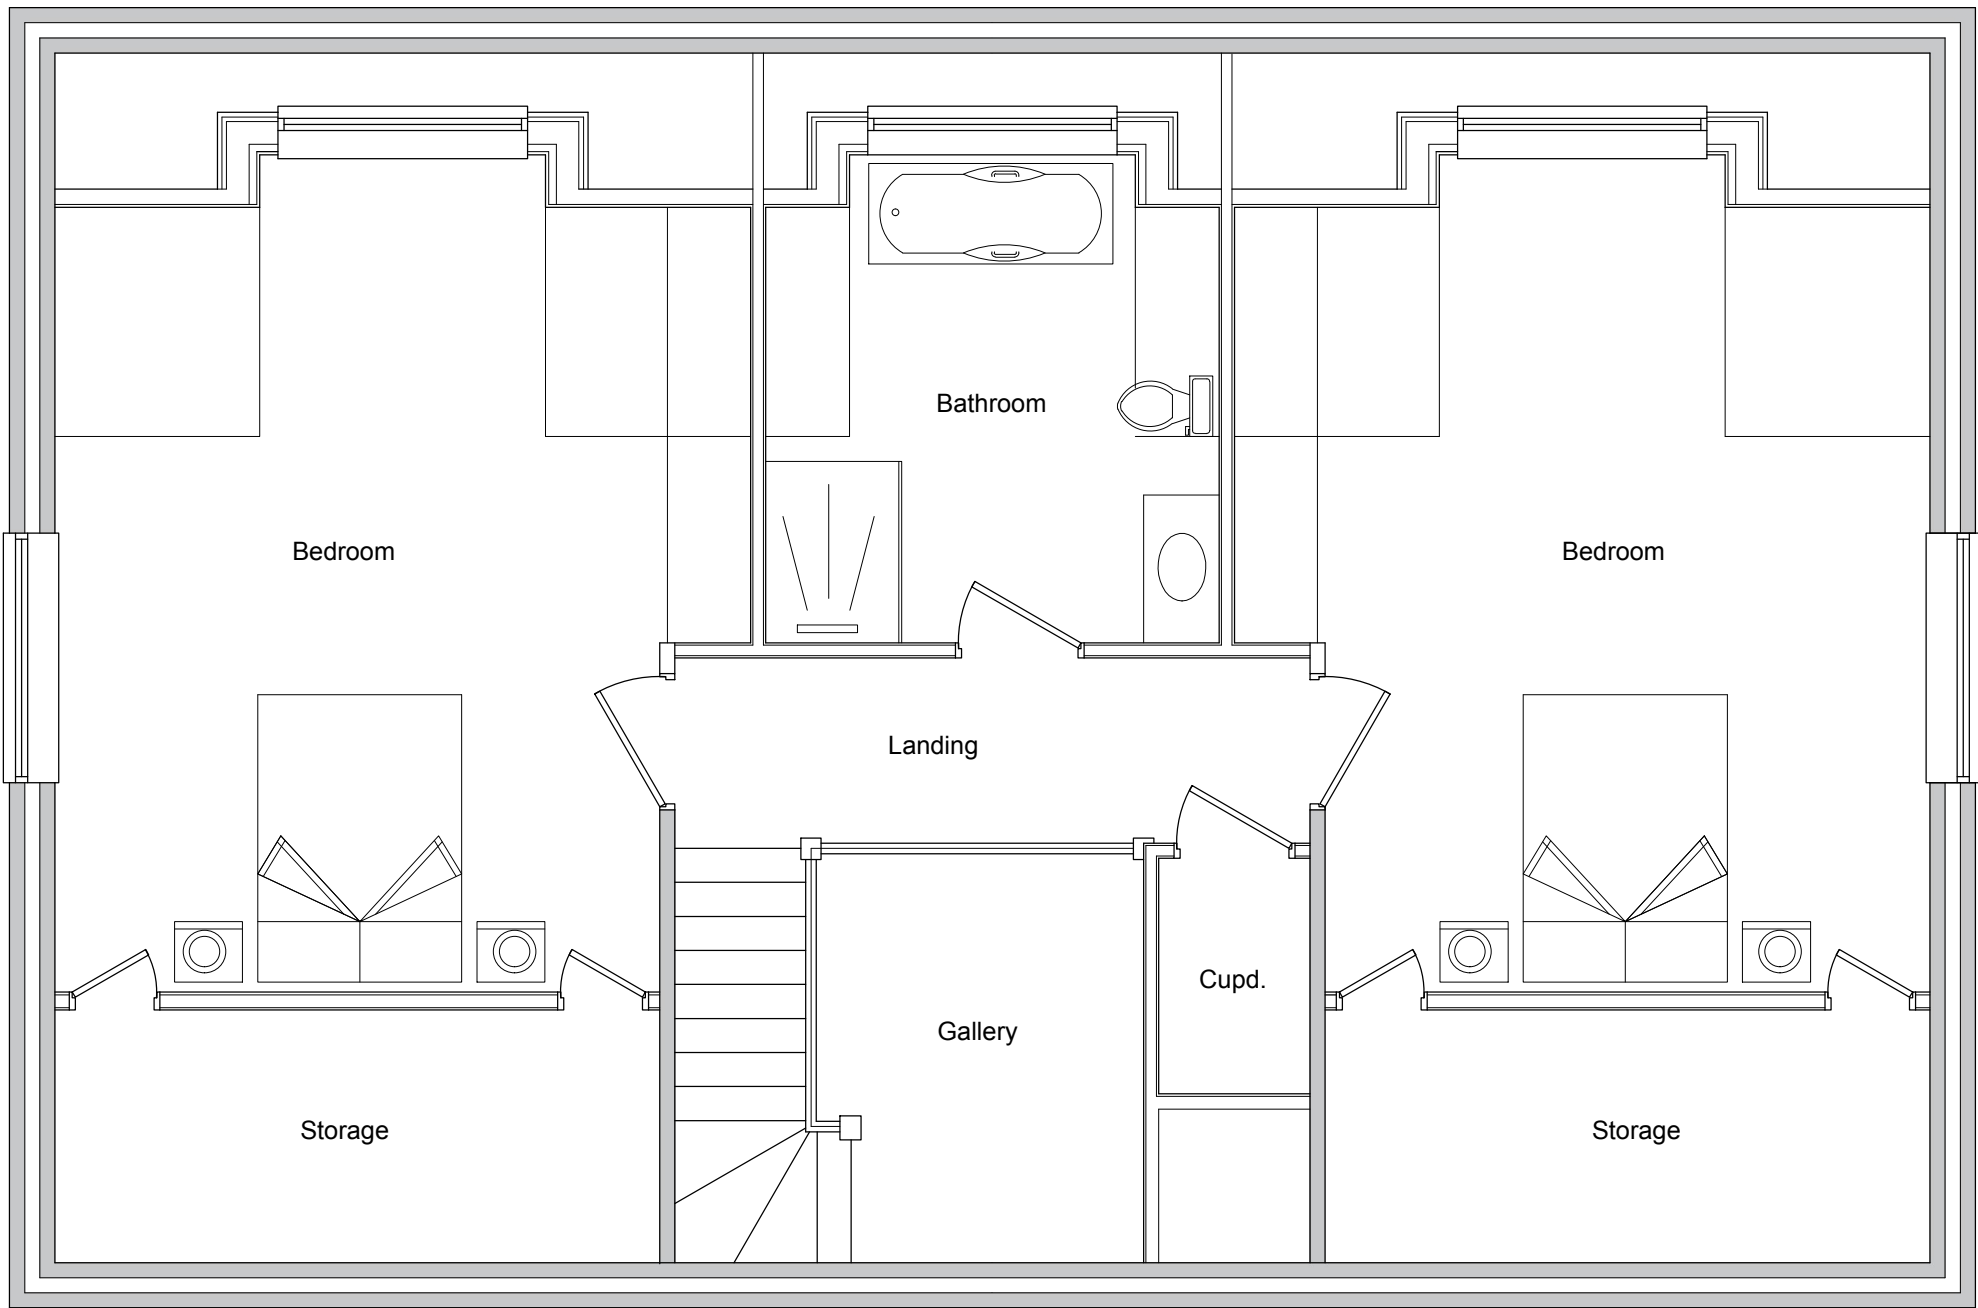

Proposed First Floor Plan

Scale 1 : 50

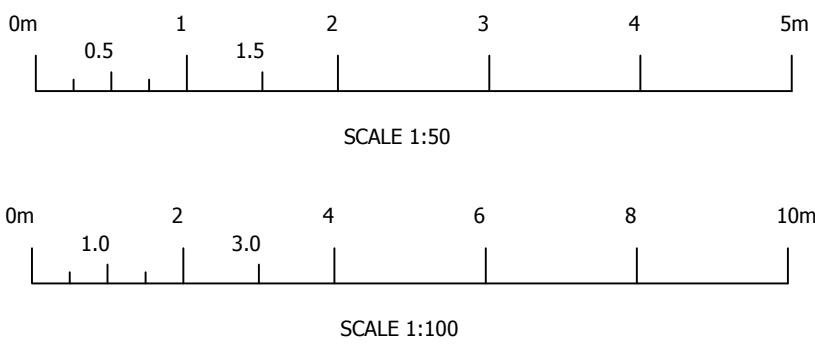

Rev.	Revision Description	Drn		Date
 Startin & Co PROPERTY DESIGN 60 Carter Street, Uttoxeter, Staffordshire, ST14 6EU ☎ 01889 307 434 ✉ info@startinco.com				
Client: Mr & Mrs Bradley Chain Oaked Farm Farley Lane Alton				
Title: Proposed Holiday Chalet Plans & Elevations				
Drawn by: AjS		Date: December 2021		Index No.:
Scales: As shown, Paper Size A1.				
Drawing No: 2021-070-001				Revision P1