





Side Elevation

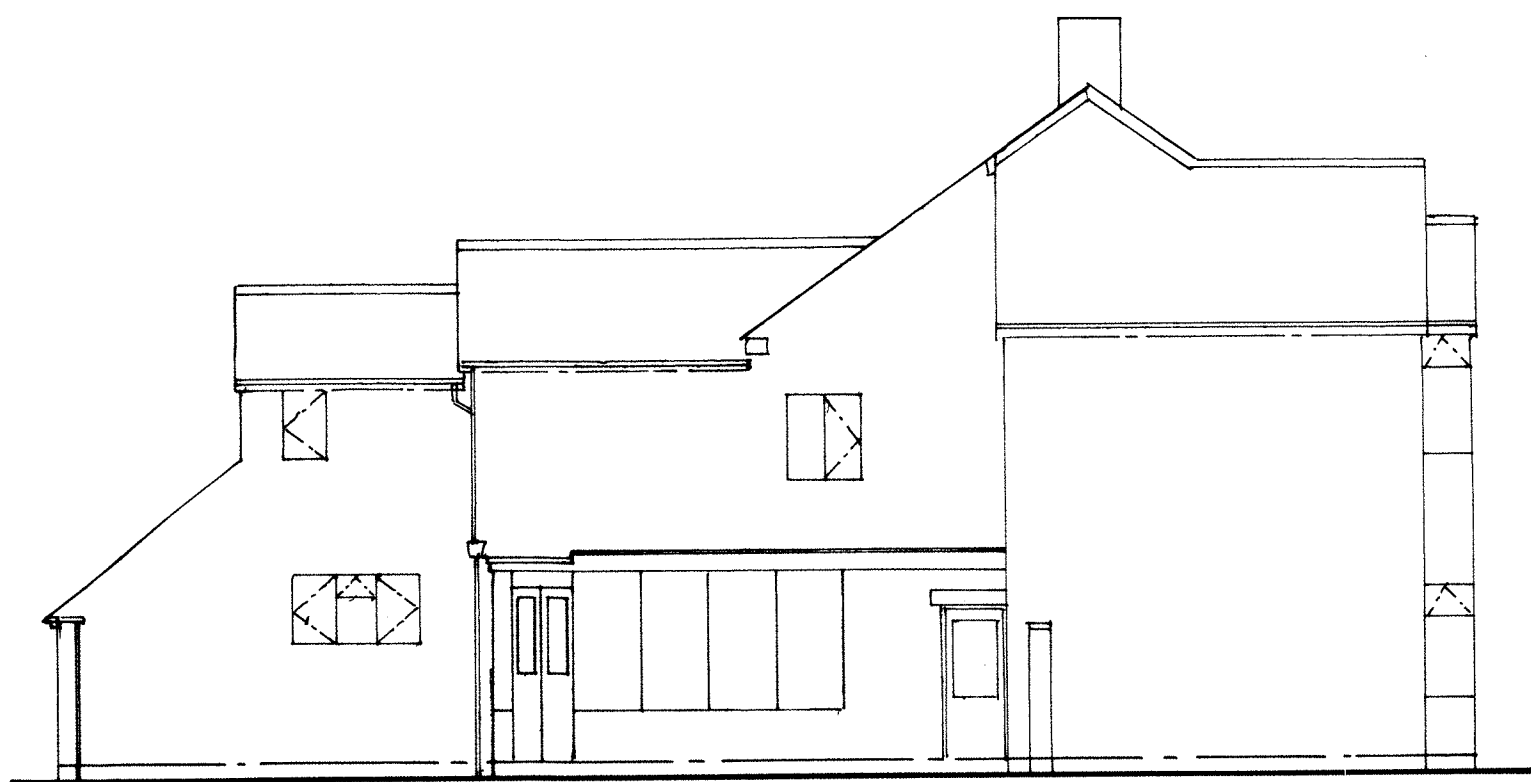

Rear Elevation

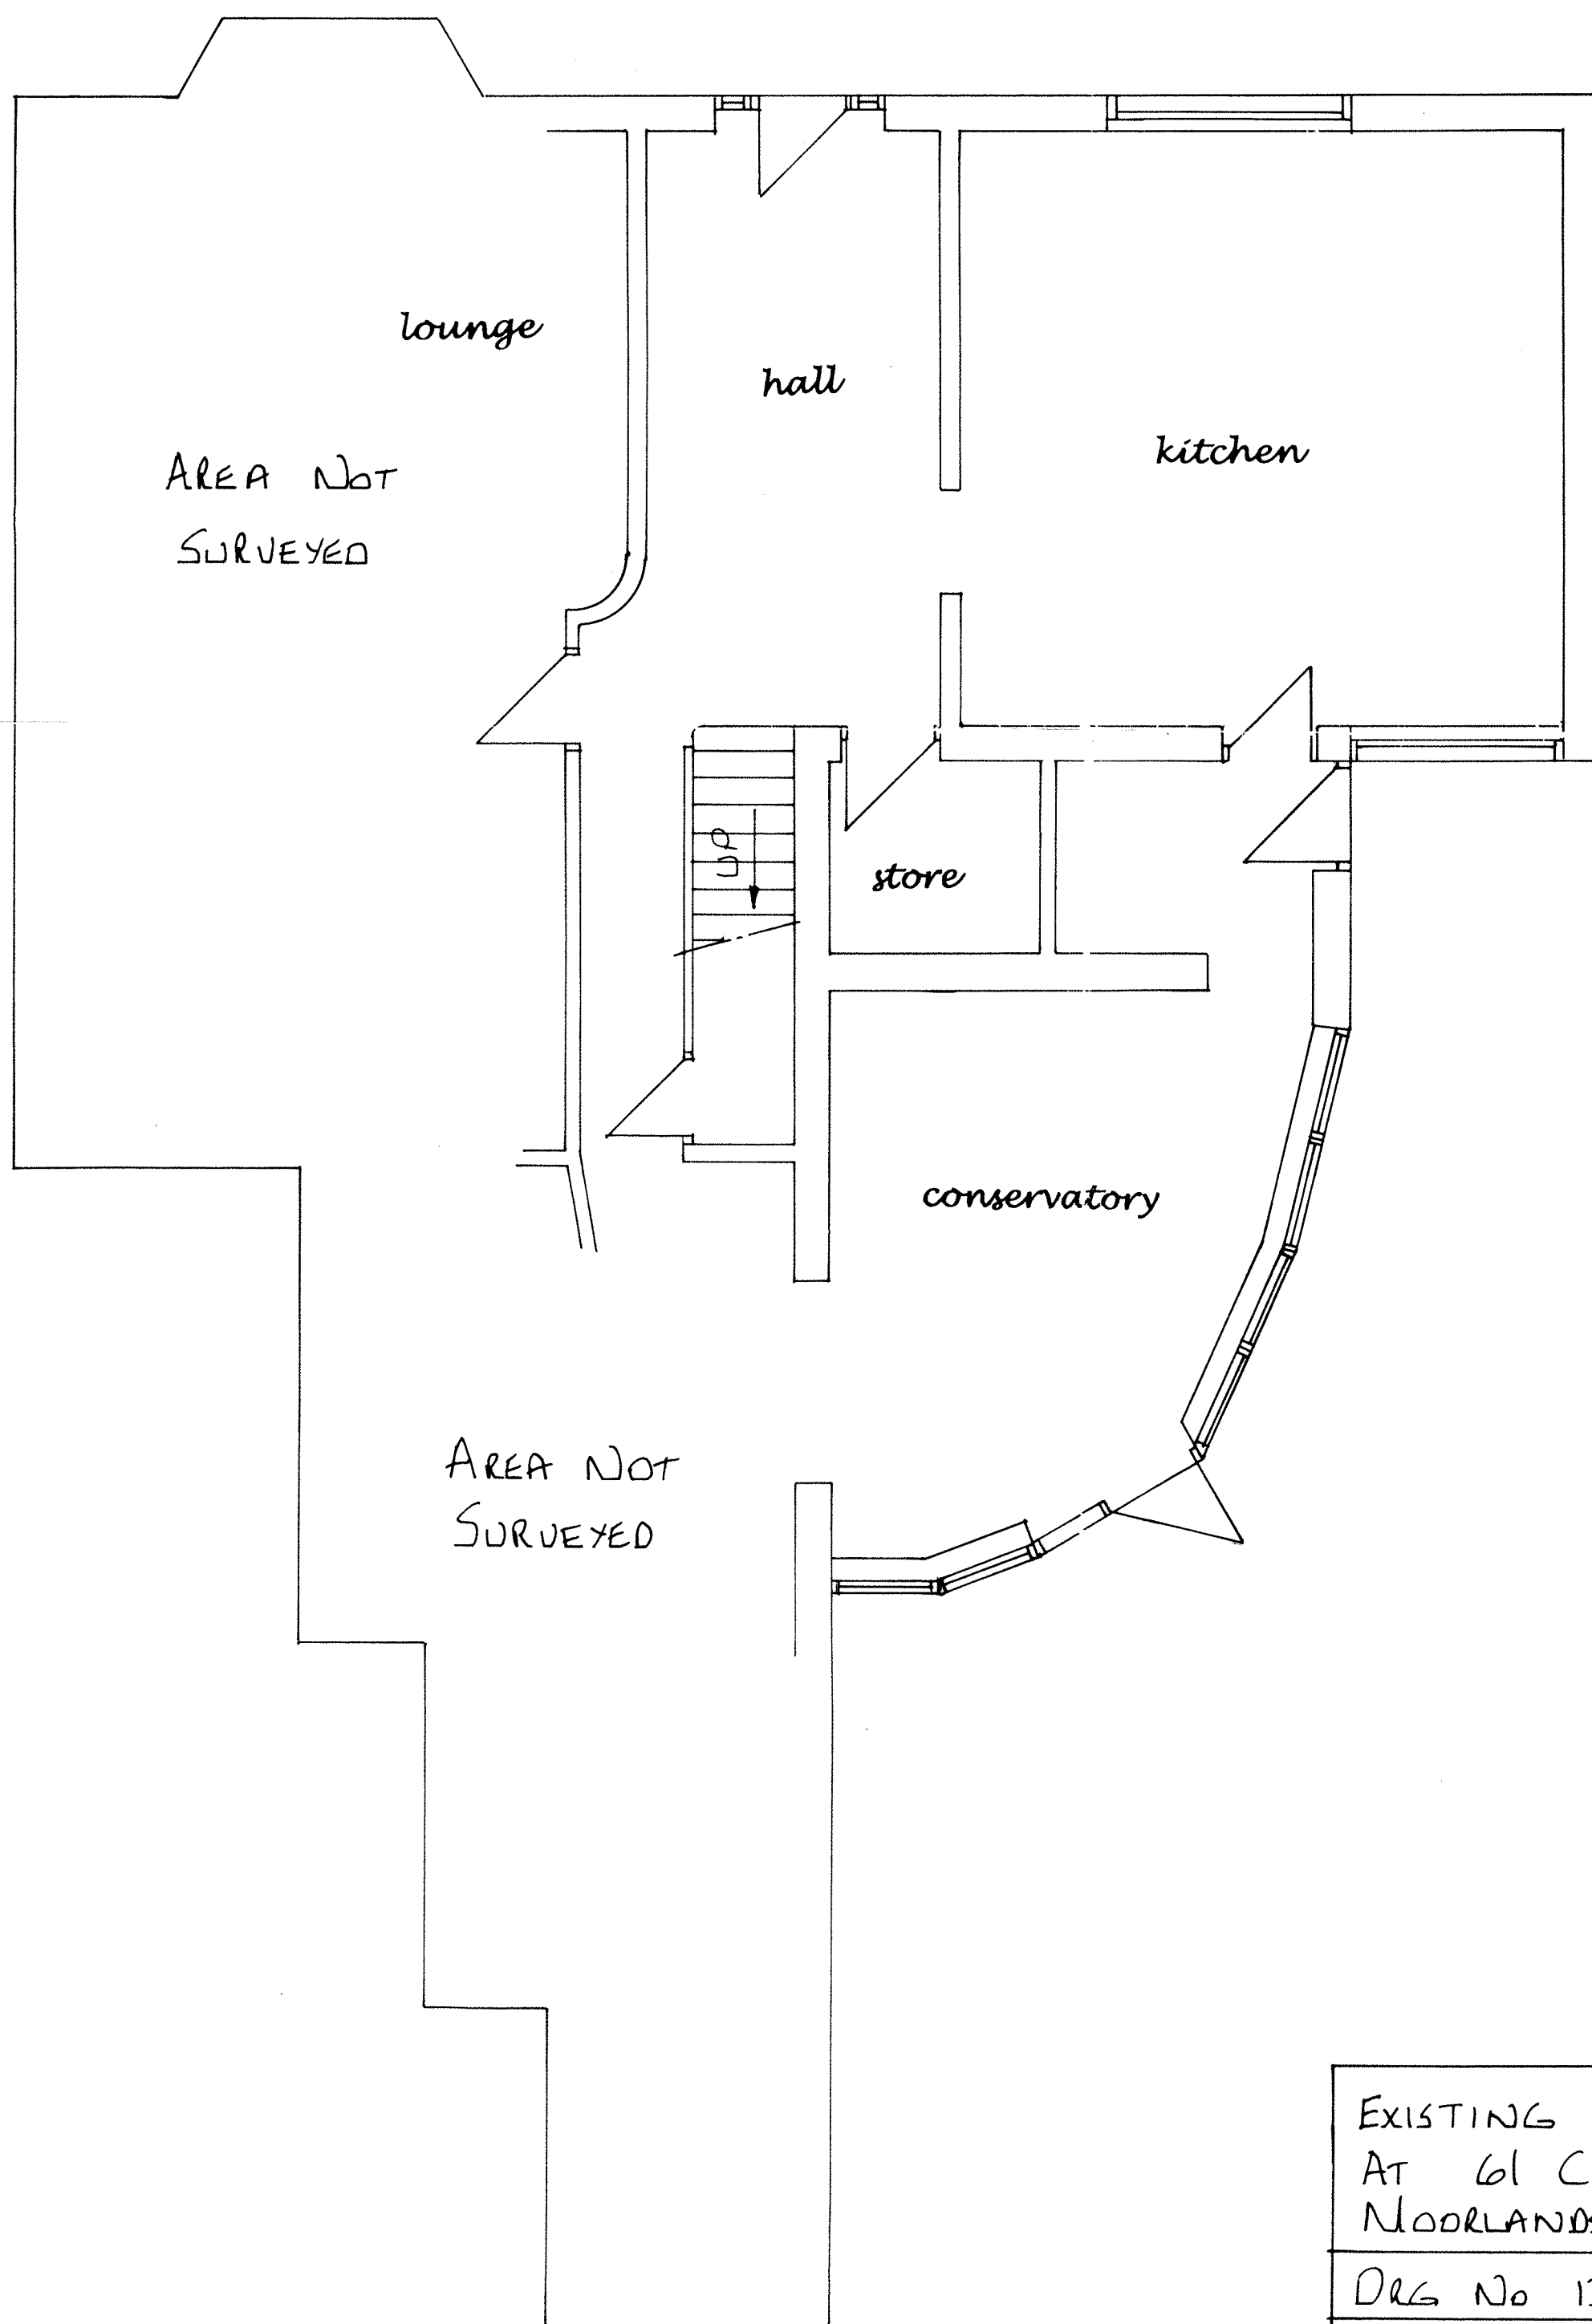

Ground Floor Plan

EXISTING FLOOR PLAN * ELEVATIONS
AT 61 CHARLES STREET, CHEADLE, STAFFS
MOORLANDS FOR MRS S. BURNETT - MILLS

DRG No 135 A 65-2.

DATE :- 27th APRIL 2022

SCALE :- FLOOR PLAN 1:50 * ELEVATIONS 1:100