





Proposed Site Plan
[Scale 1:200]

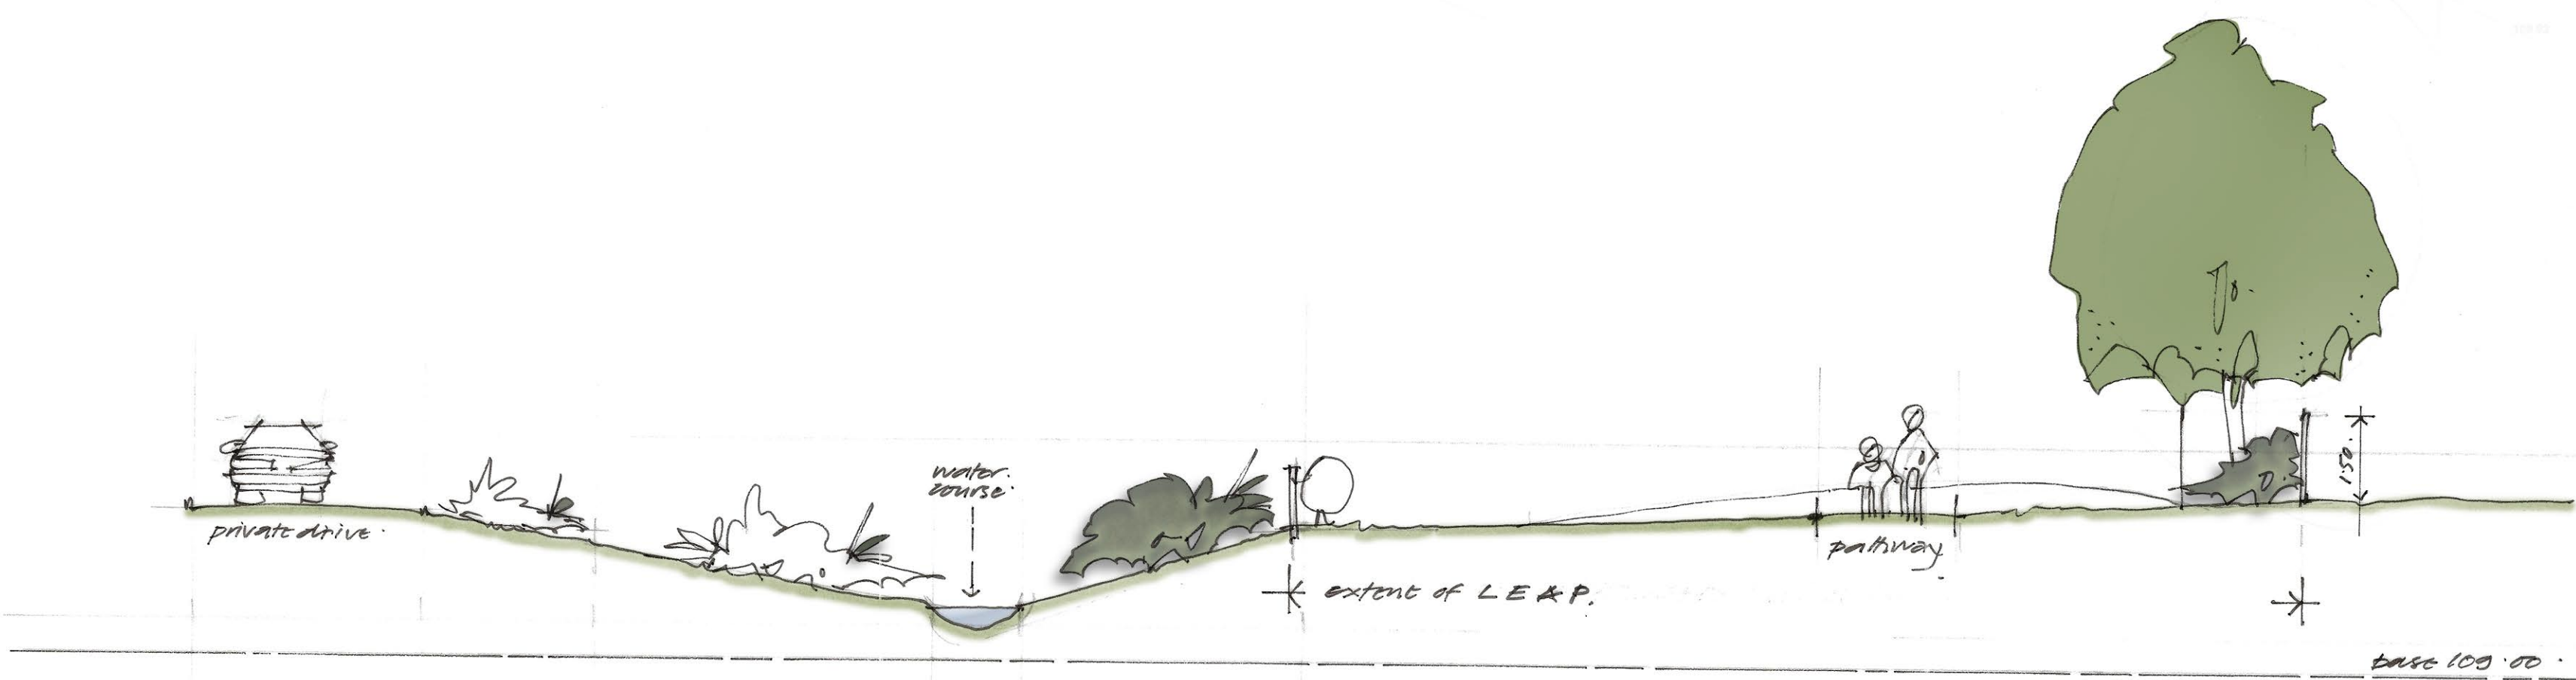

Cross Section AA
[Scale 1:100]

SF: TO 1			
Code	Easting	Northing	Height
X3	404322.591	337386.862	112.792
X5	404426.412	337277.636	110.533
X2	404399.074	337298.206	111.790
A15	404457.988	337371.530	114.351
N2L	404324.061	337395.069	112.649

The Builder is to check and verify all buildings and site dimensions, levels and sewer invert levels prior to commencement of work.
Do not scale off this drawing, work to figured dimensions only.
This drawing must be read and checked with all structural and relevant specialist drawings.
The Builder is to comply in all respects with the current Building Regulations and latest Codes of Practice.
Copyright of this drawing and of work executed from it remain the property of Ritchie & Ritchie Architects LLP

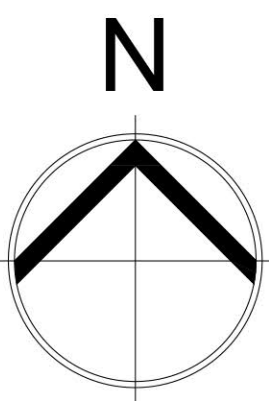

CBC Ltd.
Fole Dairy, Uttoxeter

New Residential Development



Ritchie & Ritchie Architects LLP
The Manor House, Lichfield Street, Tamworth,
Staffordshire, B79 7QF
+44 (0)1827 62251
www.randrarchitects.co.uk

Proposed Site Plan
[LEAP Plan & Site Section]

Scale	Date	Drawn	Job	Drawing
1:200 A3	May 2022	IDR/MG	7796	158