





Proposed Front Elevation [House Type F]
[Scale 1:50]




Proposed Rear Elevation [House Type F]
[Scale 1:50]

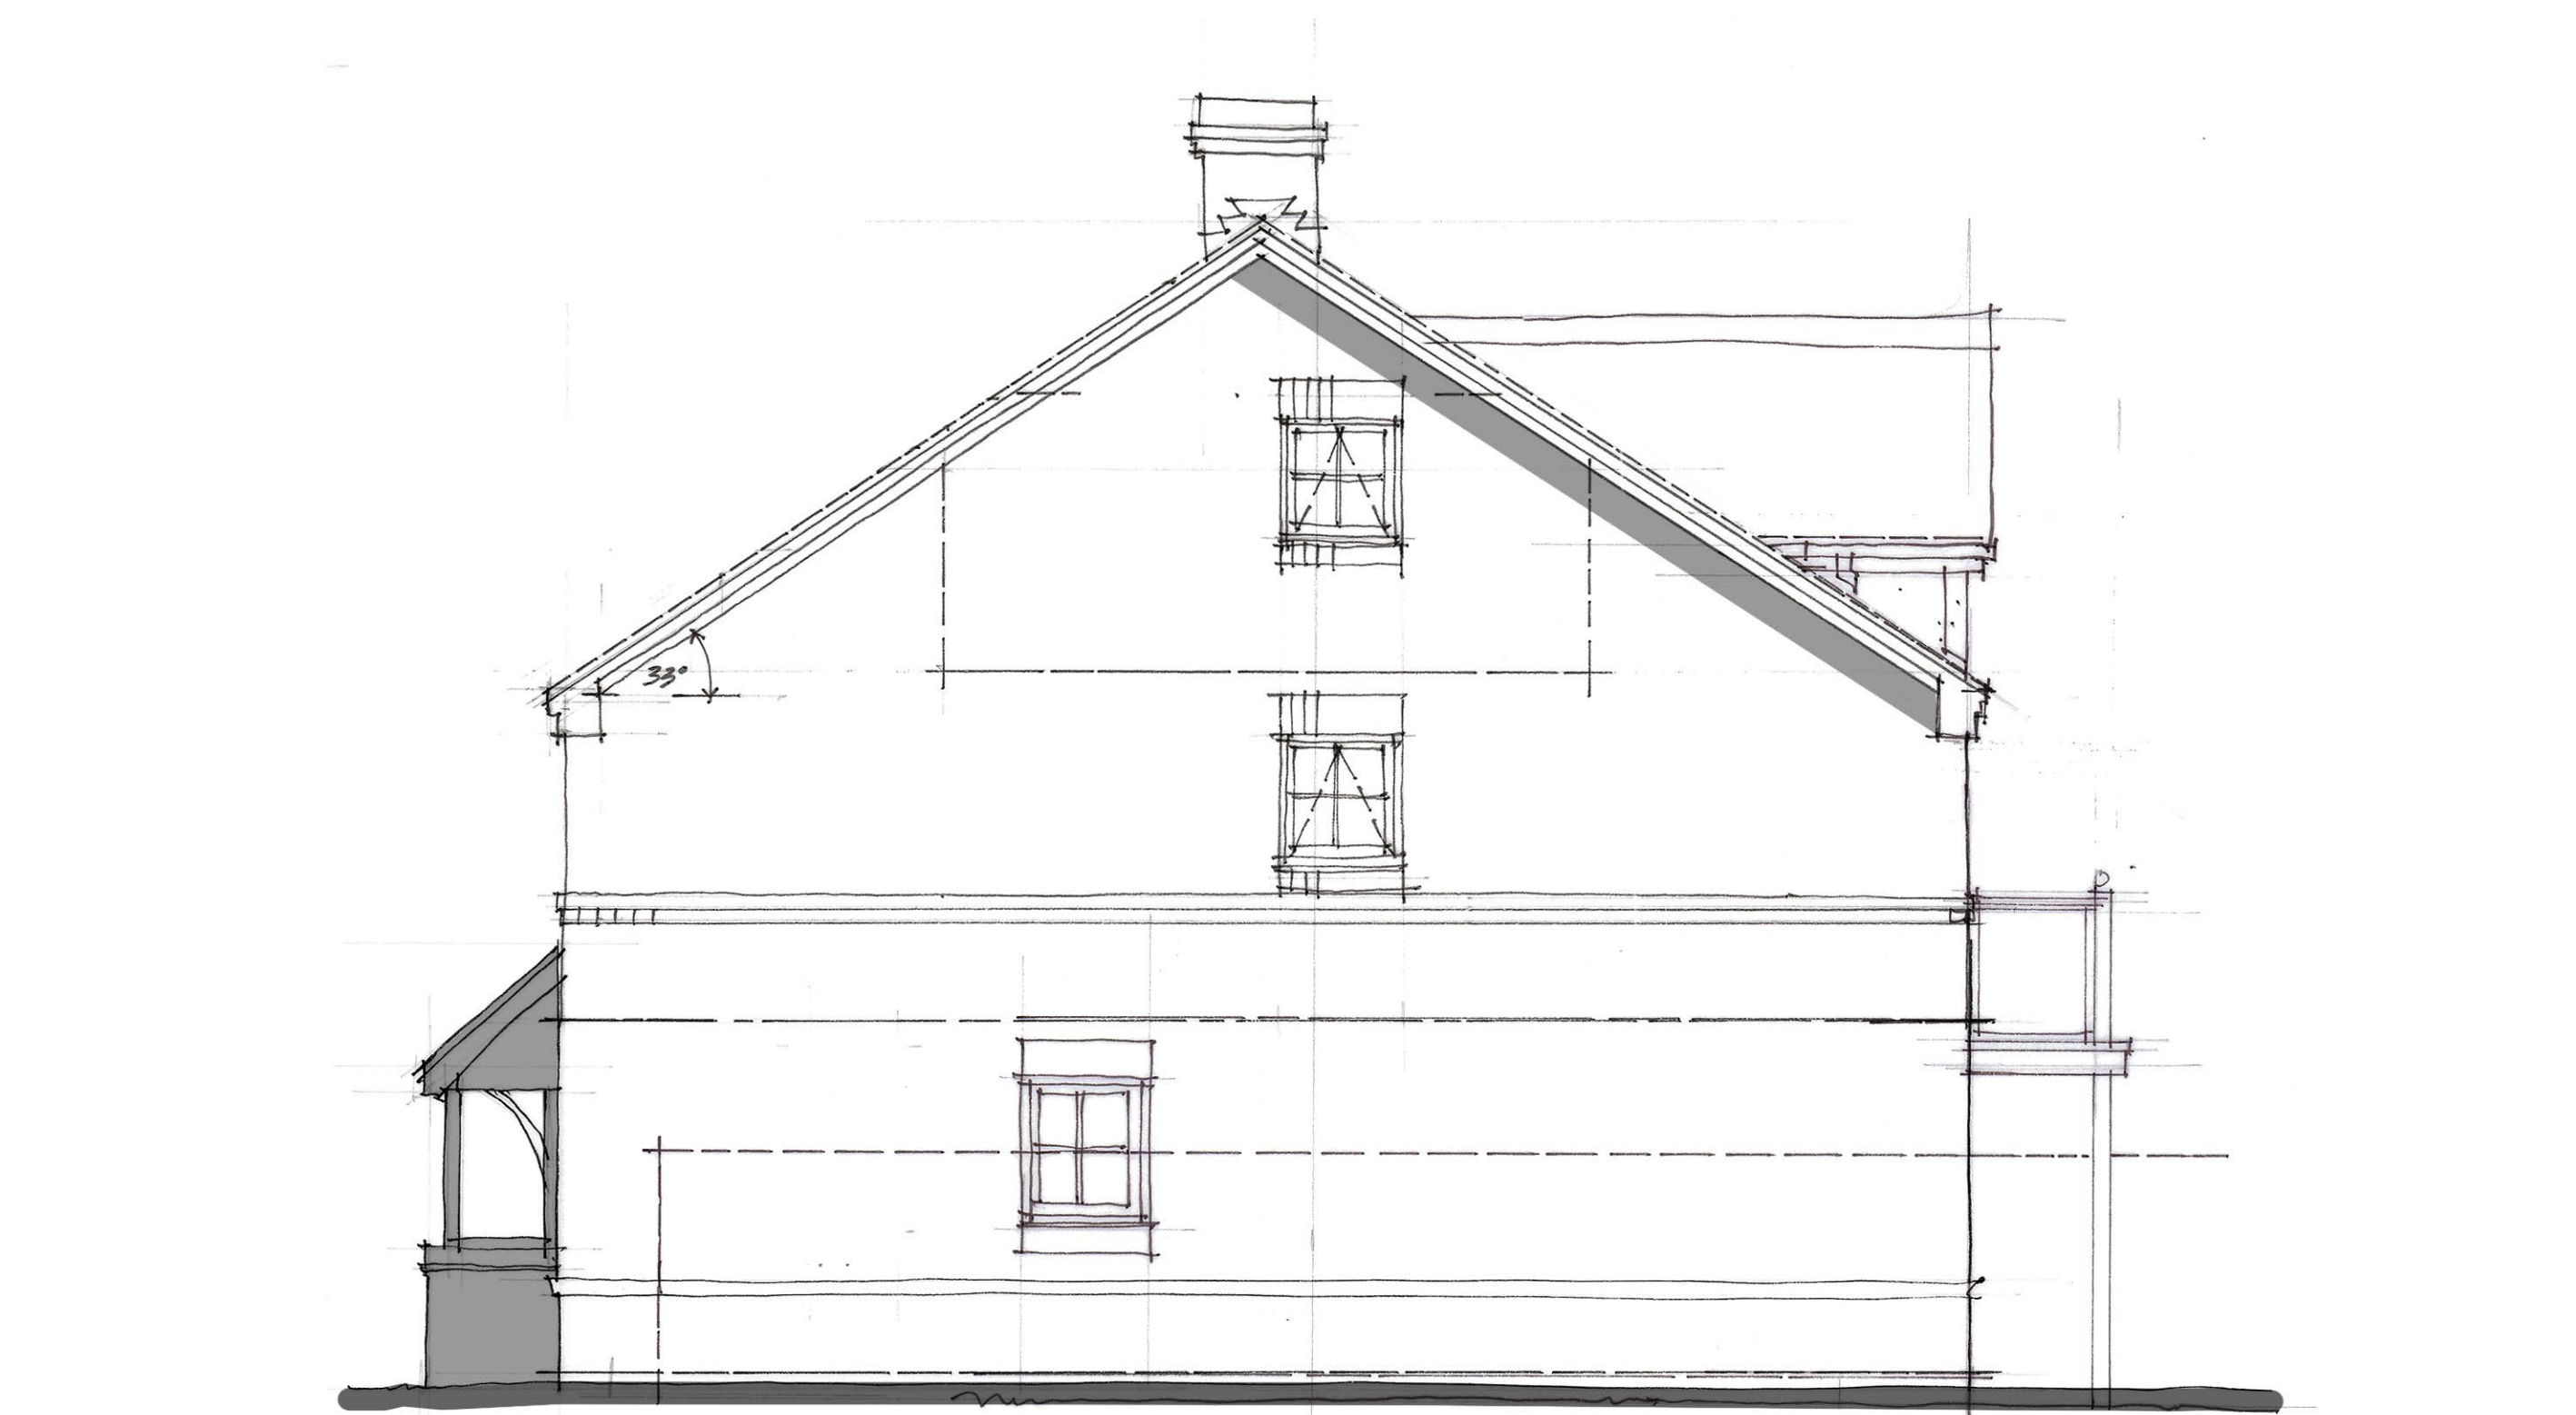

Proposed Side Elevation [House Type F]
[Scale 1:100]

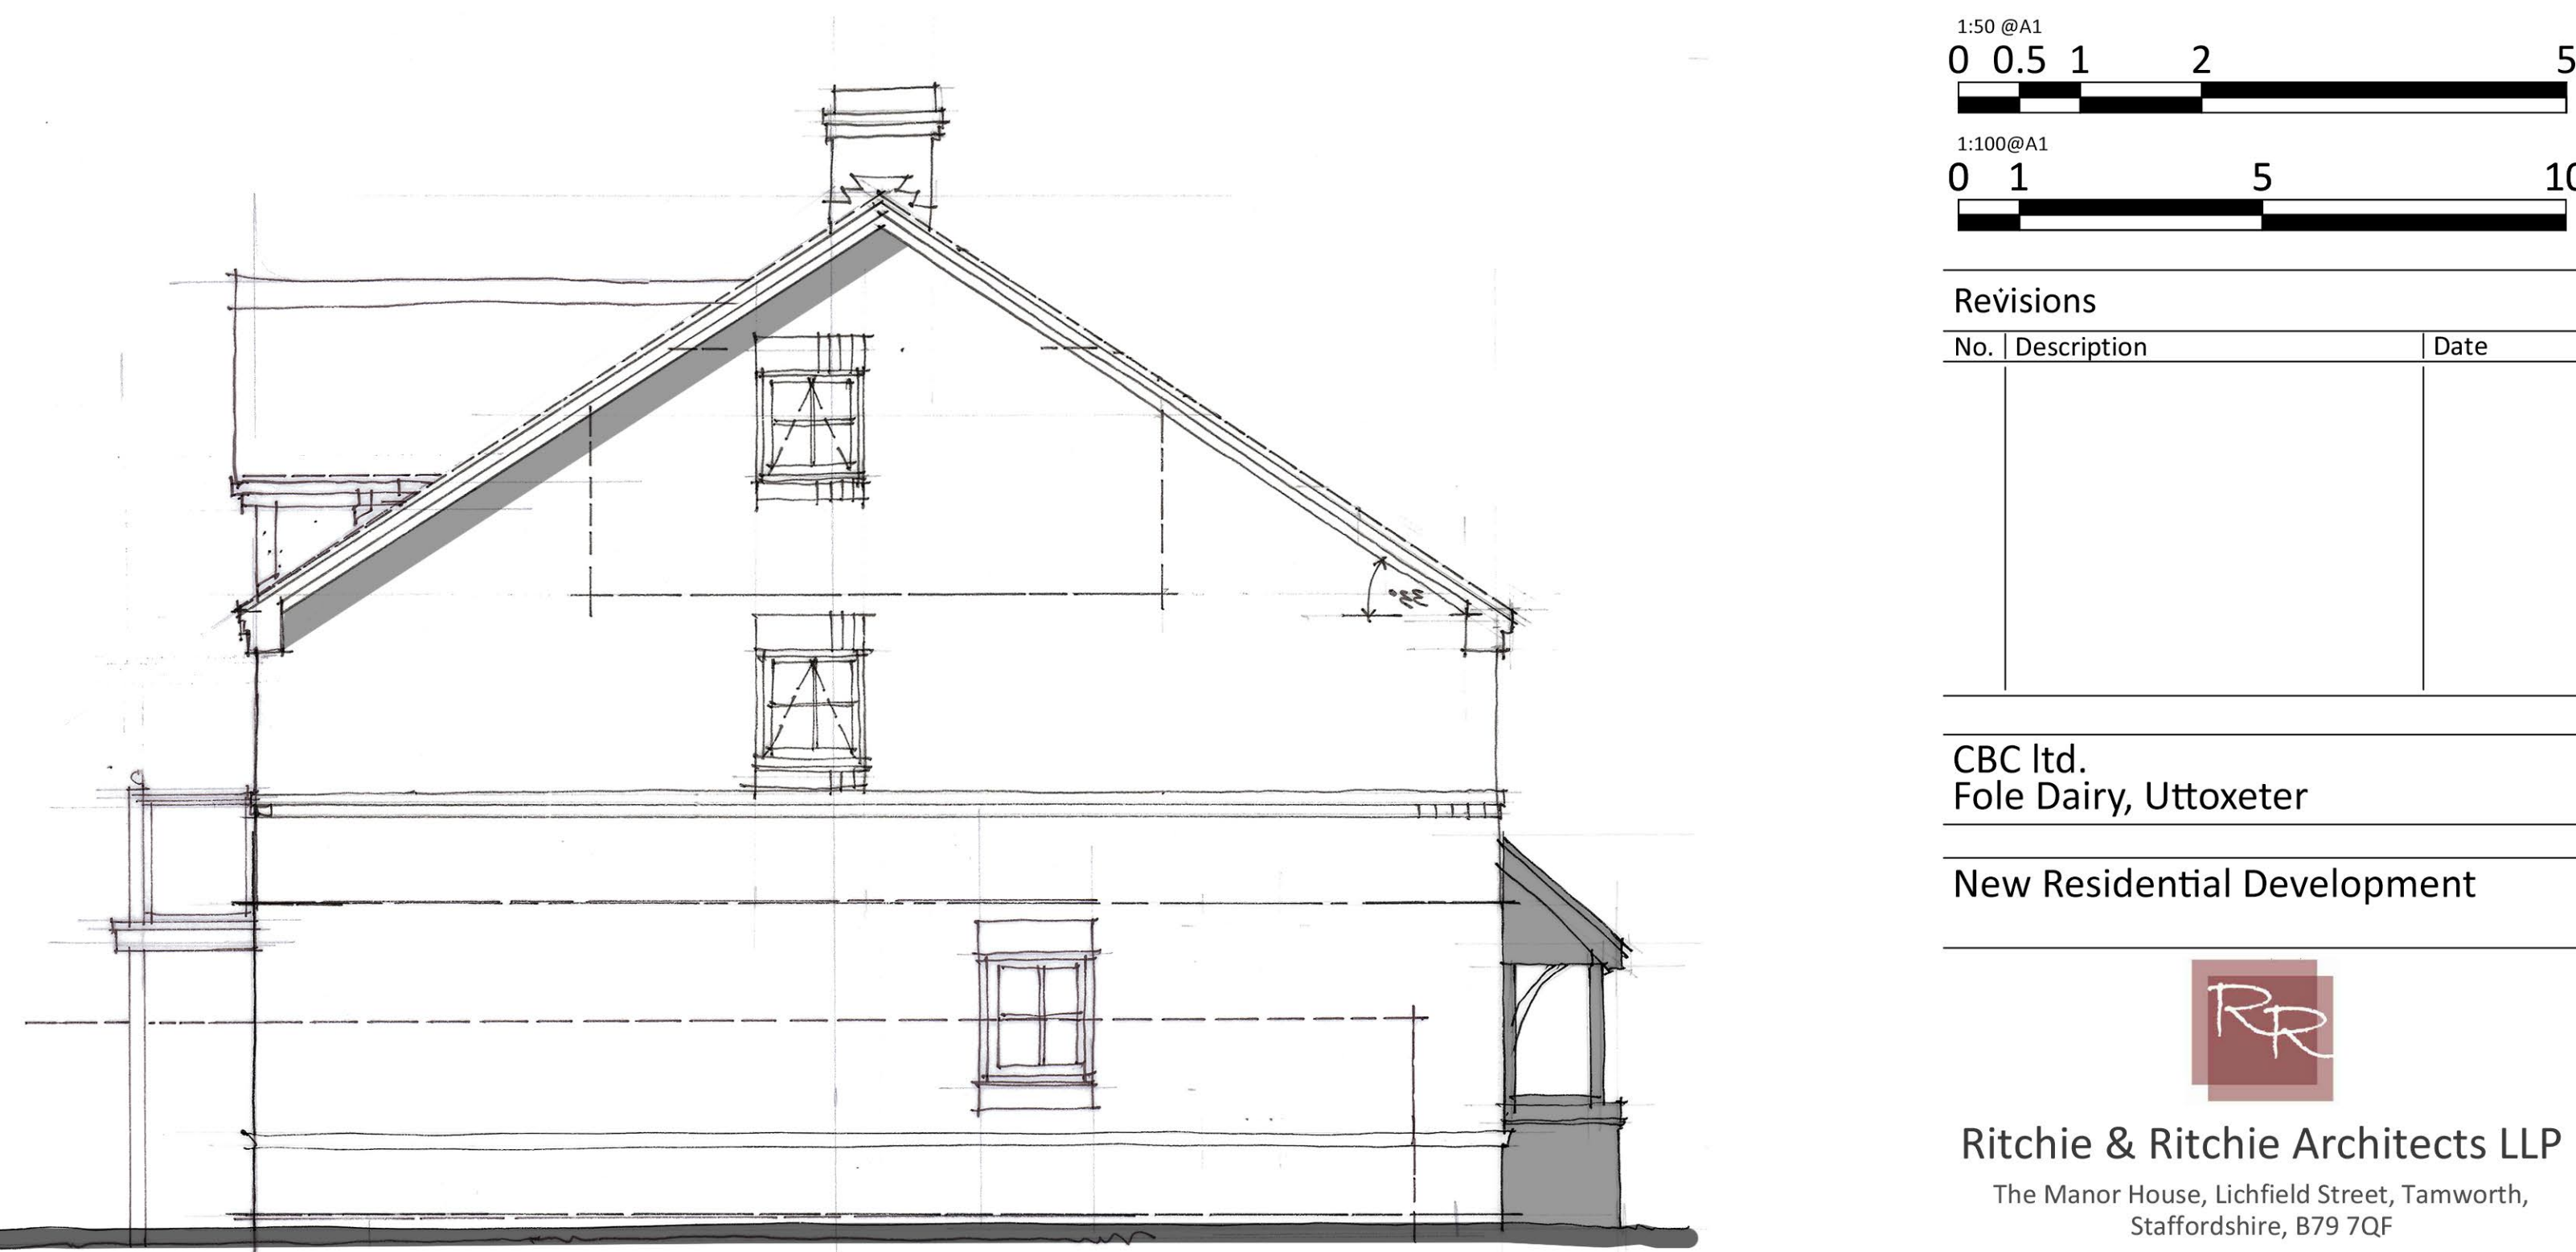

Proposed Side Elevation [House Type F]
[Scale 1:100]

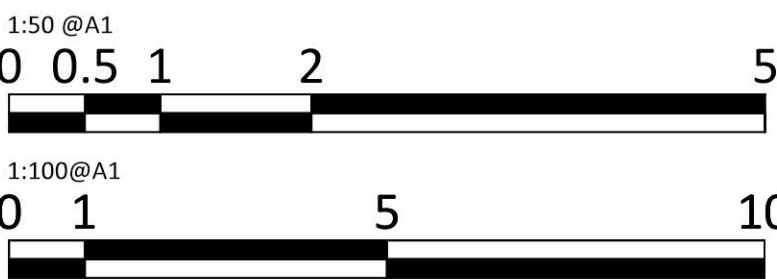

Revisions		
No.	Description	Date

CBC Ltd.
Fole Dairy, Uttoxeter

New Residential Development


Ritchie & Ritchie Architects LLP
The Manor House, Lichfield Street, Tamworth,
Staffordshire, B79 7QF
+44 (0)1827 62251
www.randrarchitects.co.uk

Proposed Elevations
[House Type F]

Scale	Date	Drawn	Job	Drawing
1:50 @A1	May 2022	IDR/MG	7796	250A

Floor Area: 1446sq/ft