





Proposed Front Elevation  
[Scale 1:50]



Proposed Rear Elevation  
[Scale 1:50]

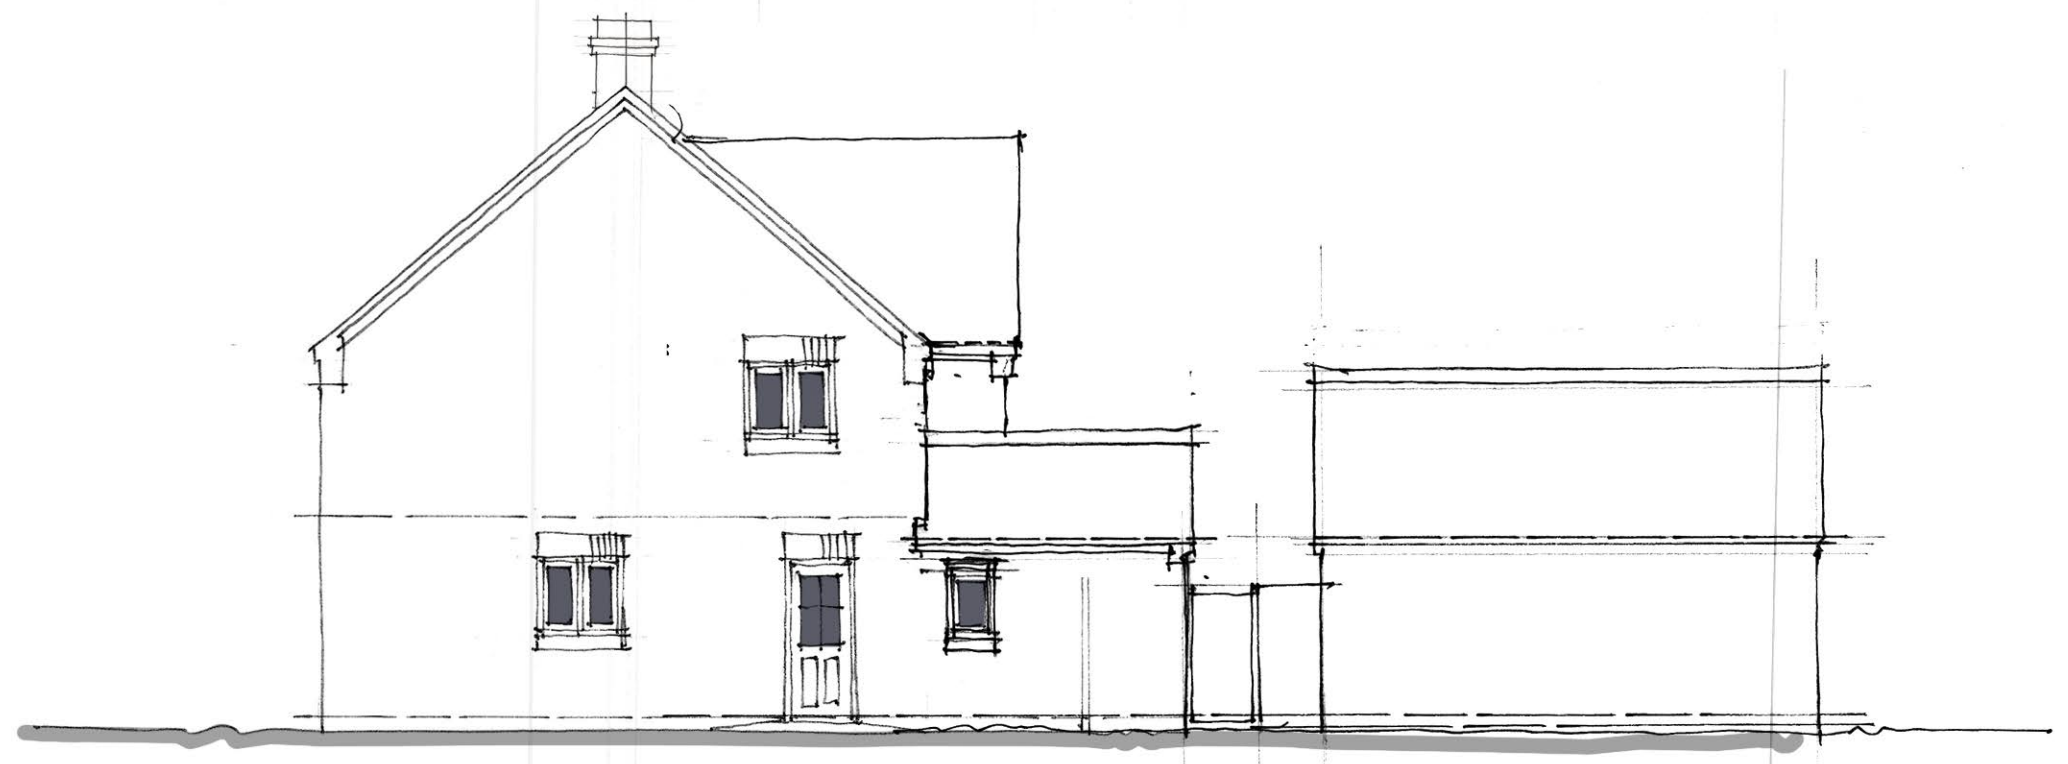


Proposed Side Elevation  
[Scale 1:100]

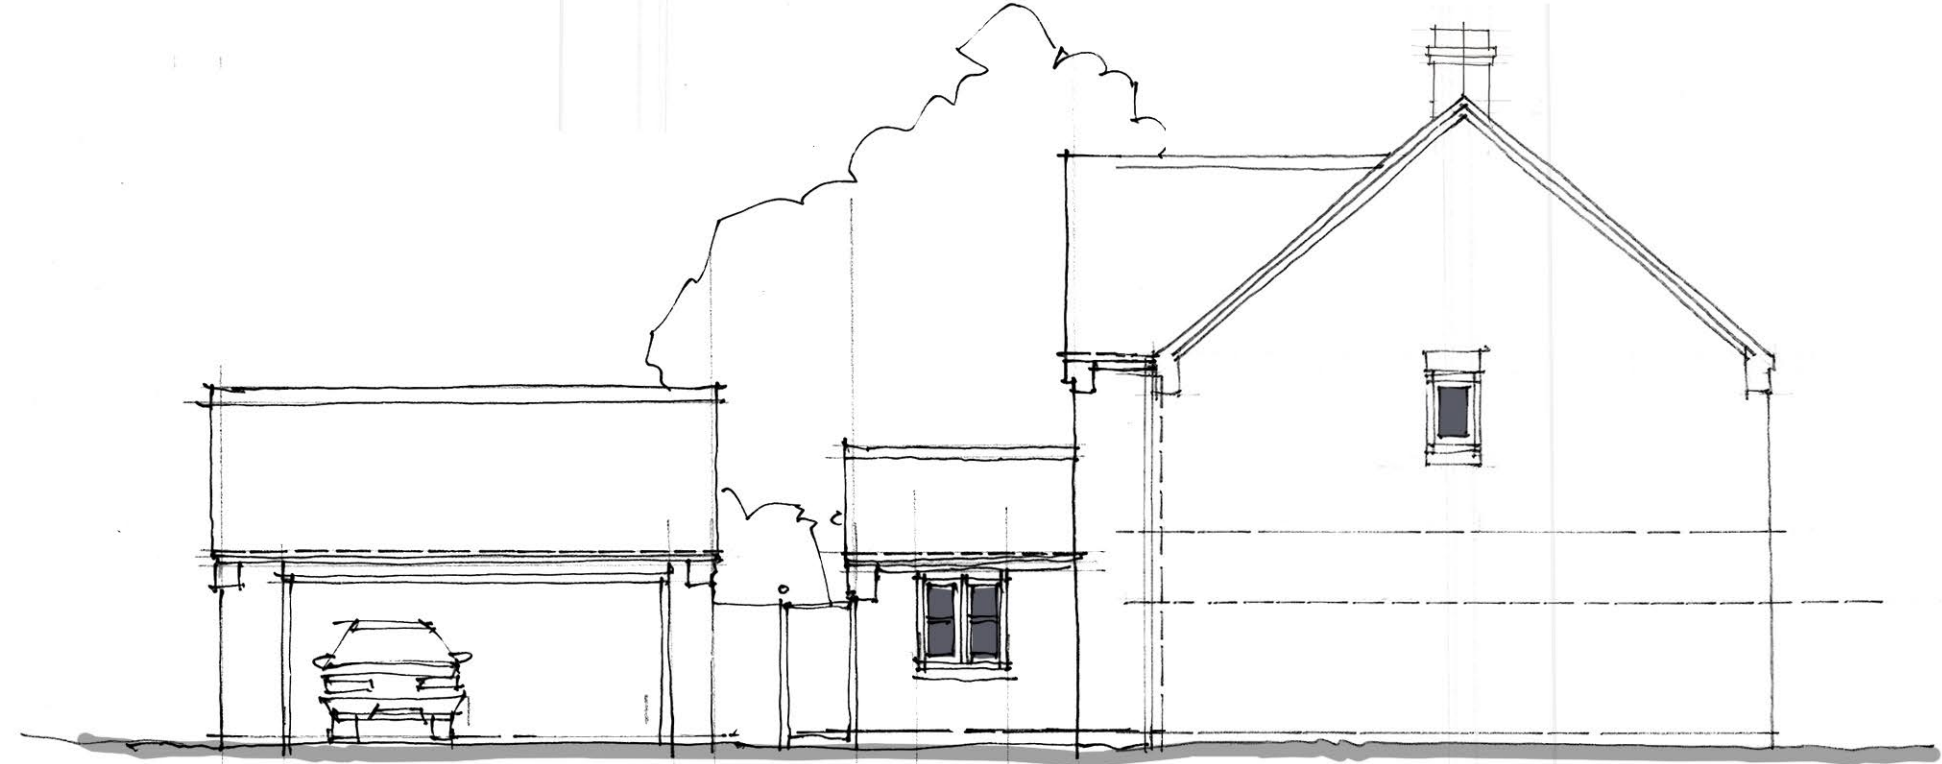

Proposed Side Elevation  
[Scale 1:100]



Typical Window Detail

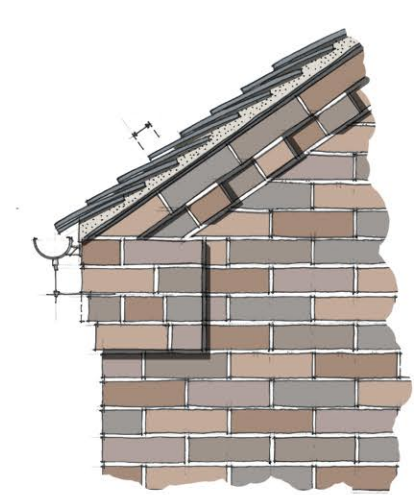

Typical Verge Detail




Typical Gable End Detail



Typical Eaves Detail

Indicative Details  
[Scale 1:20]

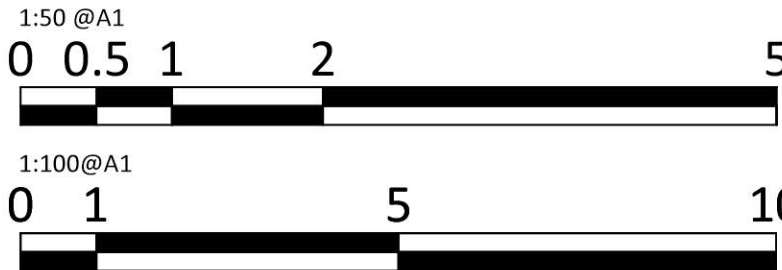

| Revisions |             |      |
|-----------|-------------|------|
| No.       | Description | Date |
|           |             |      |

CBC Ltd.  
Fole Dairy, Uttoxeter



Ritchie & Ritchie Architects LLP  
The Manor House, Lichfield Street, Tamworth,  
Staffordshire, B79 7QF  
+44 (0)1827 62251  
www.randrarchitects.co.uk

Proposed Elevations  
[House Type L]

| Scale             | Date     | Drawn  | Job  | Drawing |
|-------------------|----------|--------|------|---------|
| 1:50<br>1:100 @A1 | May 2022 | IDR/MG | 7796 | 462D    |