





East Elevation

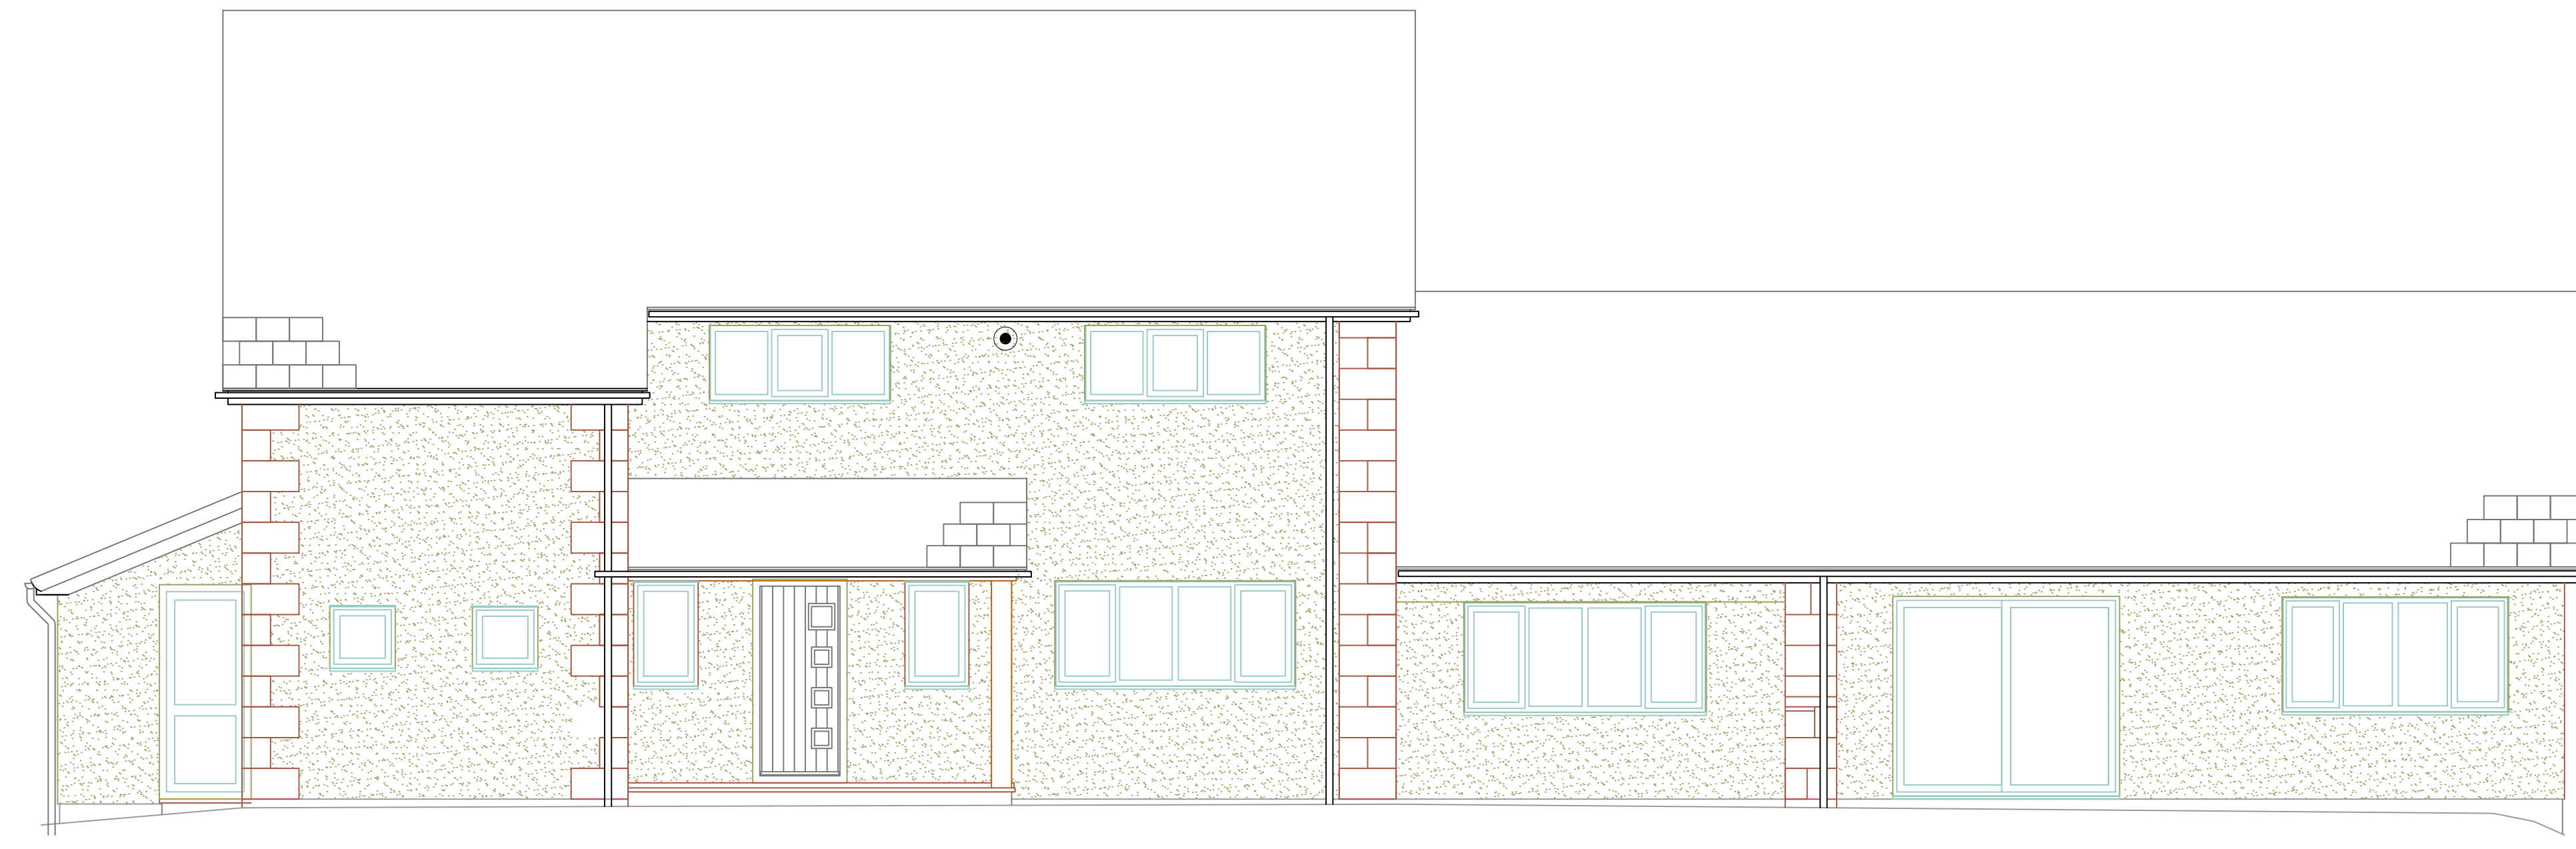


West Elevation

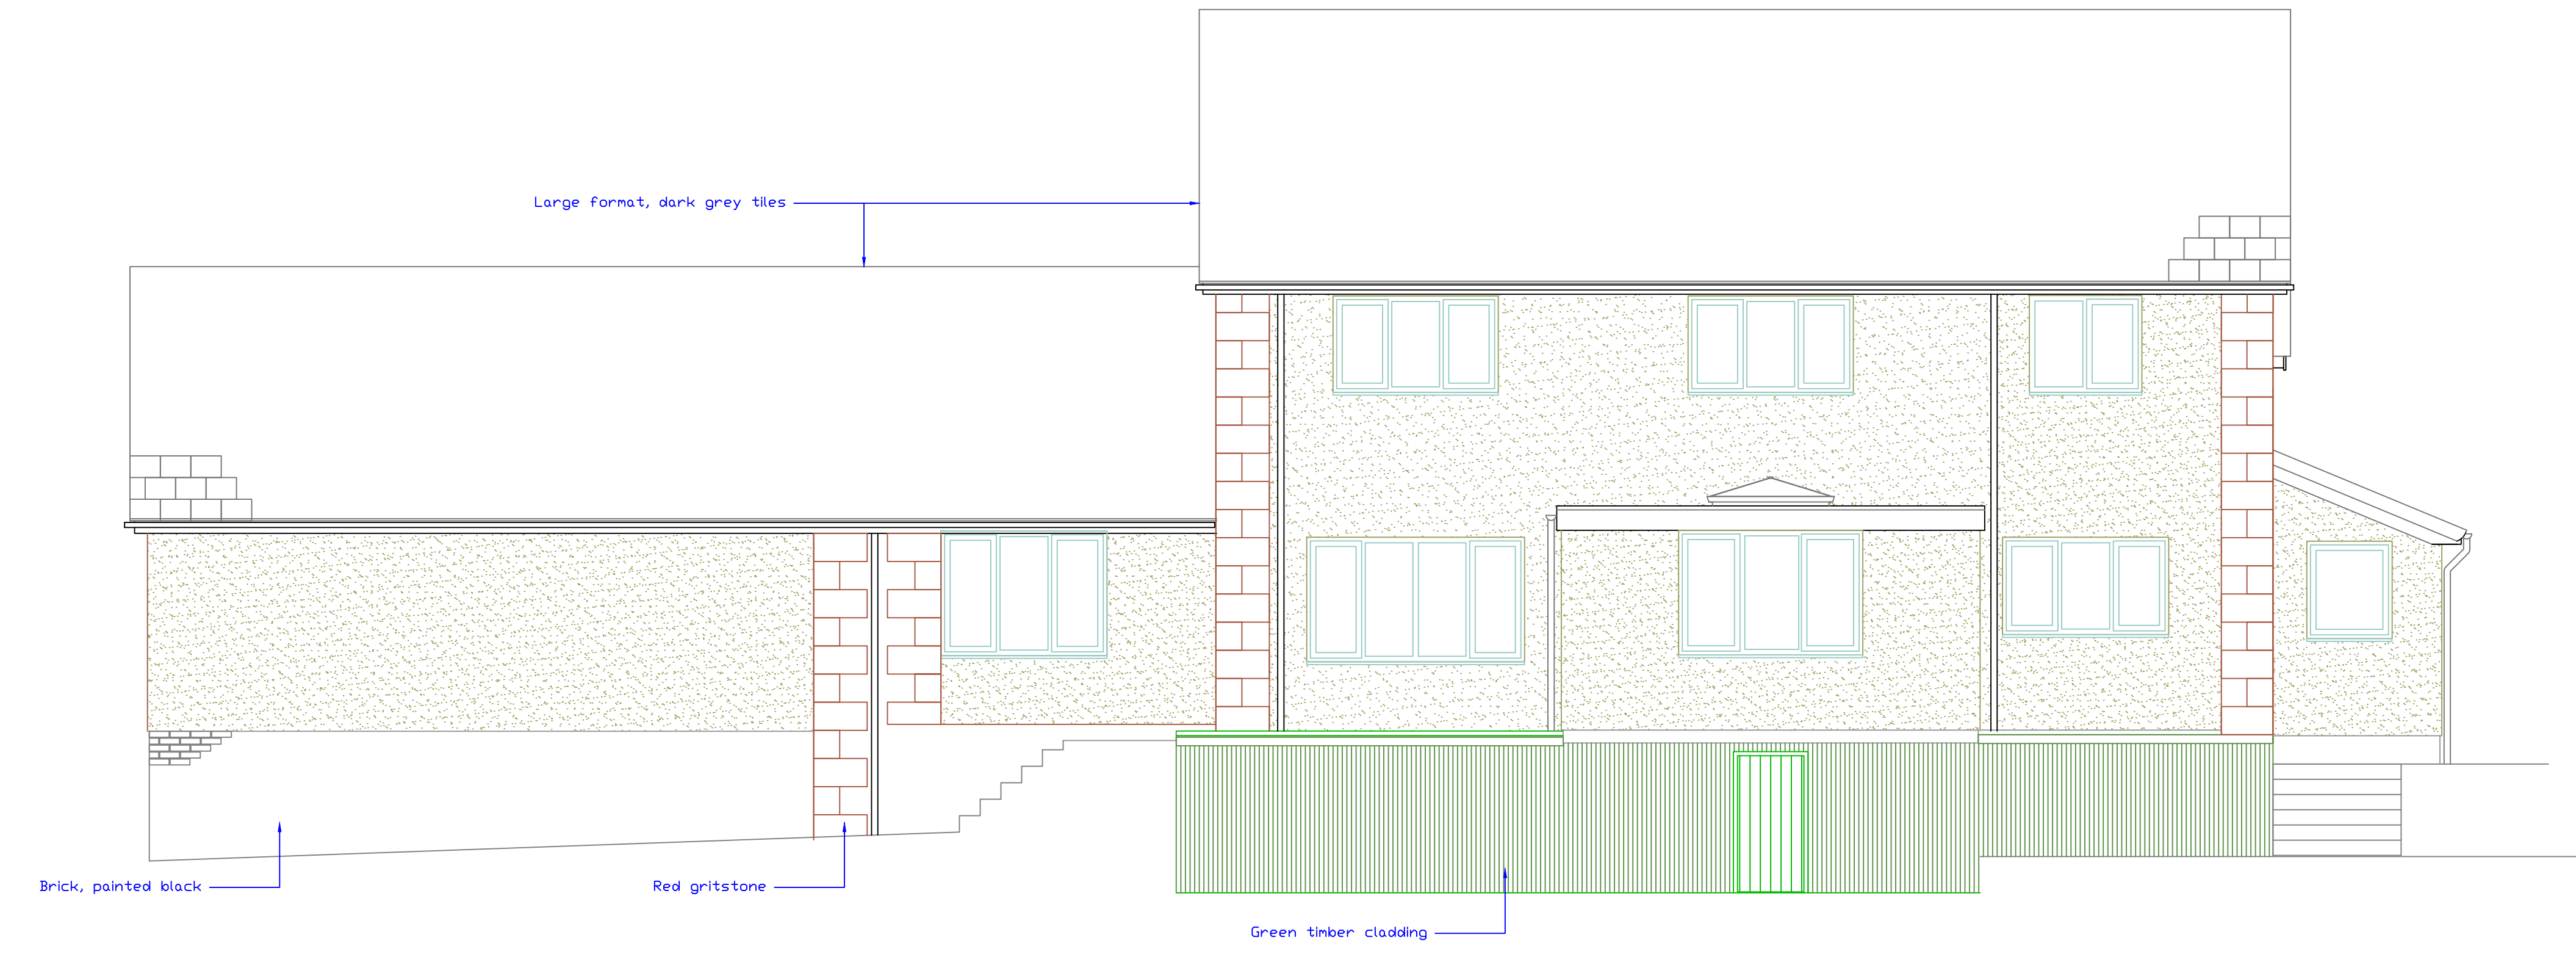


Ground Floor Plan

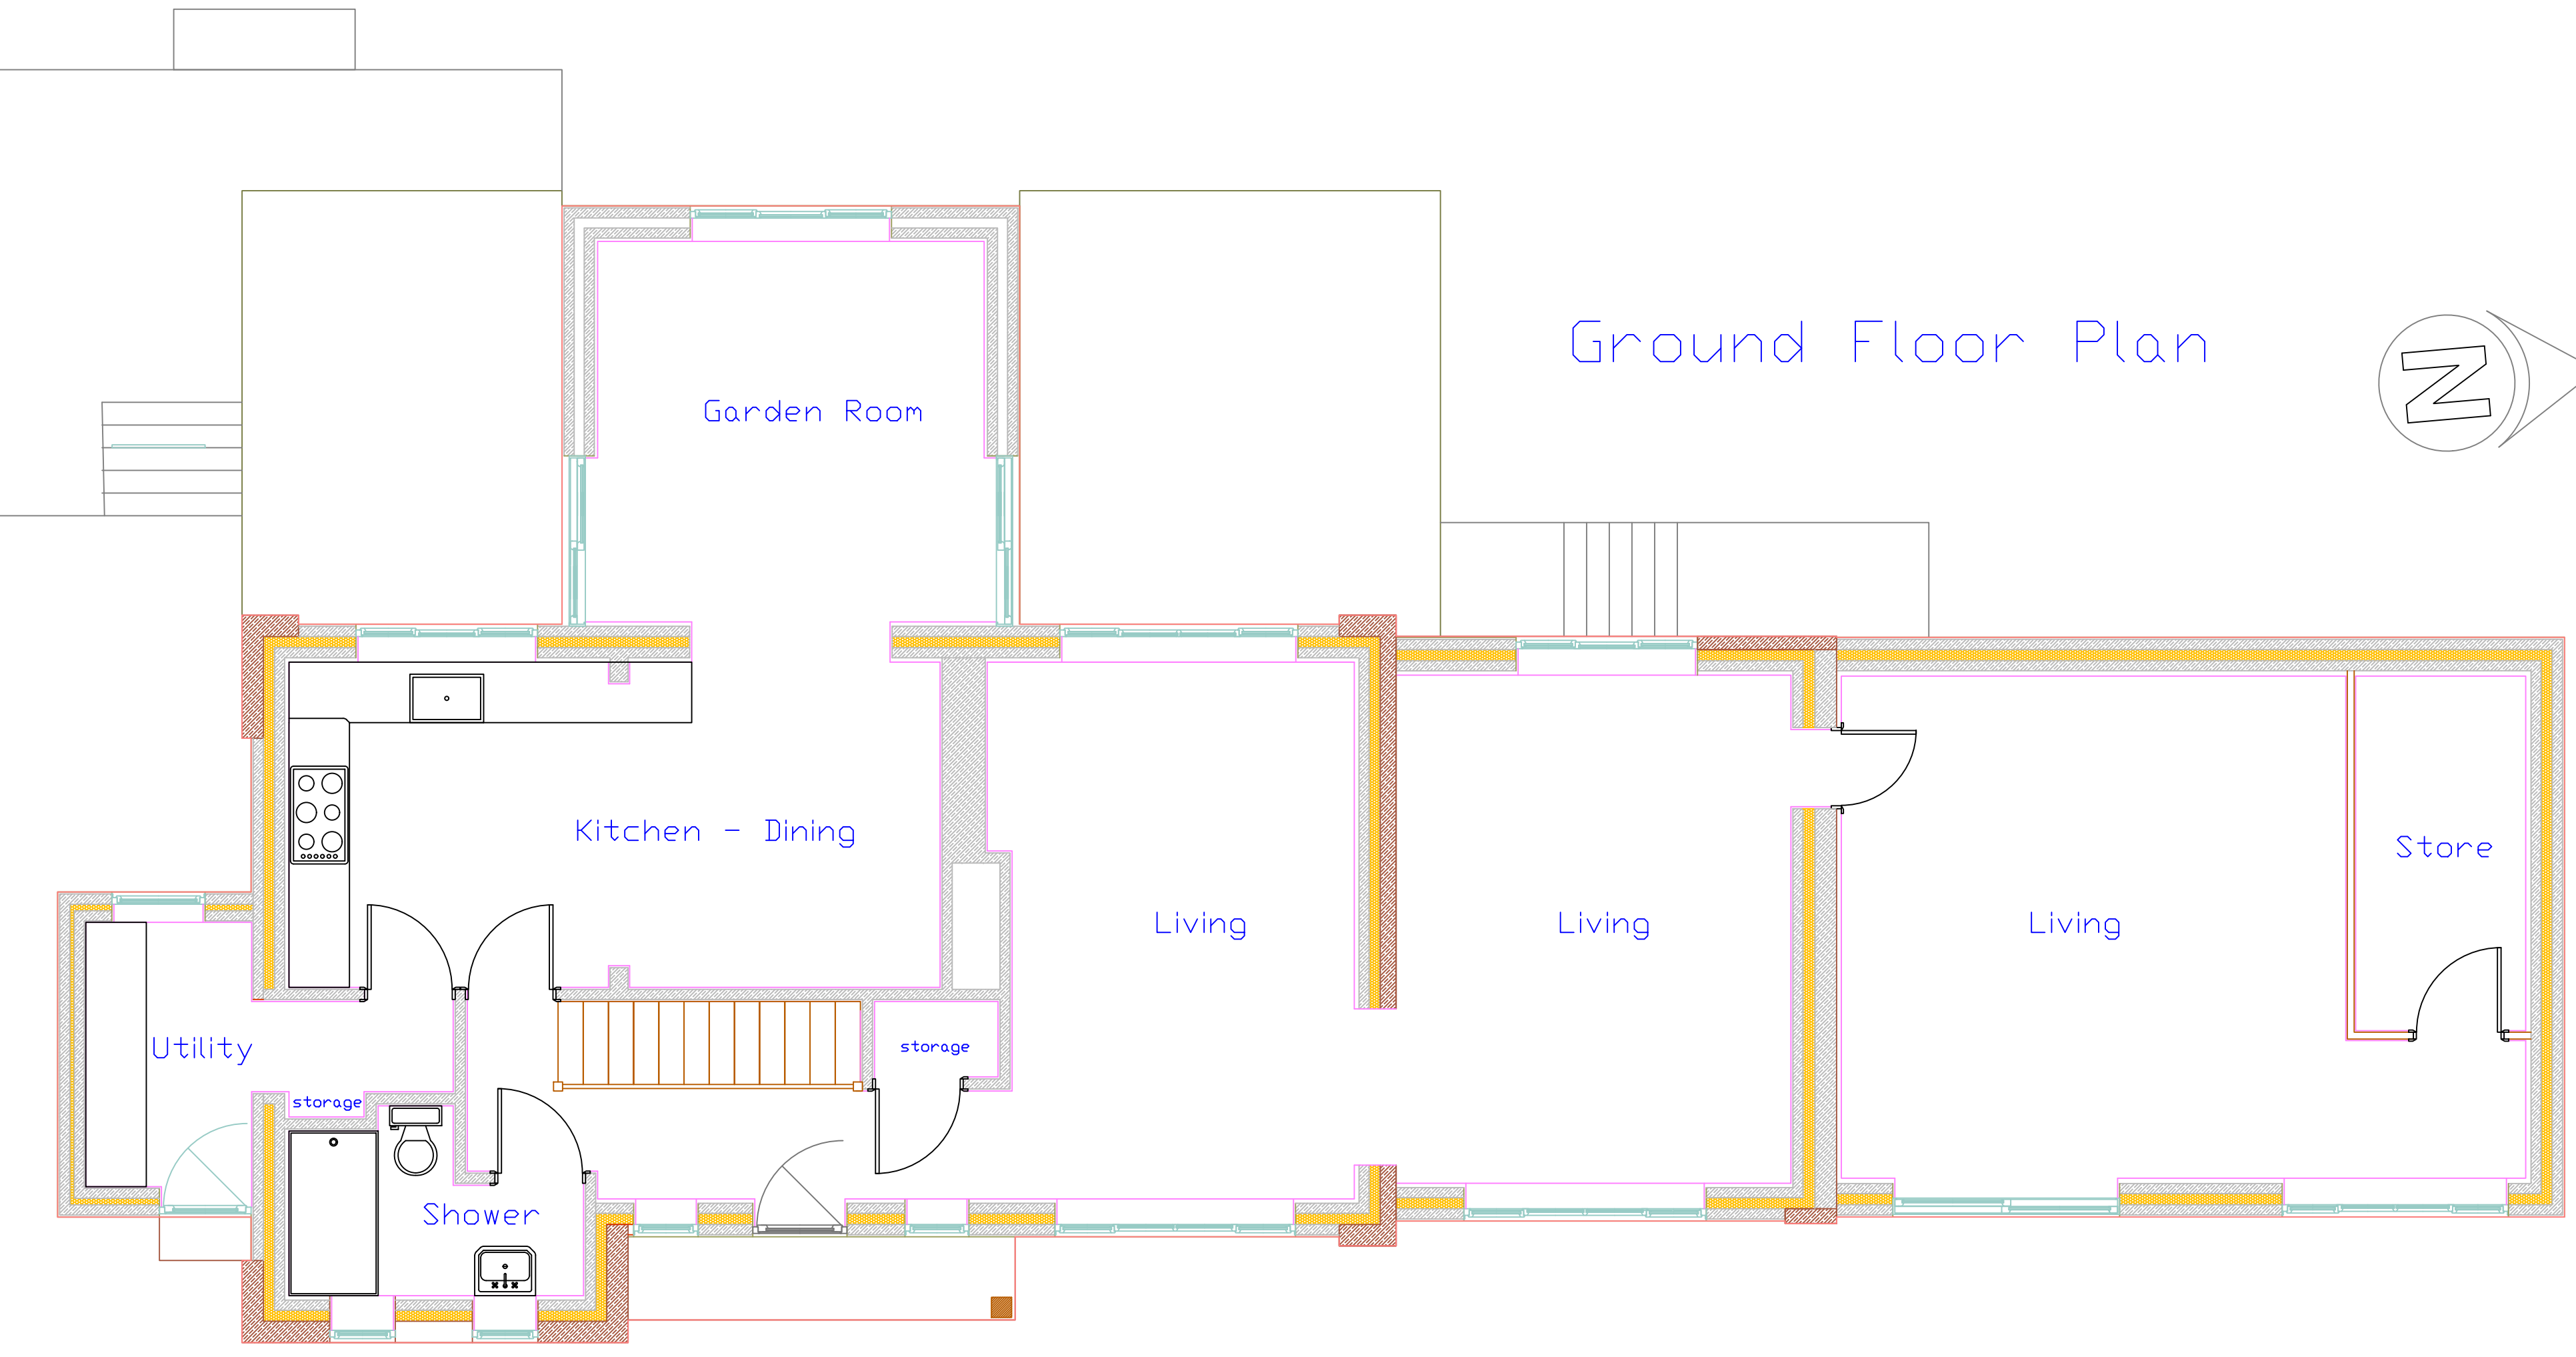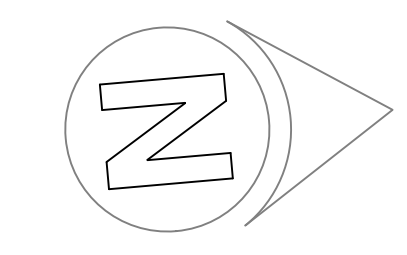



South Elevation

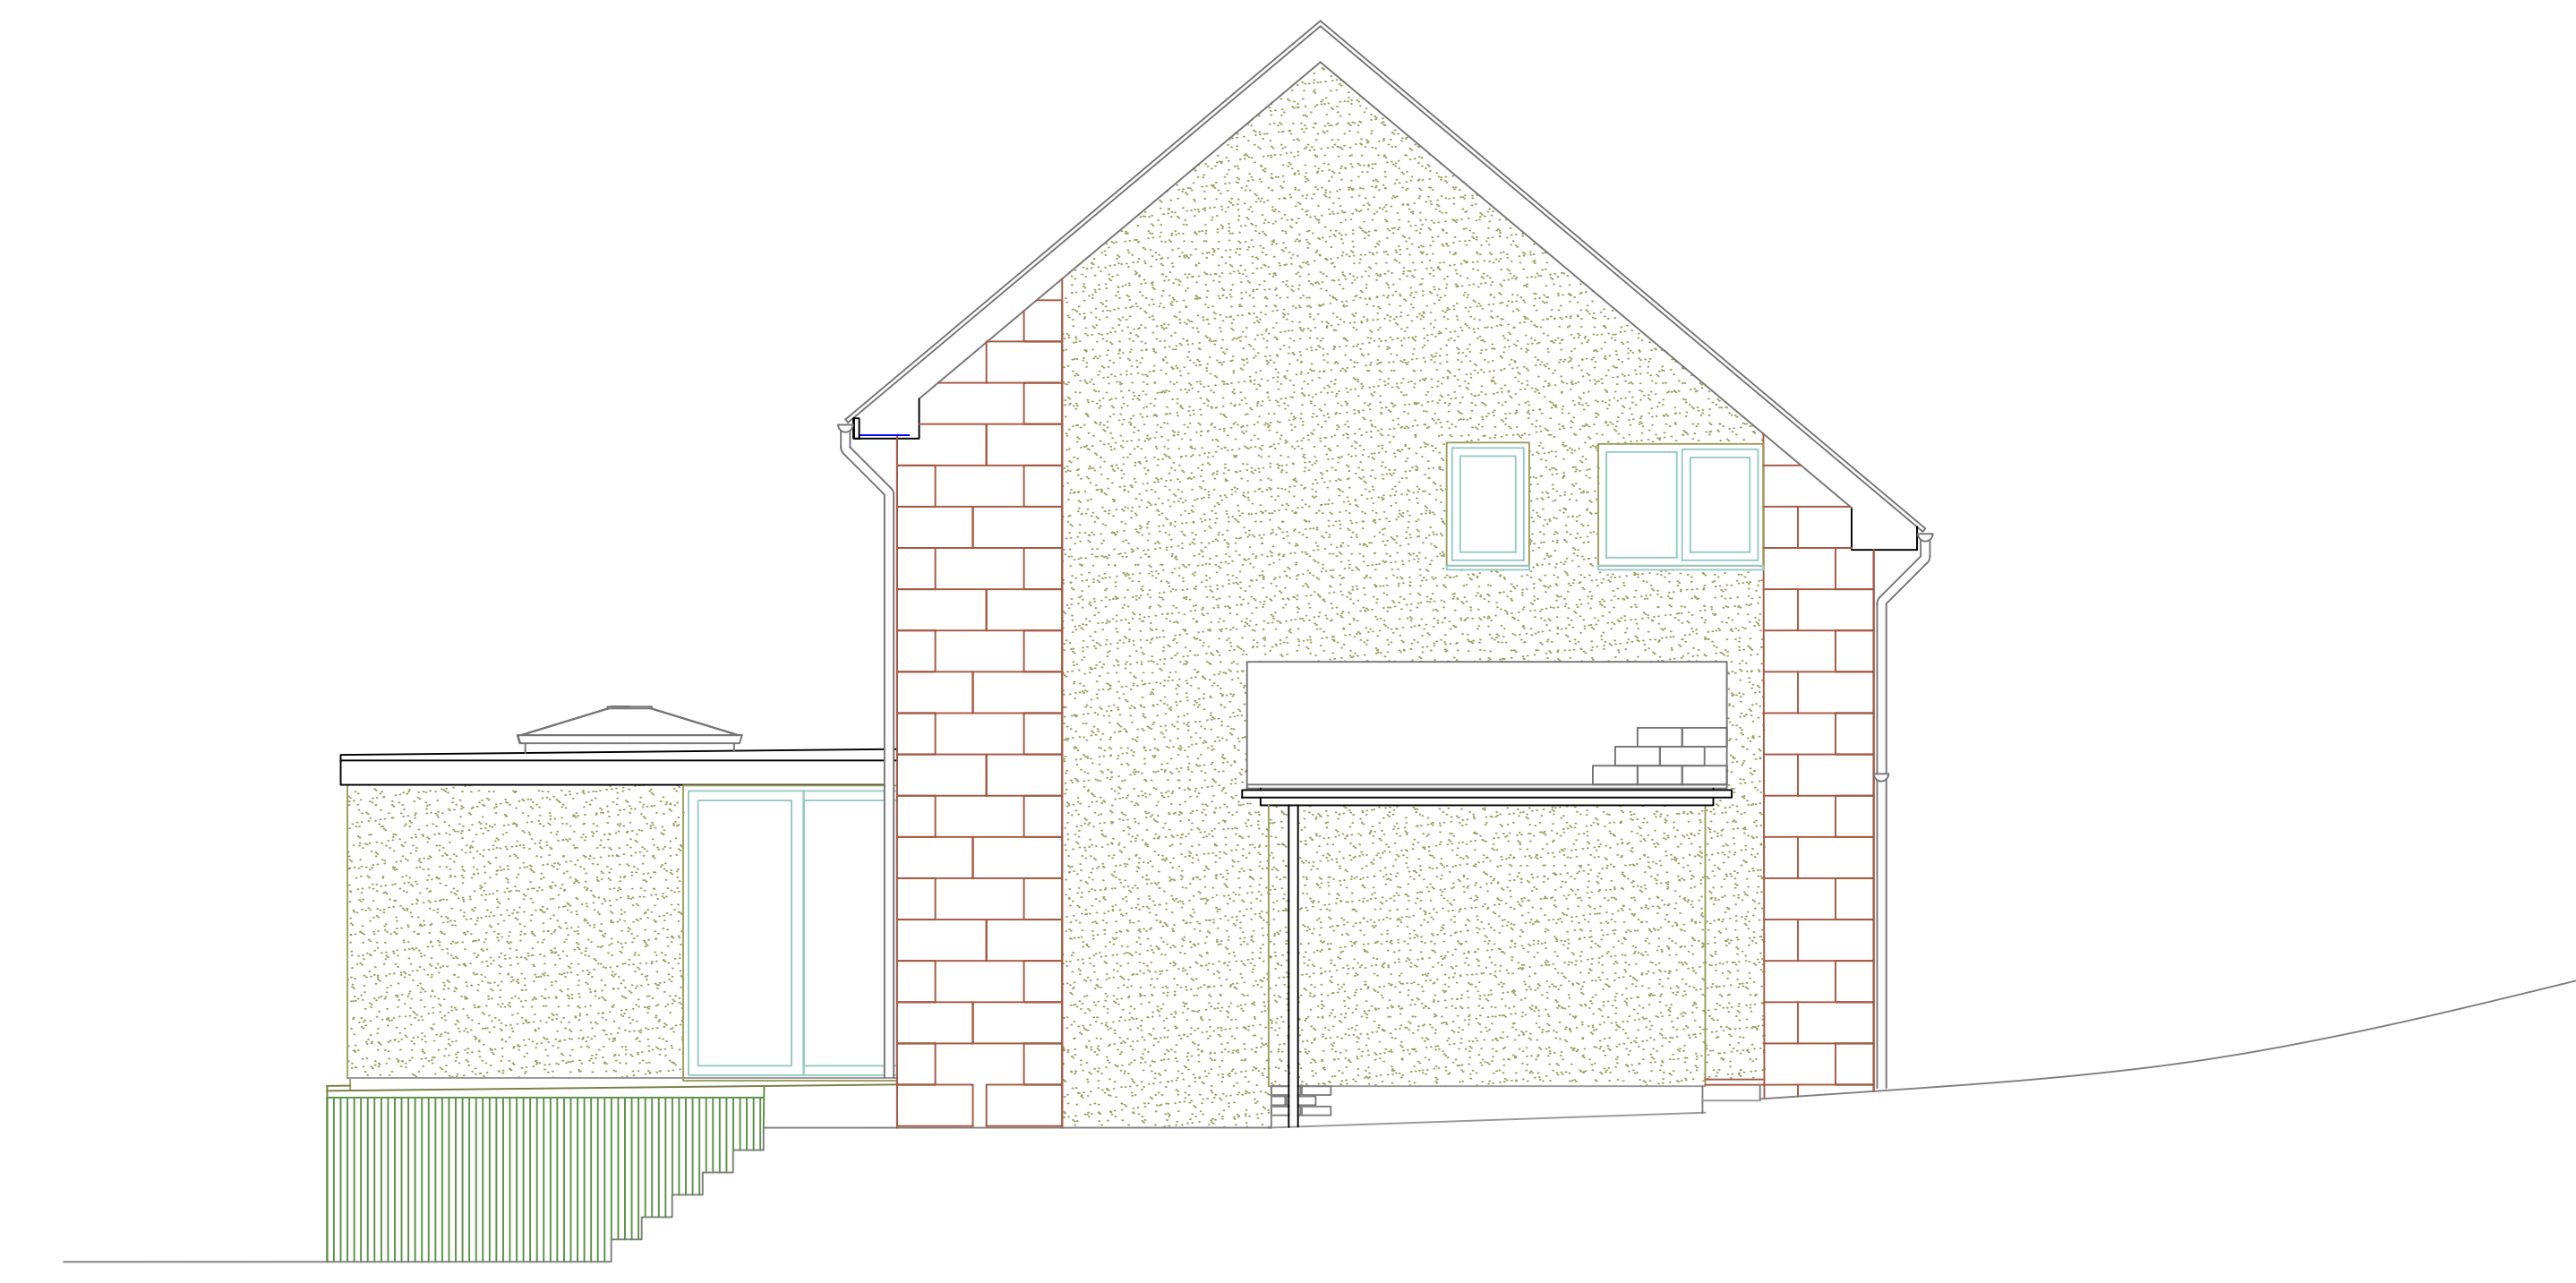

North Elevation

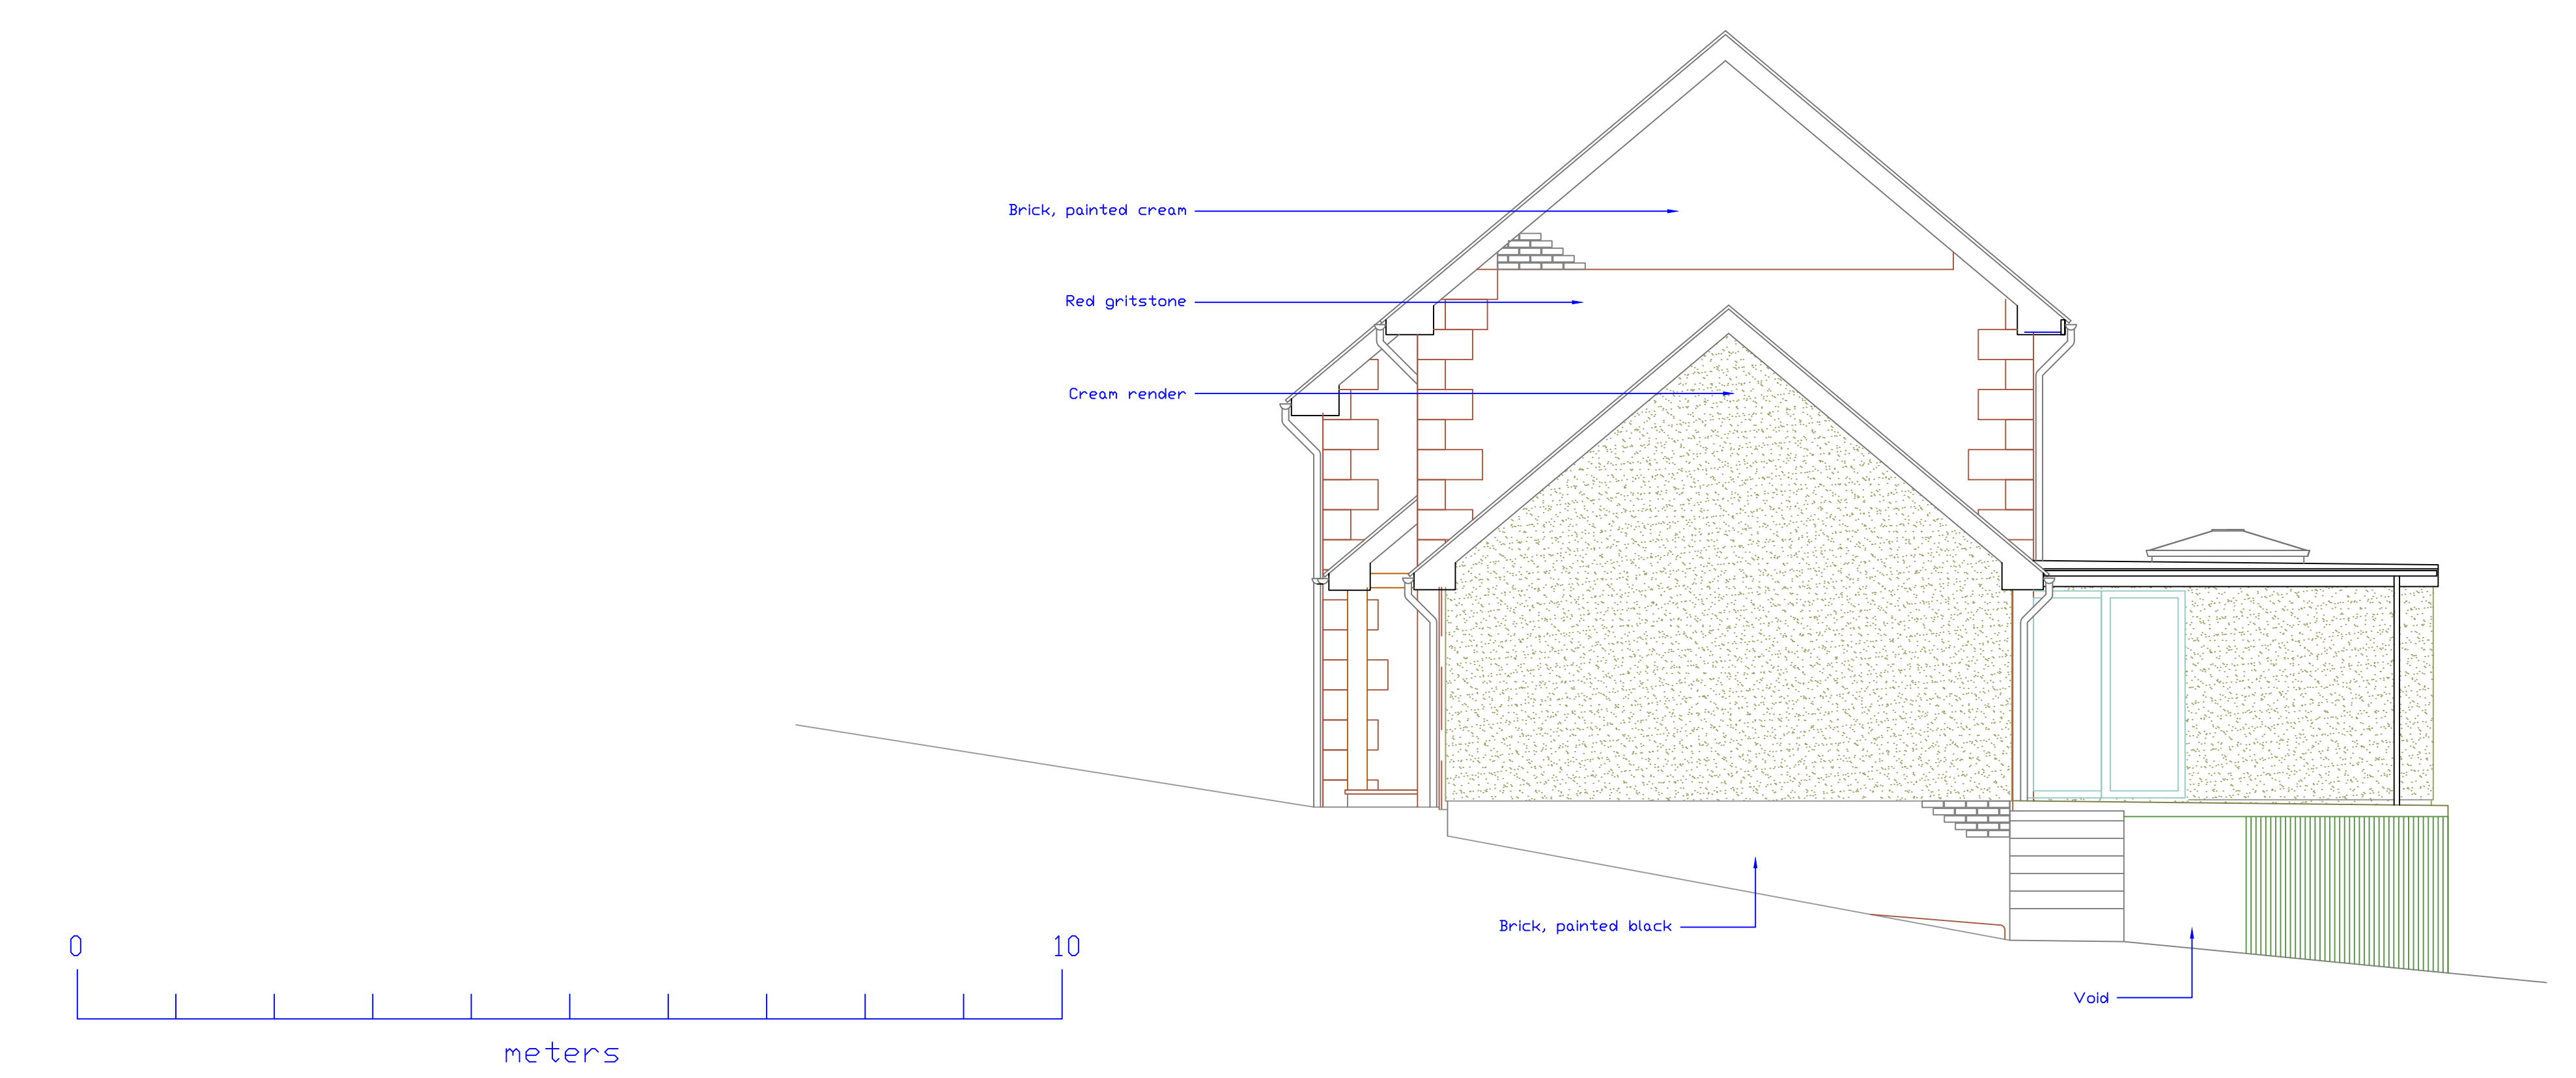

First Floor Plan

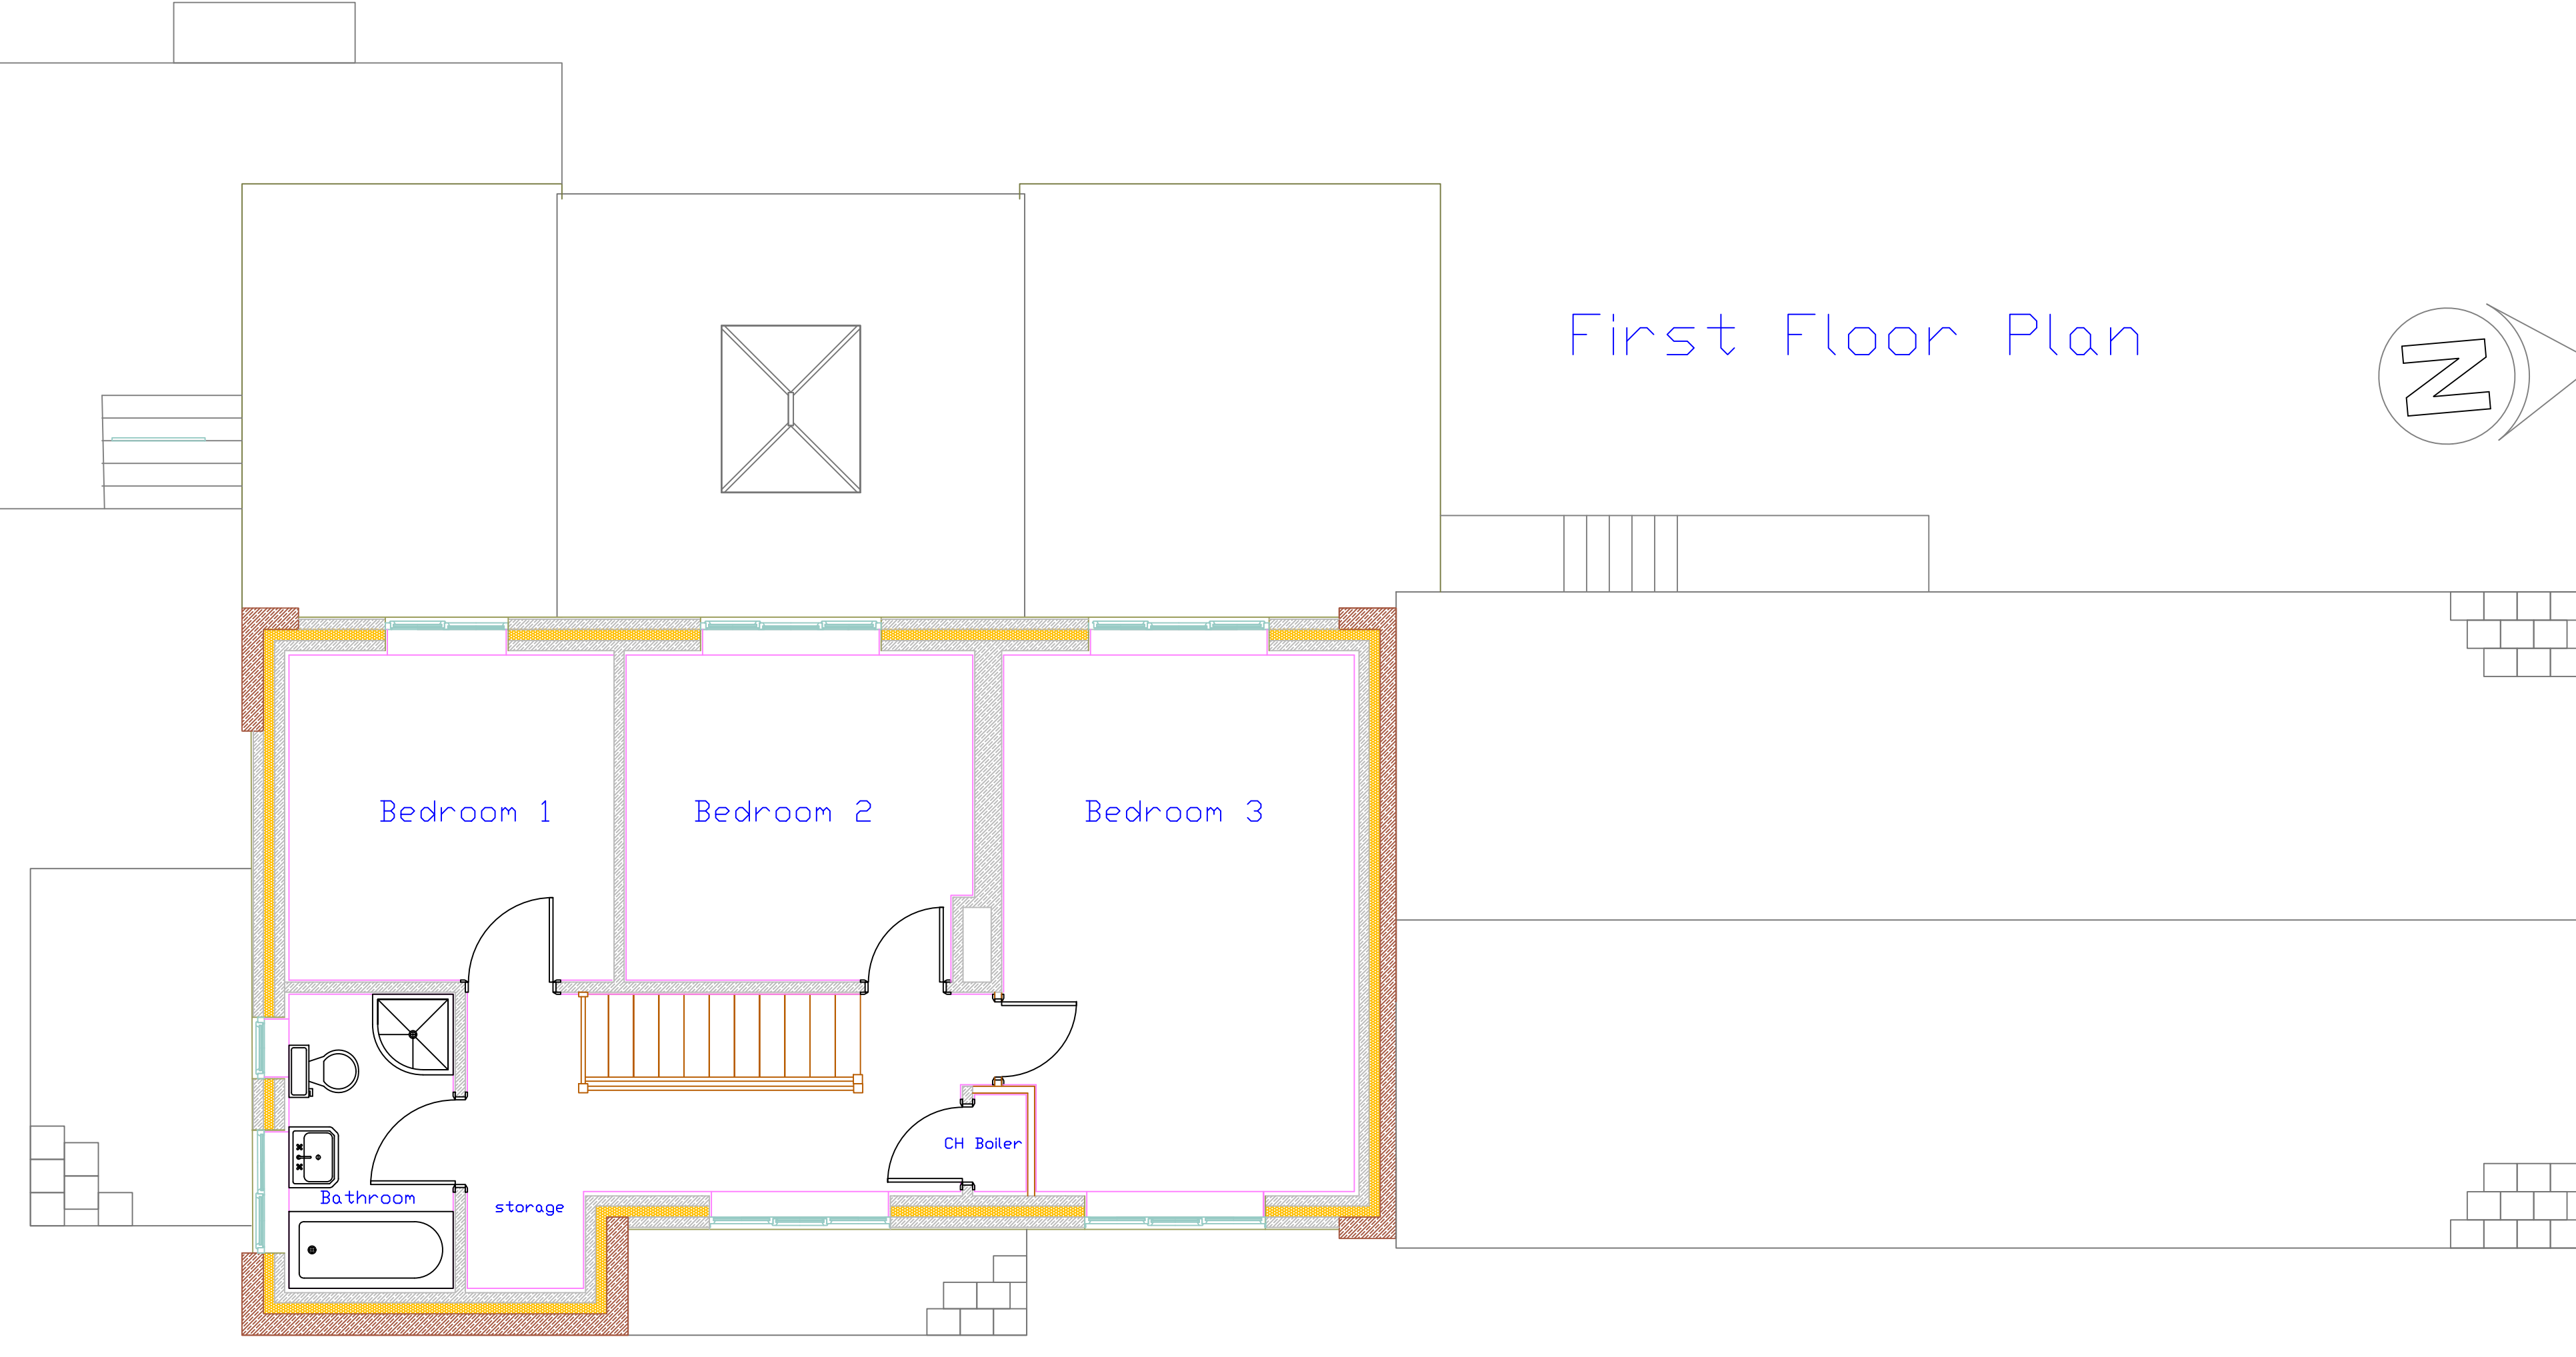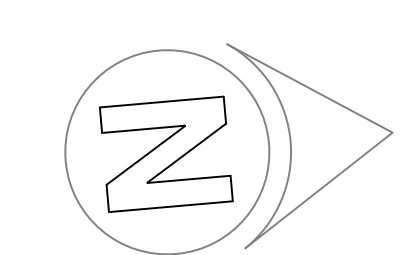

Document Scope: Planning

Itemref	Quantity	Title/Name, designation, material, dimension etc			Article No./Reference	
Designed by A W Newby	Checked by M Kew	Approved by - date M Kew 04/05/2022	Filename Existing.dwg	Date 28/04/2022	Scale 1:50	
PME Planning Services				Existing Plans and Elevations		
				2	Sheet 1/1	